


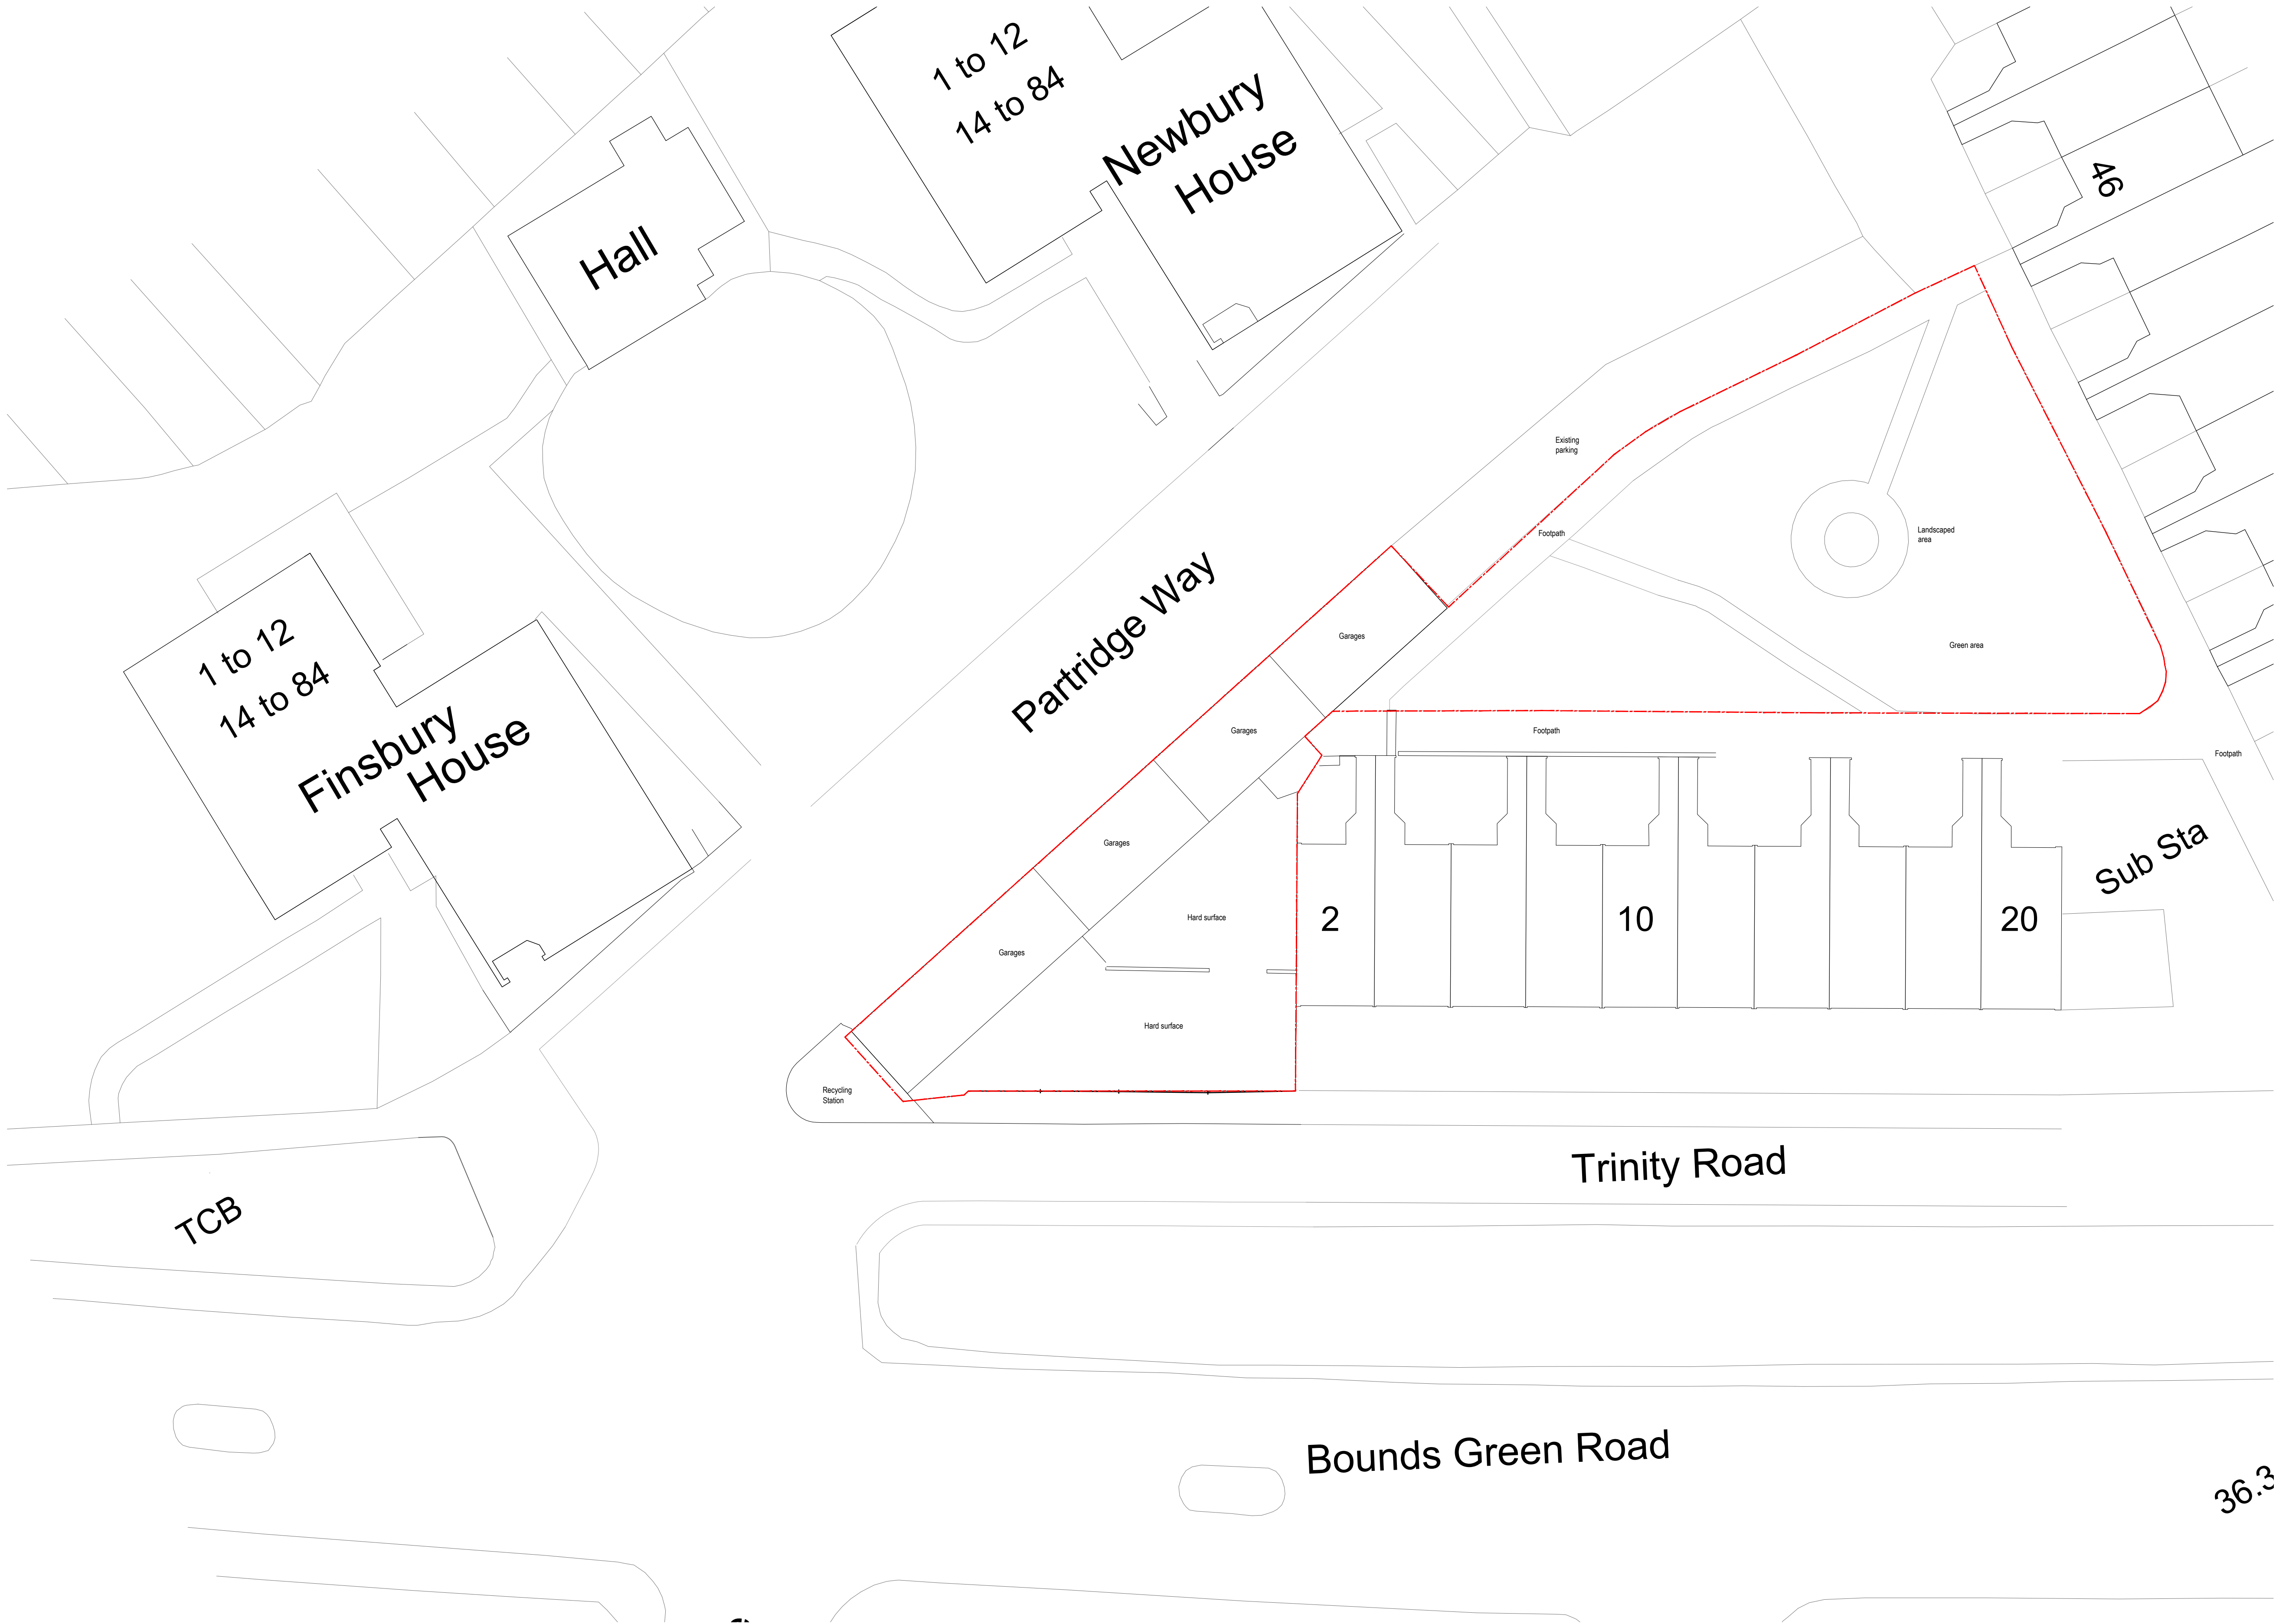

NOTE: ALL DIMENSIONS TO BE CHECKED ON SITE BEFORE COMMENCEMENT OF THE WORK.  
DO NOT SCALE DIMENSIONS FROM THIS DRAWING.  
INFORM ARCHITECT OF ANY DISCREPANCIES BEFORE COMMENCEMENT OF WORK.  
THIS DRAWING IS COPYRIGHT.

PLOT SIZE: A1

NOTES:  
SCALE - 1:100

|     |            |                            |     |     |
|-----|------------|----------------------------|-----|-----|
| P01 | 08.04.2021 | SCHEME FREEZE FOR PLANNING | VL  | CP  |
| REV | DATE       | DESCRIPTION                | DRN | CHK |

REVISION HISTORY

**UNIT**

Unit One Architects Ltd  
First Floor, 27 Holywell Row  
London, EC2A 4JB  
t: 0207 183 1456 f: 0207 183 1457  
studio@unit1architects.com  
unit1architects.com

PROJECT:  
Partridge Way  
Haringey

CLIENT:  
Haringey Council

DRAWING TITLE:  
Existing Site Plan

SCALE @ A1: 1:200  
DRAWING NO:  
0226 - 002

REV:  
P01