


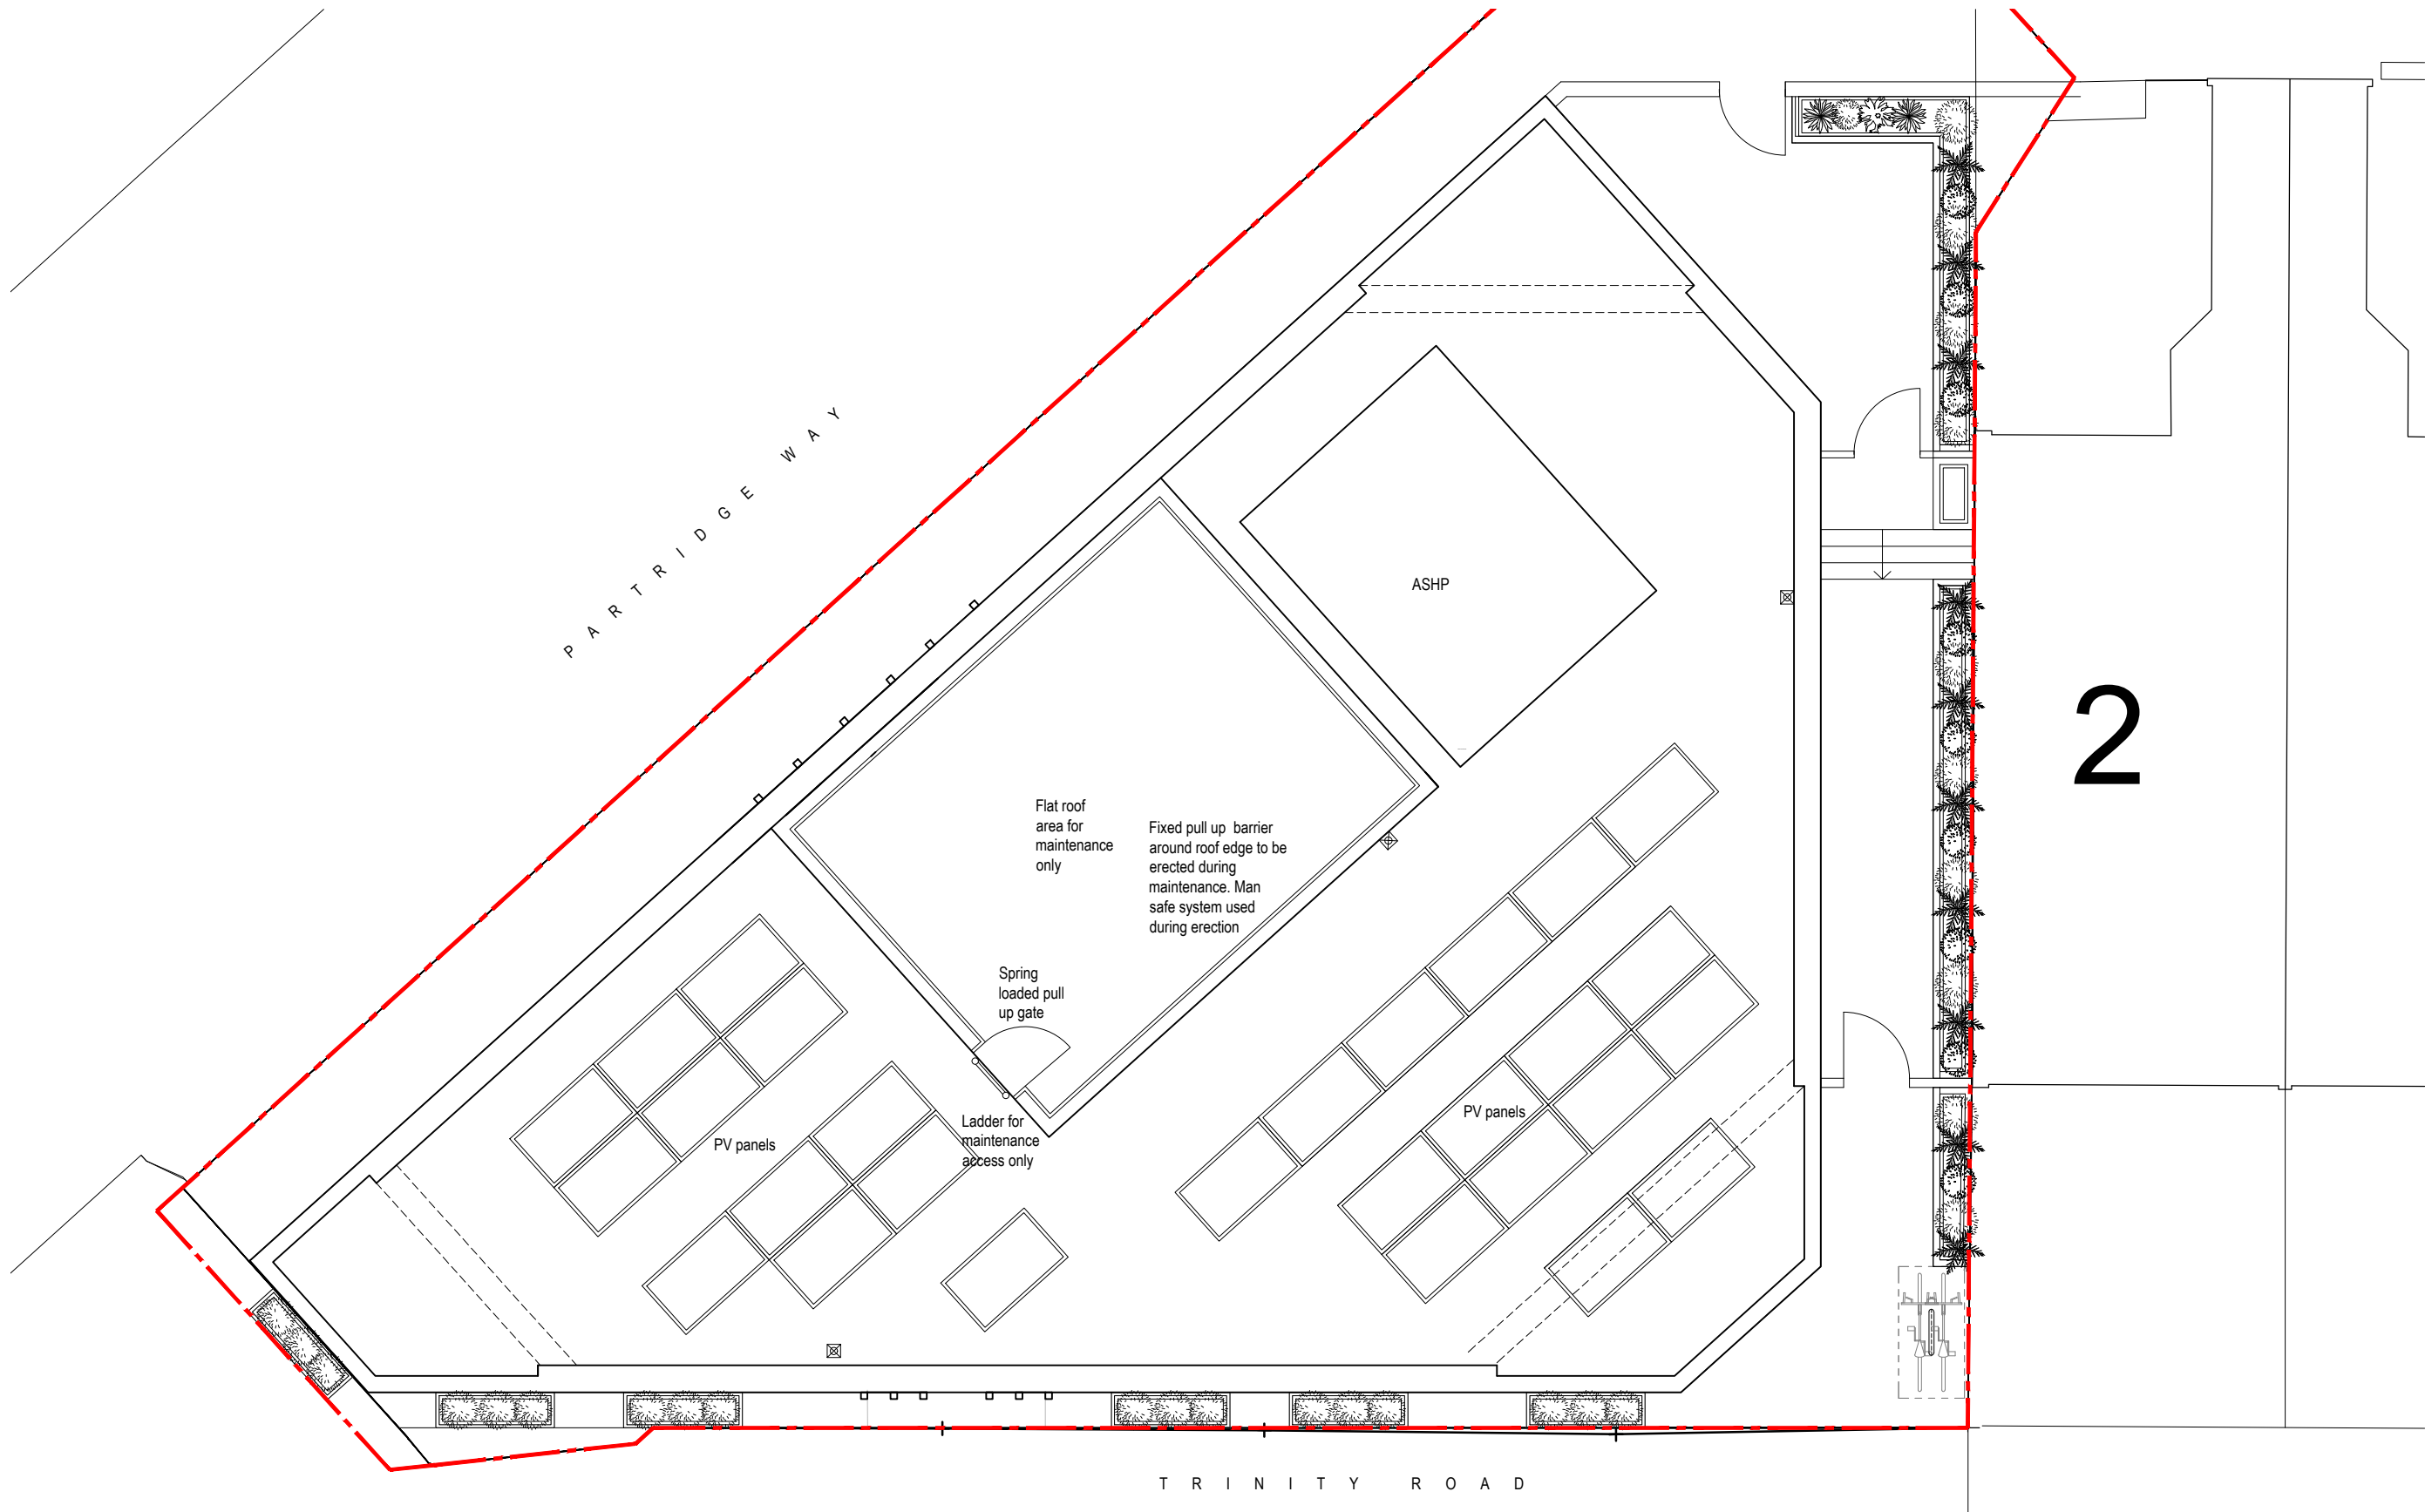

01 PROPOSED ROOF PLAN
107 1:100

CONTRACTORS ARE NOT TO SCALE OFF THIS DRAWING
ALL DIMENSIONS MUST BE CHECKED ON SITE
INFORM THE ARCHITECT OF ANY
DISCREPANCIES PRIOR TO CONSTRUCTION
PLOT SIZE: A3

NOTES:
SCALE: 1:100 @ A3

0 1 2

P02	25.06.2021	ADDITIONAL PV PANELS ADDED	VL	CP
P01	12.05.2021	SCHEME FREEZE FOR PLANNING	VL	CP
REV	DATE	DESCRIPTION	DRN	CHK

REVISION HISTORY

PROJECT:
PARTRIDGE WAY
HARINGEY

CLIENT:
HARINGEY COUNCIL

DRAWING NO:
0226 - 107

DRAWING TITLE:
PROPOSED
ROOF PLAN

SCALE @ A3: 1:100

REV:
P02

UNIT

Unit One Architects Ltd

The Junction, Station Road, Watford, WD17 1EU
t: 0207 183 1456 | e: studio@unit1architects.com
www.unit1architects.com