


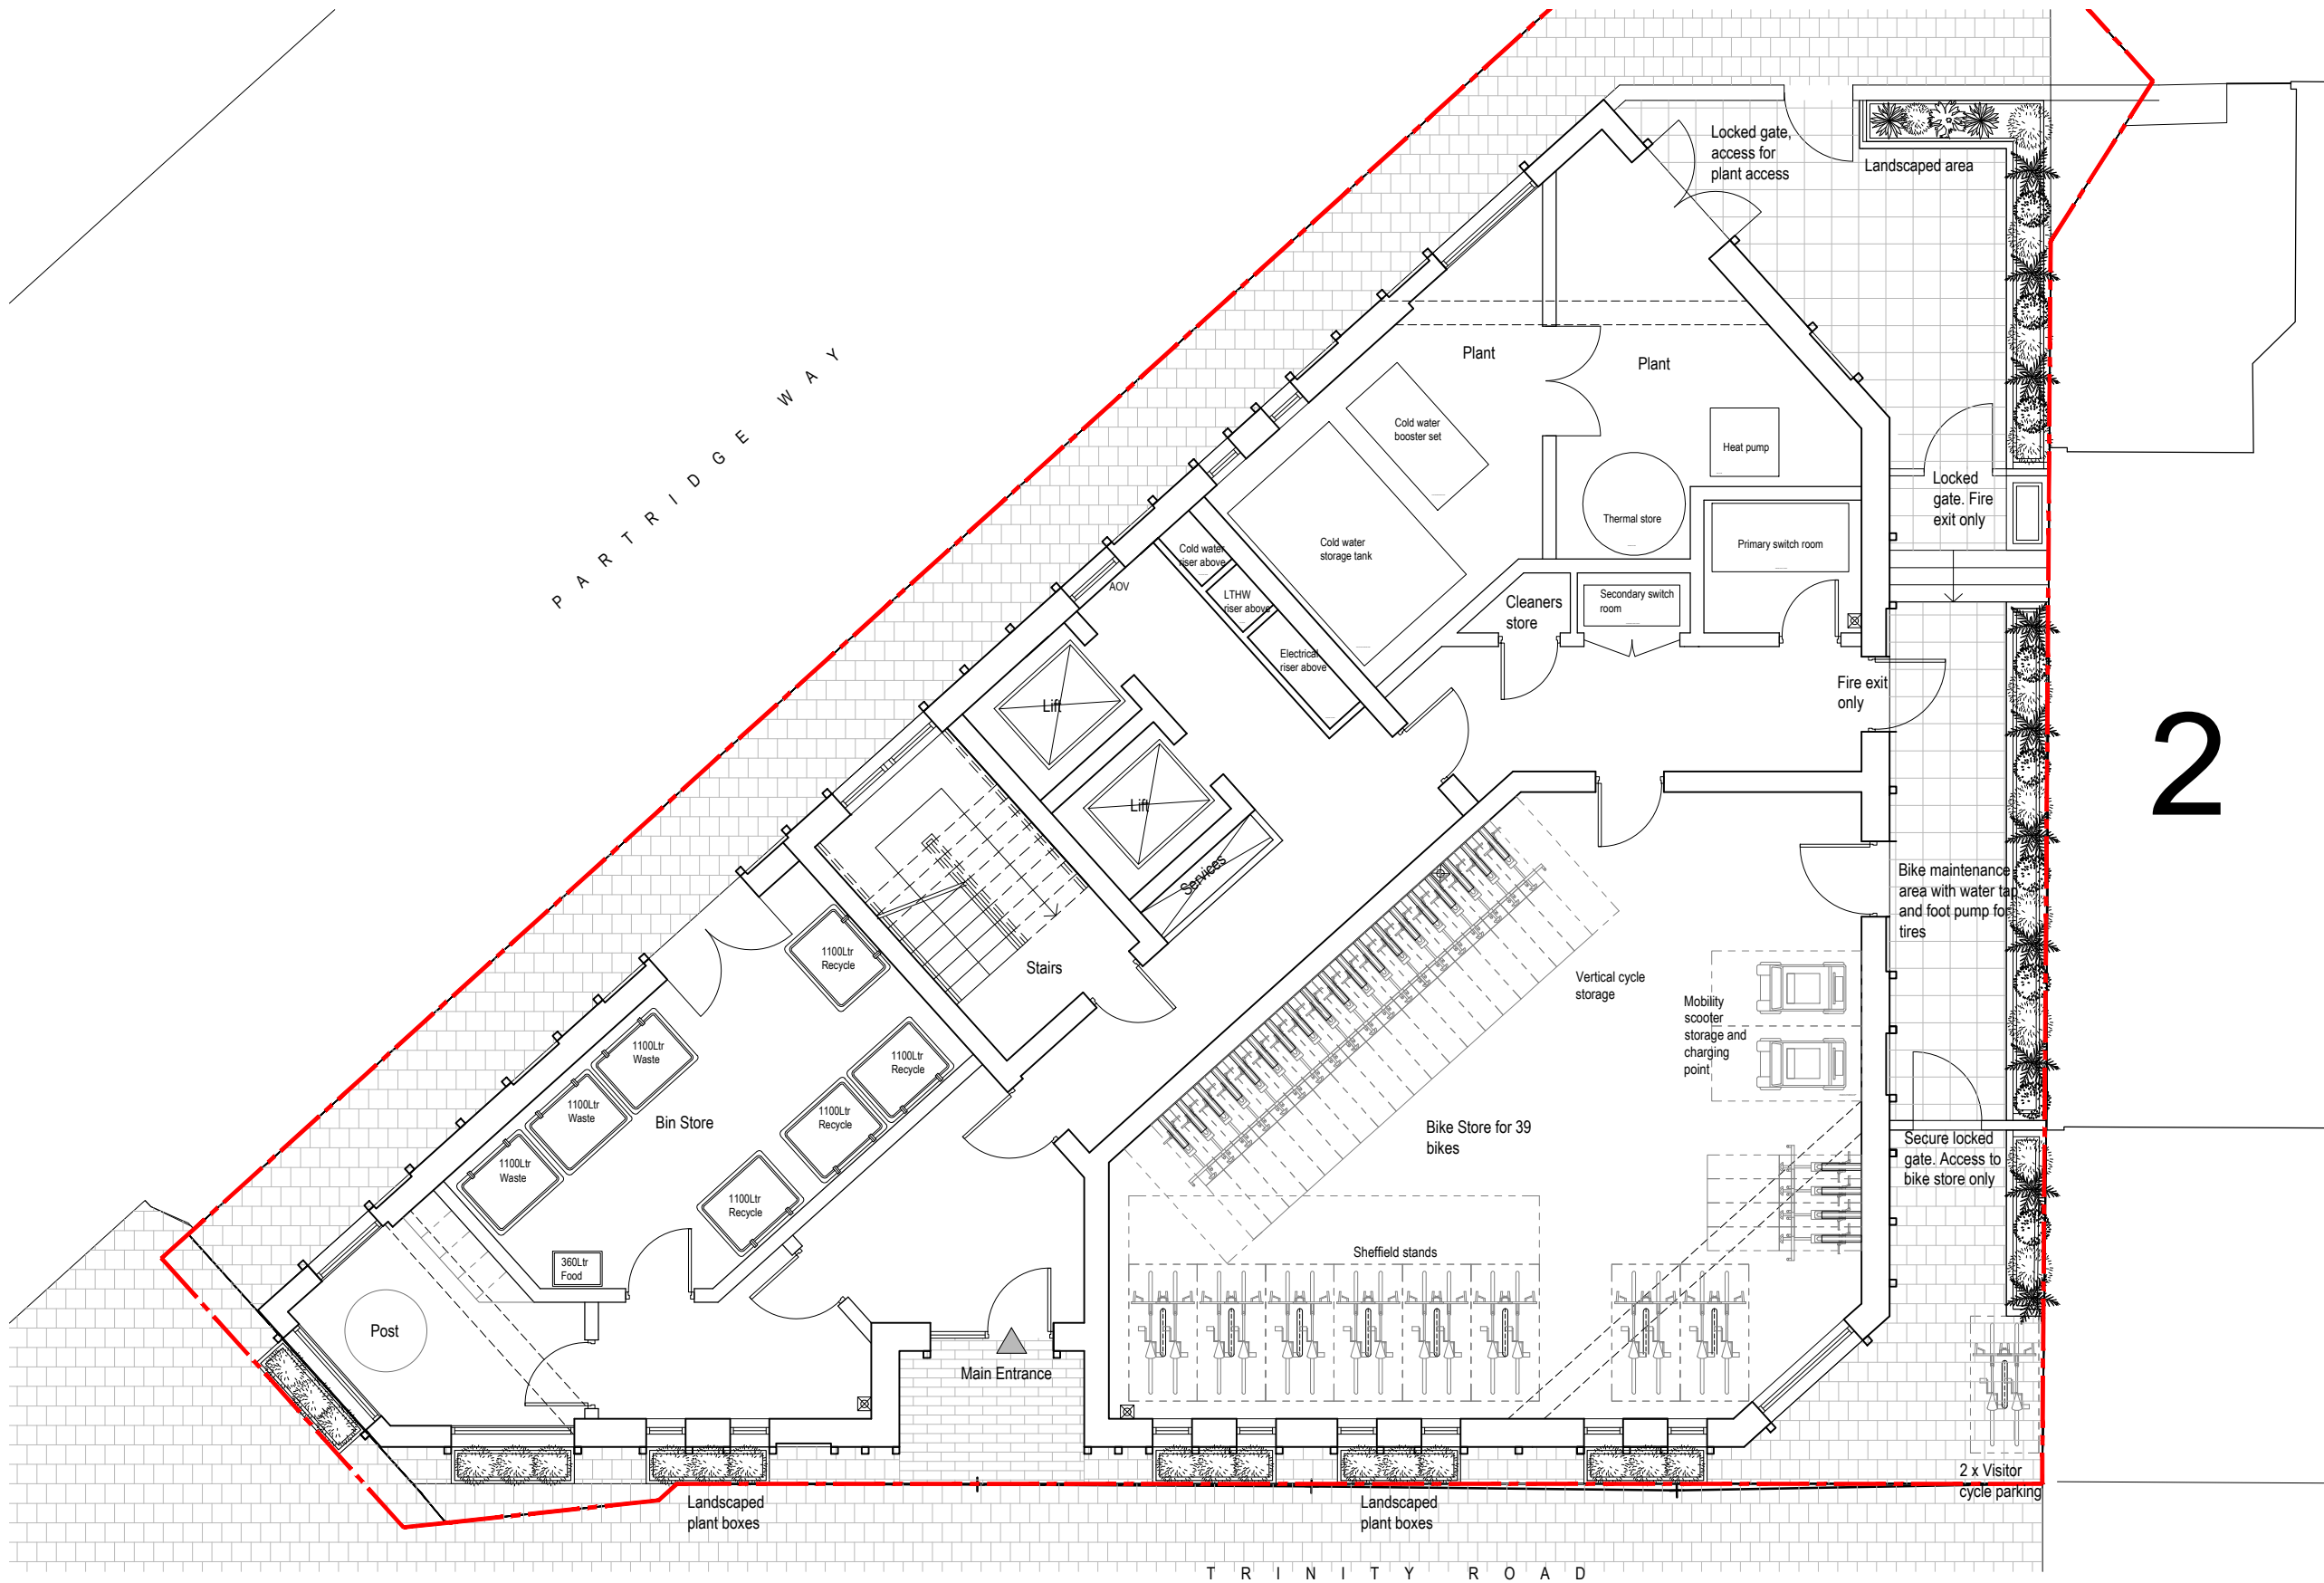

2

SCHEDULE		
Unit Number	Unit Type	Size
1	2B3P	82.02sqm
2	2B4P	96.81sqm
3	1B2P	51.92sqm
4	2B4P	72.61sqm
5	1B2P	51.08sqm
6	1B2P	51.92sqm
7	2B4P	72.61sqm
8	1B2P	51.08sqm
9	1B2P	51.92sqm
10	2B4P	72.61sqm
11	1B2P	51.08sqm
12	1B2P	51.92sqm
13	2B4P	72.61sqm
14	1B2P	51.08sqm
15	1B2P	51.92sqm
16	2B4P	72.61sqm
17	1B2P	51.08sqm
18	1B2P	51.92sqm
19	2B4P	72.61sqm
20	1B2P	51.08sqm
21	1B2P	51.92sqm
22	2B4P	72.61sqm
23	1B2P	51.08sqm

01 PROPOSED GROUND FLOOR PLAN
103 1:100

CONTRACTORS ARE NOT TO SCALE OFF THIS DRAWING
ALL DIMENSIONS MUST BE CHECKED ON SITE
INFORM THE ARCHITECT OF ANY DISCREPANCIES PRIOR TO CONSTRUCTION
PLOT SIZE: A3

NOTES:
SCALE: 1:100 @ A3
0 1 2

P01	08.04.2021	SCHEME FREEZE FOR PLANNING	VL	CP
REV	DATE	DESCRIPTION	DRN	CHK
REVISION HISTORY				

PROJECT:
PARTRIDGE WAY
HARINGEY
CLIENT:
HARINGEY COUNCIL
DRAWING NO:
0226 - 103

DRAWING TITLE:
PROPOSED
GROUND FLOOR PLAN
SCALE @ A3: 1:100
REV:
P01

UNIT
Unit One Architects Ltd
The Junction, Station Road, Watford, WD17 1EU
t: 0207 183 1456 | e: studio@unit1architects.com
www.unit1architects.com