




EXISTING

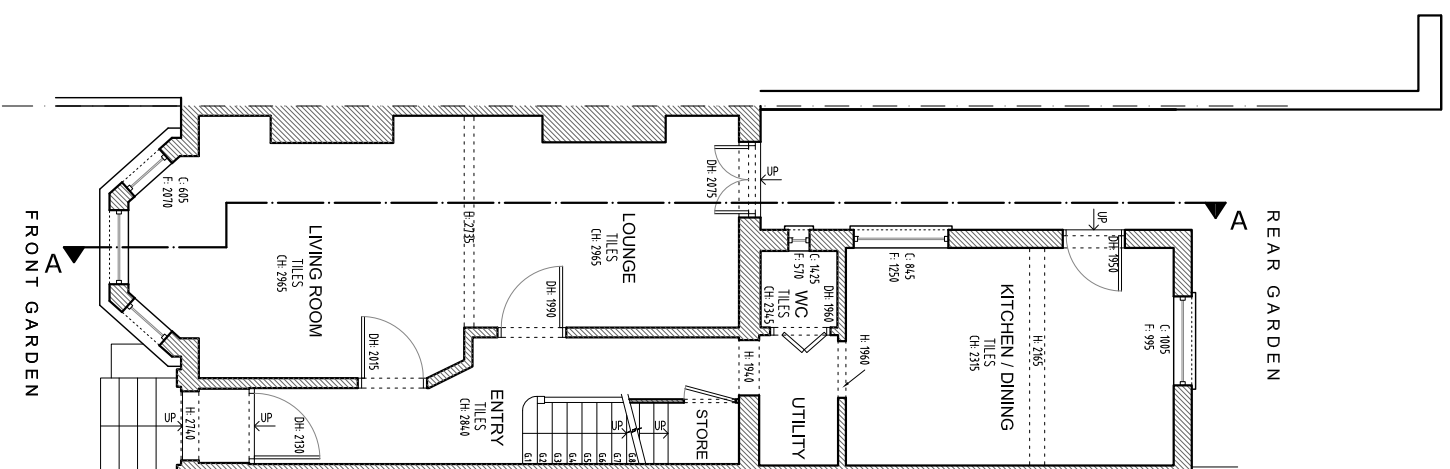


Existing Basement

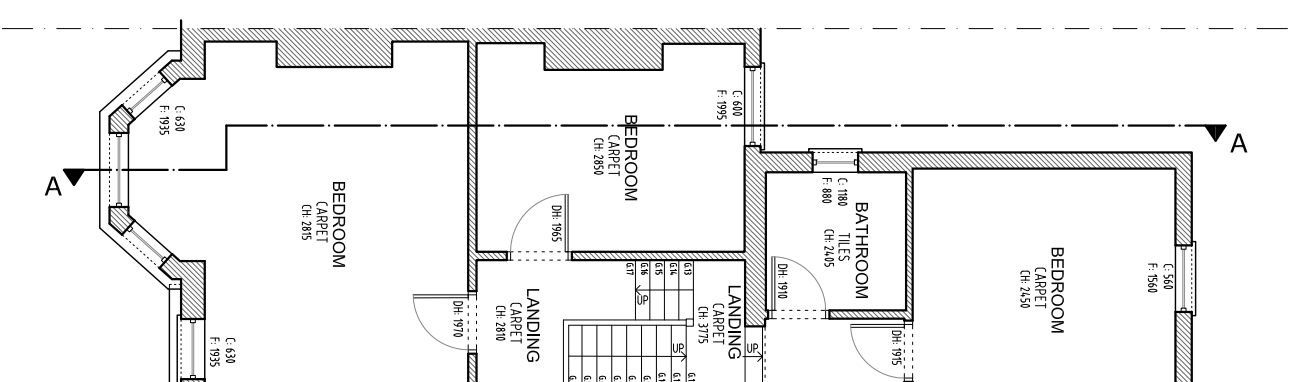

Existing First Floor

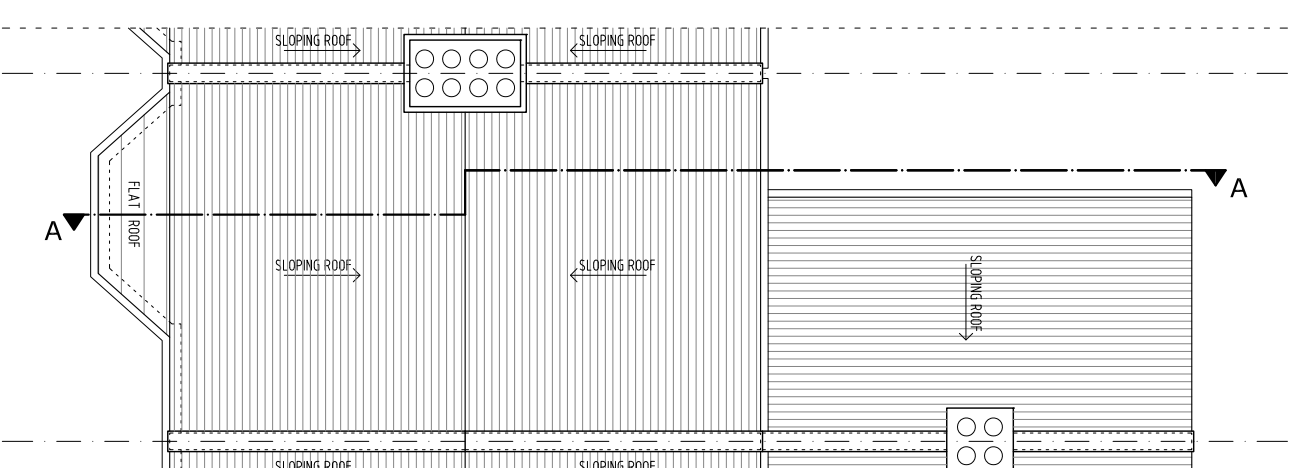

Existing Roof Plan

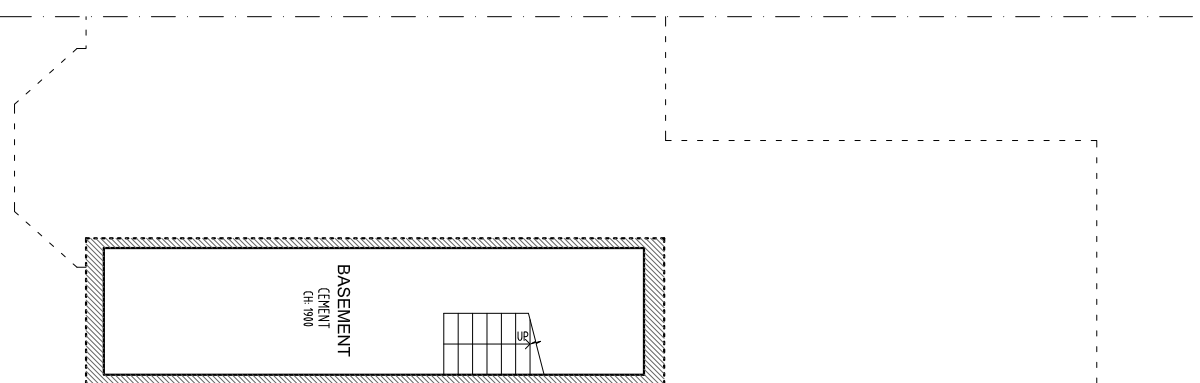

Existing Basement



SCALE

C - Sill Height
F - Window Height

CH - Ceiling Height
DH - Door Height

DH - Door Height



AJ PLANS
info@ajplans.co

NOTES
The contractors are to check all the dimensions, levels, drain runs and the general condition of the site before works commence.

All works are to be carried out in accordance with current Building Regulations, British Standards, Code of Practice and Local Authority Requirements.

Project: 23 Hillside Road,
London N15 6LU


Title: **EXISTING
Floor Plans**

Date:	19.06.20	Scale:	1:100 @ A3
-------	----------	--------	------------


Dwg. No. **HR.23.EX.01**

Rev:

EXISTING

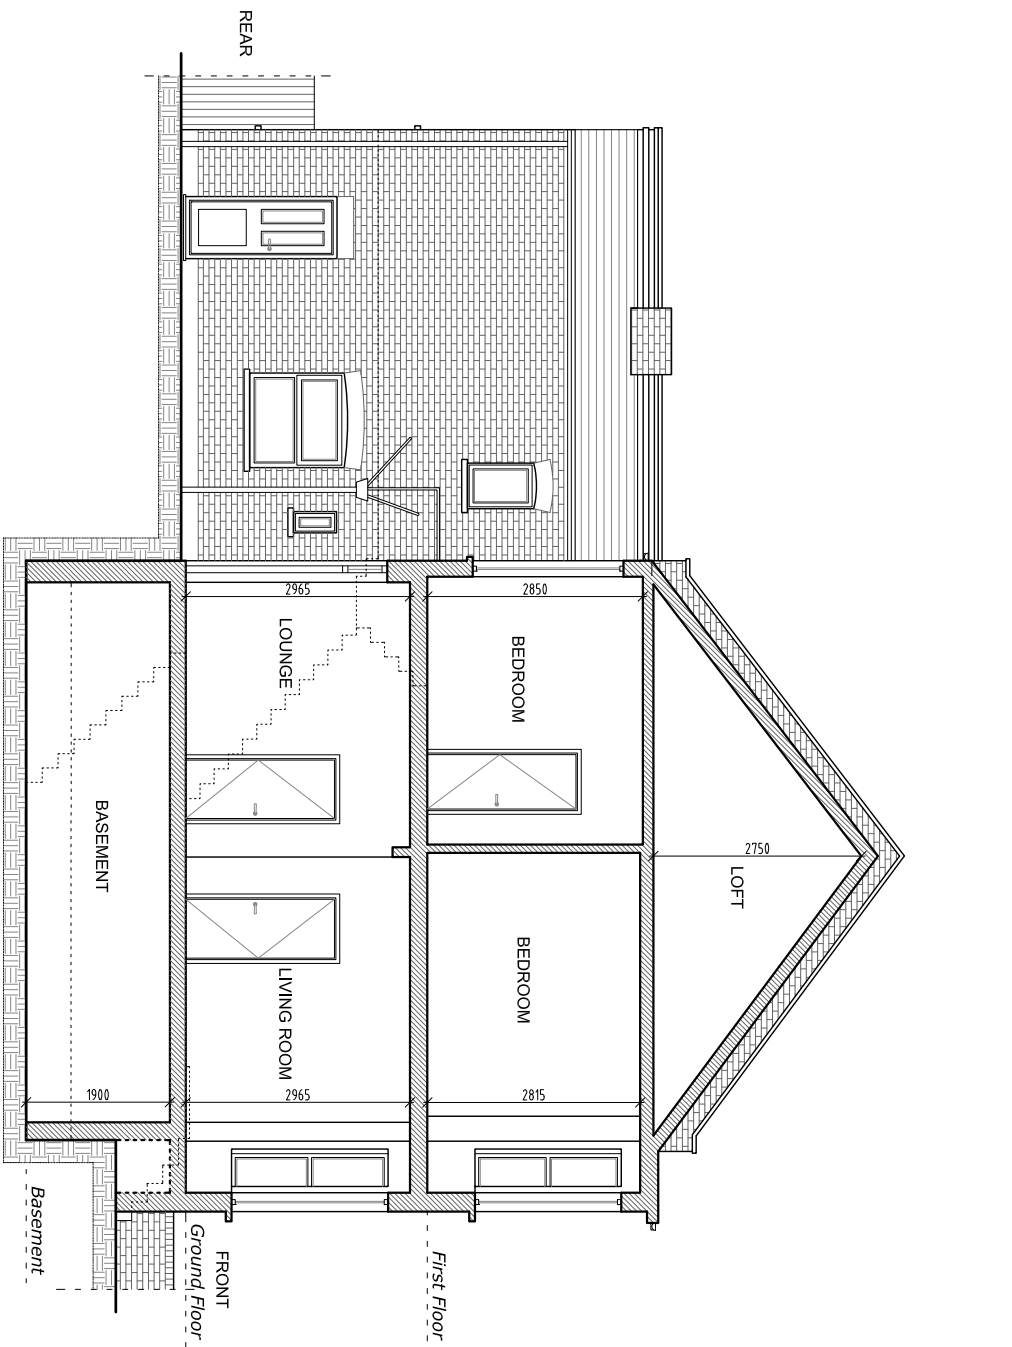


Existing Section

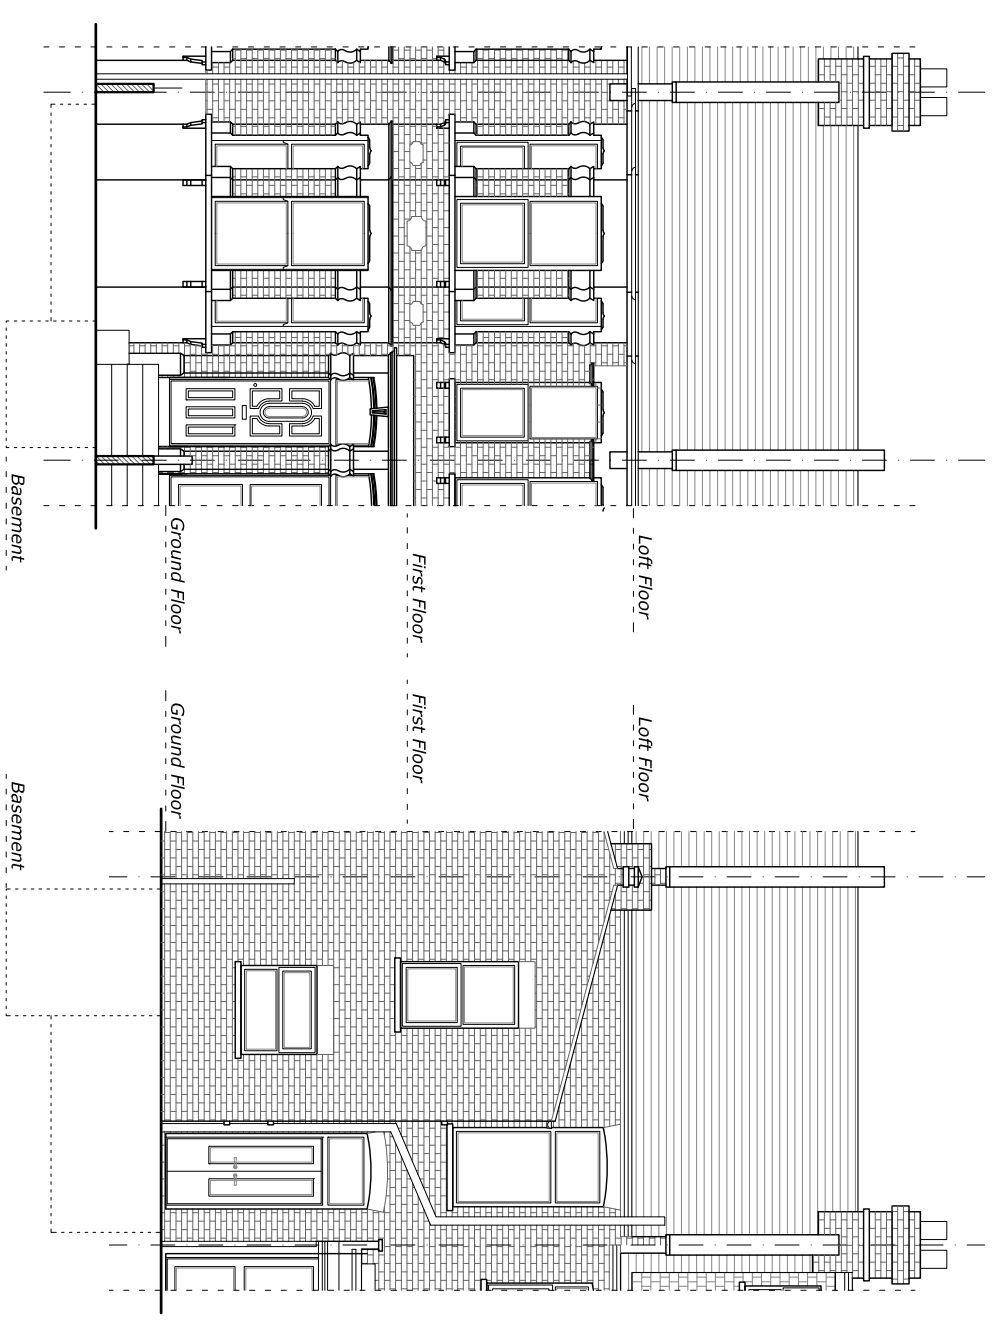

Existing Front Elevation

Existing Rear Elevation

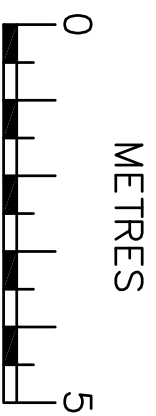

SCALE

NOTES The contractors are to check all the dimensions, levels, drain runs and general condition of the site before works commence. All works are to be carried out in accordance with current Building Regulations, British Standards, Code of Practice and Local Authority Requirements.	
Project: 23 Hillside Road, London N15 6LU	
Title: EXISTING Section and Elevations	
Date: 19.06.20	Scale: 1:100 @ A3
Dwg. No. HR.23.EX.02	Rev: