




PROPOSED

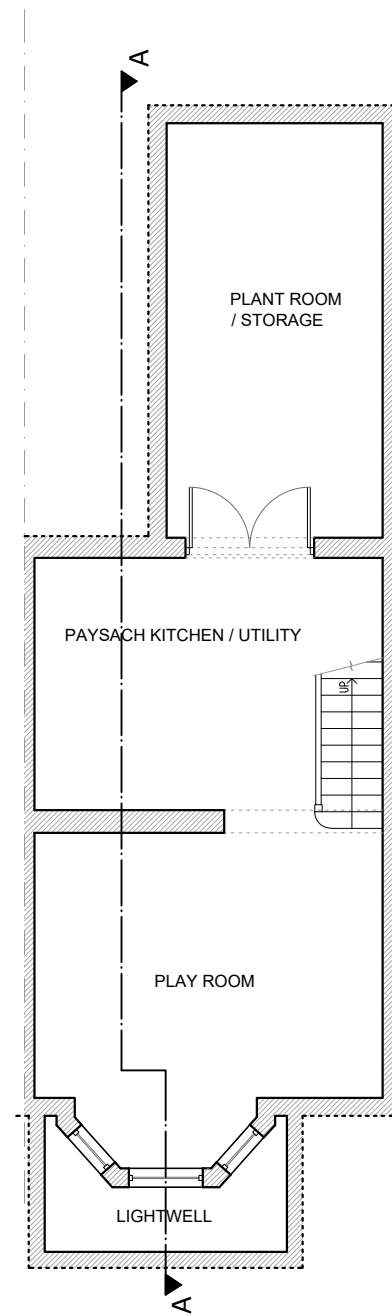


Proposed Basement

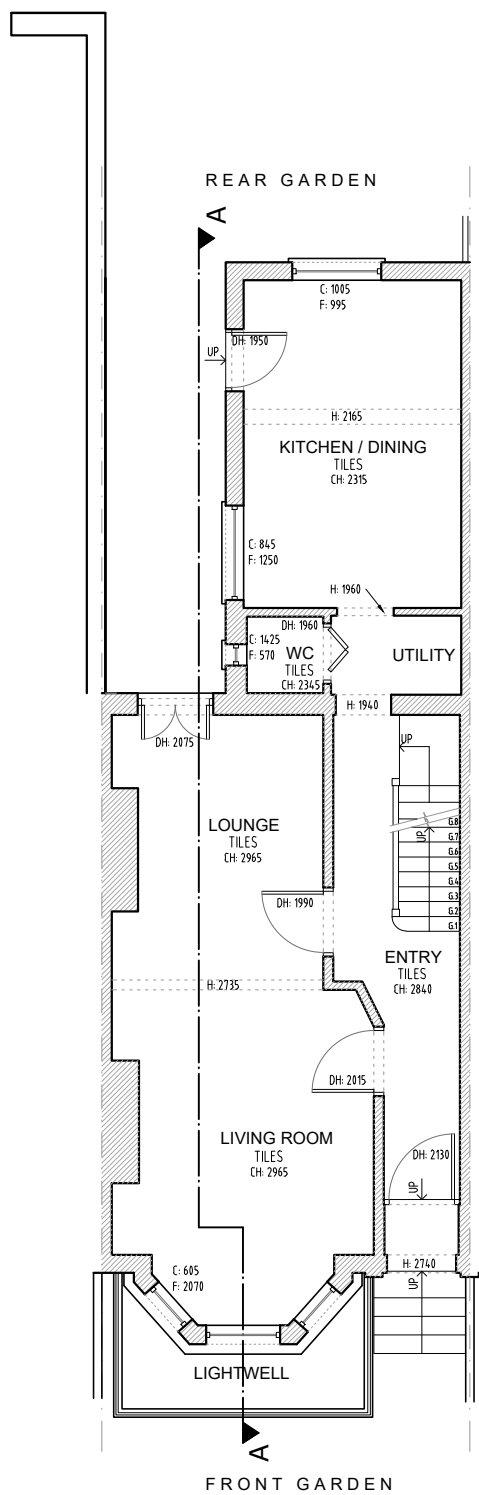


*Proposed Ground Floor
(No Changes)*

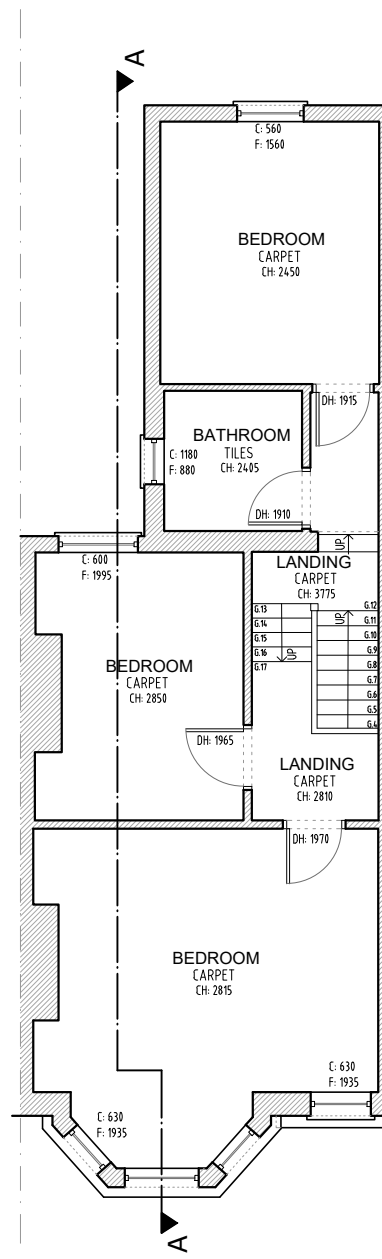

*Proposed First Floor
(No Changes)*

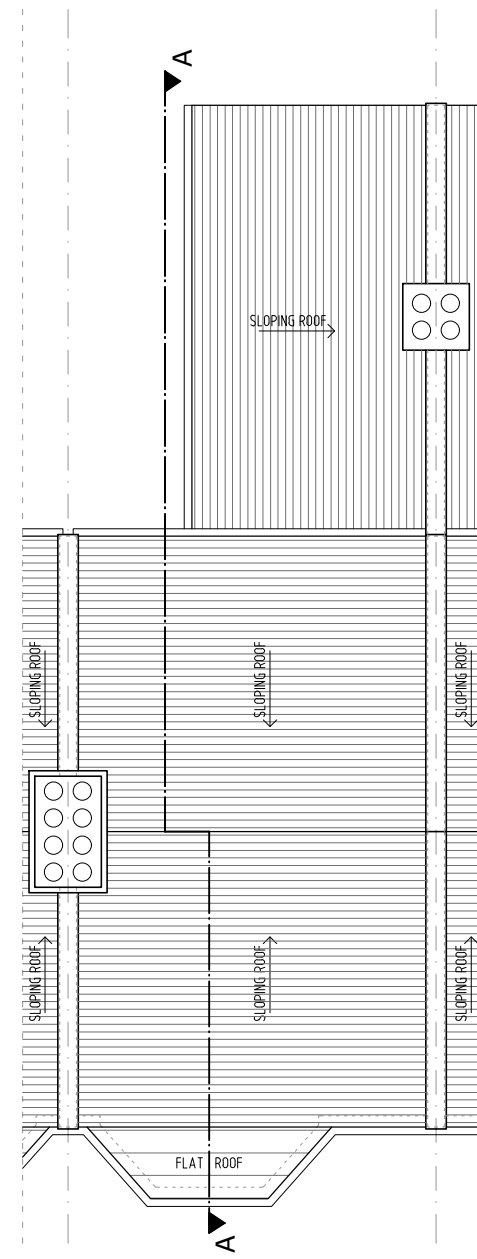

*Proposed Roof Plan
(No Changes)*

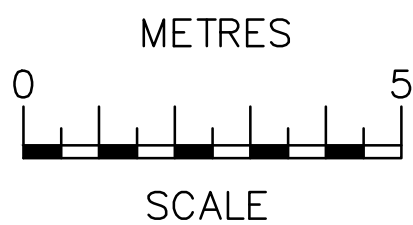

C - Sill Height
F - Window Height
CH - Ceiling Height
DH - Door Height




NOTES
The contractors are to check all the dimensions, levels, drain runs and general condition of the site before works commence.


All works are to be carried out in accordance with current Building Regulations, British Standards, Code of Practice and Local Authority Requirements.

Project: 23 Hillside Road, London N15 6LU		
Title: PROPOSED Floor Plans		
Date: 10.02.22	Scale: 1:100 @ A3	
Dwg. No. HR.23.PR.101		Rev:


PROPOSED

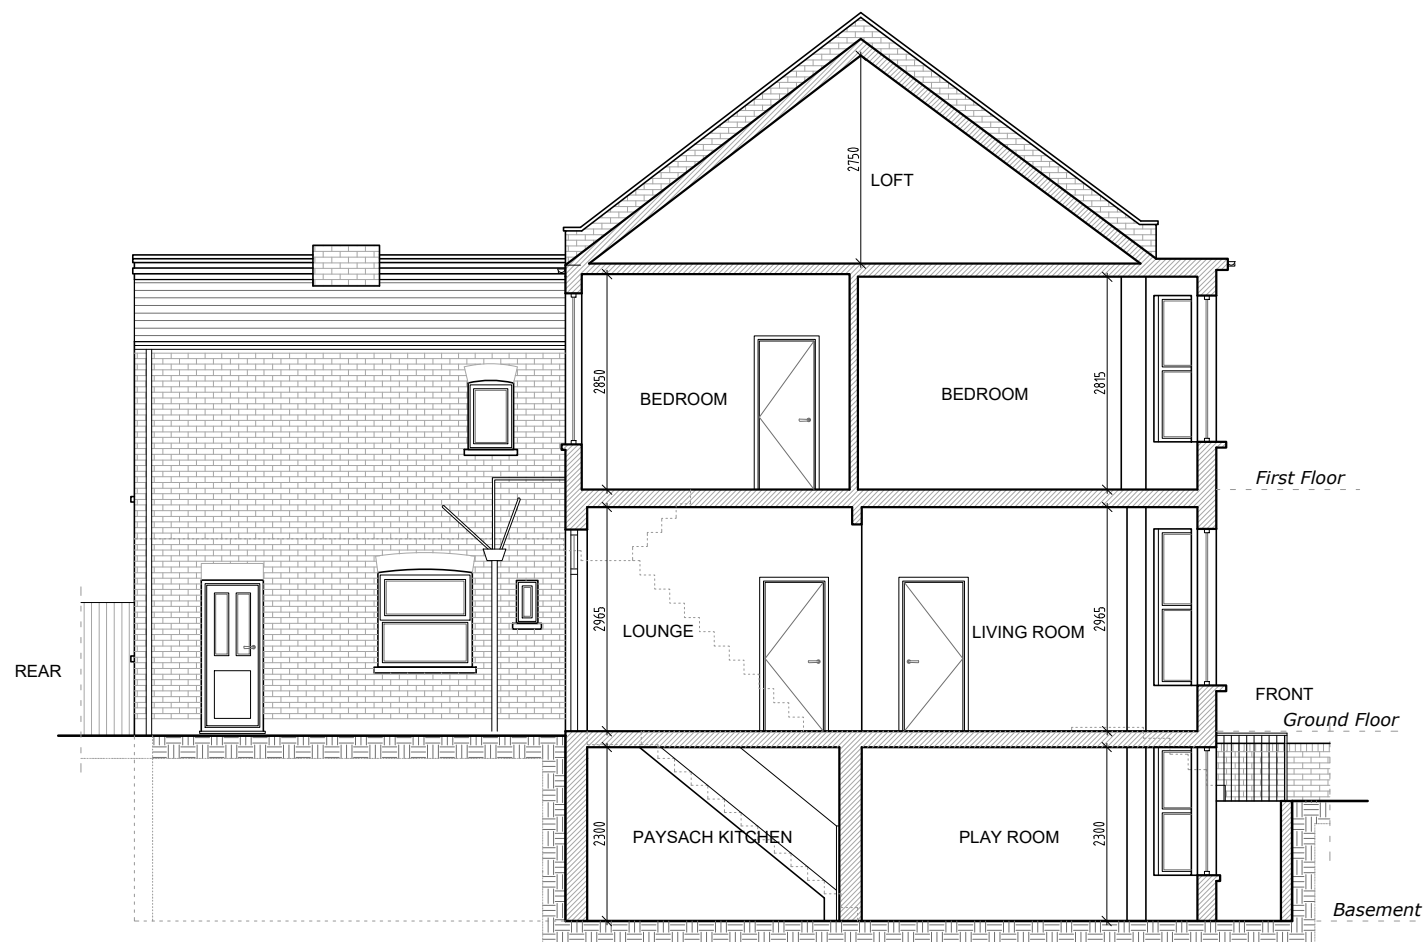


Proposed Section

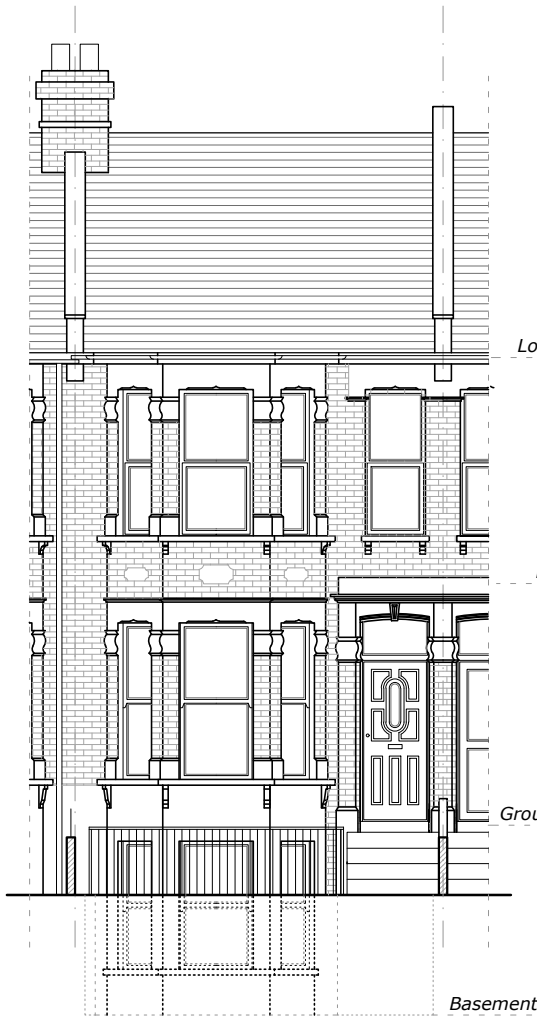

Proposed Front Elevation

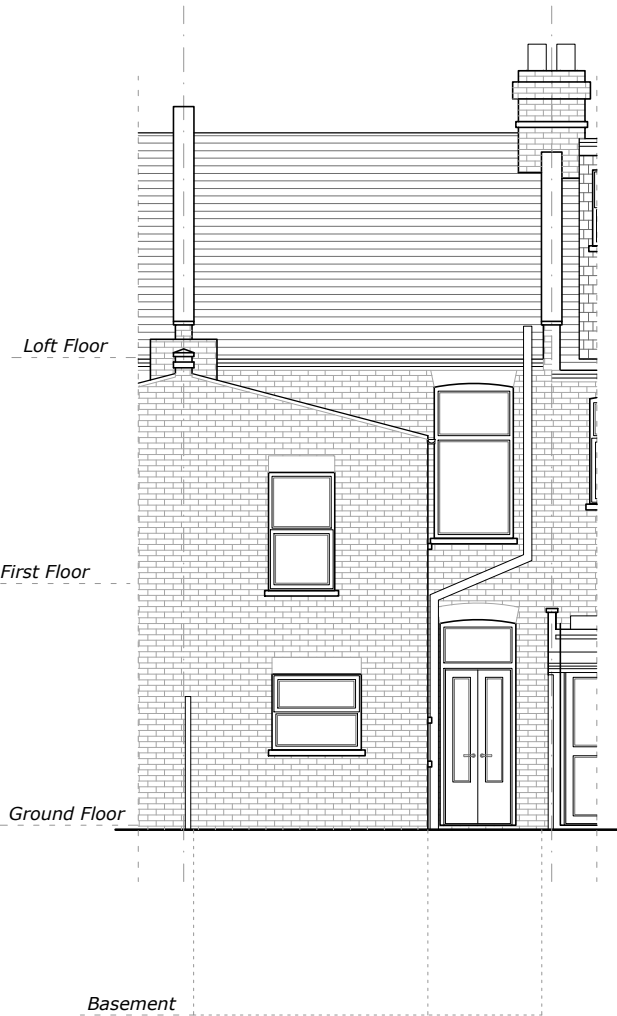

Proposed Rear Elevation

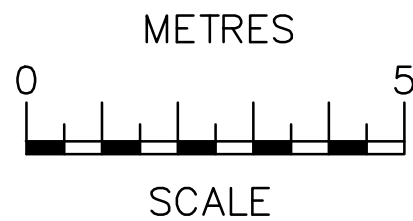

NOTES
The contractors are to check all the dimensions, levels, drain runs and general condition of the site before works commence.

All works are to be carried out in accordance with current Building Regulations, British Standards, Code of Practice and Local Authority Requirements.

Project: 23 Hillside Road, London N15 6LU		
Title: PROPOSED Section and Elevations		
Date: 10.02.22	Scale: 1:100 @ A3	
Dwg. No. HR.23.PR.102	Rev:	