


Do not scale from drawings. All dimensions are in millimetres unless otherwise stated. All dimensions to verified on site before proceeding with the work. Any discrepancies to be notified in writing to Architect immediately



Revision History


Rev.	Description	Date	By
------	-------------	------	----

 

HOKO
THE HOMEOWNERS ARCHITECT

Project 156 Stapleton Hall Road, London N4 4QJ, UK

Client	MARK DEVONSHIRE
Project No.	L22017
Drawing No.	000
Title	GROUND FLOOR PLAN - AS EXISTING
Scale	1 : 50@ A3
Revision	
Status	EXISTING
Drawn	ARY
Date	24.02.22

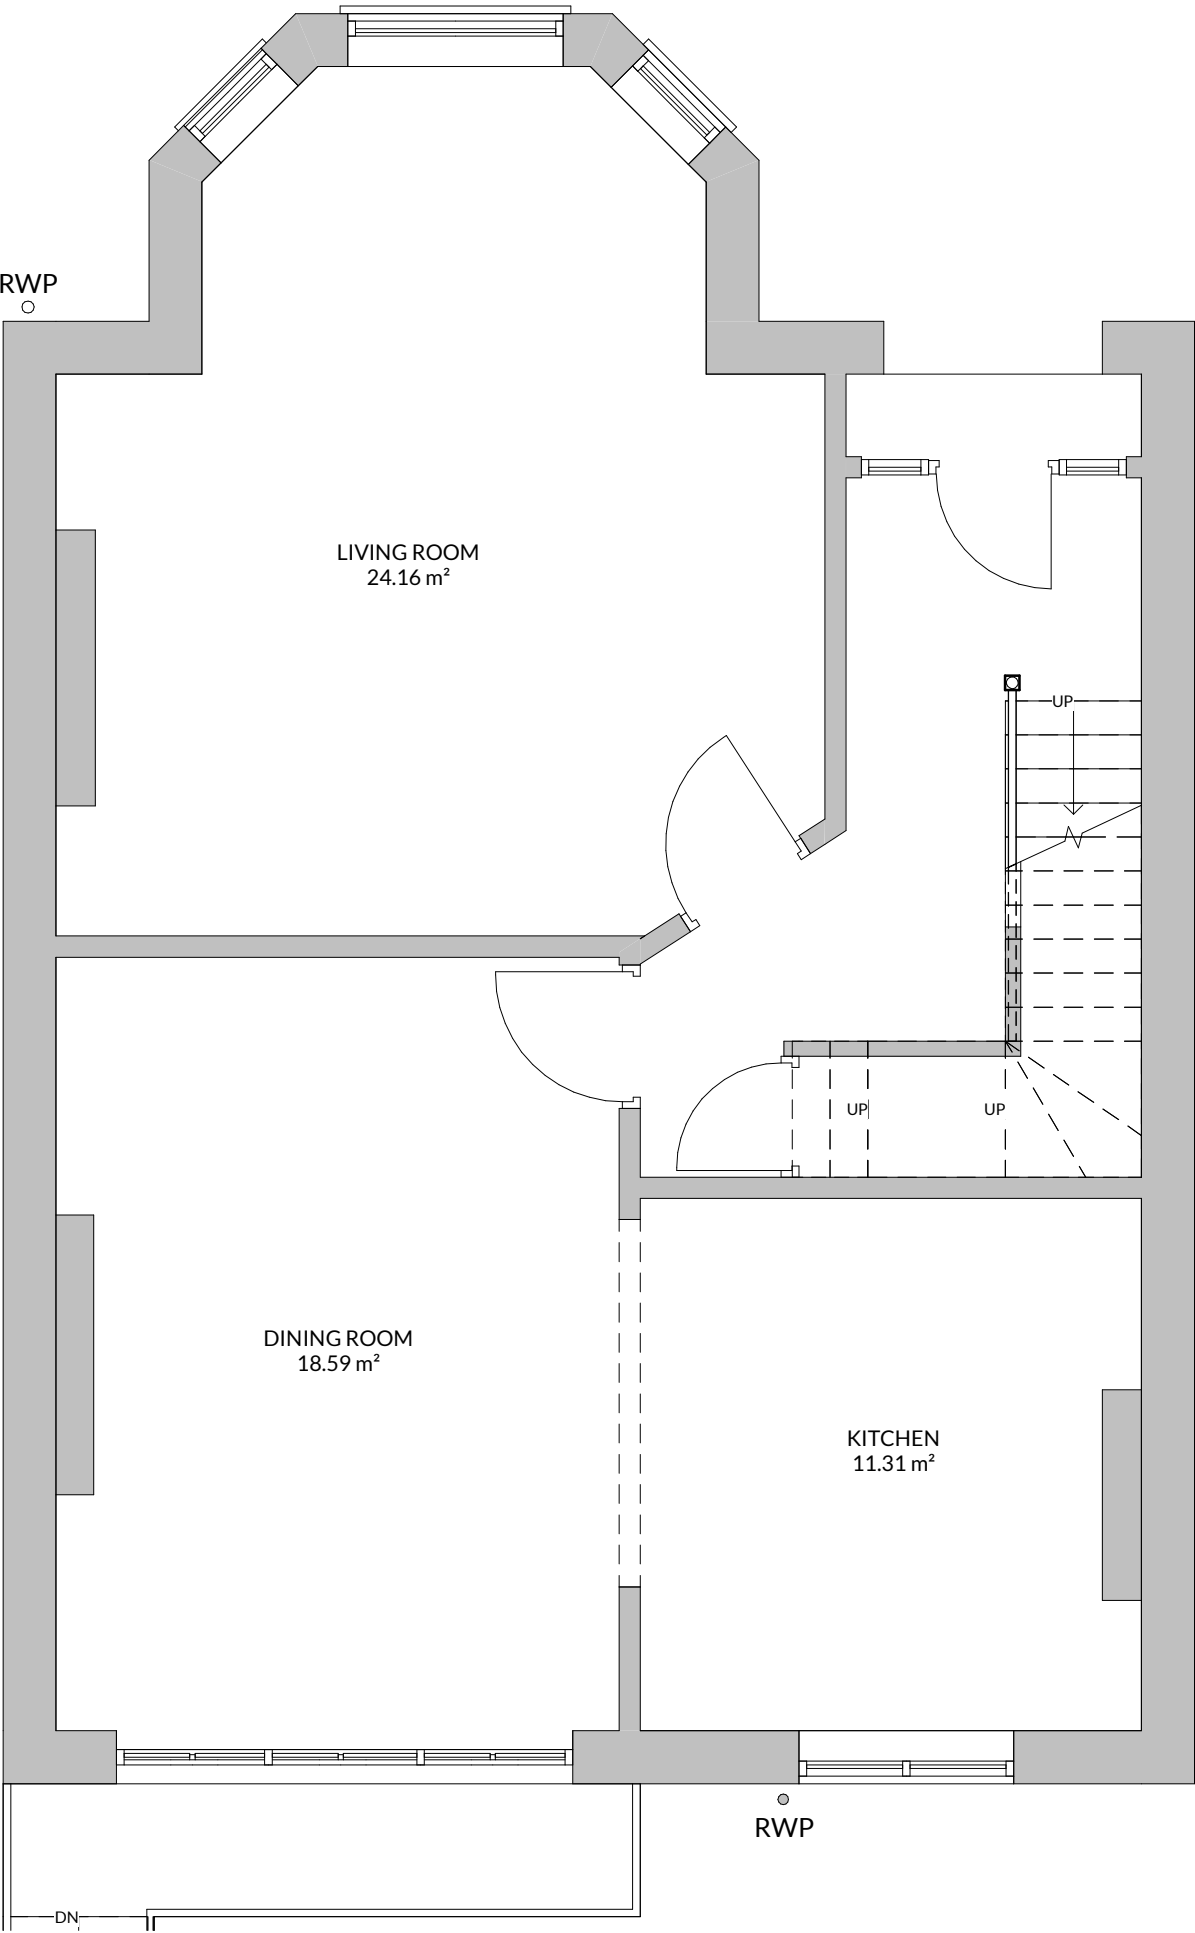

0 GROUND FLOOR PLAN - AS EXISTING
1:50