




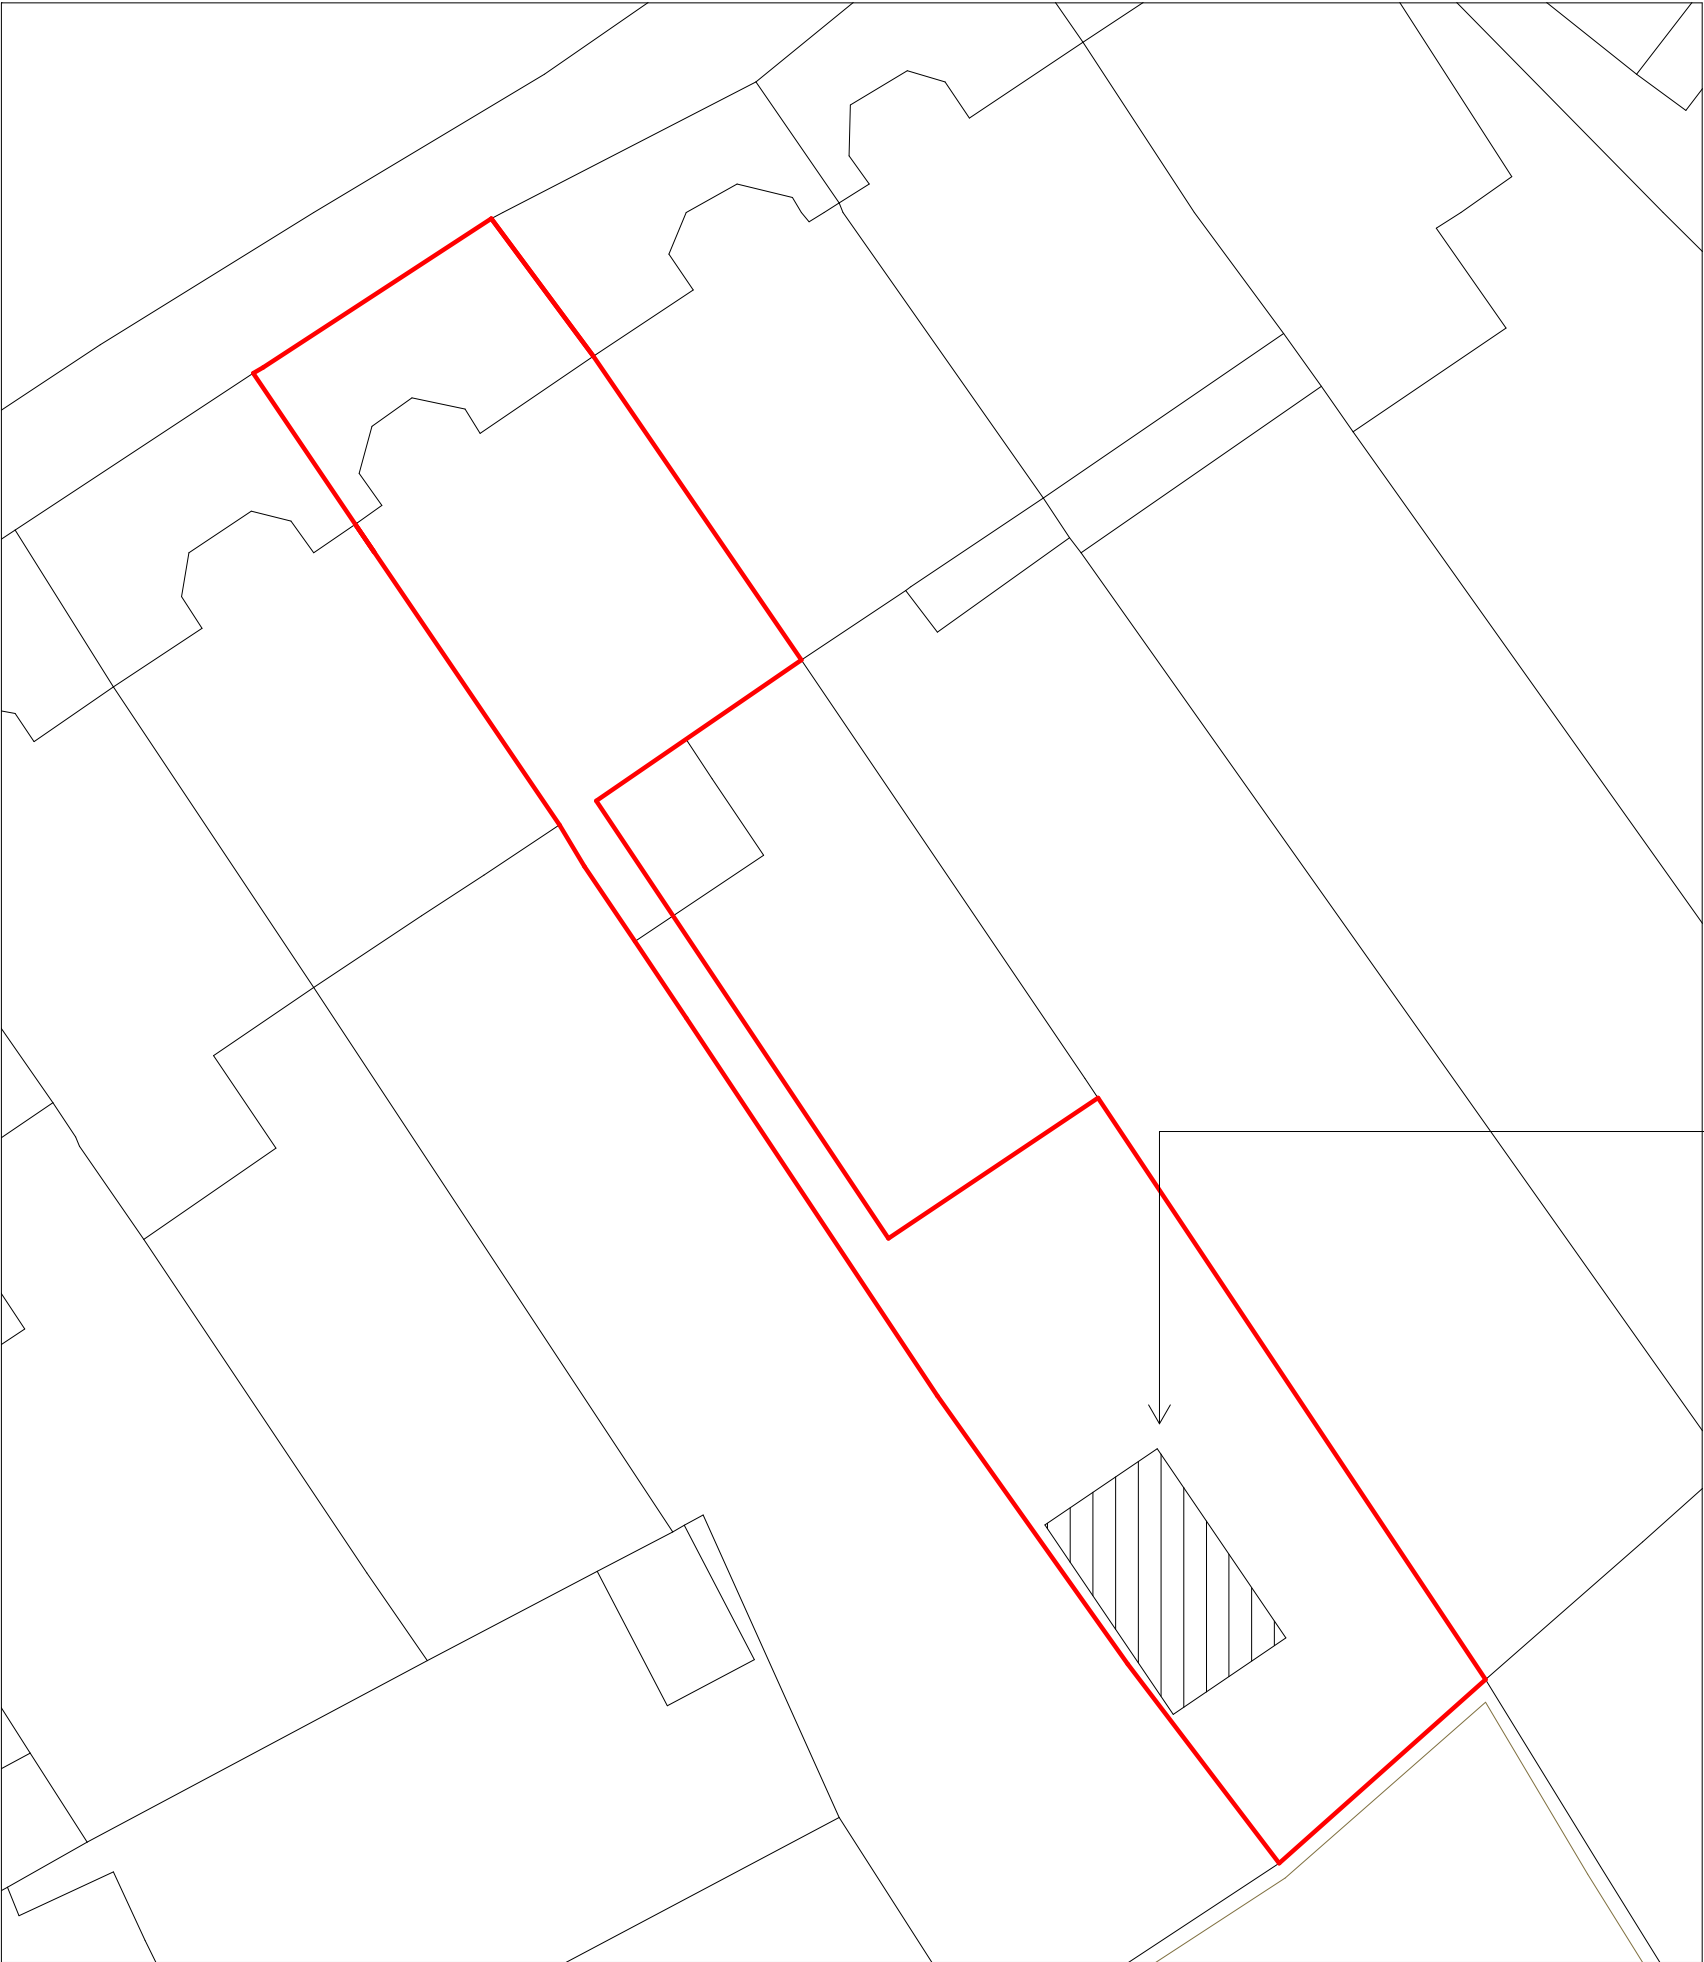


1 SITE PLAN - AS PROPOSED
1 : 200

 


- Proposed building extension
- Existing building footprint
- Boundary line

Location of garden outbuilding

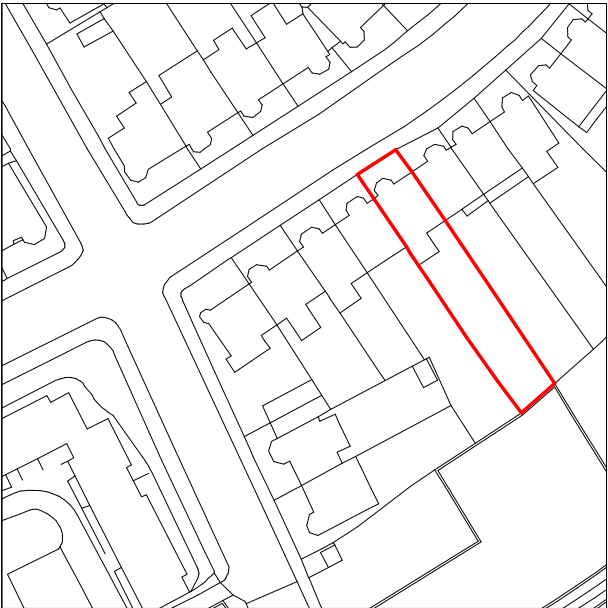 

2 LOCATION PLAN - AS EXISTING
1 : 1250

Do not scale from drawings. All dimensions are in millimetres unless otherwise stated. All dimensions to be verified on site before proceeding with the work. Any discrepancies to be notified in writing to Architect immediately

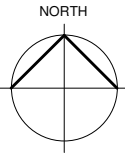

Revision History

Rev	Description	Date	By
-----	-------------	------	----



HOKO
THE HOMEOWNERS ARCHITECT

Project 156 Stapleton Hall Road, N4 4QJ, UK

Client MARK DEVONSHIRE

Project No. L22017

Drawing No. 100

Title SITE & LOCATION PLANS - OPTION 1

Scale As indicated@ A3

Revision

Status PLANNING

Drawn CPS

Date 01/04/22