



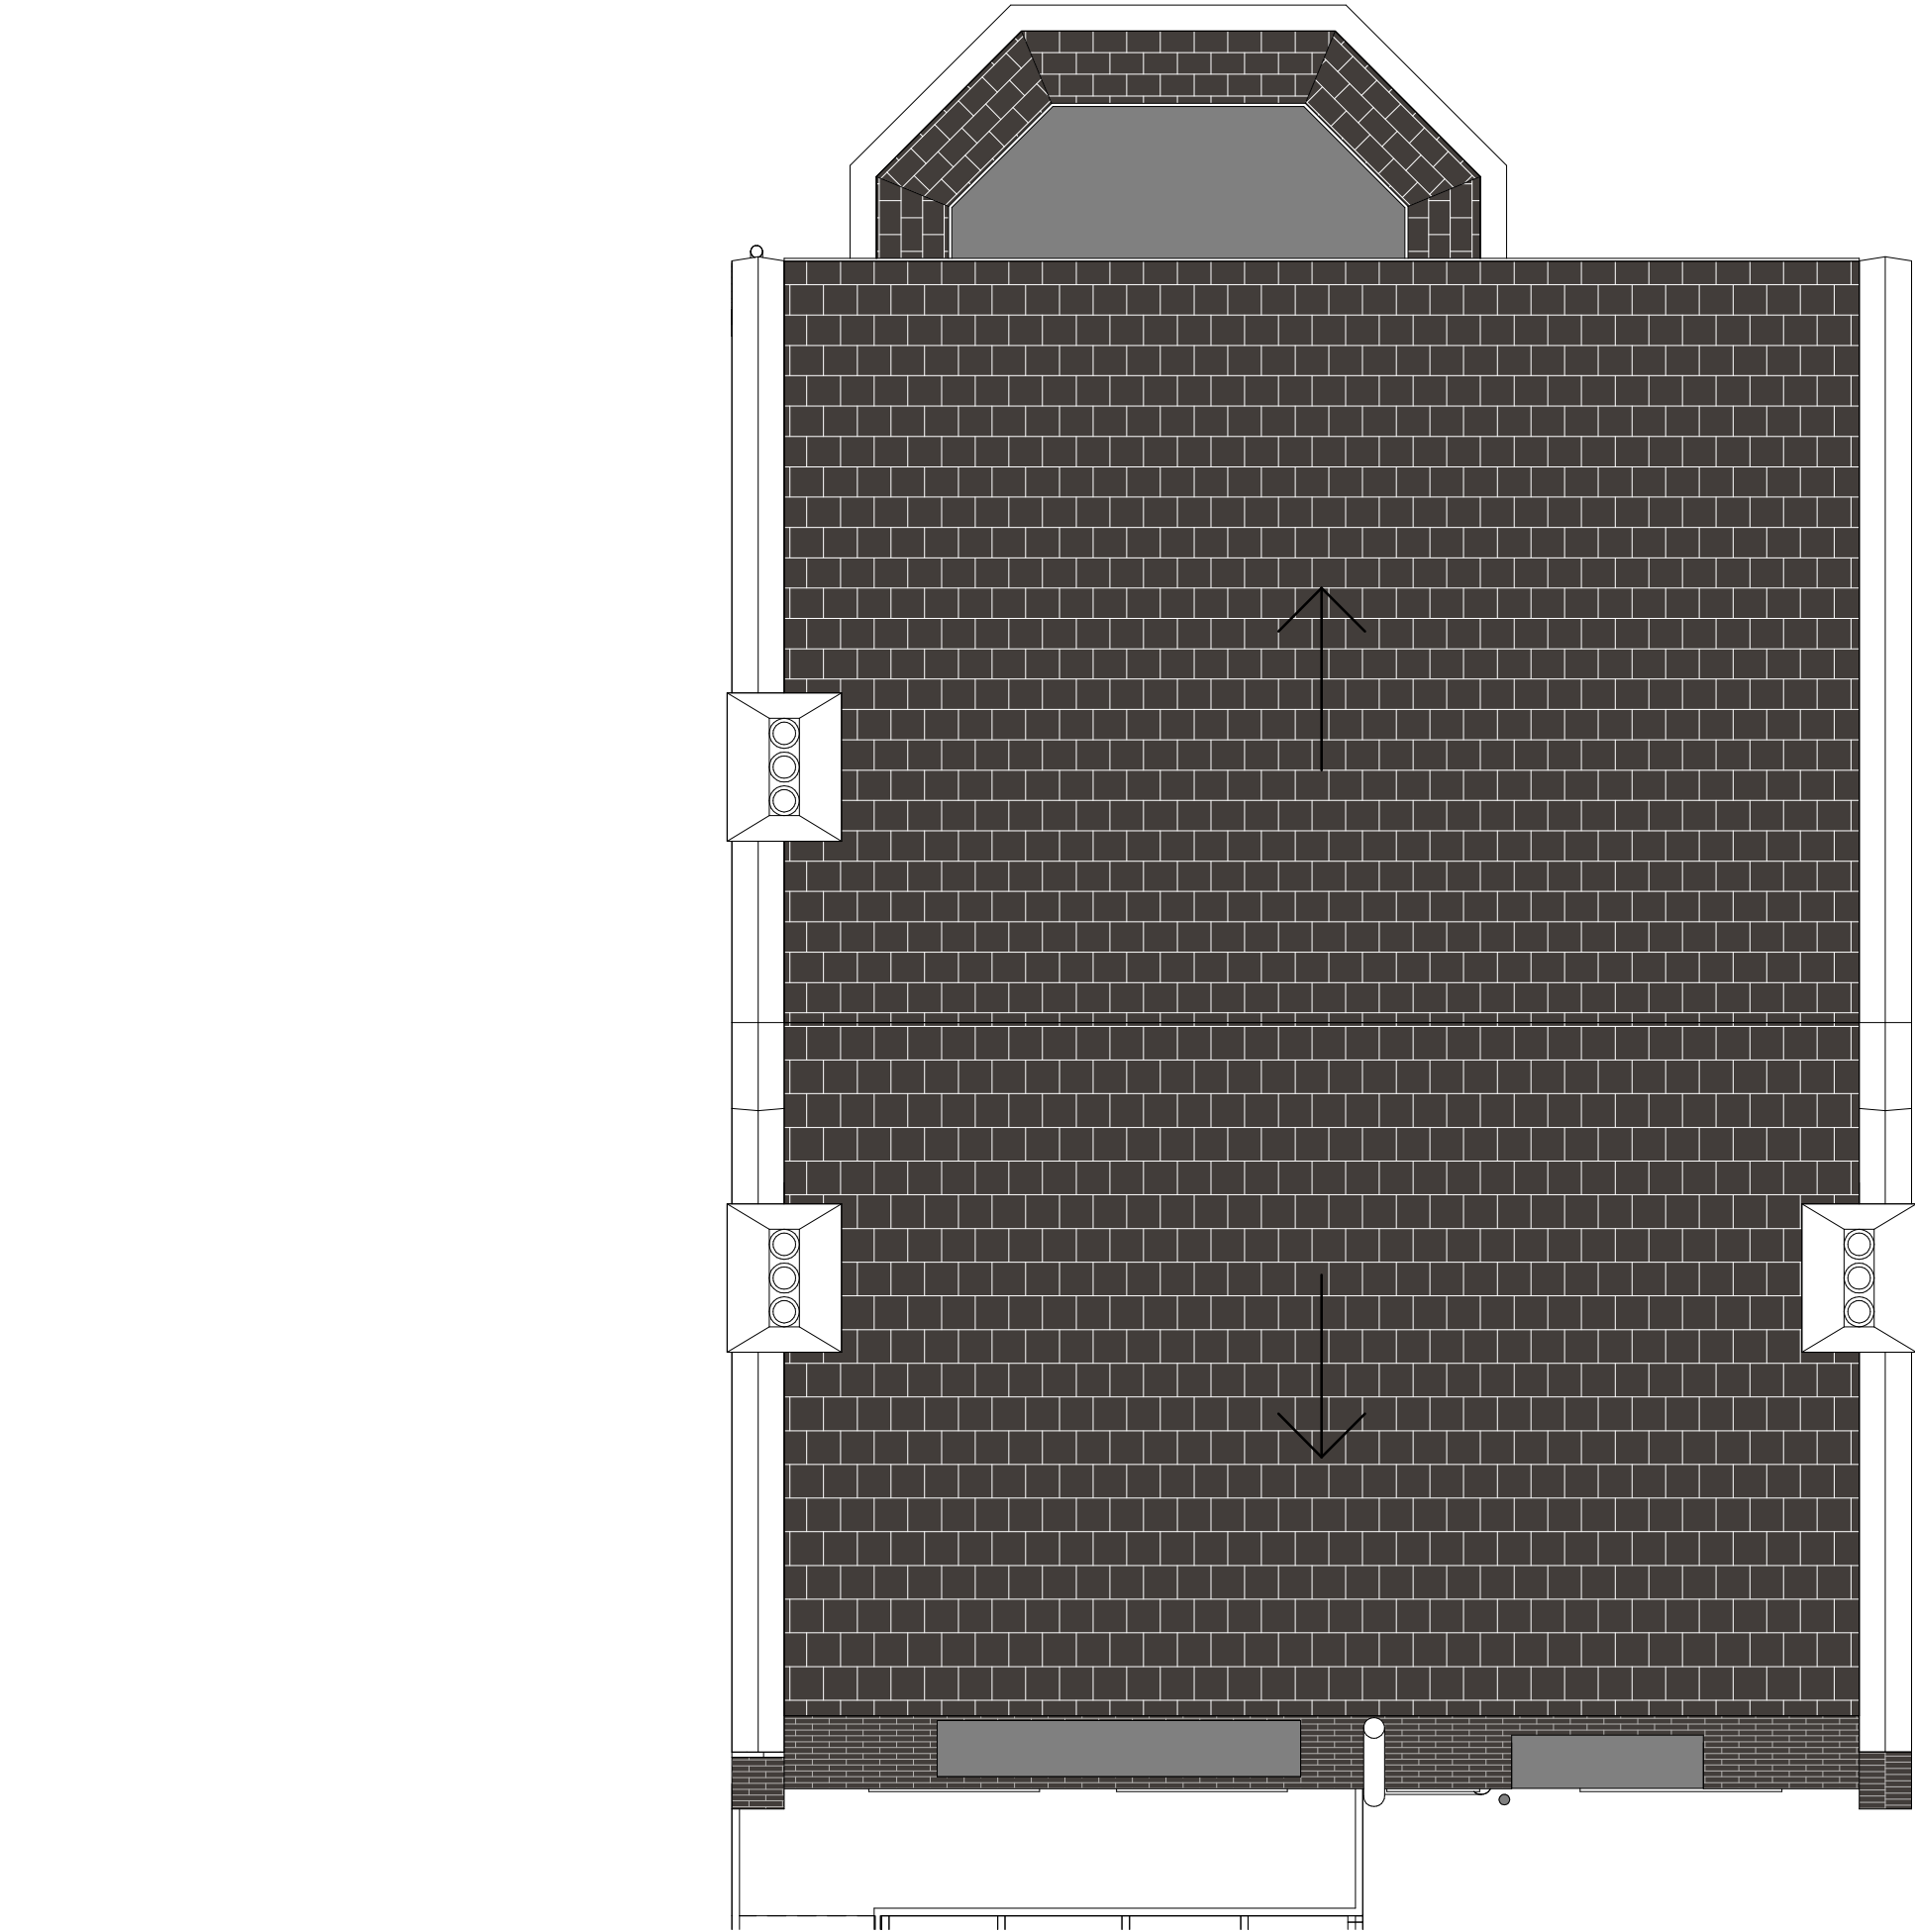

3 ROOF PLAN - AS EXISTING  
1:50

Do not scale from drawings. All dimensions are in millimetres unless otherwise stated. All dimensions to be verified on site before proceeding with the work. Any discrepancies to be notified in writing to Architect immediately

 

Revision History

| Rev. | Description | Date | By |
|------|-------------|------|----|
|------|-------------|------|----|



HOKO  
THE HOMEOWNERS ARCHITECT

Project 156 Stapleton Hall Road, London N4 4QJ, UK

|             |                         |
|-------------|-------------------------|
| Client      | MARK DEVONSHIRE         |
| Project No. | L22017                  |
| Drawing No. | 004                     |
| Title       | ROOF PLAN - AS EXISTING |
| Scale       | 1:50@                   |
| Revision    |                         |
| Status      | EXISTING                |
| Drawn       | ARY                     |
| Date        | 24.02.22                |