





- Proposed building extension
- Existing building footprint
- Boundary line

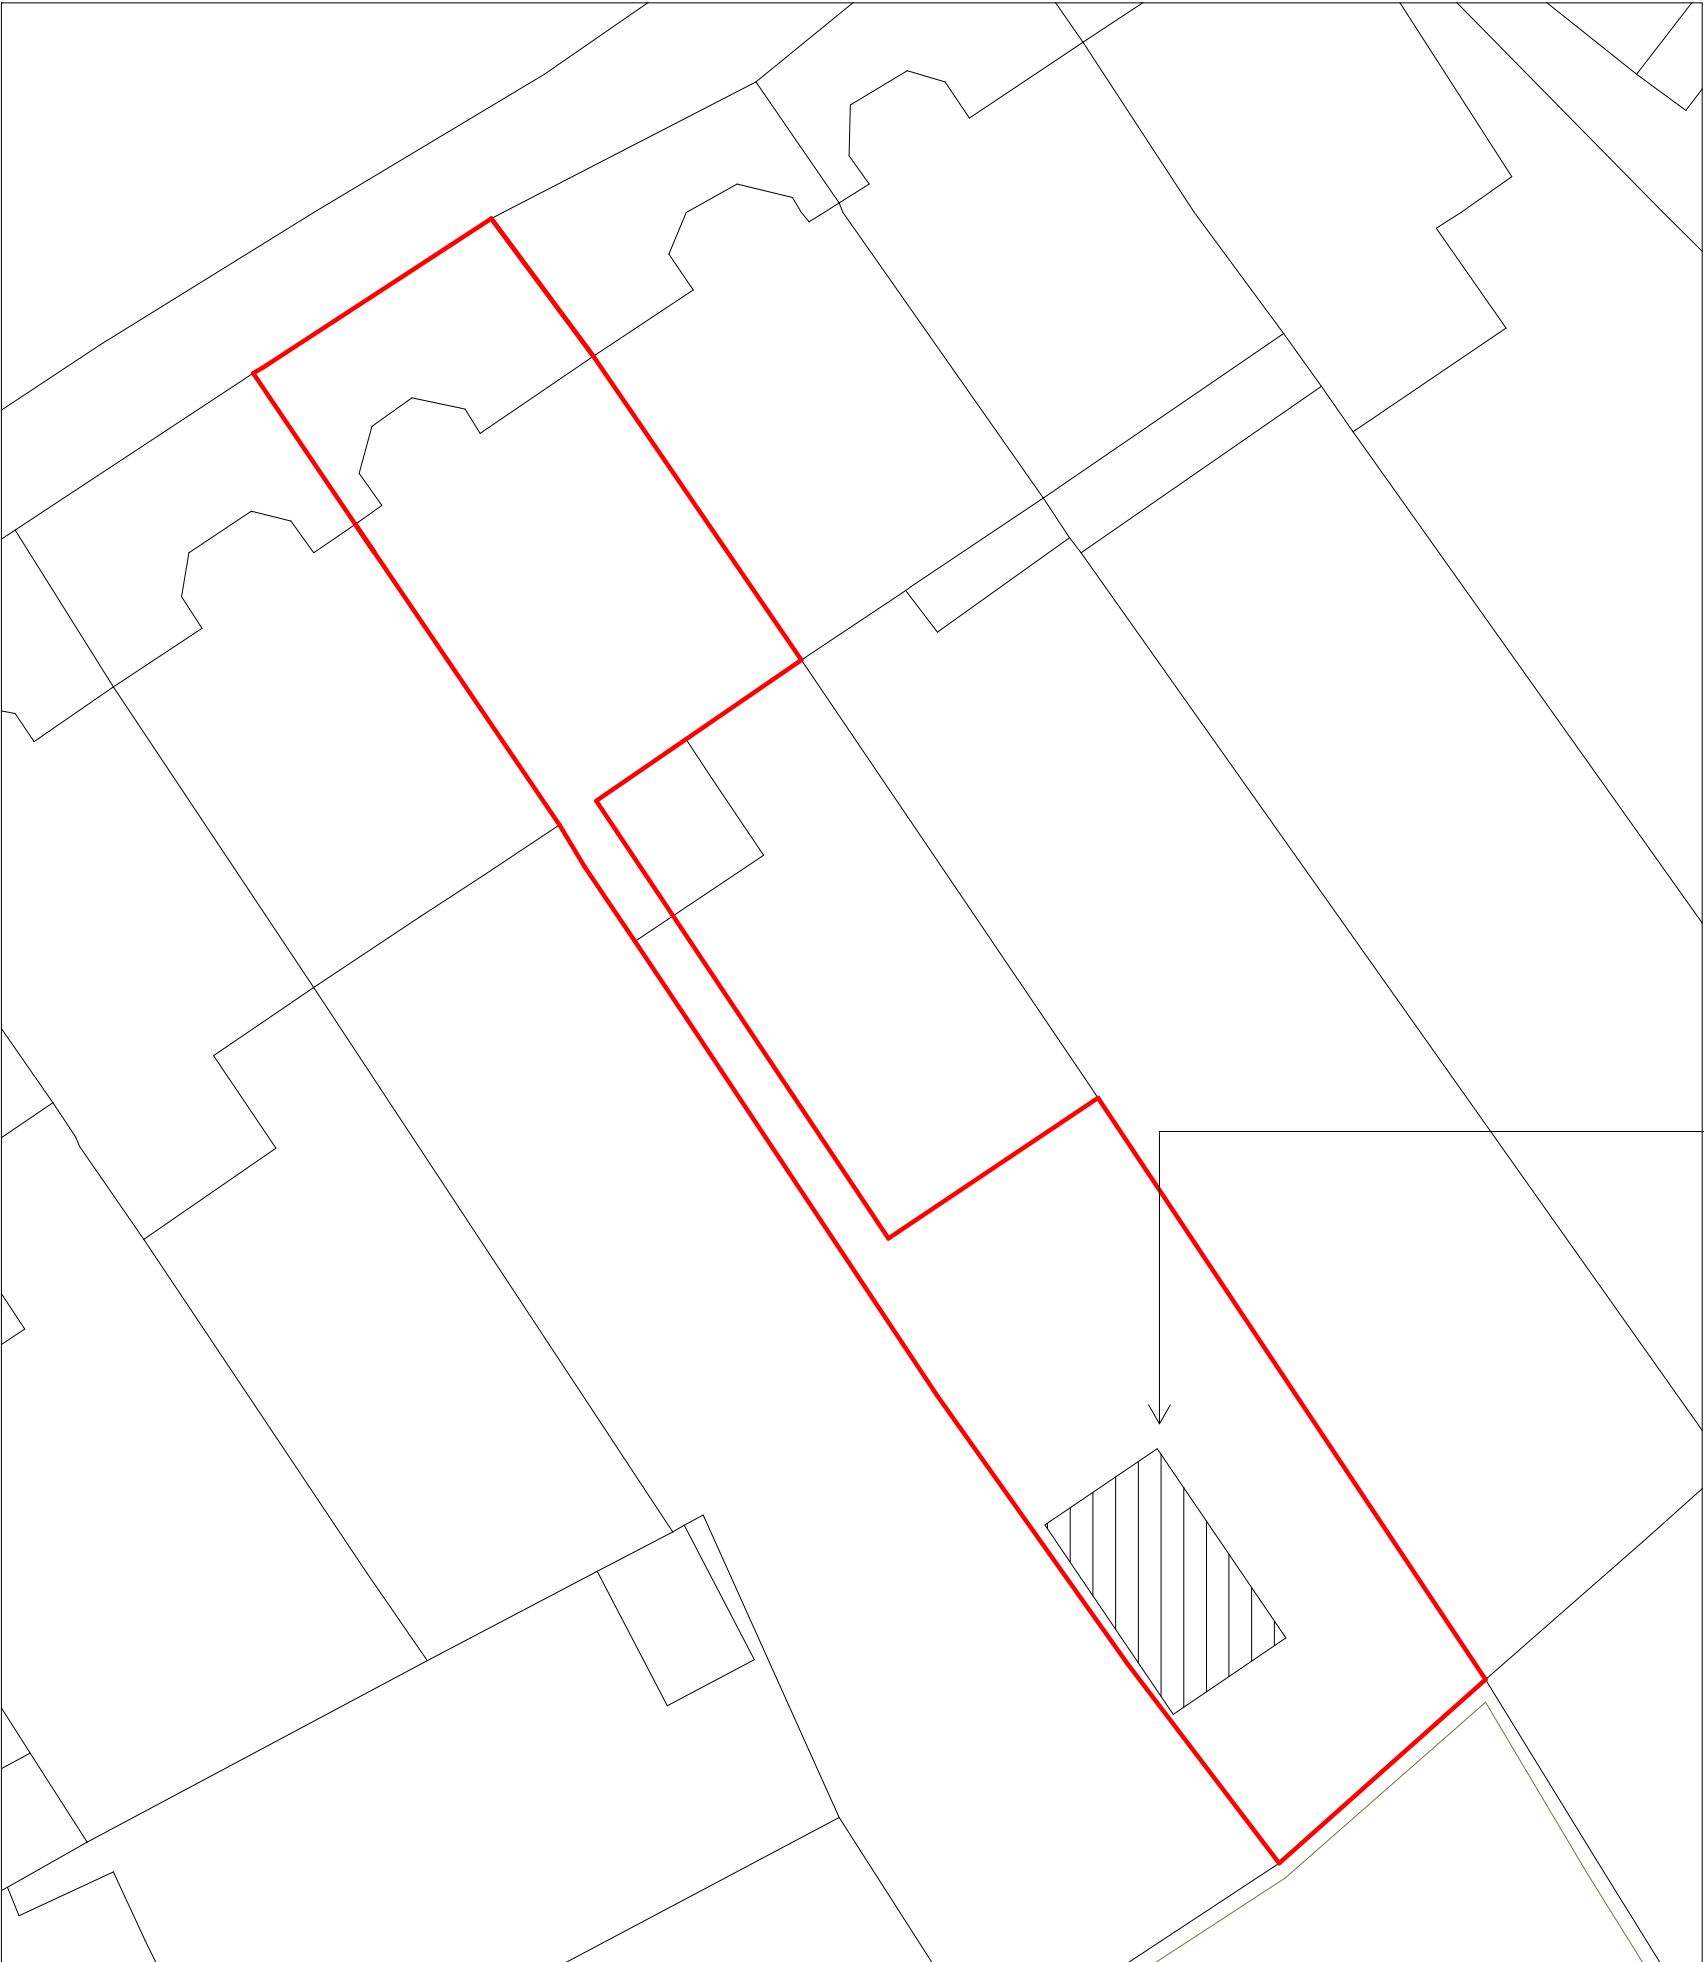


1

SITE PLAN - AS PROPOSED

 


2

LOCATION PLAN - AS EXISTING

 

Do not scale from drawings. All dimensions are in millimetres unless otherwise stated. All dimensions to verified on site before proceeding with the work. Any discrepancies to be notified in writing to Architect immediately

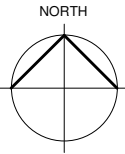

Revision History

Rev	Description	Date	By
.			



HOKO
THE HOMEOWNERS ARCHITECT

Project156 Stapleton Hall Road, N4 4QJ, UK

ClientMARK DEVONSHIRE

Project No.L22017

Drawing No.100

TitleSITE & LOCATION PLANS - OPTION 1

ScaleAs indicated@ A3

Revision

StatusPLANNING

DrawnCPS

Date01/04/22