
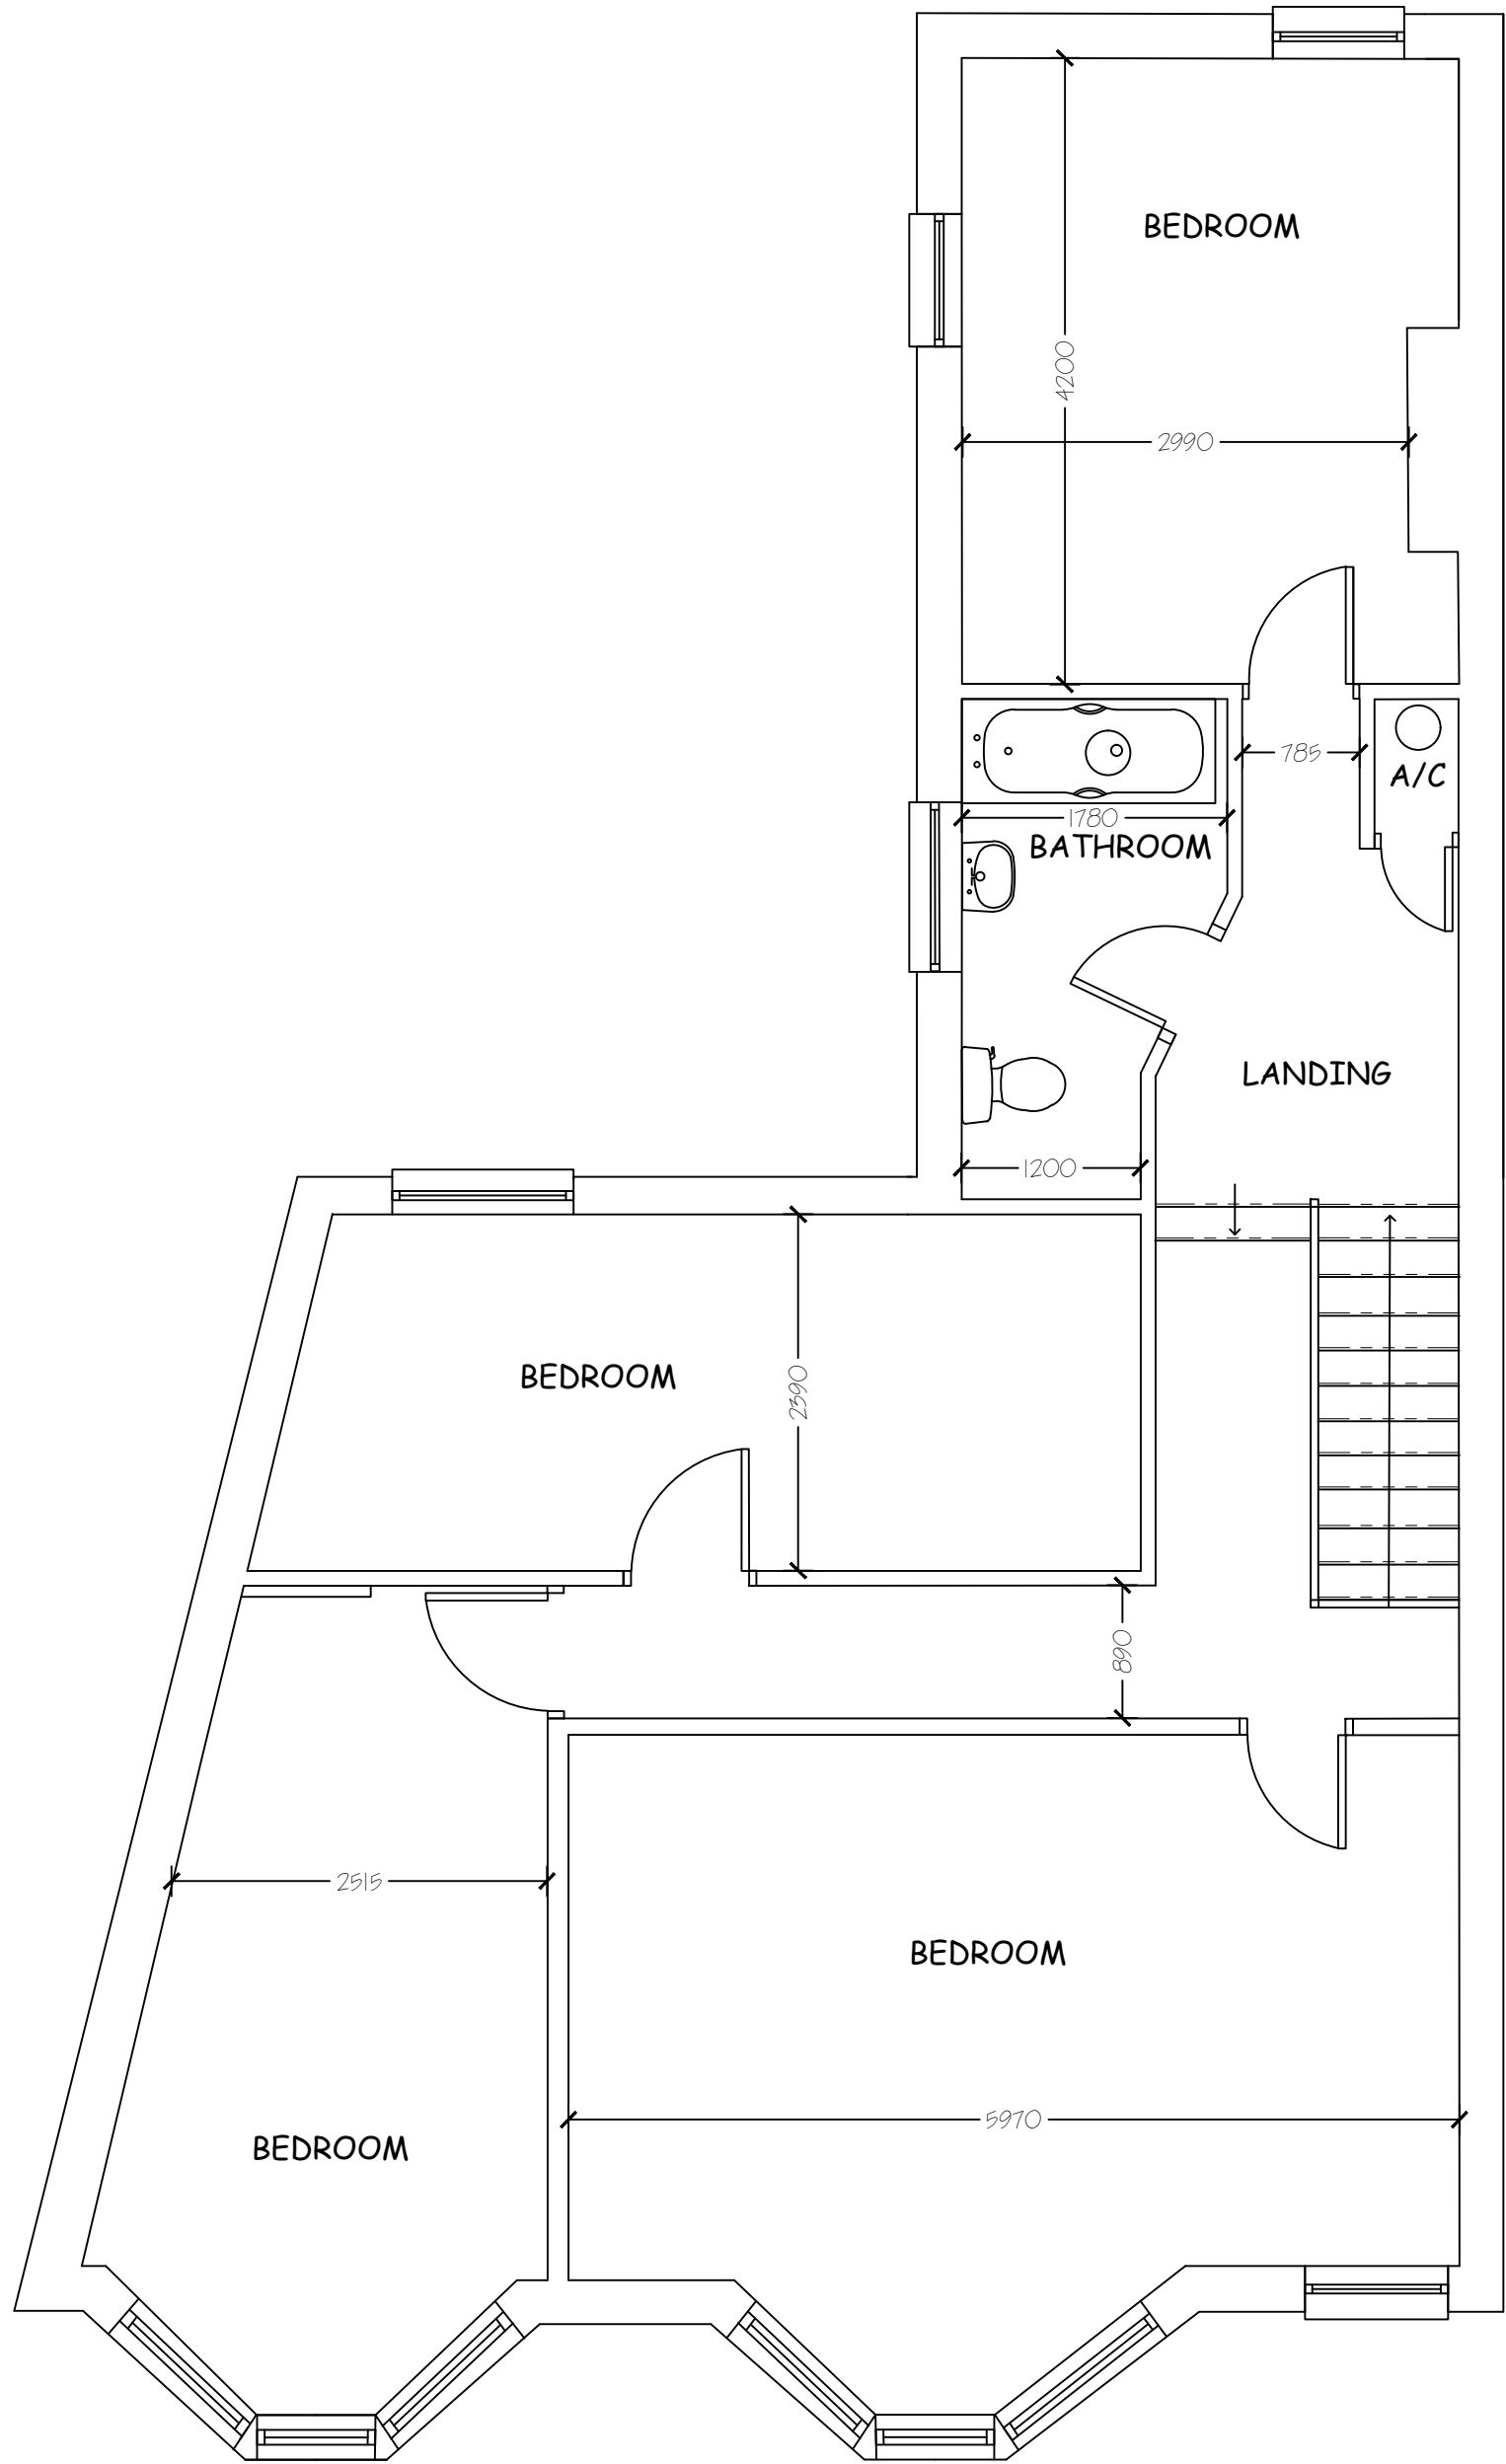
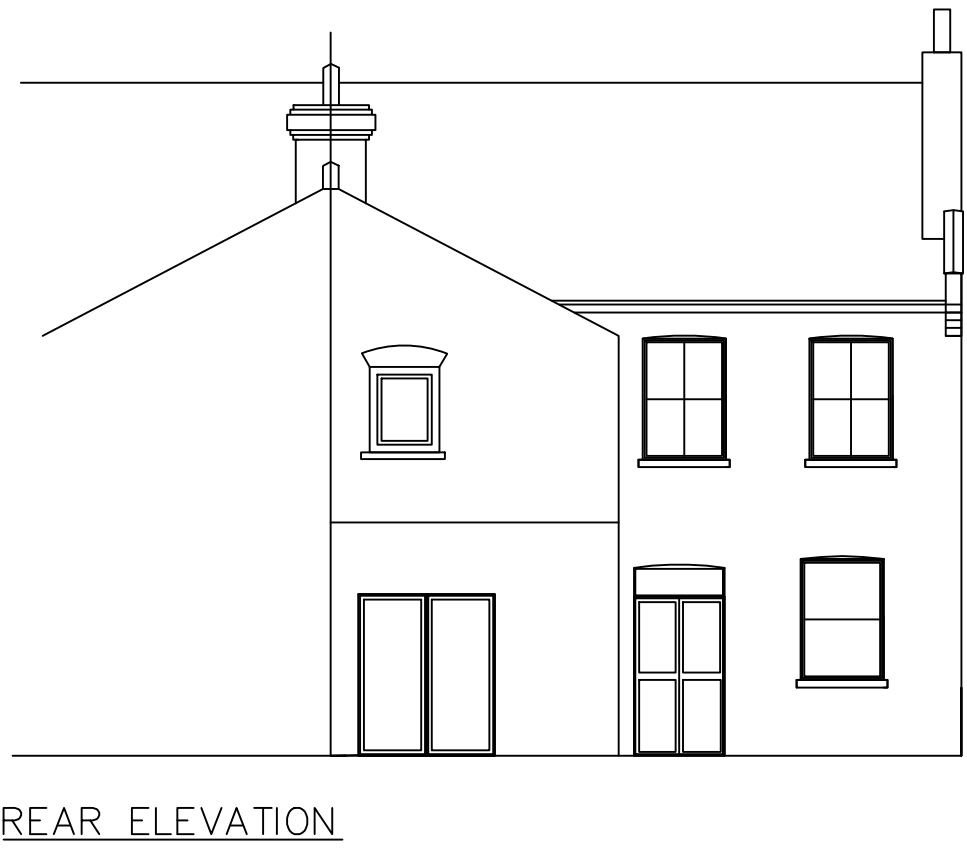


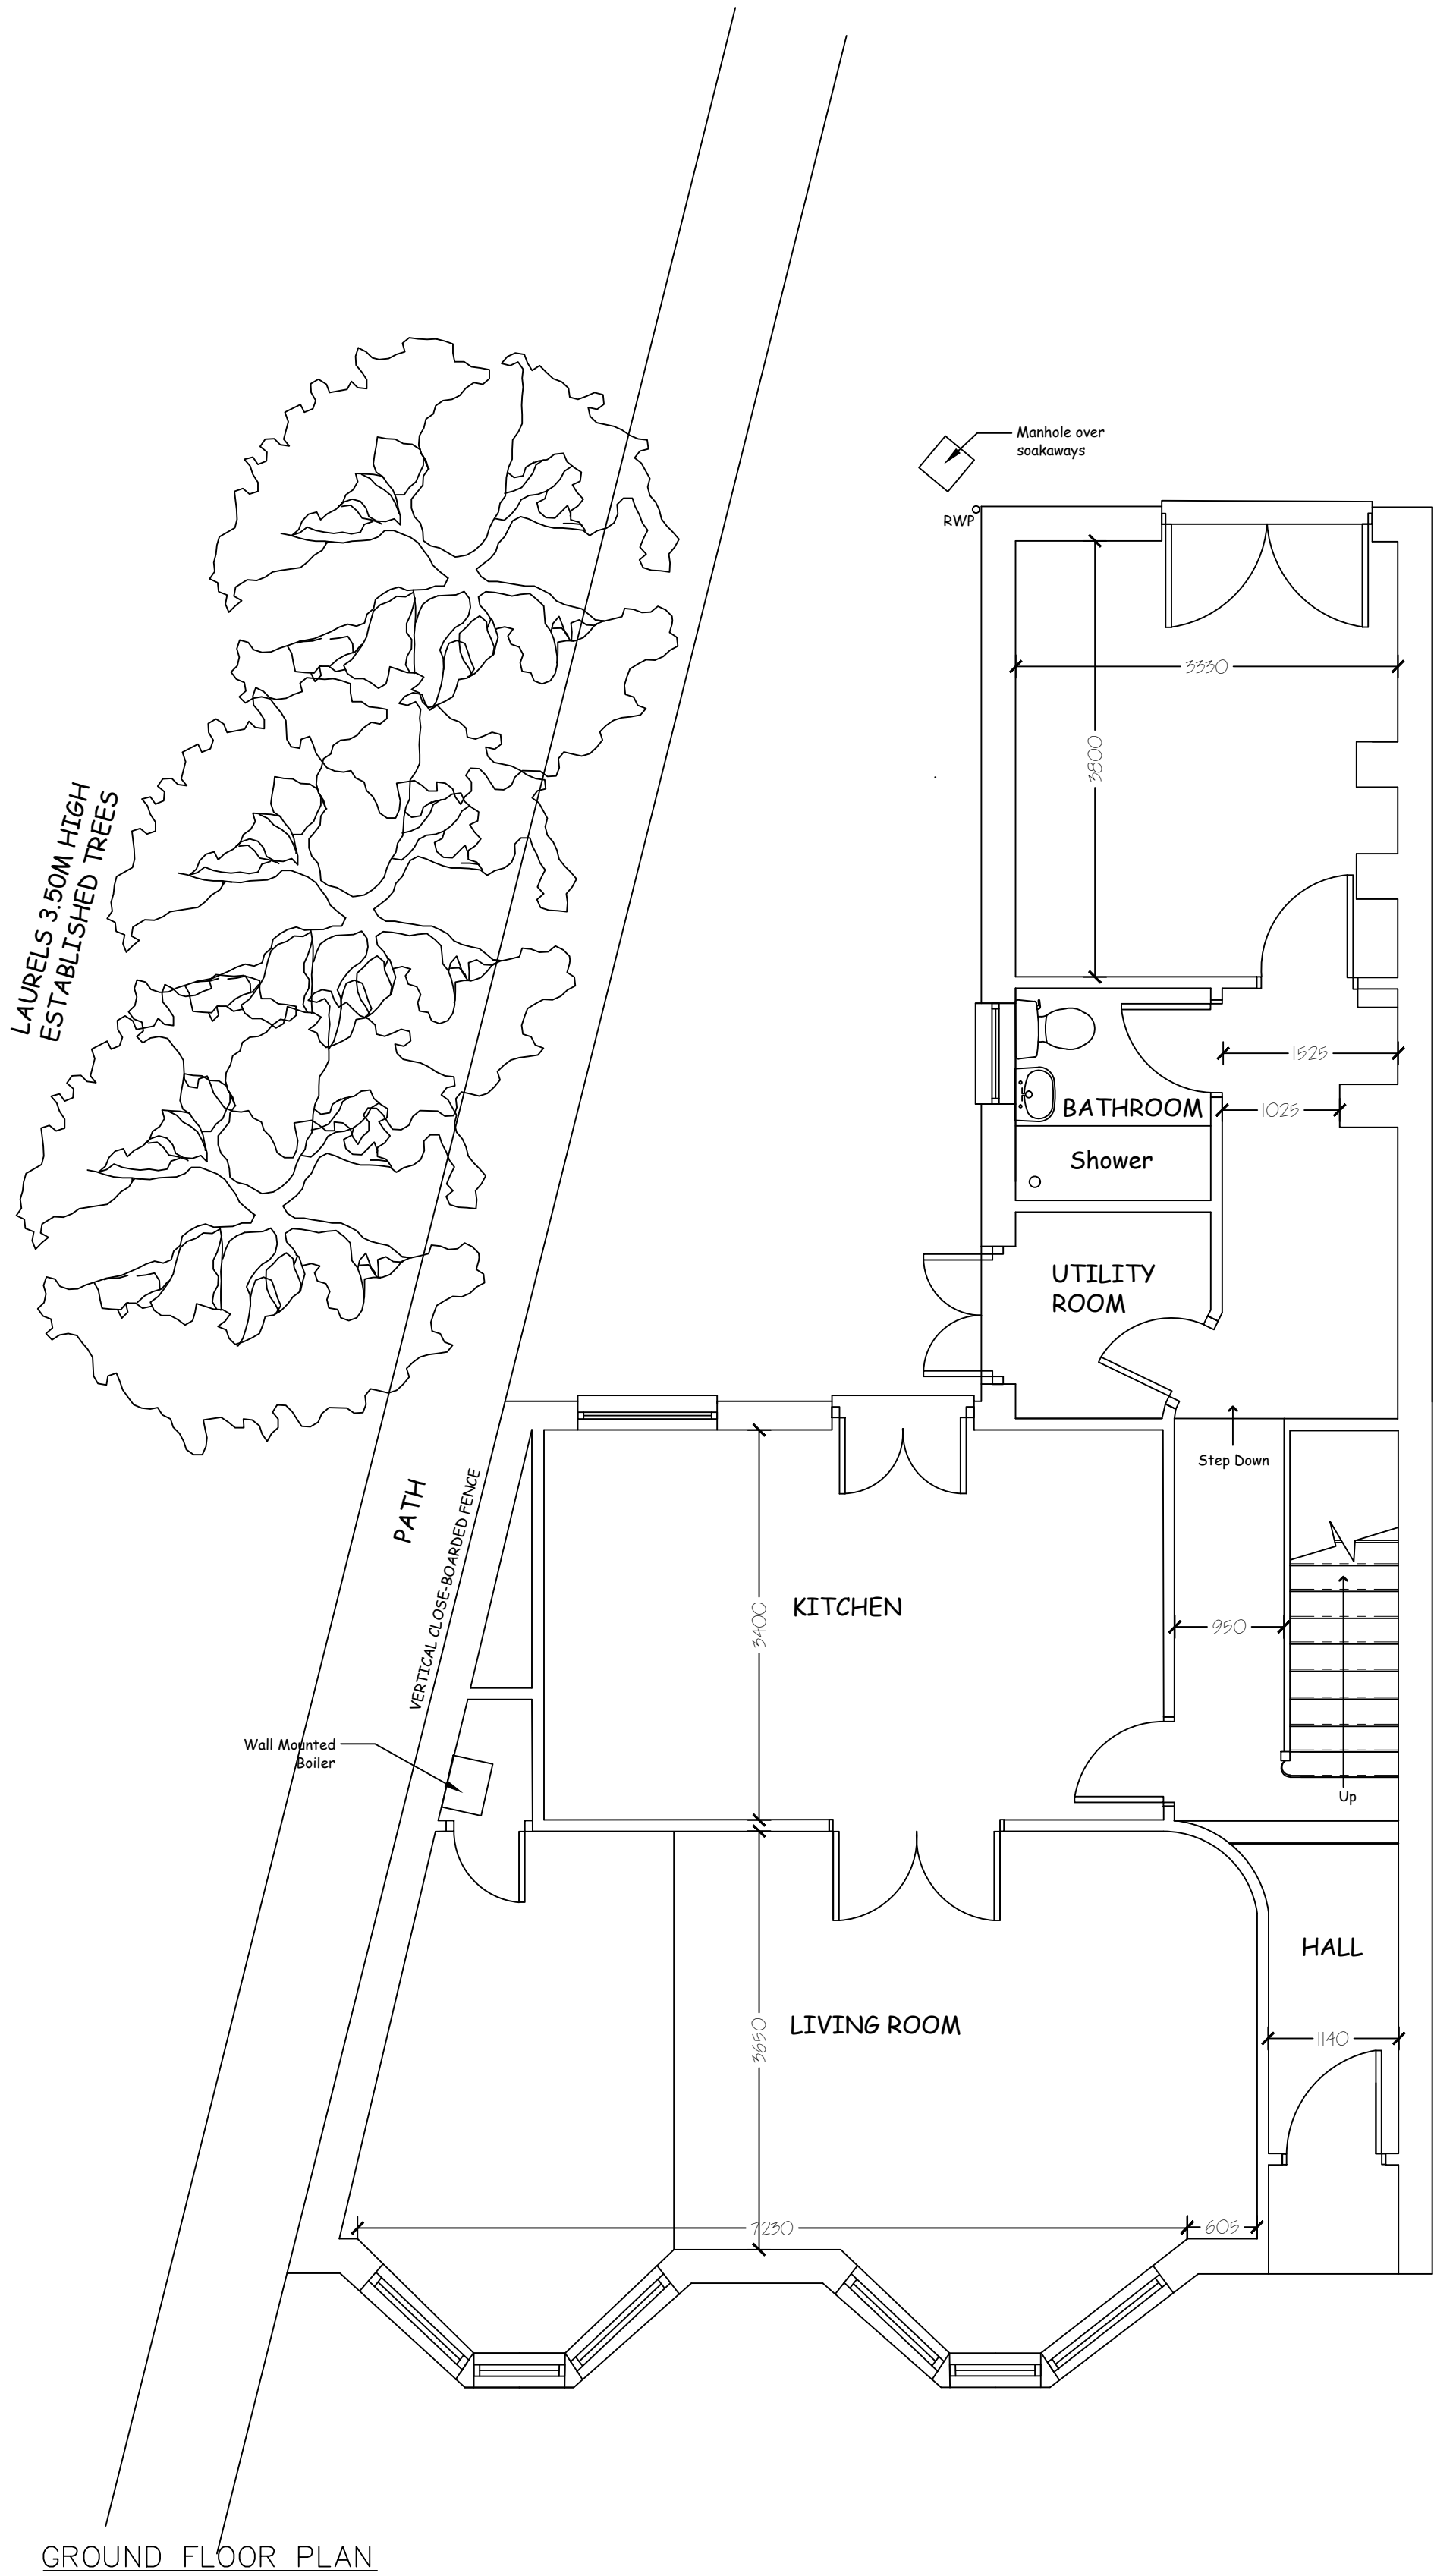

THIS DRAWING IS COPYRIGHT OF THE ARCHITECTURAL CONSULTANT ©

PROJECT:
28 EASTERN ROAD
WOOD GREEN

TITLE:
EXISTING FLOOR PLANS & ELEVATIONS

D.J.W
ARCHITECTURAL DESIGNS LTD

Oakwood House,
22 Holloway Road,
Maldon, Essex
CM9 4SG
Tel: 01621 840 851
Email: djwalkerdesigns@hotmail.com
SCALE: 1: 50/1: 100@A1 DATE: MARCH 2022
DRAWING: 2333/1 REV:

