


- Tottenham Hale MDU
- MDU Building to be extended 9m to north
- S&T Operations Centre to be replaced
- MDU Stores to remain
- MOM Building to be removed

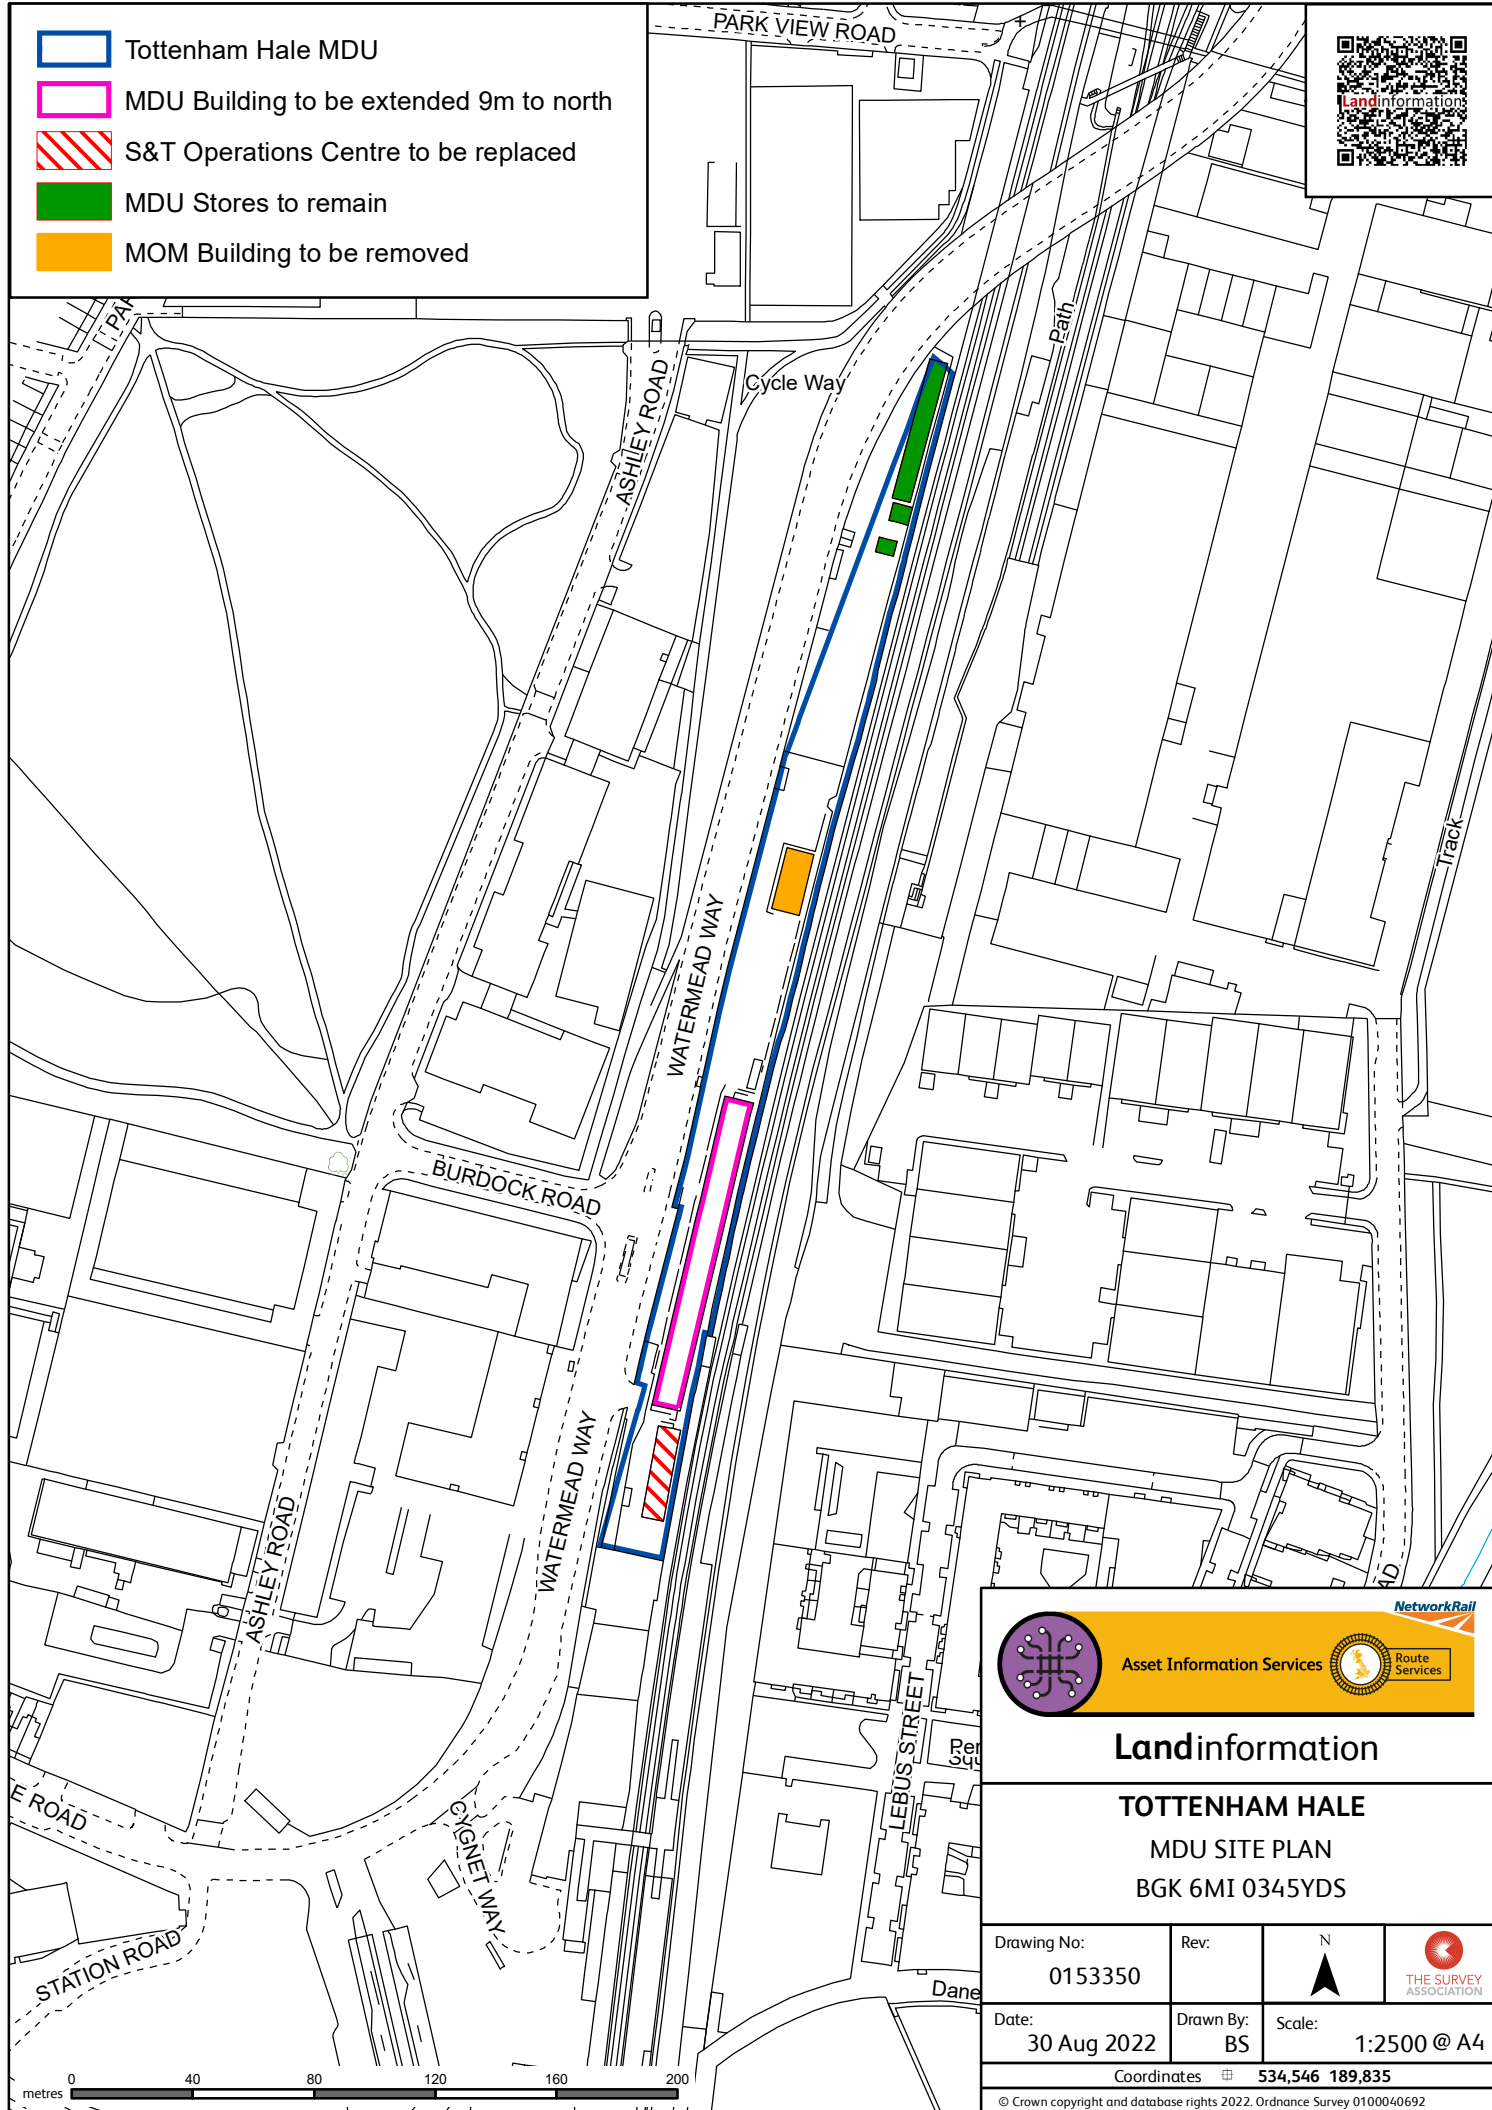

Asset Information Services

Landinformation

TOTTENHAM HALE

MDU SITE PLAN

BGK 6MI 0345YDS

Drawing No: 0153350	Rev:	N 	
Date: 30 Aug 2022	Drawn By: BS	Scale: 1:2500 @ A4	
Coordinates 534,546 189,835			
© Crown copyright and database rights 2022. Ordnance Survey 0100040692			