


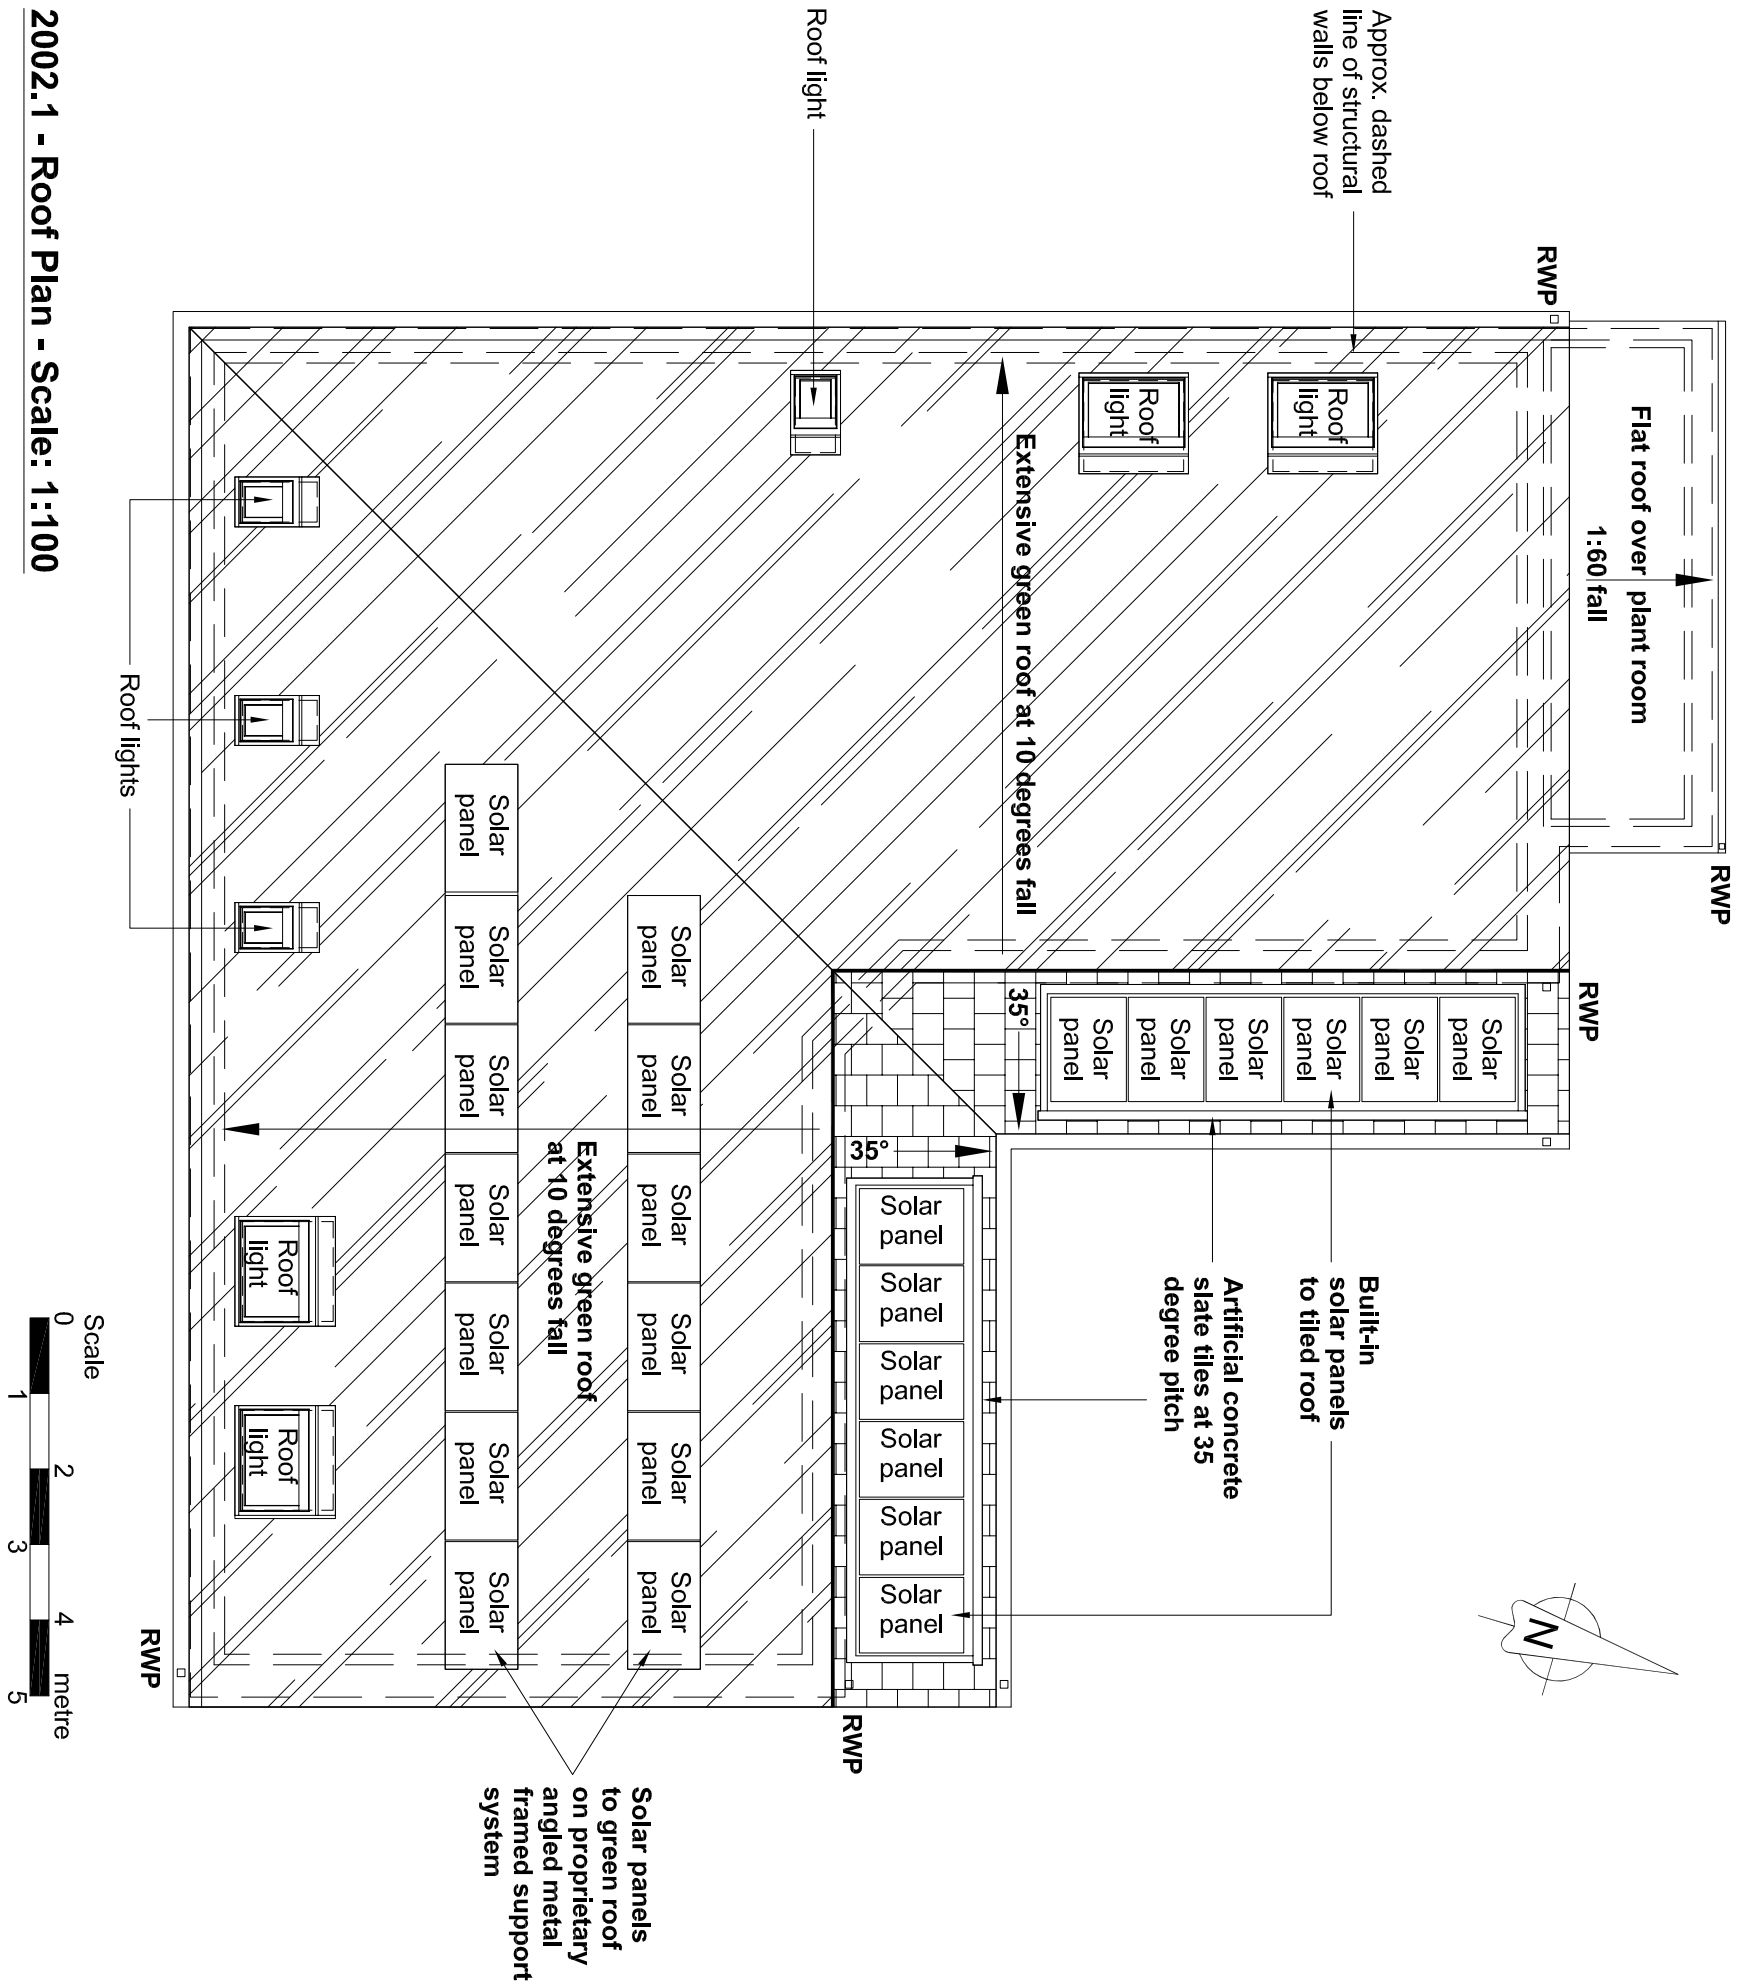

Purpose of Issue:	TF Job No.
PLANNING	5338
Thornwood Interiors	
Haringey 6th Form College	
White Hart Lane, N17 8HR	
Roof Plan	

Drawing Number:	5338 -TF- ZZ -RF- DR-A-2003	Scale	S0	Rev.	P1
Drawn	Approved	Scale			
BMC	KDE	1:100		@A3	Aug 2022

ARCHITECTS · DESIGNERS