
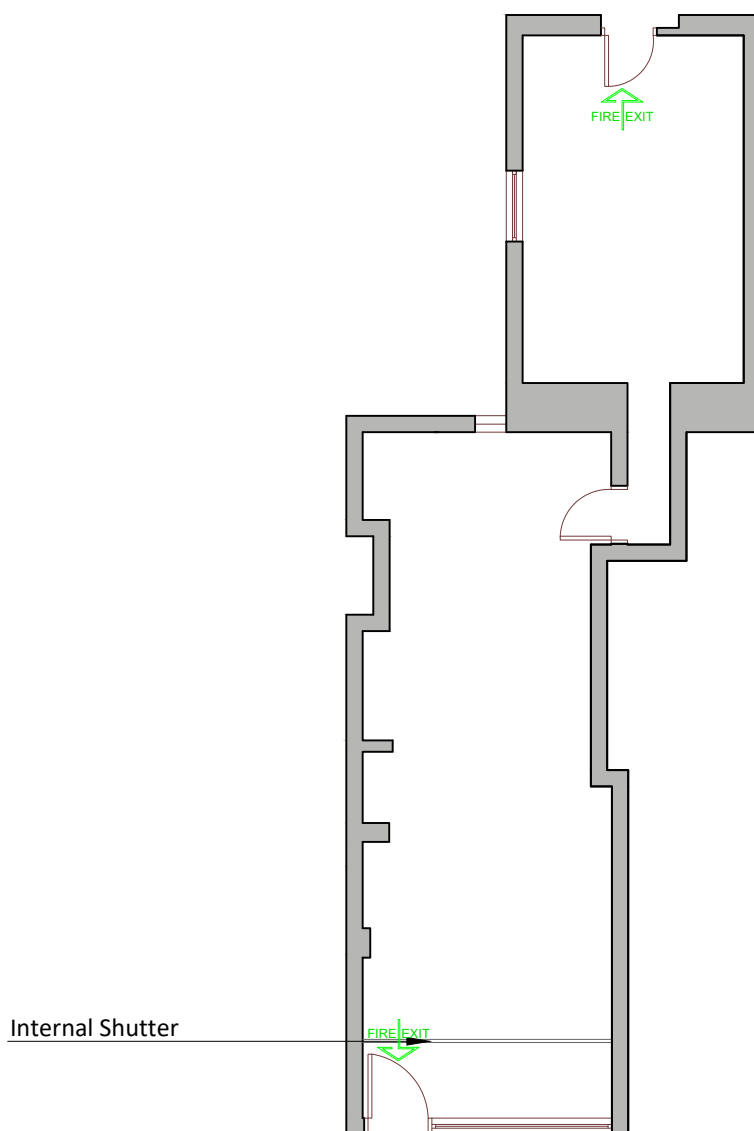


Notes

- 1- All work is to be carried out the requirements, to the satisfaction of the Local Authorities. These drawings are for planing purposes only.
- 2- Responsibility is not accepted for errors made by others in scaling from this drawing. All construction information should be cross checked on the site.
- 3- All discrepancies and change of design requests by authorities should be reported to surveyor immediately.
- 4- All drawings to be read in conjunction with the project specification with all works carried out in accordance with the latest British Standards and codes of practice. Planning drawings are not to be used for the purpose of building & installation regulations.
- 5- It is constructors responsibility to determine if any wall is load-bearing.
- 6- It is assumed that all works will be carried out by a competent contractor working, where appropriate, to an approved method statement.
- 7- It is contractor's responsibility to notify the Building Control and get approval before any work commences.
- 8- All work carried out at clients risk.
- 9- The copyright of this drawing belongs to Se & Se Consultancy Ltd.

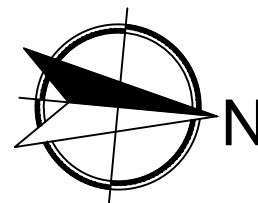

Existing Ground Floor



1:100 @A4



Address 771 High Road, Tottenham, London, N17 8AH		Rev V1	Date 14/02/2022	 Se&Se Consultancy Ltd. E: info@seandse.co.uk M: +44 (0) 7404 765500 W: www.seandse.co.uk
Sheet 1/10	Name Existing Ground Floor		Drawn By BM	
Reference HR-1402-EGF			Checked By SS	

Notes

- 1- All work is to be carried out the requirements, to the satisfaction of the Local Authorities. These drawings are for planing purposes only.
- 2- Responsibility is not accepted for errors made by others in scaling from this drawing. All construction information should be cross checked on the site.
- 3- All discrepancies and change of design requests by authorities should be reported to surveyor immediately.
- 4- All drawings to be read in conjunction with the project specification with all works carried out in accordance with the latest British Standards and codes of practice. Planning drawings are not to be used for the purpose of building & installation regulations.
- 5- It is constructors responsibility to determine if any wall is load-bearing.
- 6- It is assumed that all works will be carried out by a competent contractor working, where appropriate, to an approved method statement.
- 7- It is contractor's responsibility to notify the Building Control and get approval before any work commences.
- 8- All work carried out at clients risk.
- 9- The copyright of this drawing belongs to Se & Se Consultancy Ltd.

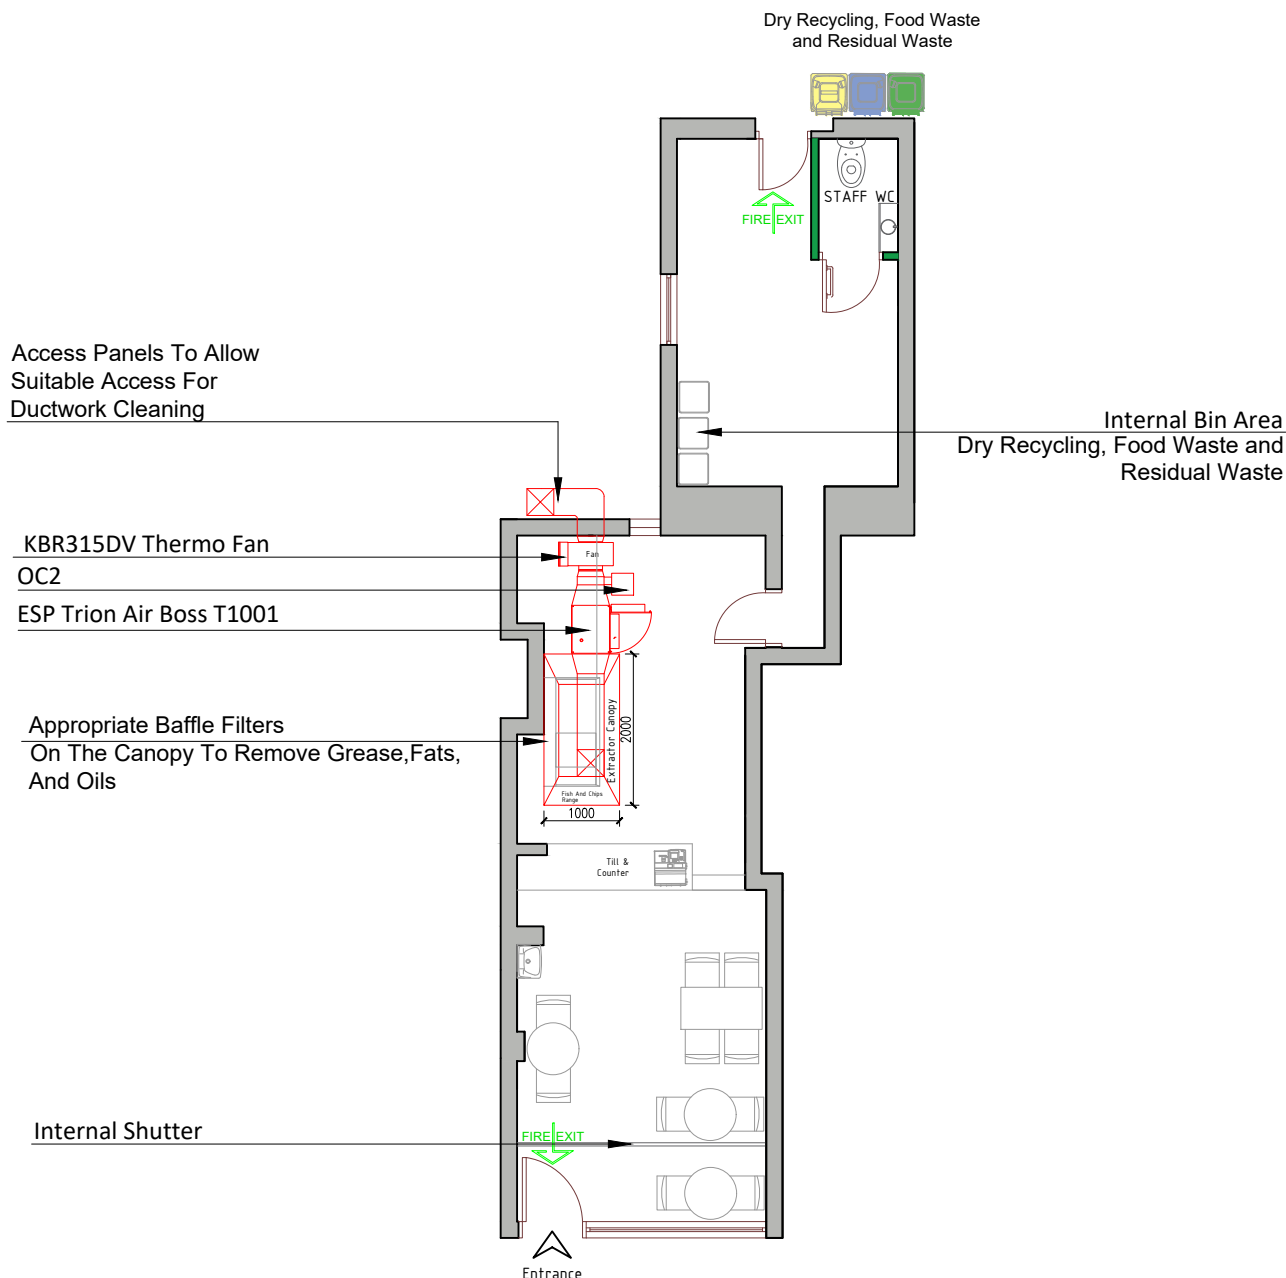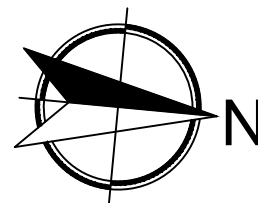

Proposed Ground Floor

1:100 @A4



DRAWING SYMBOL KEYS




WALLS TO BE ADDED

Address 771 High Road, Tottenham, London, N17 8AH		Rev V1	Date 14/02/2022	 Se&Se Consultancy Ltd. E: info@seandse.co.uk M: +44 (0) 7404 765500 W: www.seandse.co.uk
Sheet 2/10	Name Proposed Ground Floor		Drawn By BM	
Reference HR-1402-PGF			Checked By SS	

Notes

- 1- All work is to be carried out the requirements, to the satisfaction of the Local Authorities. These drawings are for planing purposes only.
- 2- Responsibility is not accepted for errors made by others in scaling from this drawing. All construction information should be cross checked on the site.
- 3- All discrepancies and change of design requests by authorities should be reported to surveyor immediately.
- 4- All drawings to be read in conjunction with the project specification with all works carried out in accordance with the latest British Standards and codes of practice. Planning drawings are not to be used for the purpose of building & installation regulations.
- 5- It is constructors responsibility to determine if any wall is load-bearing.
- 6- It is assumed that all works will be carried out by a competent contractor working, where appropriate, to an approved method statement.
- 7- It is contractor's responsibility to notify the Building Control and get approval before any work commences.
- 8- All work carried out at clients risk.
- 9- The copyright of this drawing belongs to Se & Se Consultancy Ltd.

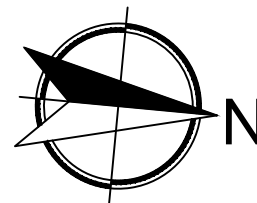

Existing Ducting To Be Replaced

Neighbours Estimated Not/Unable To Survey

Neighbours Estimated Not/Unable To Survey

Assumed Boundary Line

Assumed Boundary Line

Existing Front Elevation


1:100 @A4



Address 771 High Road, Tottenham, London, N17 8AH		Rev V1	Date 14/02/2022	 Se&Se Consultancy Ltd. E: info@seandse.co.uk M: +44 (0) 7404 765500 W: www.seandse.co.uk
Sheet 3/10	Name Existing Front Elevation		Drawn By BM	
Reference HR-1402-EFE			Checked By SS	

Notes

- 1- All work is to be carried out the requirements, to the satisfaction of the Local Authorities. These drawings are for planing purposes only.
- 2- Responsibility is not accepted for errors made by others in scaling from this drawing. All construction information should be cross checked on the site.
- 3- All discrepancies and change of design requests by authorities should be reported to surveyor immediately.
- 4- All drawings to be read in conjunction with the project specification with all works carried out in accordance with the latest British Standards and codes of practice. Planning drawings are not to be used for the purpose of building & installation regulations.
- 5- It is constructors responsibility to determine if any wall is load-bearing.
- 6- It is assumed that all works will be carried out by a competent contractor working, where appropriate, to an approved method statement.
- 7- It is contractor's responsibility to notify the Building Control and get approval before any work commences.
- 8- All work carried out at clients risk.
- 9- The copyright of this drawing belongs to Se & Se Consultancy Ltd.

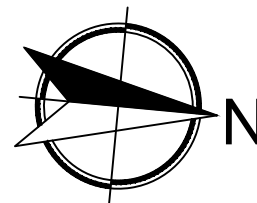

Proposed Front Elevation



1:100 @A4



Address 771 High Road, Tottenham, London, N17 8AH		Rev V1	Date 14/02/2022	 Se&Se Consultancy Ltd. E: info@seandse.co.uk M: +44 (0) 7404 765500 W: www.seandse.co.uk
Sheet 4/10	Name Proposed Front Elevation		Drawn By BM	
Reference HR-1402-PFE			Checked By SS	


Notes

- 1- All work is to be carried out the requirements, to the satisfaction of the Local Authorities. These drawings are for planing purposes only.
- 2- Responsibility is not accepted for errors made by others in scaling from this drawing. All construction information should be cross checked on the site.
- 3- All discrepancies and change of design requests by authorities should be reported to surveyor immediatelly.
- 4- All drawings to be read in conjunction with the project specification with all works carried out in accordance with the latest British Standards and codes of practice. Planning drawings are not to be used for the purpose of building & installation regulations.
- 5- It is constructors responsibility to determine if any wall is load-bearing.
- 6- It is assumed that all works will be carried out by a competent contractor working, where appropriate, to an approved method statement.
- 7- It is contractor's responsibility to notify the Building Control and get approval before any work commences.
- 8- All work carried out at clients risk.
- 9- The copyright of this drawing belongs to Se & Se Consultancy Ltd.

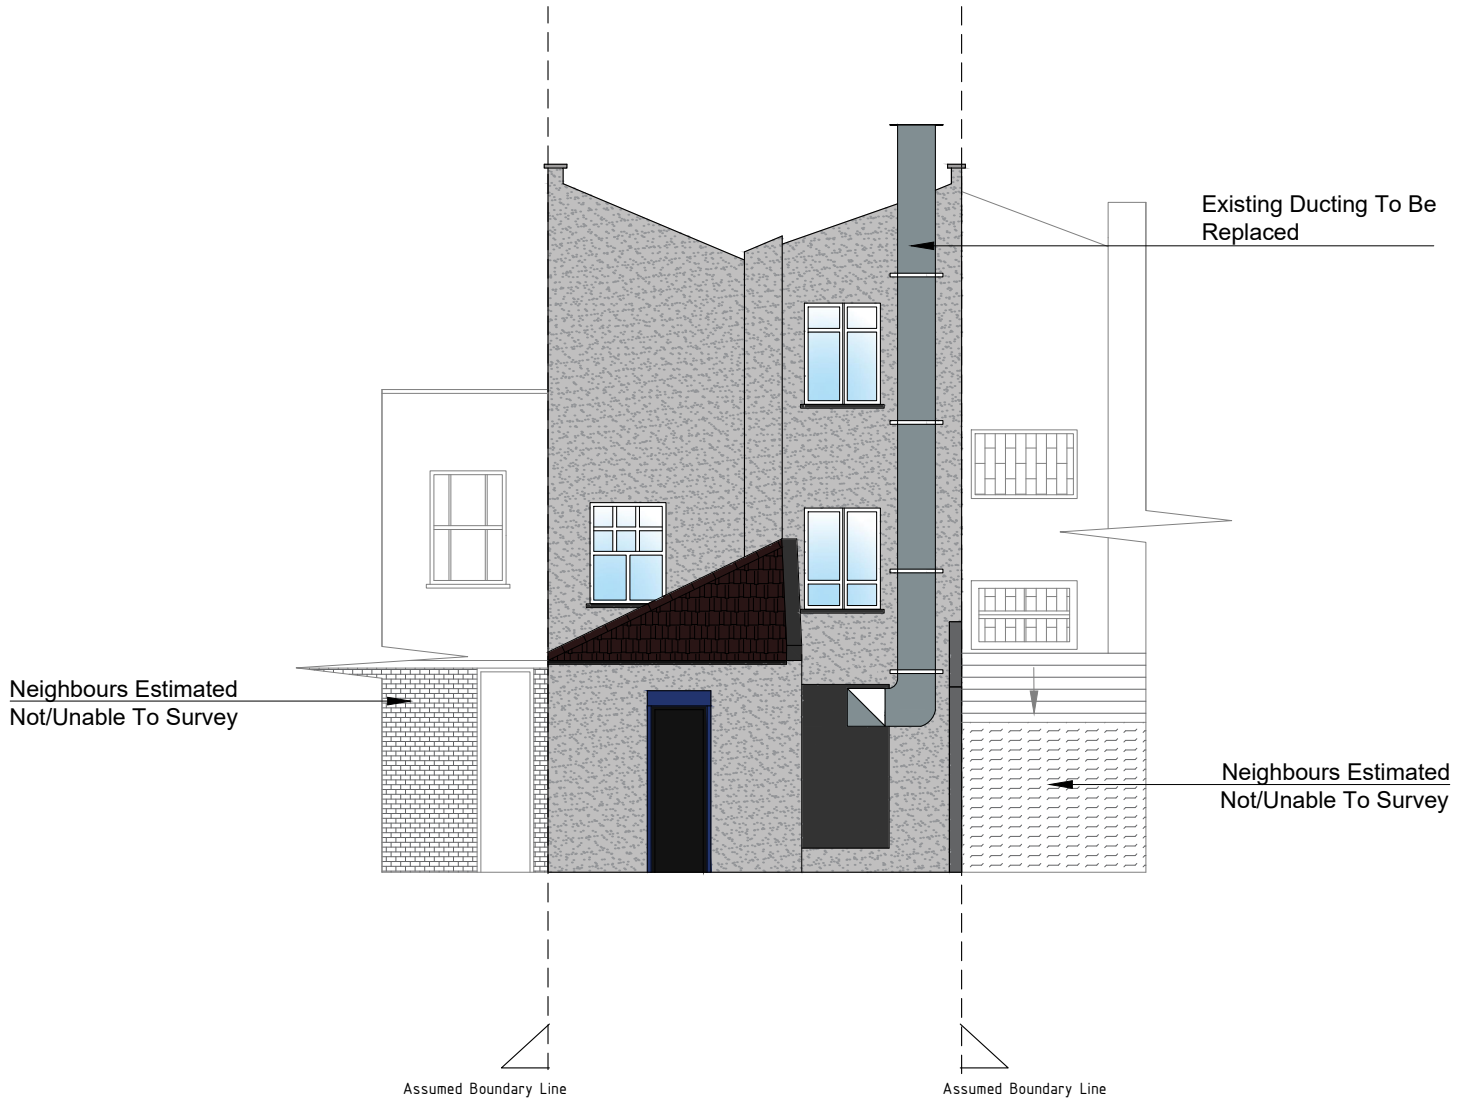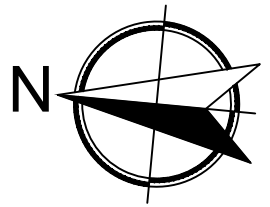

Existing Rear Elevation



1:100 @A4

 

Address 771 High Road, Tottenham, London, N17 8AH		Rev V1	Date 14/02/2022	 Se&Se Consultancy Ltd. E: info@seandse.co.uk M: +44 (0) 7404 765500 W: www.seandse.co.uk
Sheet 5/10	Name Existing Rear Elevation		Drawn By BM	
Reference HR-1402-ERE			Checked By SS	

Notes

- 1- All work is to be carried out the requirements, to the satisfaction of the Local Authorities. These drawings are for planing purposes only.
- 2- Responsibility is not accepted for errors made by others in scaling from this drawing. All construction information should be cross checked on the site.
- 3- All discrepancies and change of design requests by authorities should be reported to surveyor immediatelly.
- 4- All drawings to be read in conjunction with the project specification with all works carried out in accordance with the latest British Standards and codes of practice. Planning drawings are not to be used for the purpose of building & installation regulations.
- 5- It is constructors responsibility to determine if any wall is load-bearing.
- 6- It is assumed that all works will be carried out by a competent contractor working, where appropriate, to an approved method statement.
- 7- It is contractor's responsibility to notify the Building Control and get approval before any work commences.
- 8- All work carried out at clients risk.
- 9- The copyright of this drawing belongs to Se & Se Consultancy Ltd.

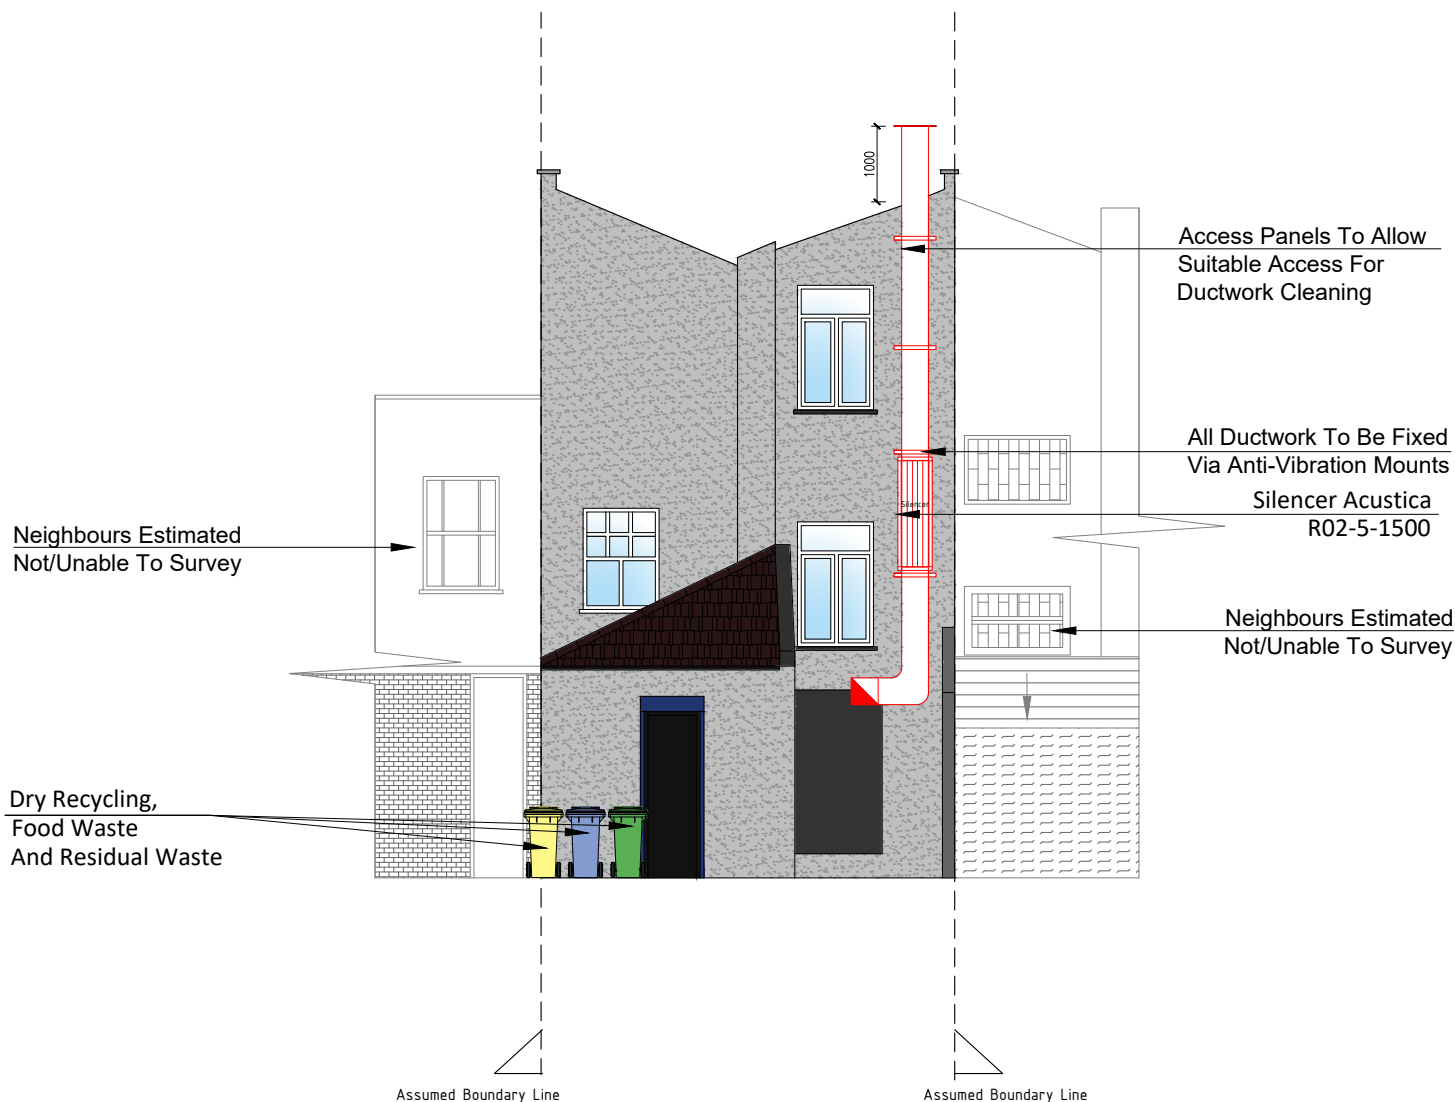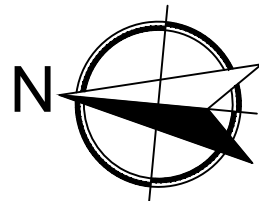

Proposed Rear Elevation


1:100 @A4



Address 771 High Road, Tottenham, London, N17 8AH		Rev V1	Date 14/02/2022	 Se&Se Consultancy Ltd. E: info@seandse.co.uk M: +44 (0) 7404 765500 W: www.seandse.co.uk
Sheet 6/10	Name Proposed Rear Elevation		Drawn By BM	
Reference HR-1402-PRE			Checked By SS	

Notes

- 1- All work is to be carried out the requirements, to the satisfaction of the Local Authorities. These drawings are for planing purposes only.
- 2- Responsibility is not accepted for errors made by others in scaling from this drawing. All construction information should be cross checked on the site.
- 3- All discrepancies and change of design requests by authorities should be reported to surveyor immediately.
- 4- All drawings to be read in conjunction with the project specification with all works carried out in accordance with the latest British Standards and codes of practice. Planning drawings are not to be used for the purpose of building & installation regulations.
- 5- It is constructors responsibility to determine if any wall is load-bearing.
- 6- It is assumed that all works will be carried out by a competent contractor working, where appropriate, to an approved method statement.
- 7- It is contractor's responsibility to notify the Building Control and get approval before any work commences.
- 8- All work carried out at clients risk.
- 9- The copyright of this drawing belongs to Se & Se Consultancy Ltd.

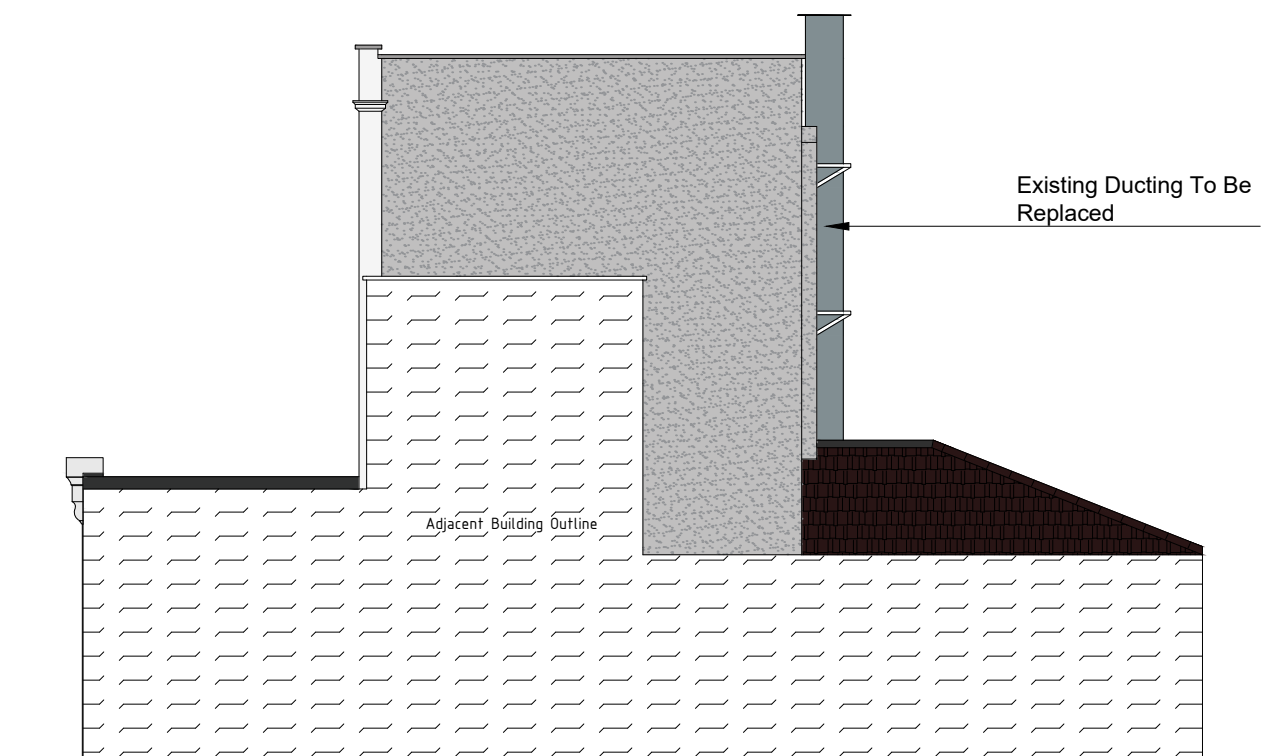

Existing Right Side Elevation


1:100 @A4



Address 771 High Road, Tottenham, London, N17 8AH		Rev V1	Date 14/02/2022	 Se&Se Consultancy Ltd. E: info@seandse.co.uk M: +44 (0) 7404 765500 W: www.seandse.co.uk
Sheet 7/10	Name Existing Right Side Elevation		Drawn By BM	
Reference HR-1402-ERSE			Checked By SS	

Notes

- 1- All work is to be carried out the requirements, to the satisfaction of the Local Authorities. These drawings are for planing purposes only.
- 2- Responsibility is not accepted for errors made by others in scaling from this drawing. All construction information should be cross checked on the site.
- 3- All discrepancies and change of design requests by authorities should be reported to surveyor immediately.
- 4- All drawings to be read in conjunction with the project specification with all works carried out in accordance with the latest British Standards and codes of practice. Planning drawings are not to be used for the purpose of building & installation regulations.
- 5- It is constructors responsibility to determine if any wall is load-bearing.
- 6- It is assumed that all works will be carried out by a competent contractor working, where appropriate, to an approved method statement.
- 7- It is contractor's responsibility to notify the Building Control and get approval before any work commences.
- 8- All work carried out at clients risk.
- 9- The copyright of this drawing belongs to Se & Se Consultancy Ltd.

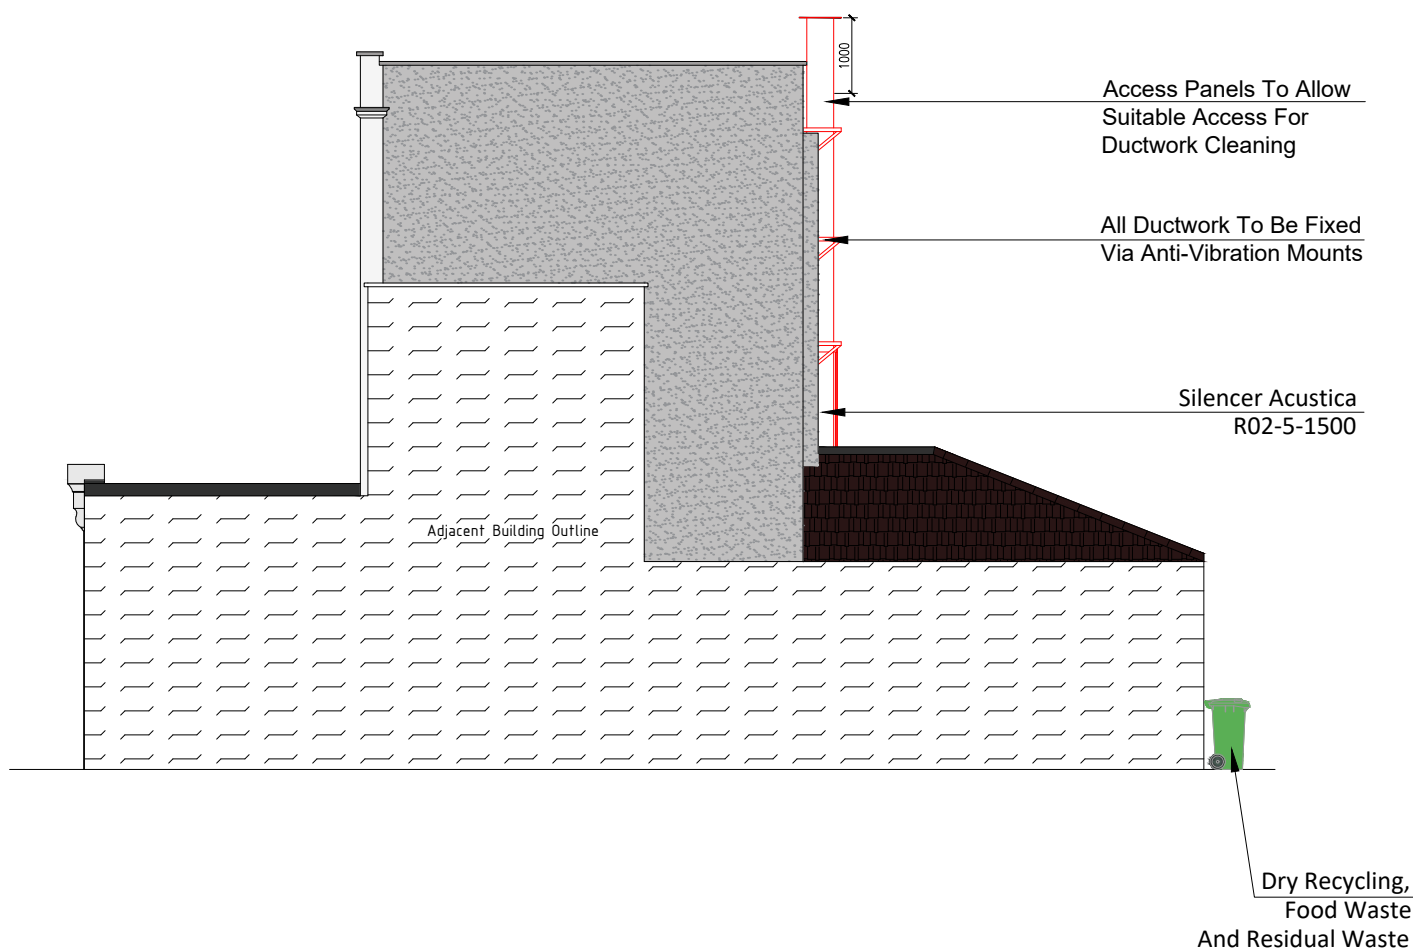

Proposed Right Side Elevation



1:100 @A4



Address 771 High Road, Tottenham, London, N17 8AH		Rev V1	Date 14/02/2022	 Se&Se Consultancy Ltd. E: info@seandse.co.uk M: +44 (0) 7404 765500 W: www.seandse.co.uk
Sheet 8/10	Name Proposed Right Side Elevation		Drawn By BM	
Reference HR-1402-PRSE			Checked By SS	

Notes

- 1- All work is to be carried out the requirements, to the satisfaction of the Local Authorities. These drawings are for planning purposes only.
- 2- Responsibility is not accepted for errors made by others in scaling from this drawing. All construction information should be cross checked on the site.
- 3- All discrepancies and change of design requests by authorities should be reported to surveyor immediately.
- 4- All drawings to be read in conjunction with the project specification with all works carried out in accordance with the latest British Standards and codes of practice. Planning drawings are not to be used for the purpose of building & installation regulations.
- 5- It is constructors responsibility to determine if any wall is load-bearing.
- 6- It is assumed that all works will be carried out by a competent contractor working, where appropriate, to an approved method statement.
- 7- It is contractor's responsibility to notify the Building Control and get approval before any work commences.
- 8- All work carried out at clients risk.
- 9- The copyright of this drawing belongs to Se & Se Consultancy Ltd.

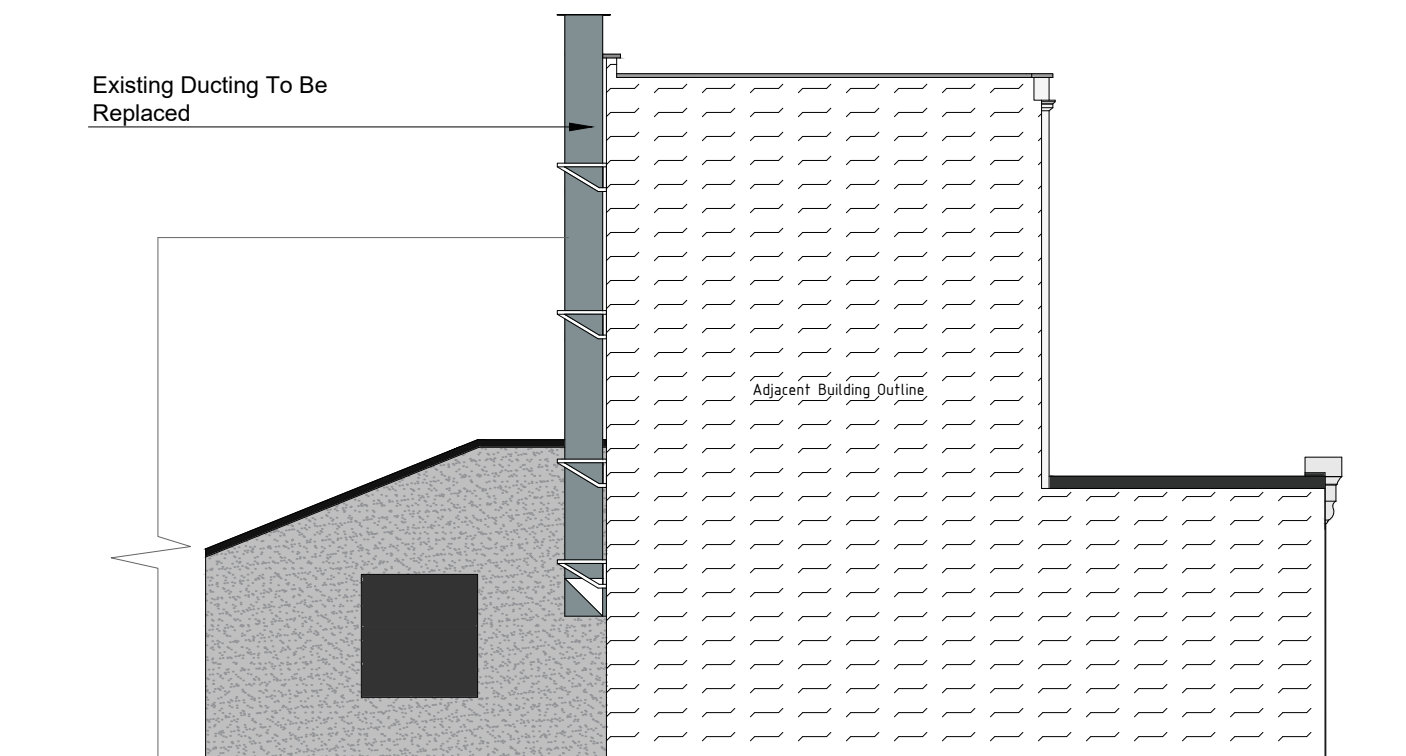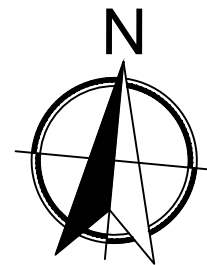



Existing Left Side Elevation

1:100 @A4



Address 771 High Road, Tottenham, London, N17 8AH		Rev V1	Date 14/02/2022	 Se&Se Consultancy Ltd. E: info@seandse.co.uk M: +44 (0) 7404 765500 W: www.seandse.co.uk
Sheet 9/10	Name Existing Left Side Elevation		Drawn By BM	
Reference HR-1402-ELSE			Checked By SS	

- Notes
- 1- All work is to be carried out the requirements, to the satisfaction of the Local Authorities. These drawings are for planing purposes only.
 - 2- Responsibility is not accepted for errors made by others in scaling from this drawing. All construction information should be cross checked on the site.
 - 3- All discrepancies and change of design requests by authorities should be reported to surveyor immediately.
 - 4- All drawings to be read in conjunction with the project specification with all works carried out in accordance with the latest British Standards and codes of practice. Planning drawings are not to be used for the purpose of building & installation regulations.
 - 5- It is constructors responsibility to determine if any wall is load-bearing.
 - 6- It is assumed that all works will be carried out by a competent contractor working, where appropriate, to an approved method statement.
 - 7- It is contractor's responsibility to notify the Building Control and get approval before any work commences.
 - 8- All work carried out at clients risk.
 - 9- The copyright of this drawing belongs to Se & Se Consultancy Ltd.

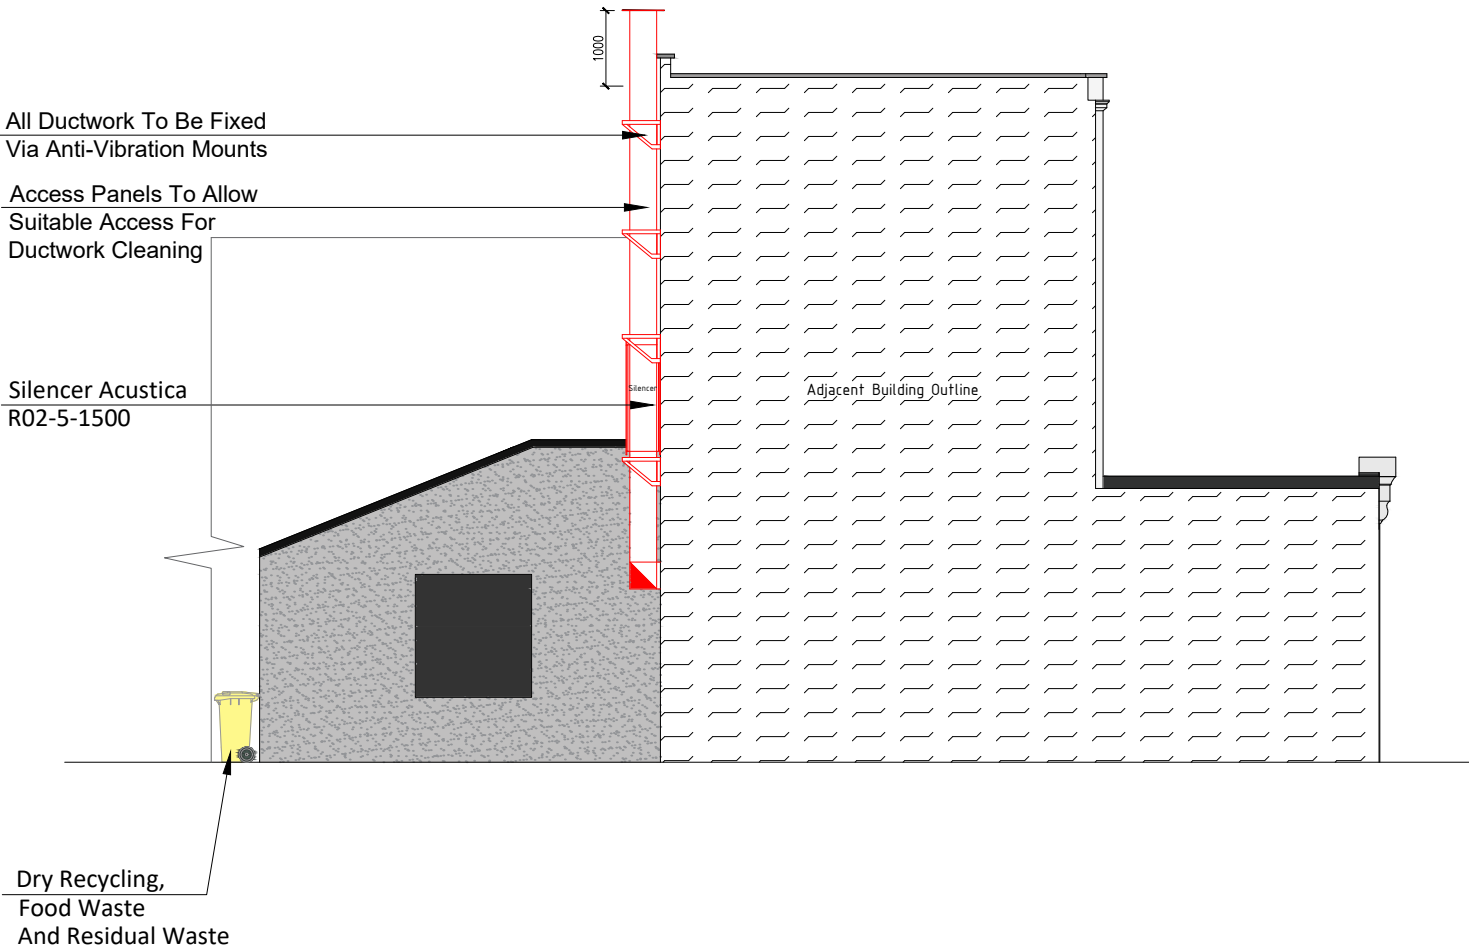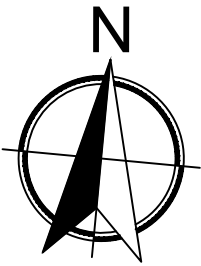

Proposed Left Side Elevation



Address 771 High Road, Tottenham, London, N17 8AH		Rev V1	Date 14/02/2022	 Se&Se Consultancy Ltd. E: info@seandse.co.uk M: +44 (0) 7404 765500 W: www.seandse.co.uk
Sheet 10/10	Name Proposed Left Side Elevation		Drawn By BM	
Reference HR-1402-PLSE			Checked By SS	