


SITE PLAN
11 ALBERT ROAD
N22 7AA

SCALE 1:500

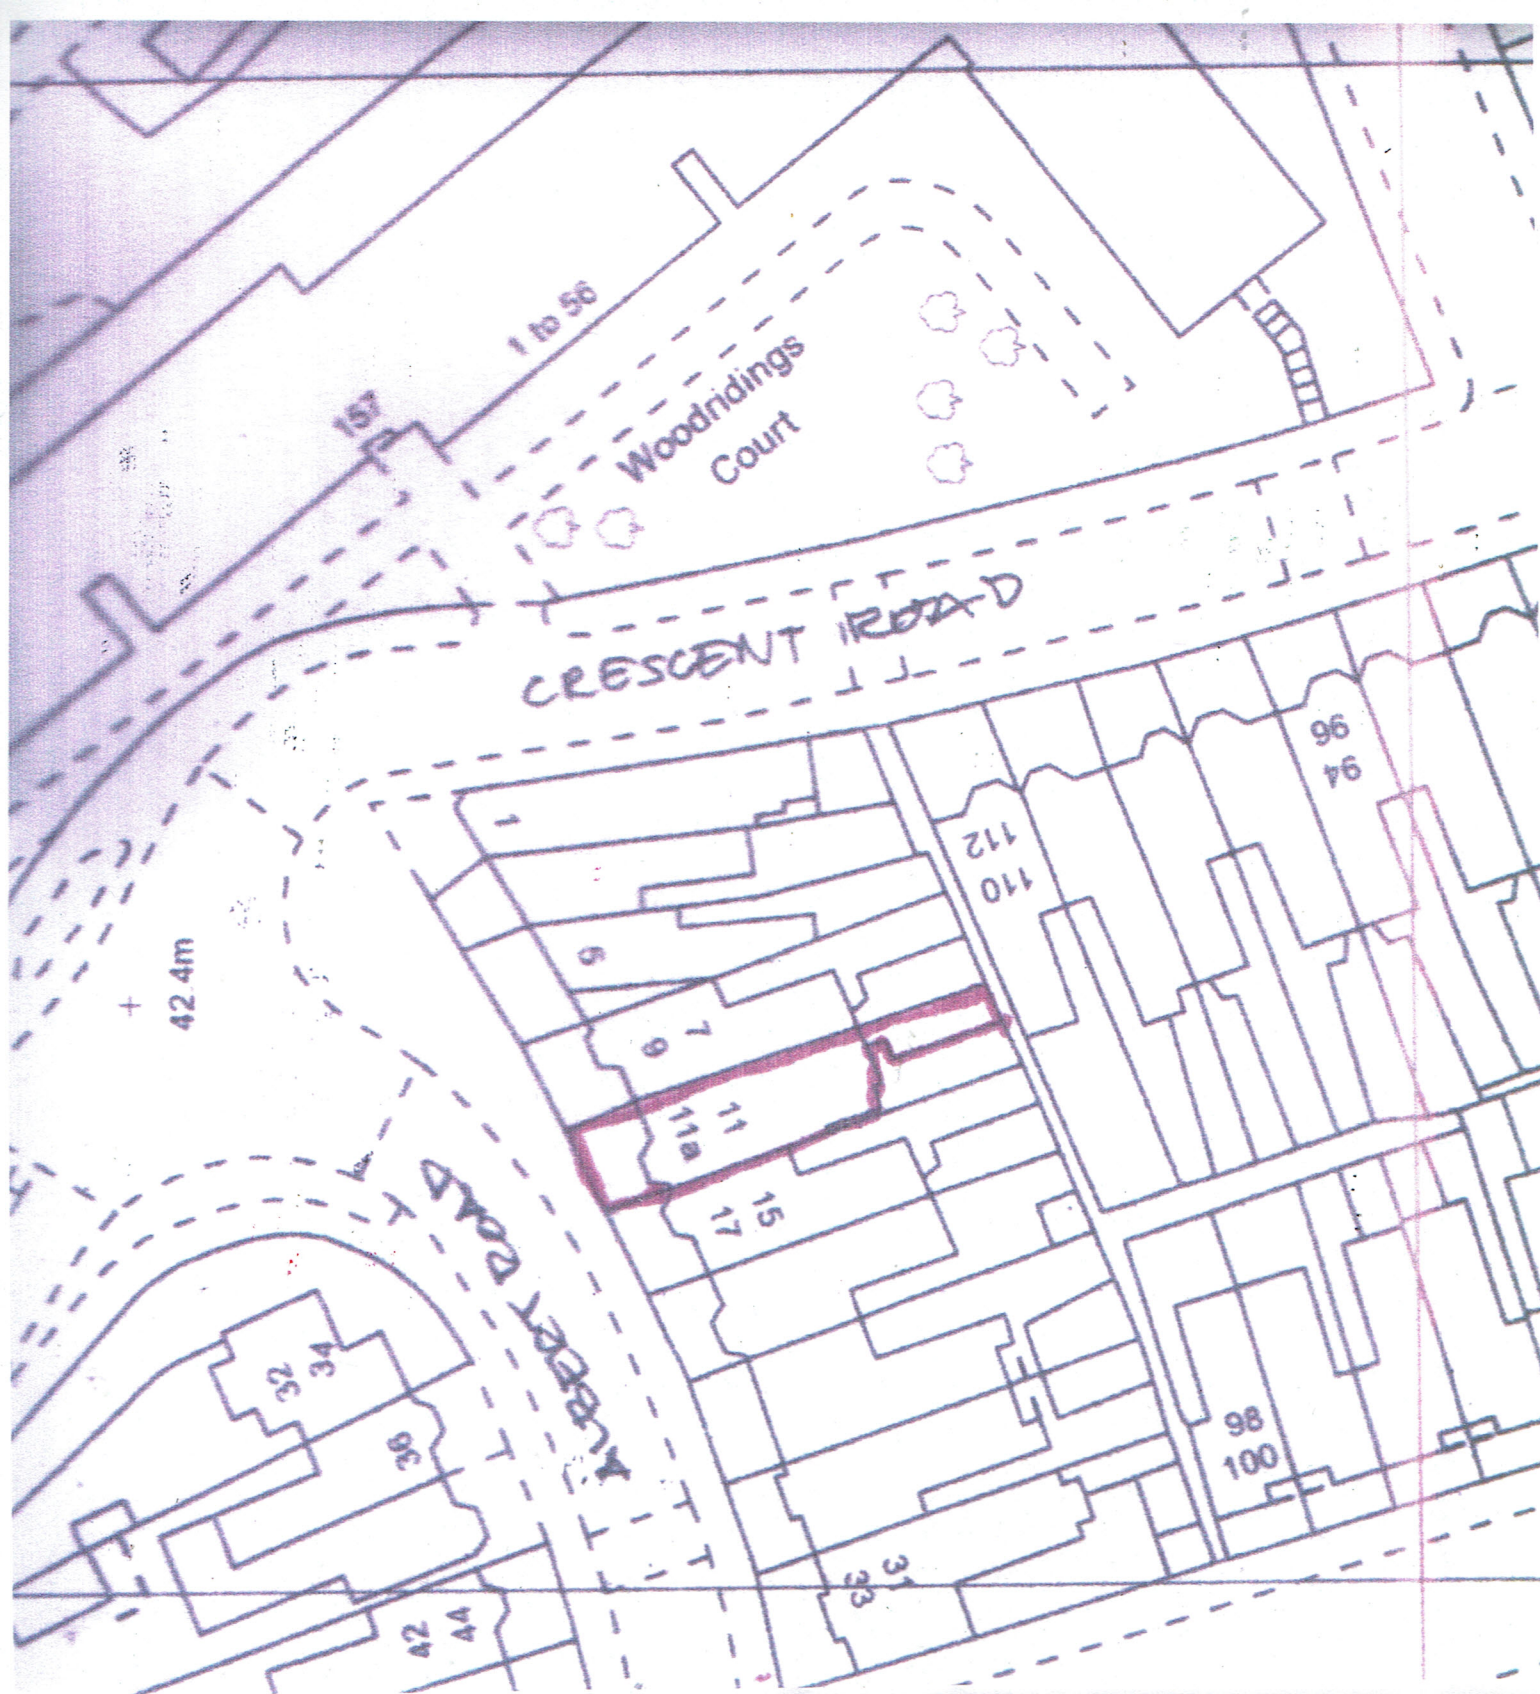