


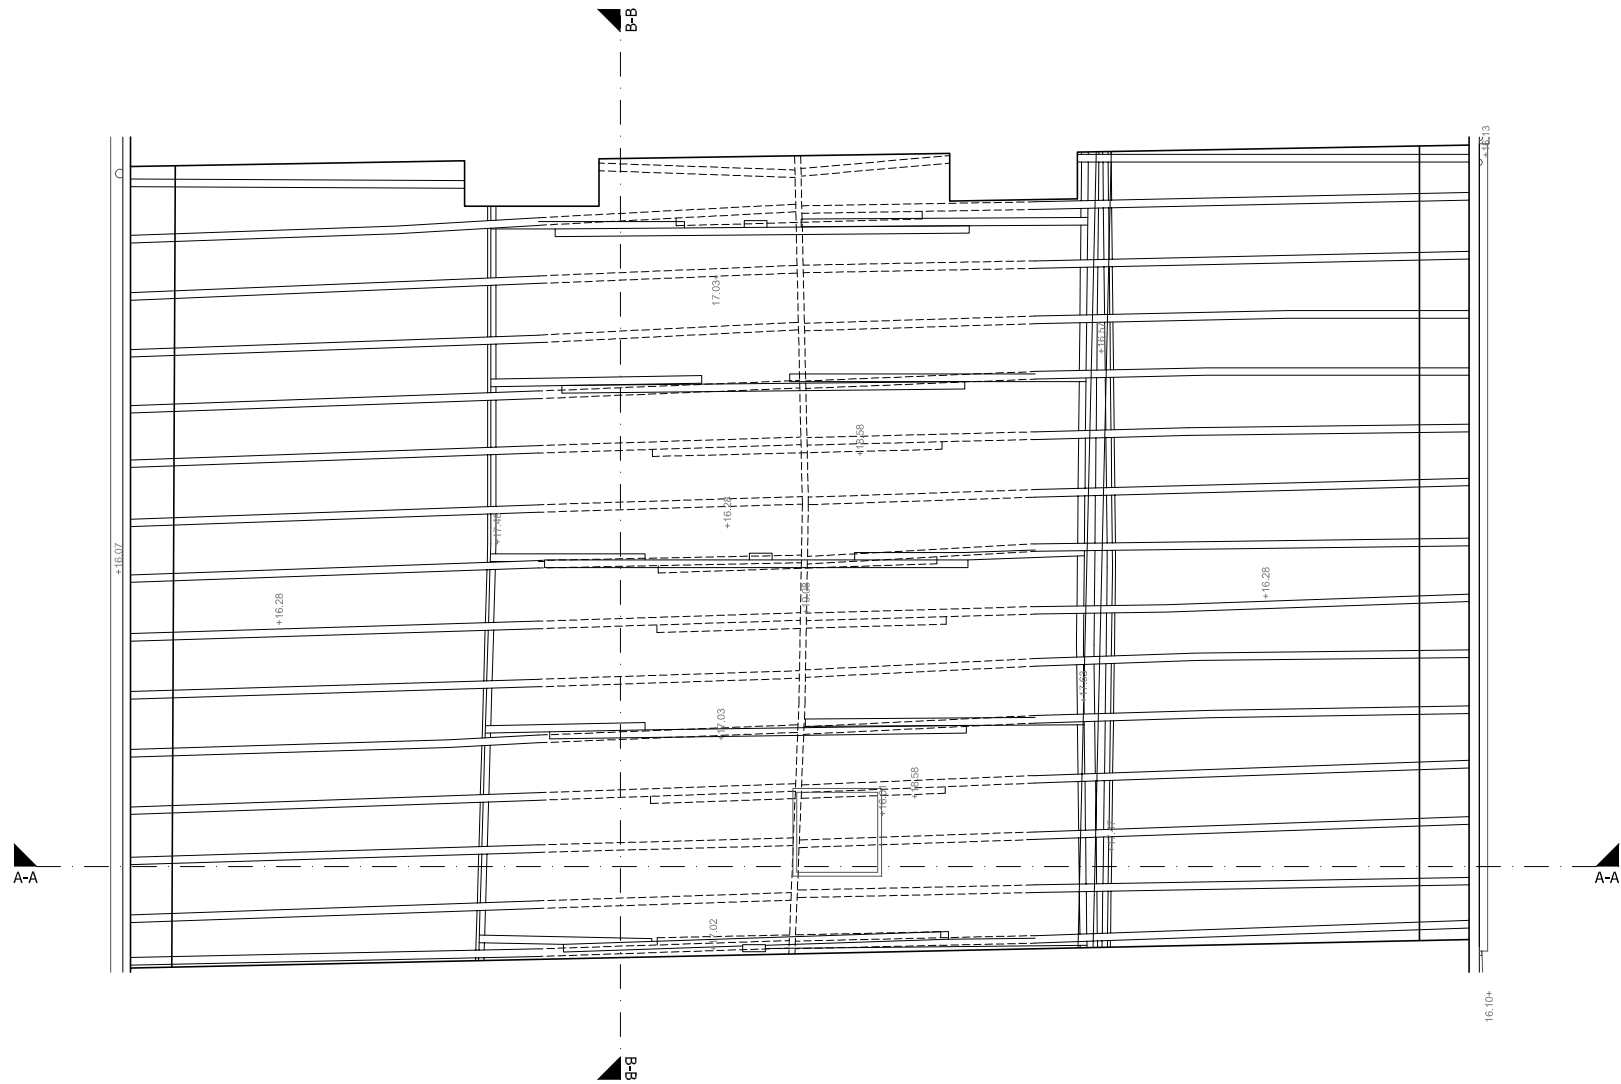

01 EXISTING ROOF PLAN

1:50 @ A3

1m

5m

		Revision	Date	Description	Revision	Date	Description	Drawing Title	Project	Scale	Drawing Number	Revision
								EXISTING LOFT PLAN	274	1:50 @ A3	PLANNING	-
This drawing is copyright. This drawing is the property of Space Group of Architects Ltd. It may not be copied or disclosed to any third party without the permission of Space Group of Architects Ltd.	The contractor shall submit full-size setting out drawings based on information provided in the drawings and specifications to the Architect for comment without which manufacture shall not commence.							Client Dimitrij Denissenko	Date May 22	Drawn By CR	274 112	
All dimensions are to be checked on site before any work proceeds. Do not scale this drawing but use only figured dimensions. Any errors or omissions are to be reported to the Architect immediately.	This drawing is to be read in conjunction with all the relevant consultants' and/or specialists' drawings/documents and any discrepancies or variations are to be notified to the Architect before work commences.							Project 54 Hermitage Road, London, N4 1LY	SPACE GROUP ARCHITECTS Unit 2, The Earl of Devon, 213 Devons Road, London E3 3QX T +44 (0) 207 987 1926 E Info@spacegrouparchitects.com			