



PRIVATE MEWS

30 Degree angle from
neighbours window and the
proposed part 2-storey
development will not effect the
neighbours view or sunlight

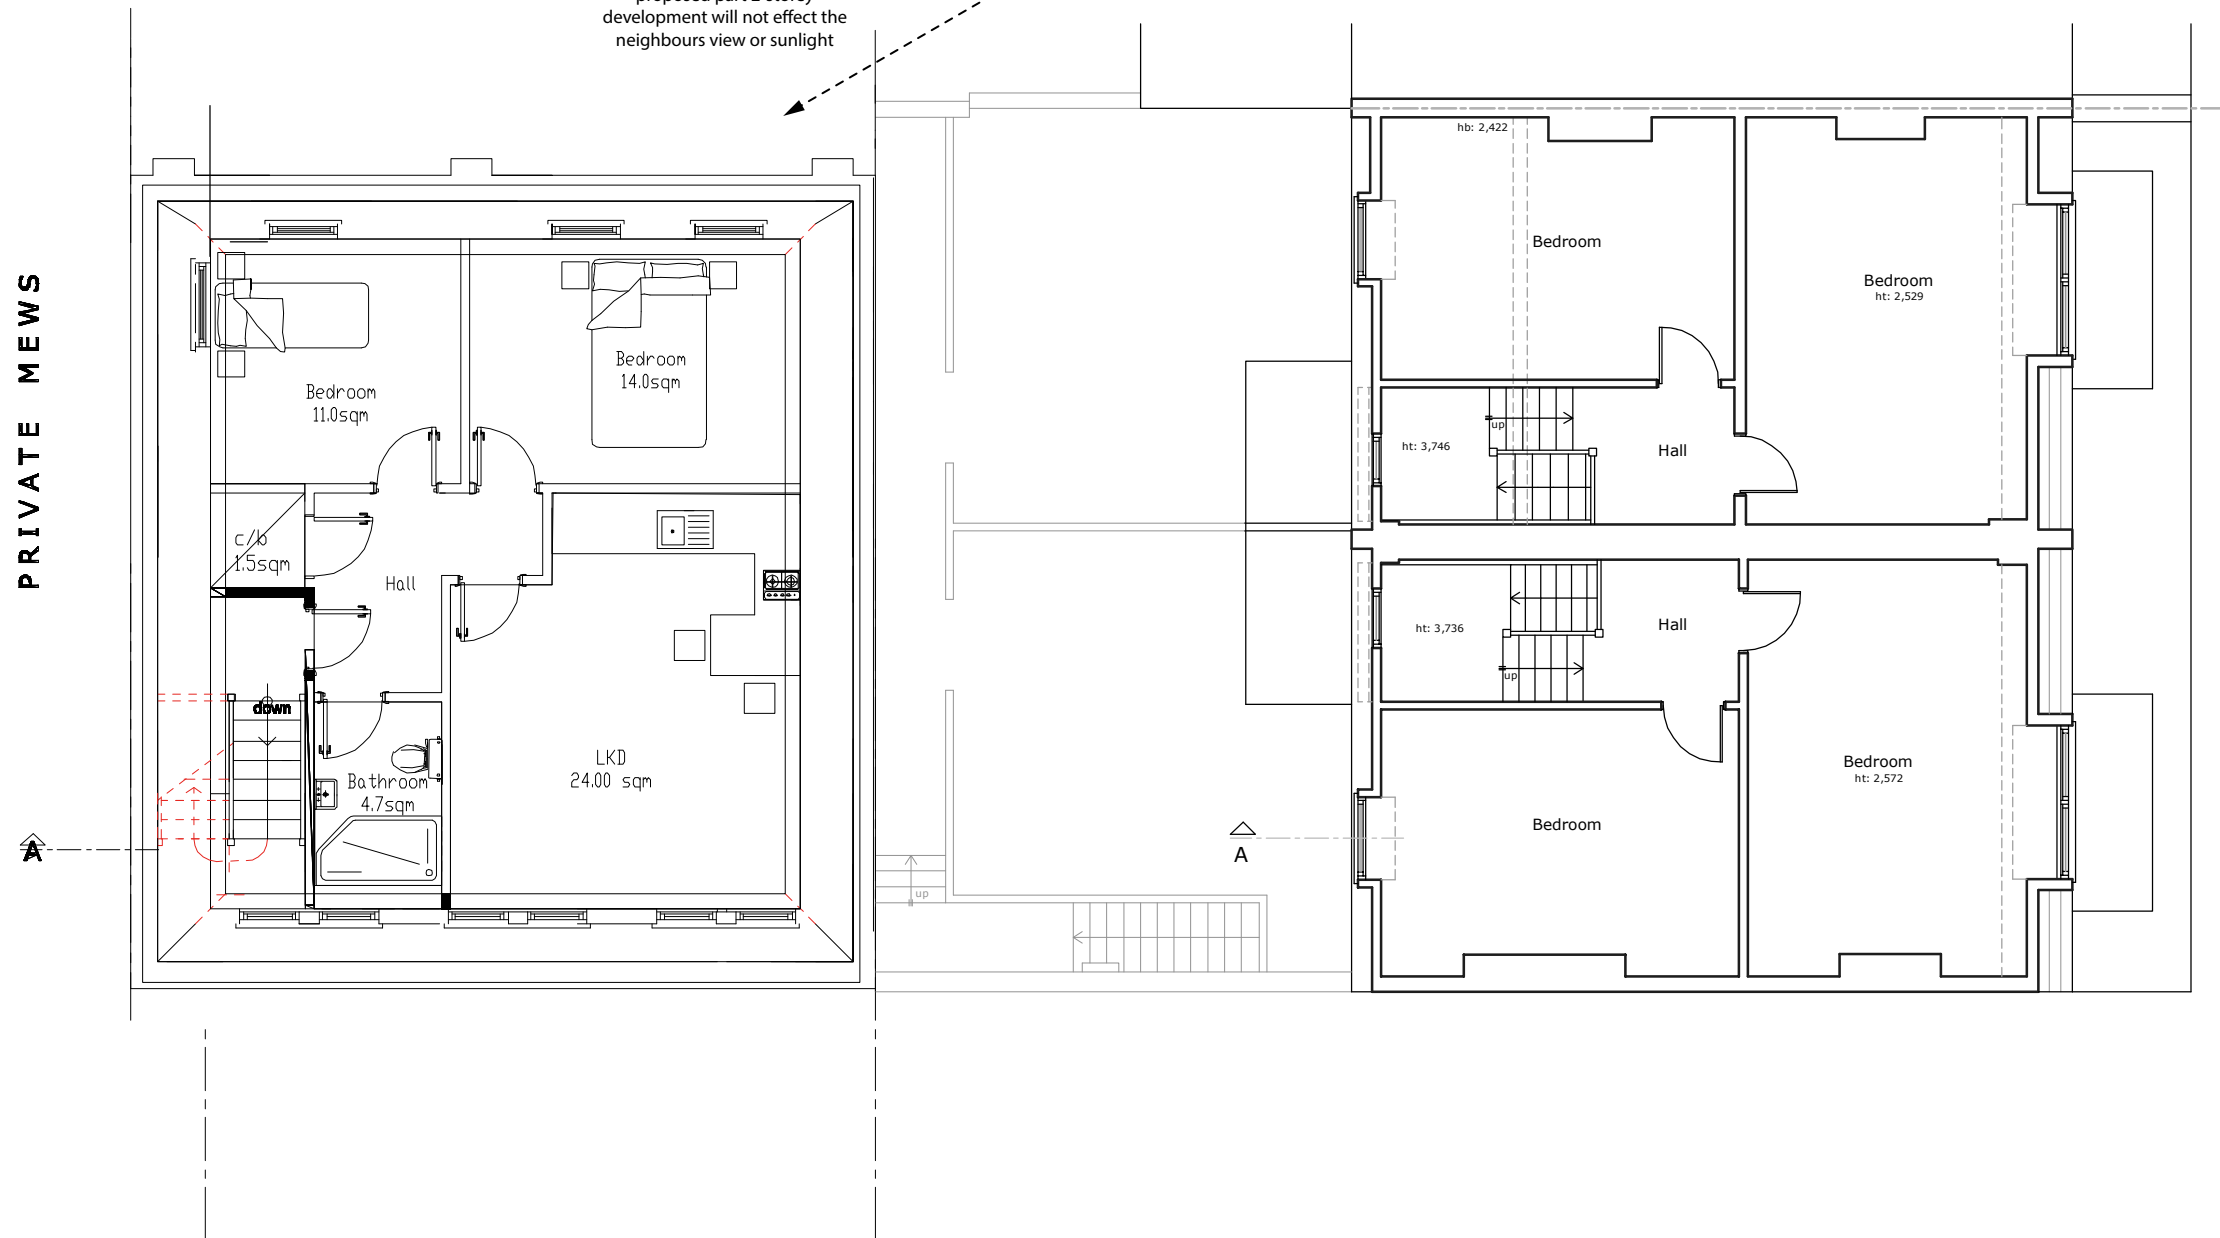

Bedroom

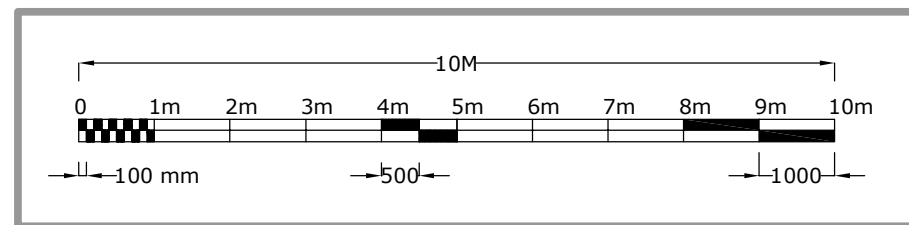

Paragon Design & Build Limited

Registered Address:

55 Oakdale
Southgate
N14 5RG
London
United Kingdom

Project Site:
595 -597 Green Lanes,
London, N6 0RE
Drawing:
Existing Second Floor Plan

Scale:
1/100 @ A3

Drawing No:
MD15-03

