


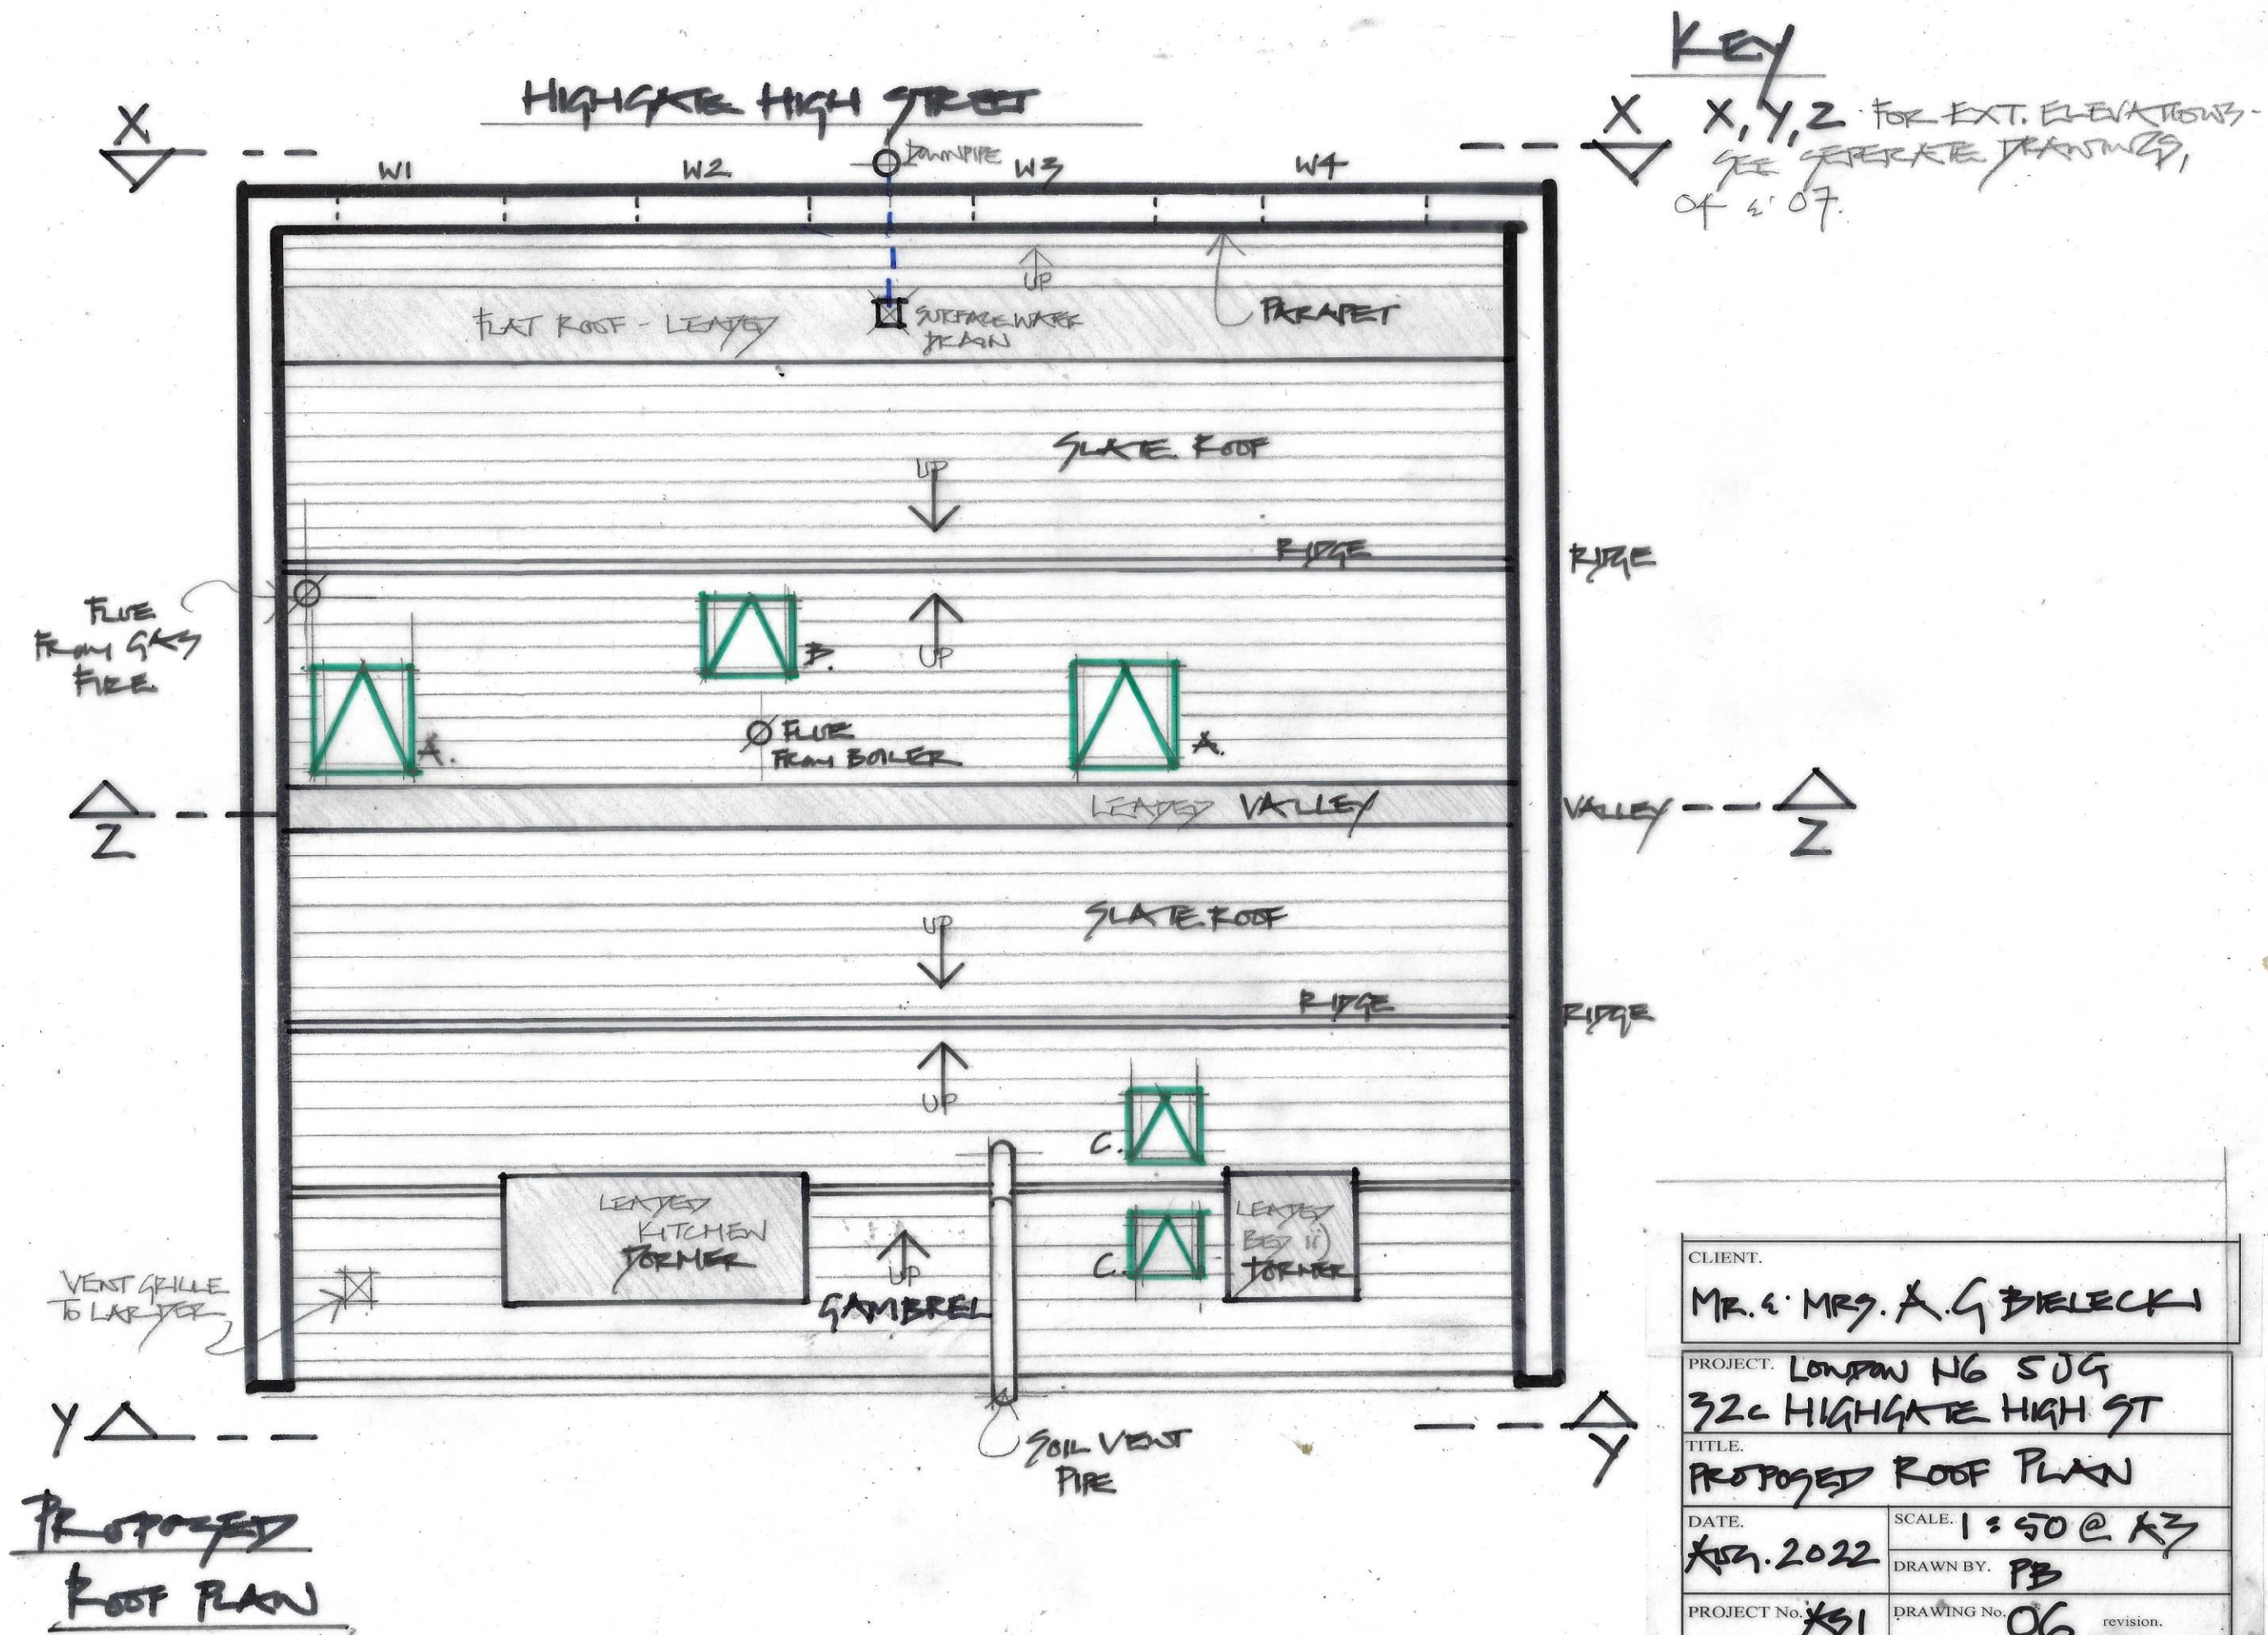

CLIENT. MR. & MRS. A. G. BIELECKI	
PROJECT. LONDON N6 SUG 32c HIGHGATE HIGH ST	
TITLE. PROPOSED ROOF PLAN	
DATE. APR. 2022	SCALE. 1:50 @ A3
	DRAWN BY. PB
PROJECT No. X51	DRAWING No. 06 revision.

The Contractor is to check all dimensions on site and report any queries or variations. Do not scale from this drawing. The drawing is copyright.