



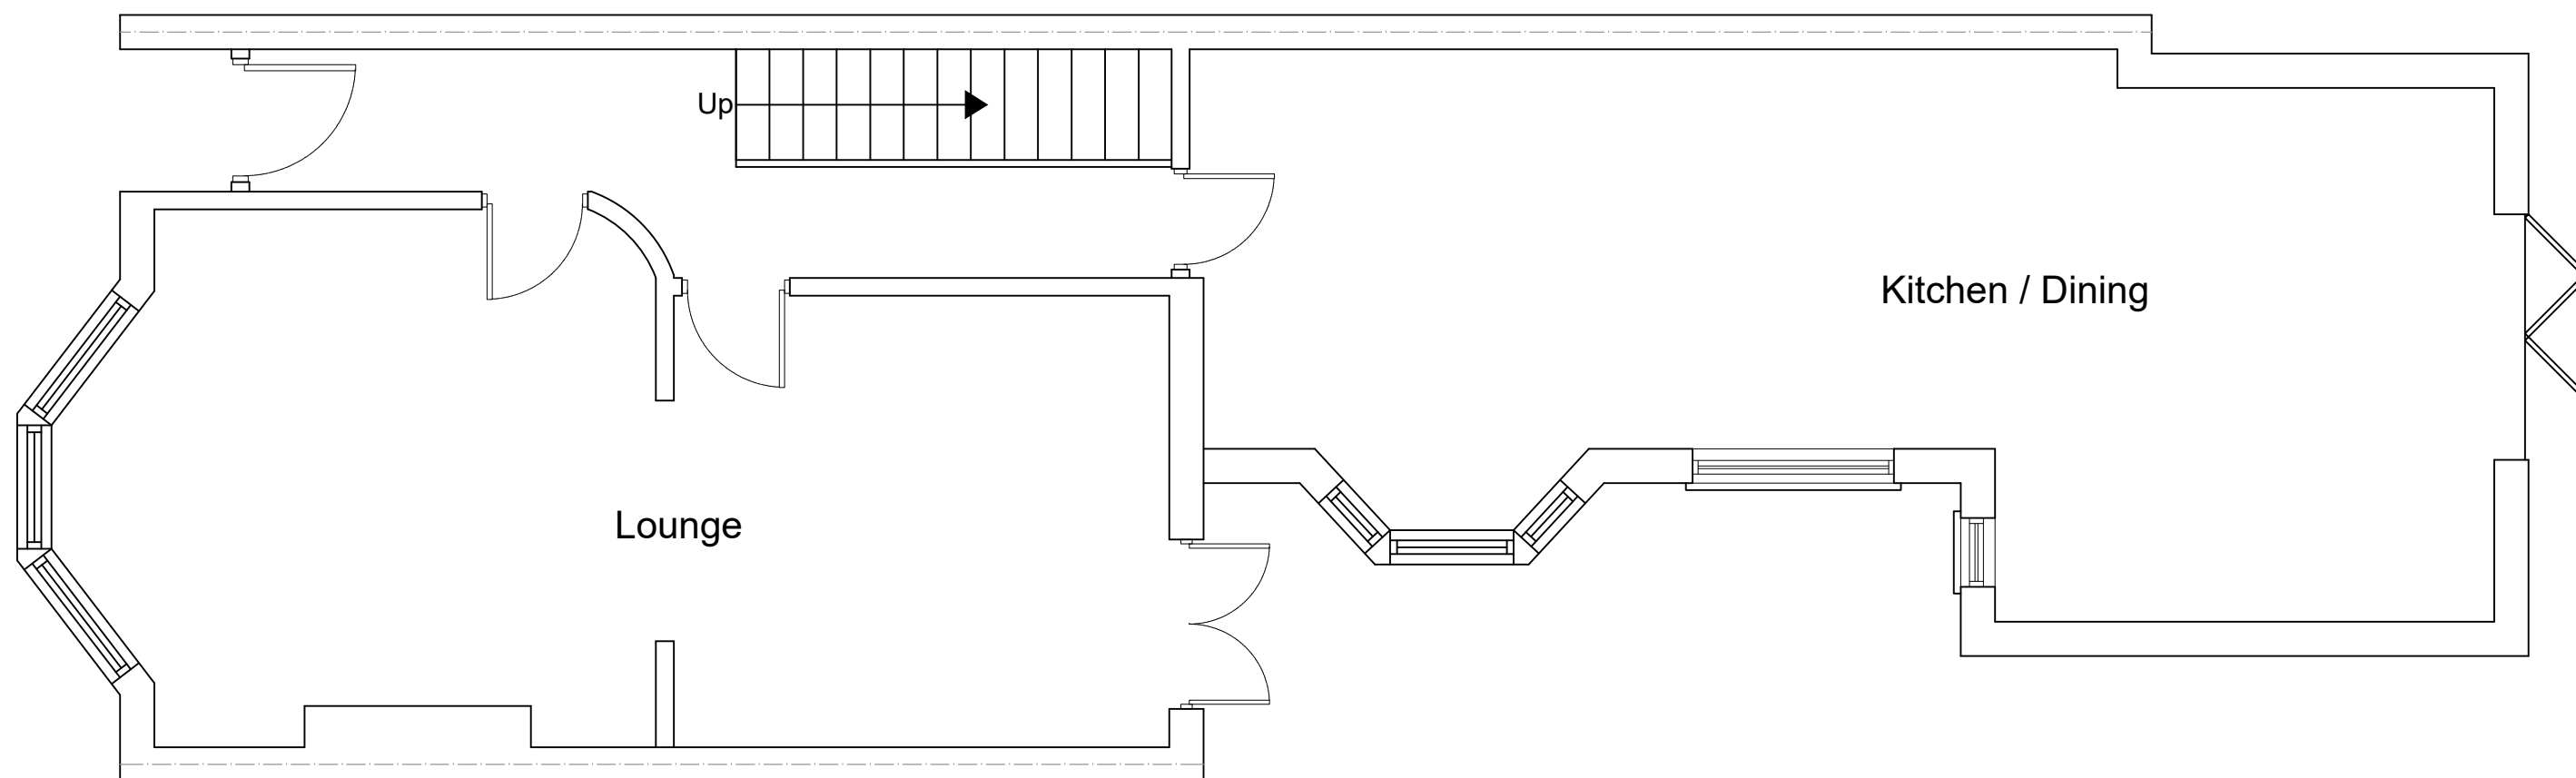

EXISTING GROUND FLOOR PLAN
SCALE 1:50

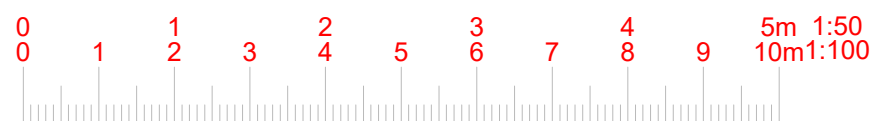

www.FastPlansUK.co.uk

Project: Loft Conversion with
Dormer to Rear.

Address: 85 FALKLAND RD N8 0NS

Scale: 1:50 @ A3


Dwg. no: A01

Drawn by: O.B.S


Date Drawn: 13-JULY-2022

For Drawings Tel: 020 3542 1777

E-mail: plans@FastPlansUK.co.uk

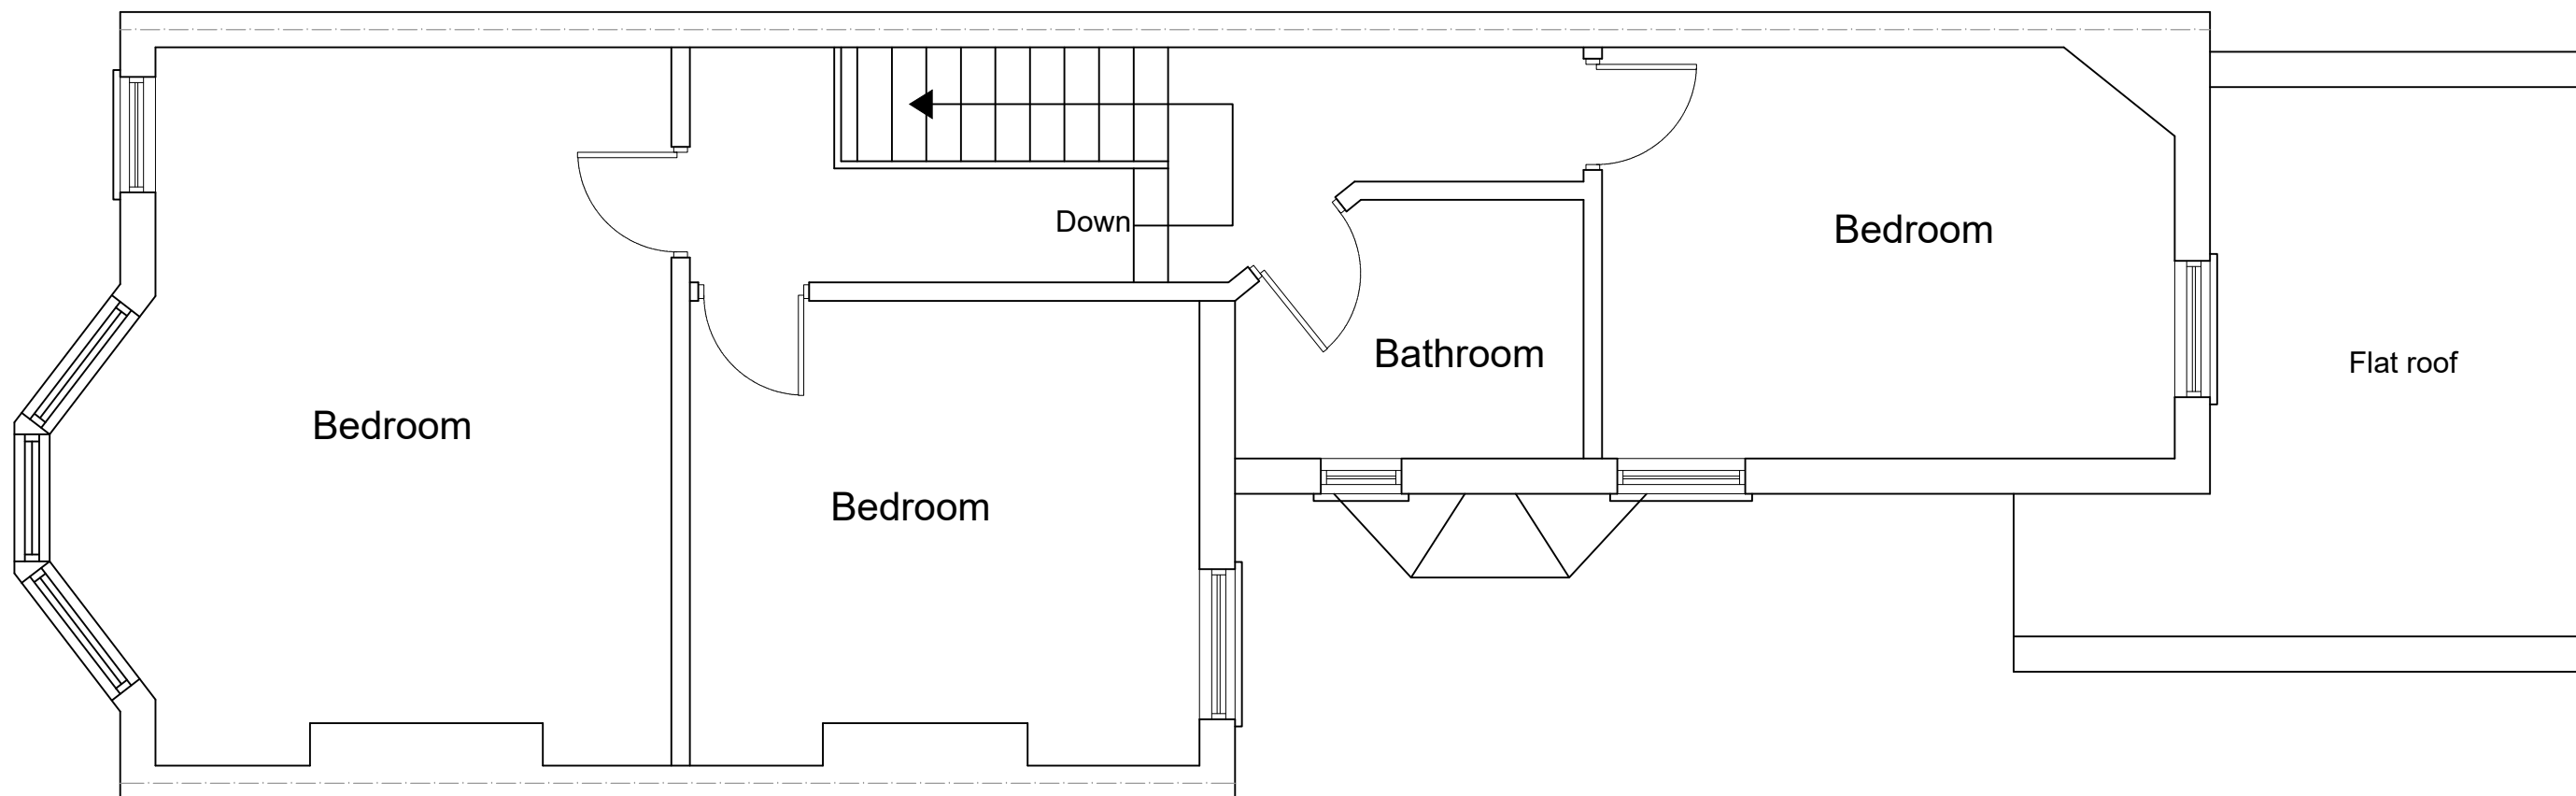

EXISTING FIRST FLOOR PLAN
SCALE 1:50

 

www.FastPlansUK.co.uk

Project: Loft Conversion with
Dormer to Rear.

Address: 85 FALKLAND RD N8 0NS

Scale: 1:50 @ A3


Dwg. no: A02

Drawn by: O.B.S


Date Drawn: 13-JULY-2022

For Drawings Tel: 020 3542 1777

E-mail: plans@FastPlansUK.co.uk

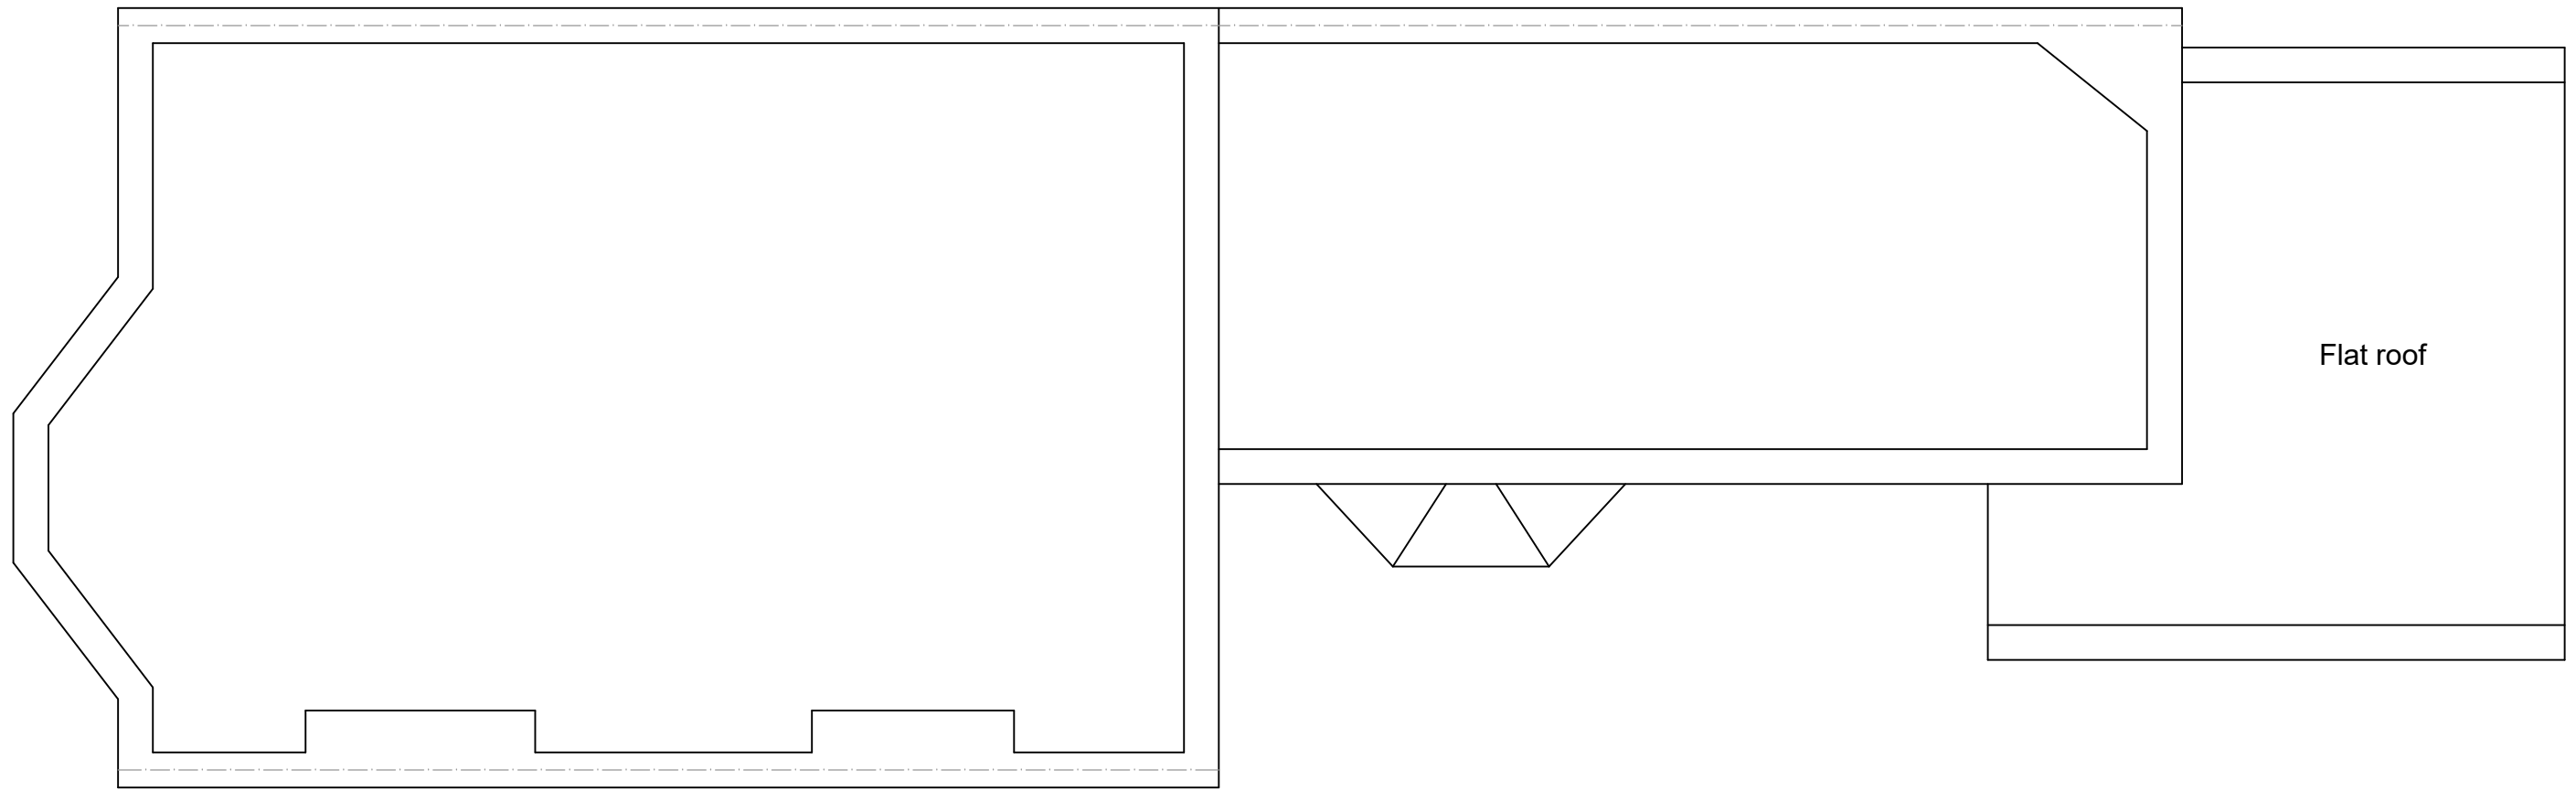

EXISTING LOFT PLAN
SCALE 1:50

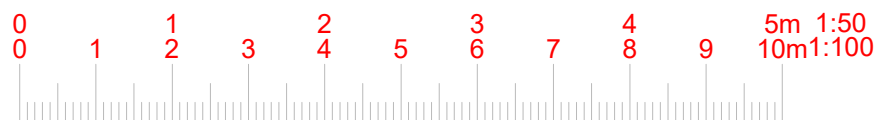

www.FastPlansUK.co.uk

Project: Loft Conversion with
Dormer to Rear.


Address:
85 FALKLAND RD N8 0NS

Scale: 1:50 @ A3 Dwg. no: A03


Drawn by: O.B.S Date Drawn: 13-JULY-2022

For Drawings Tel: 020 3542 1777

E-mail: plans@FastPlansUK.co.uk

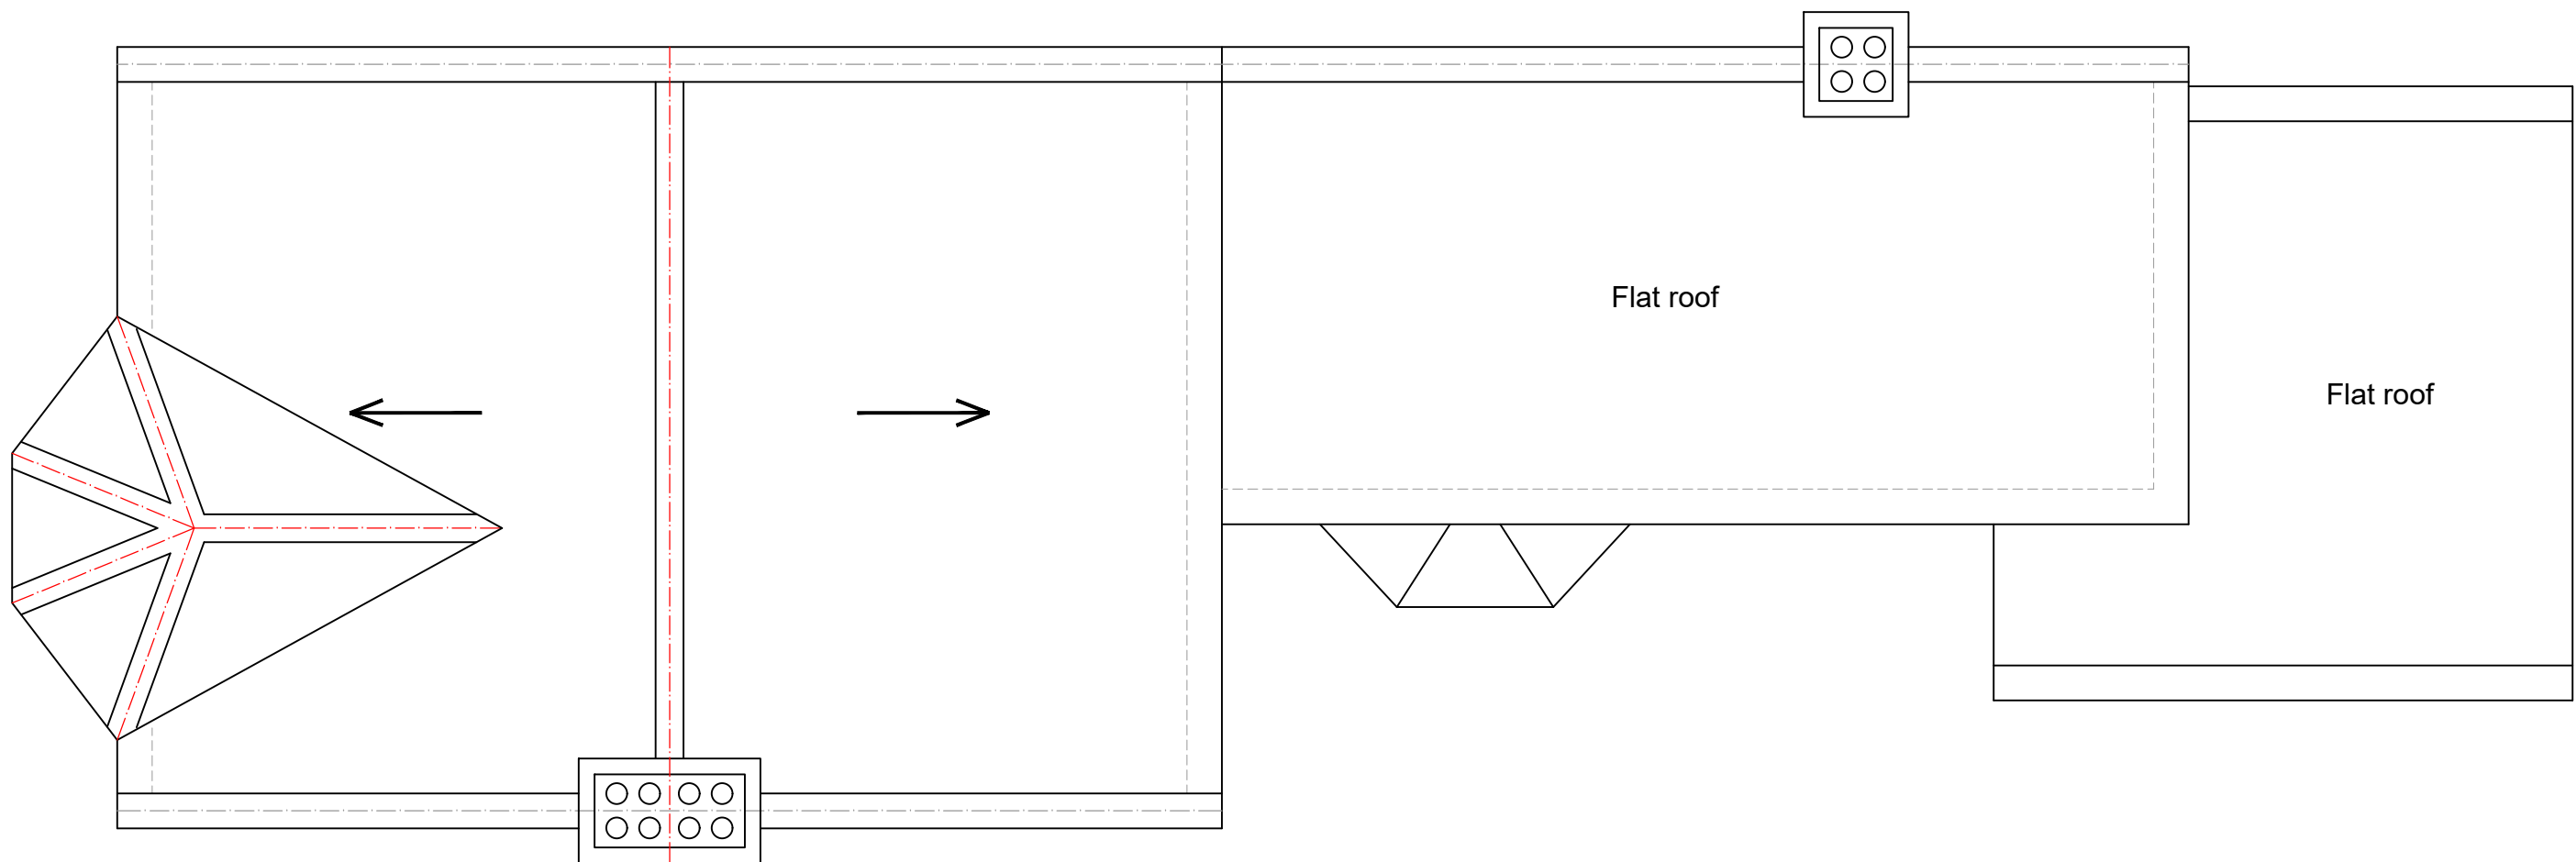

EXISTING ROOF PLAN
SCALE 1:50

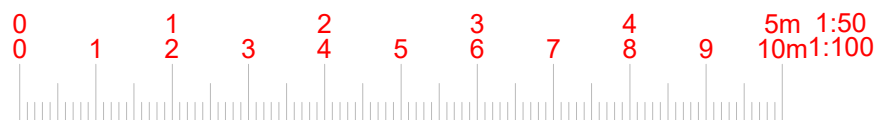

www.FastPlansUK.co.uk

Project: Loft Conversion with
Dormer to Rear.

Address:
85 FALKLAND RD N8 0NS

Scale:
1:50 @ A3


Dwg. no:
A04

Drawn by:
O.B.S


Date Drawn:
13-JULY-2022

For Drawings Tel: 020 3542 1777

E-mail: plans@FastPlansUK.co.uk

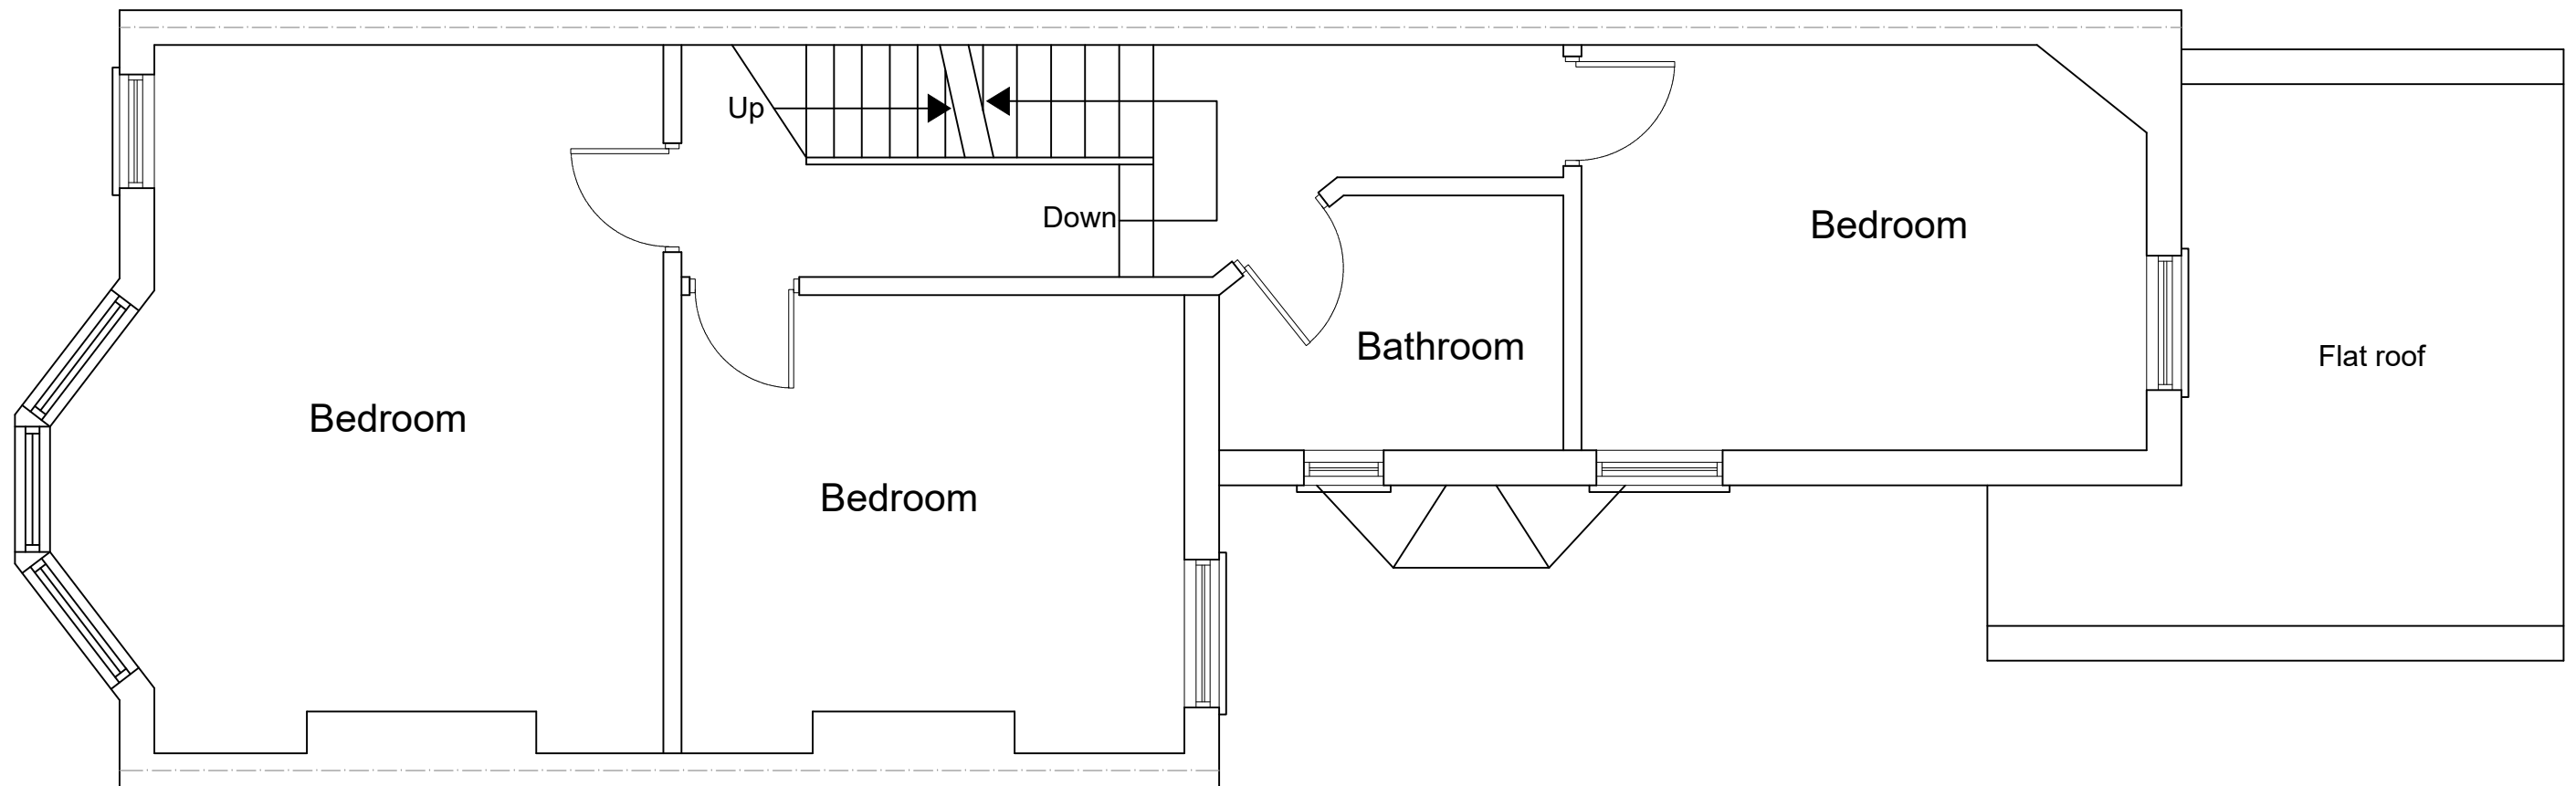

PROPOSED FIRST FLOOR PLAN
SCALE 1:50

 

www.FastPlansUK.co.uk

Project: Loft Conversion with
Dormer to Rear.


Address: 85 FALKLAND RD N8 0NS

Scale: 1:50 @ A3 Dwg. no: A05


Drawn by: O.B.S Date Drawn: 13-JULY-2022

For Drawings Tel: 020 3542 1777

E-mail: plans@FastPlansUK.co.uk

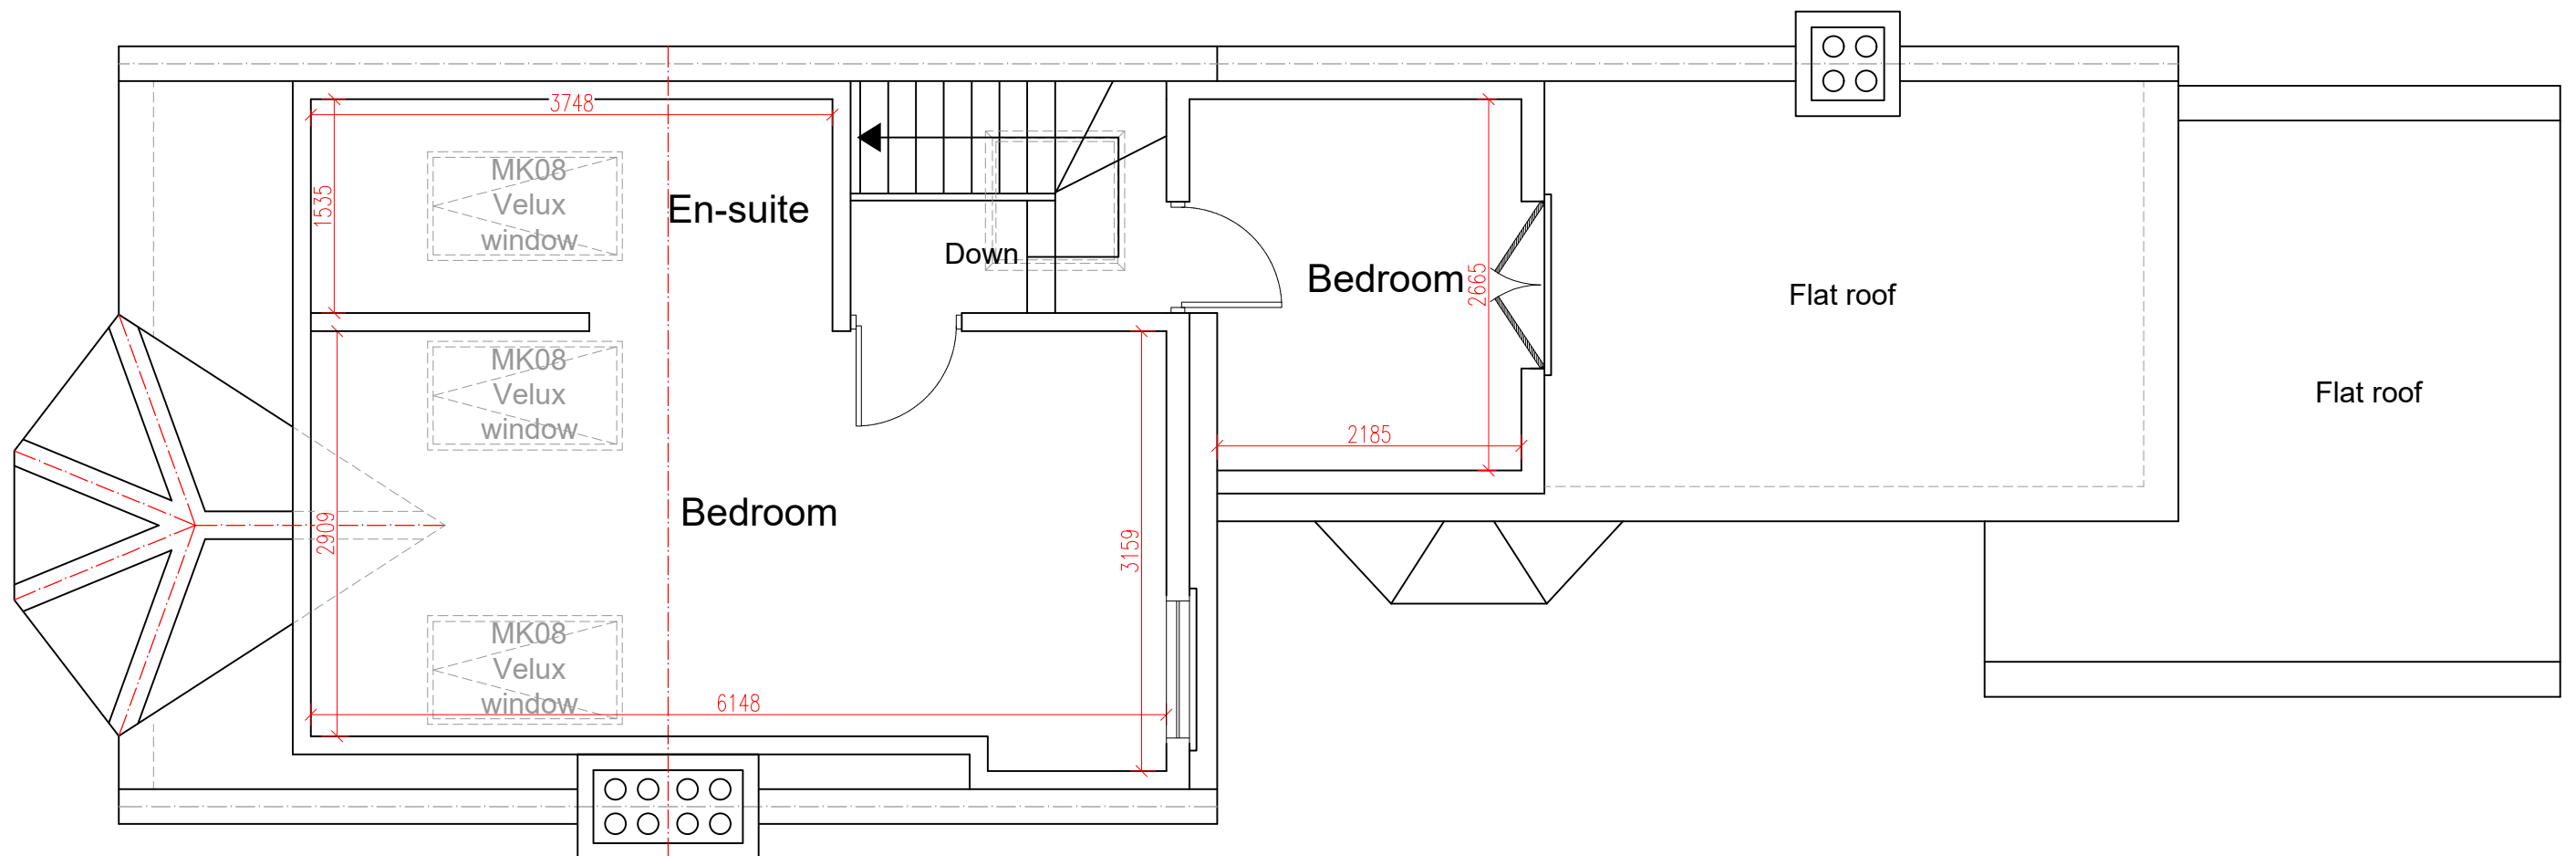

PROPOSED LOFT PLAN
SCALE 1:50

 

www.FastPlansUK.co.uk

Project: Loft Conversion with
Dormer to Rear.


Address: 85 FALKLAND RD N8 0NS

Scale: 1:50 @ A3 Dwg. no: A06


Drawn by: O.B.S Date Drawn: 13-JULY-2022

For Drawings Tel: 020 3542 1777

E-mail: plans@FastPlansUK.co.uk

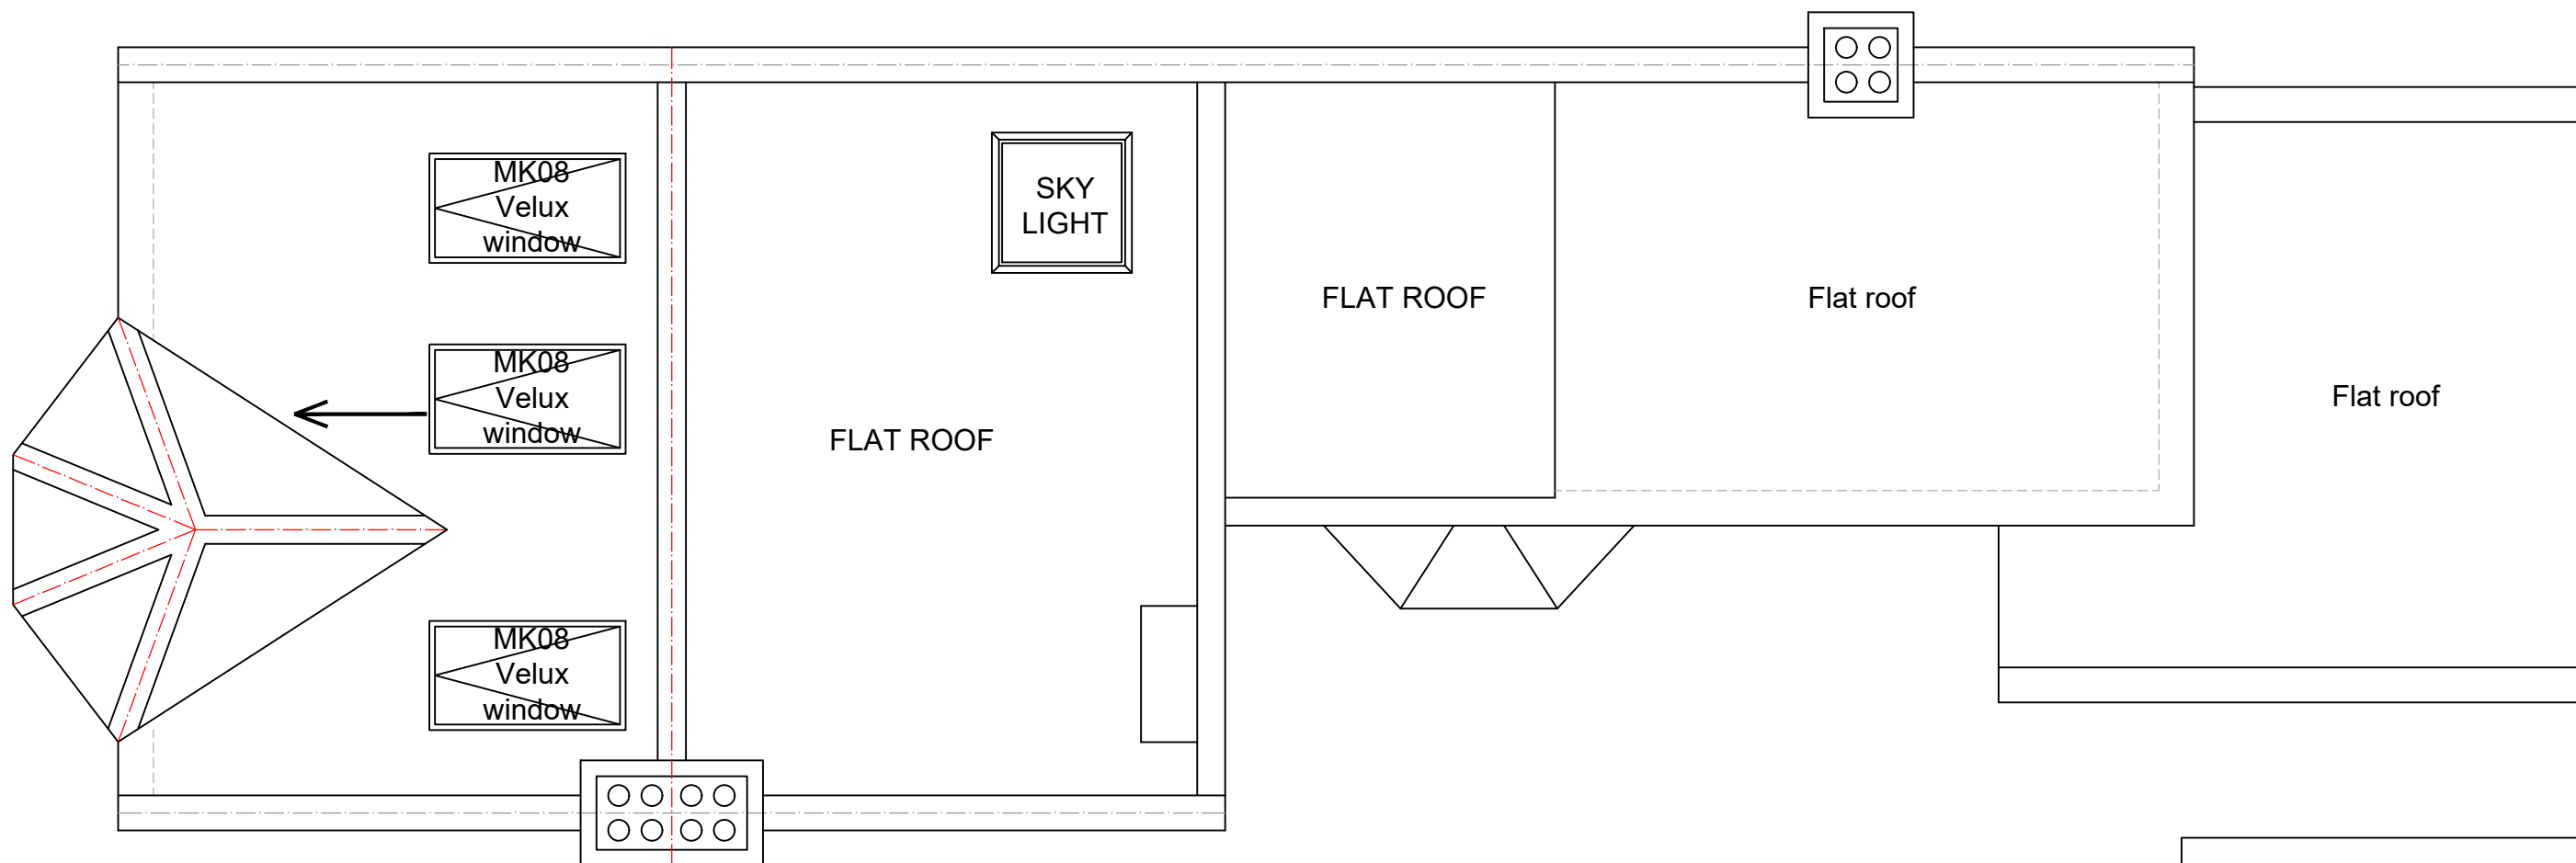

PROPOSED ROOF PLAN
SCALE 1:50

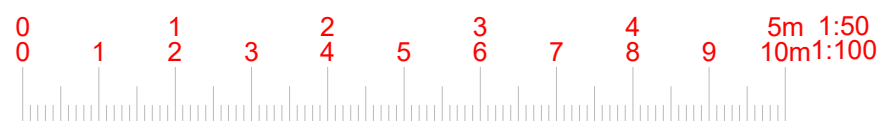

www.FastPlansUK.co.uk


Project: Loft Conversion with
Dormer to Rear.

Address:
85 FALKLAND RD N8 0NS

Scale: 1:50 @ A3	Dwg. no: A07
Drawn by: O.B.S	Date Drawn: 13-JULY-2022


For Drawings Tel: 020 3542 1777

E-mail: plans@FastPlansUK.co.uk

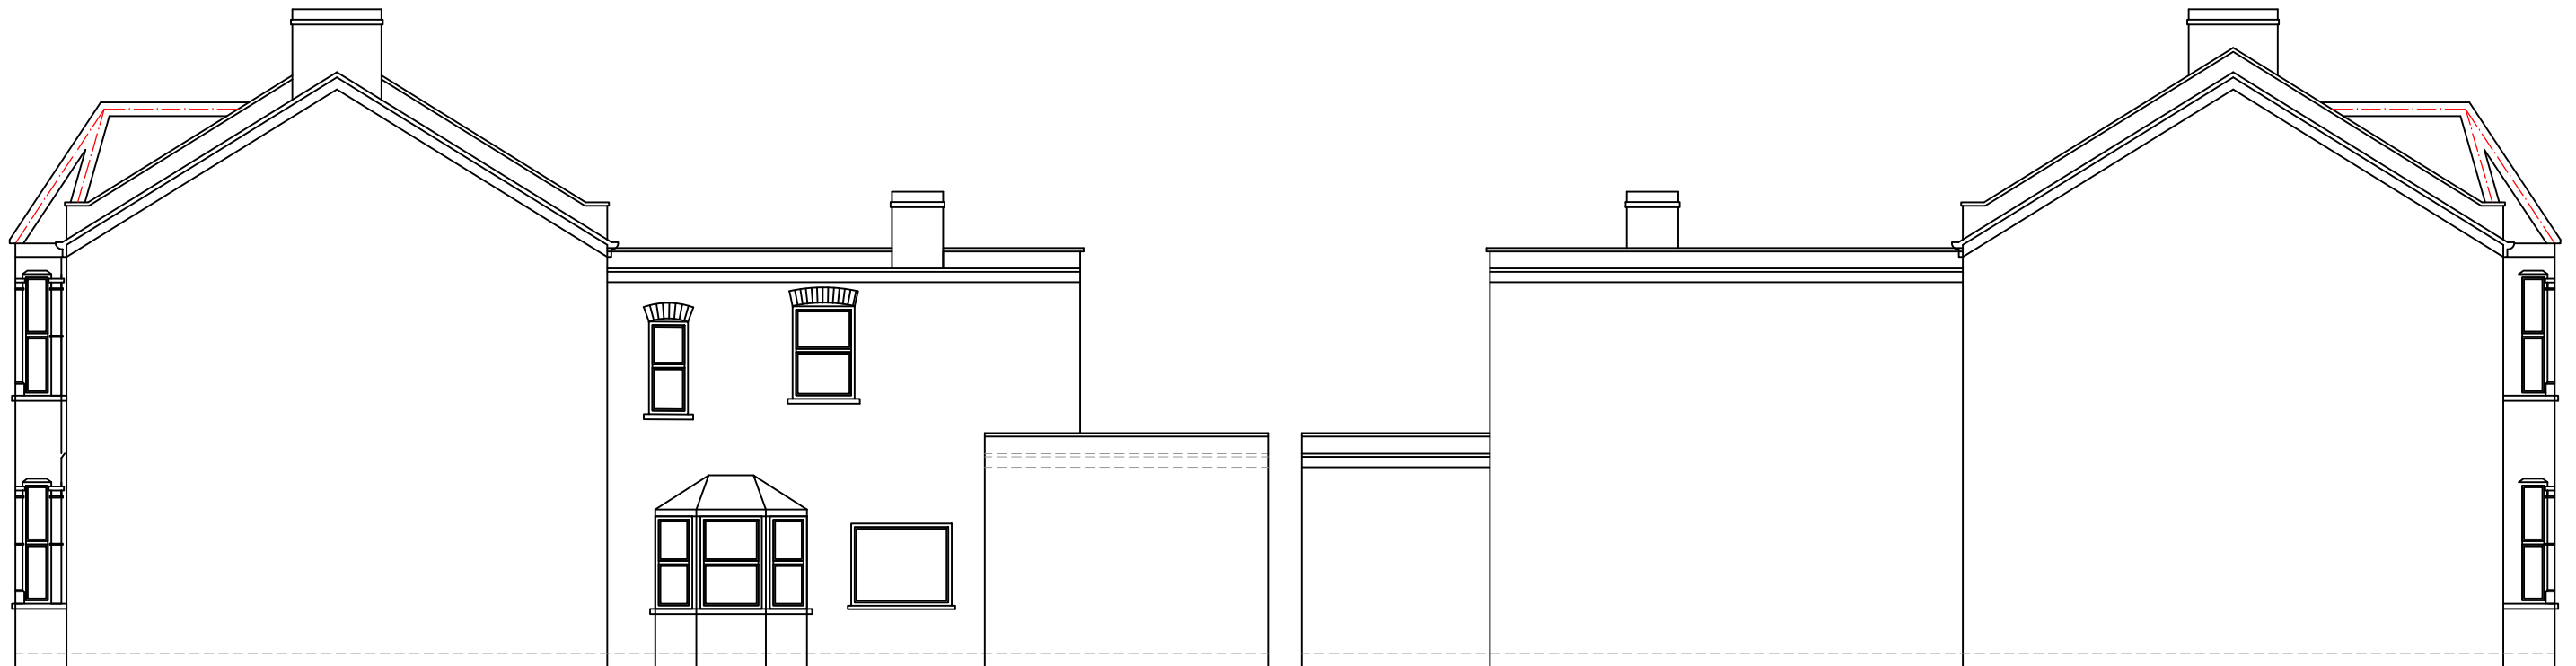


EXISTING ELEVATION SIDE A
SCALE 1:100


EXISTING ELEVATION SIDE B
SCALE 1:100

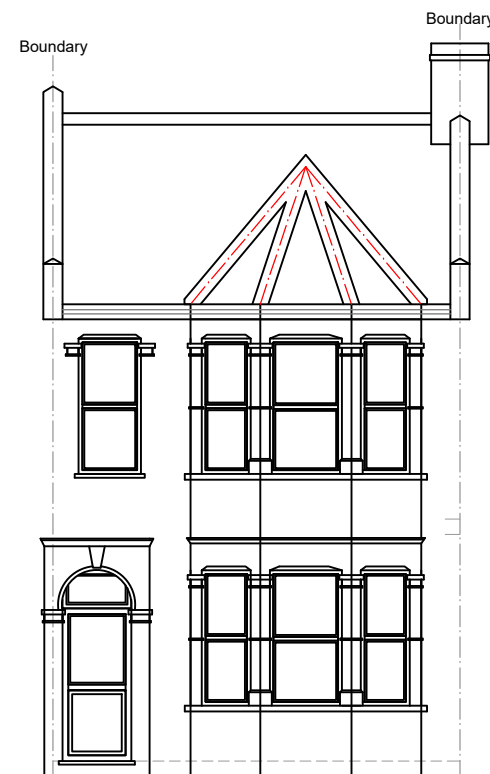

EXISTING FRONT ELEVATION
SCALE 1:100

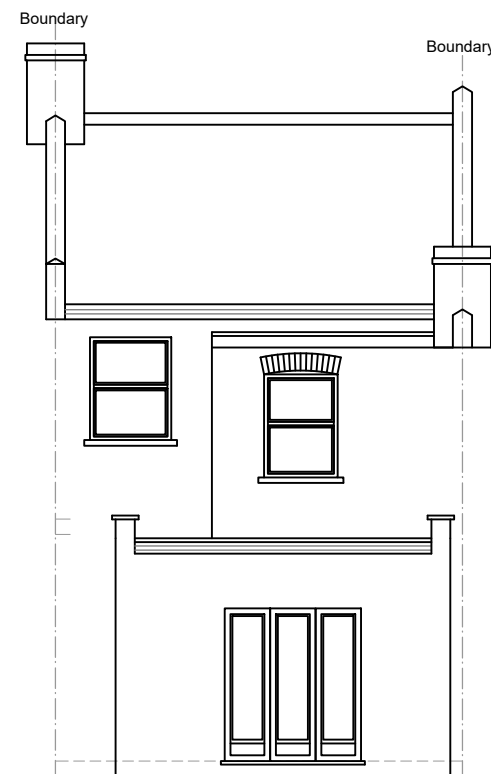

EXISTING REAR ELEVATION
SCALE 1:100

 

www.FastPlansUK.co.uk


Project: Loft Conversion with
Dormer to Rear.

Address: 85 FALKLAND RD N8 0NS

Scale: 1:100 @ A3	Dwg. no: A08
Drawn by: O.B.S	Date Drawn: 13-JULY-2022

For Drawings Tel: 020 3542 1777

E-mail: plans@FastPlansUK.co.uk

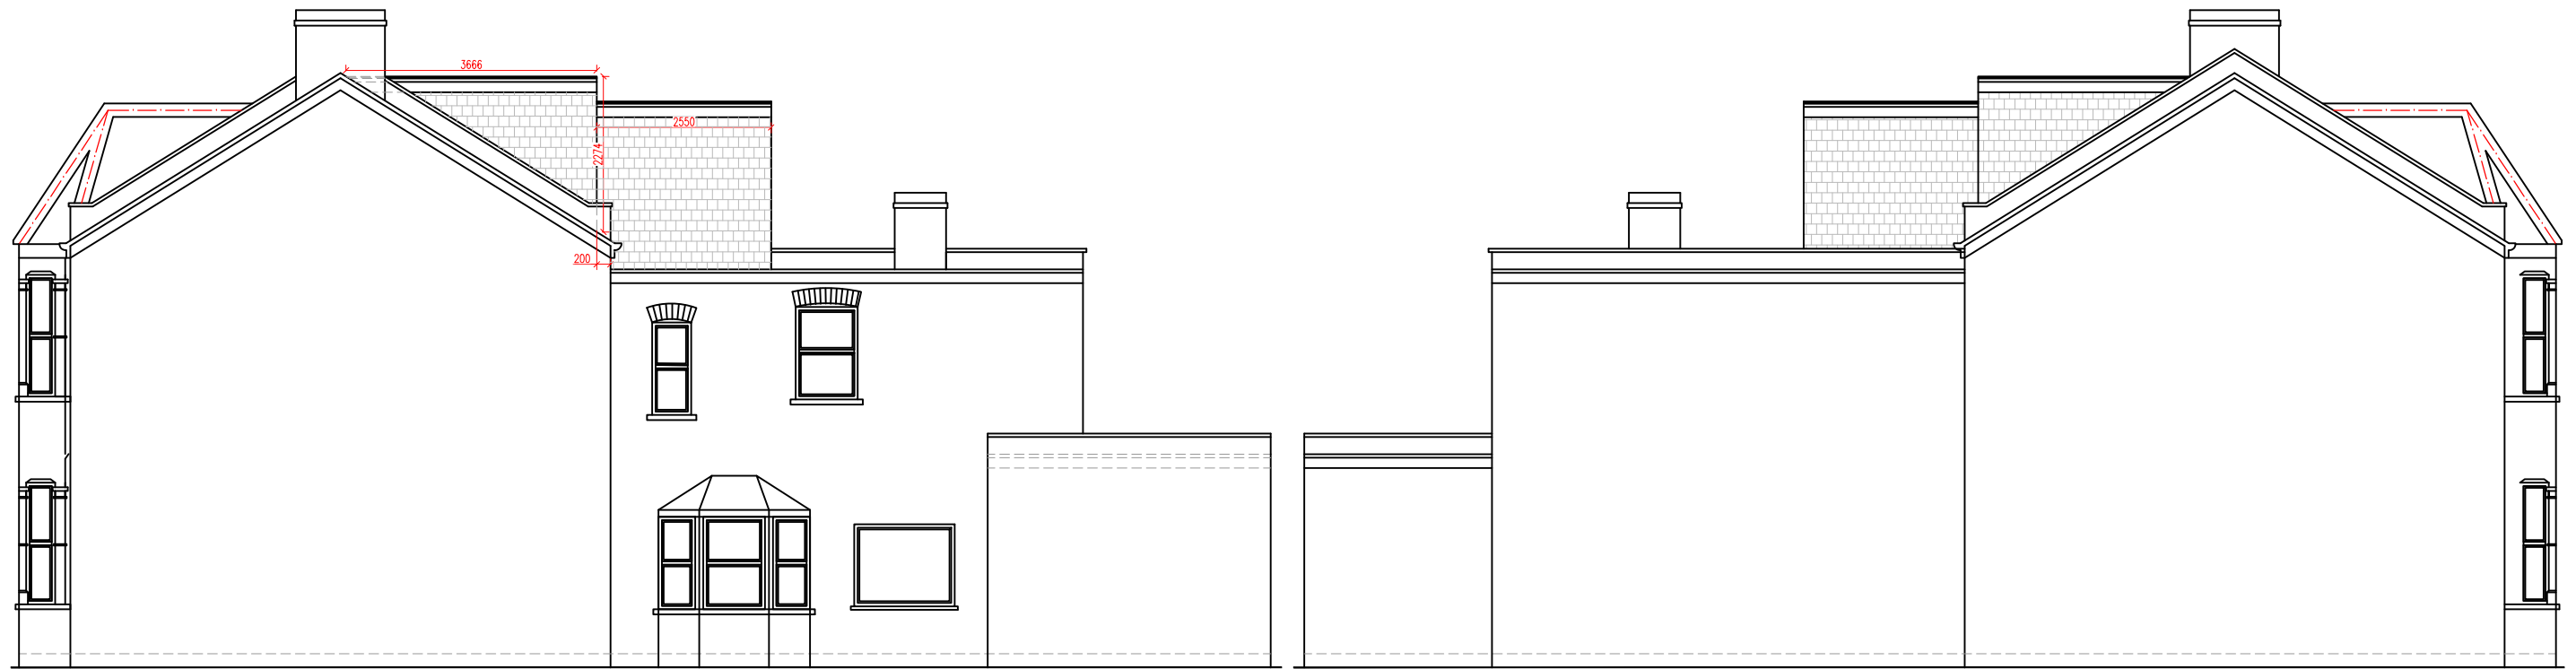

PROPOSED ELEVATION SIDE A
SCALE 1:100

PROPOSED ELEVATION SIDE B
SCALE 1:100



PROPOSED FRONT ELEVATION
SCALE 1:100



PROPOSED REAR ELEVATION
SCALE 1:100

⊗ = LOFT DORMER (A)

$$\frac{\textcircled{A} \quad \textcircled{B}}{2} = \frac{3.66 \times 2.27}{2} = 4.15$$

$$= 4.15 \times 5.08 = 21.08$$

⊙ = LOFT DORMER (B)

$$\frac{\textcircled{A} \quad \textcircled{B}}{2} = \frac{2.45 + 2.45}{2} = 2.45 \quad \textcircled{C} = 2.96 = 7.25$$

$$= 7.25 \times 2.55 = 18.48$$

TOTAL VOLUME

$$= X + Y$$

$$21.08 + 18.48 = 39.56$$

$$39.56\text{m}^3 < 40\text{m}^3$$

 **fastPlans**

www.FastPlansUK.co.uk

Project: Loft Conversion with
Dormer to Rear.

Address: 85 FALKLAND RD N8 0NS

Scale: 1:100 @ A3


Dwg. no: A09


Drawn by: O.B.S

Date Drawn: 13-JULY-2022

For Drawings Tel: 020 3542 1777

E-mail: plans@FastPlansUK.co.uk

 

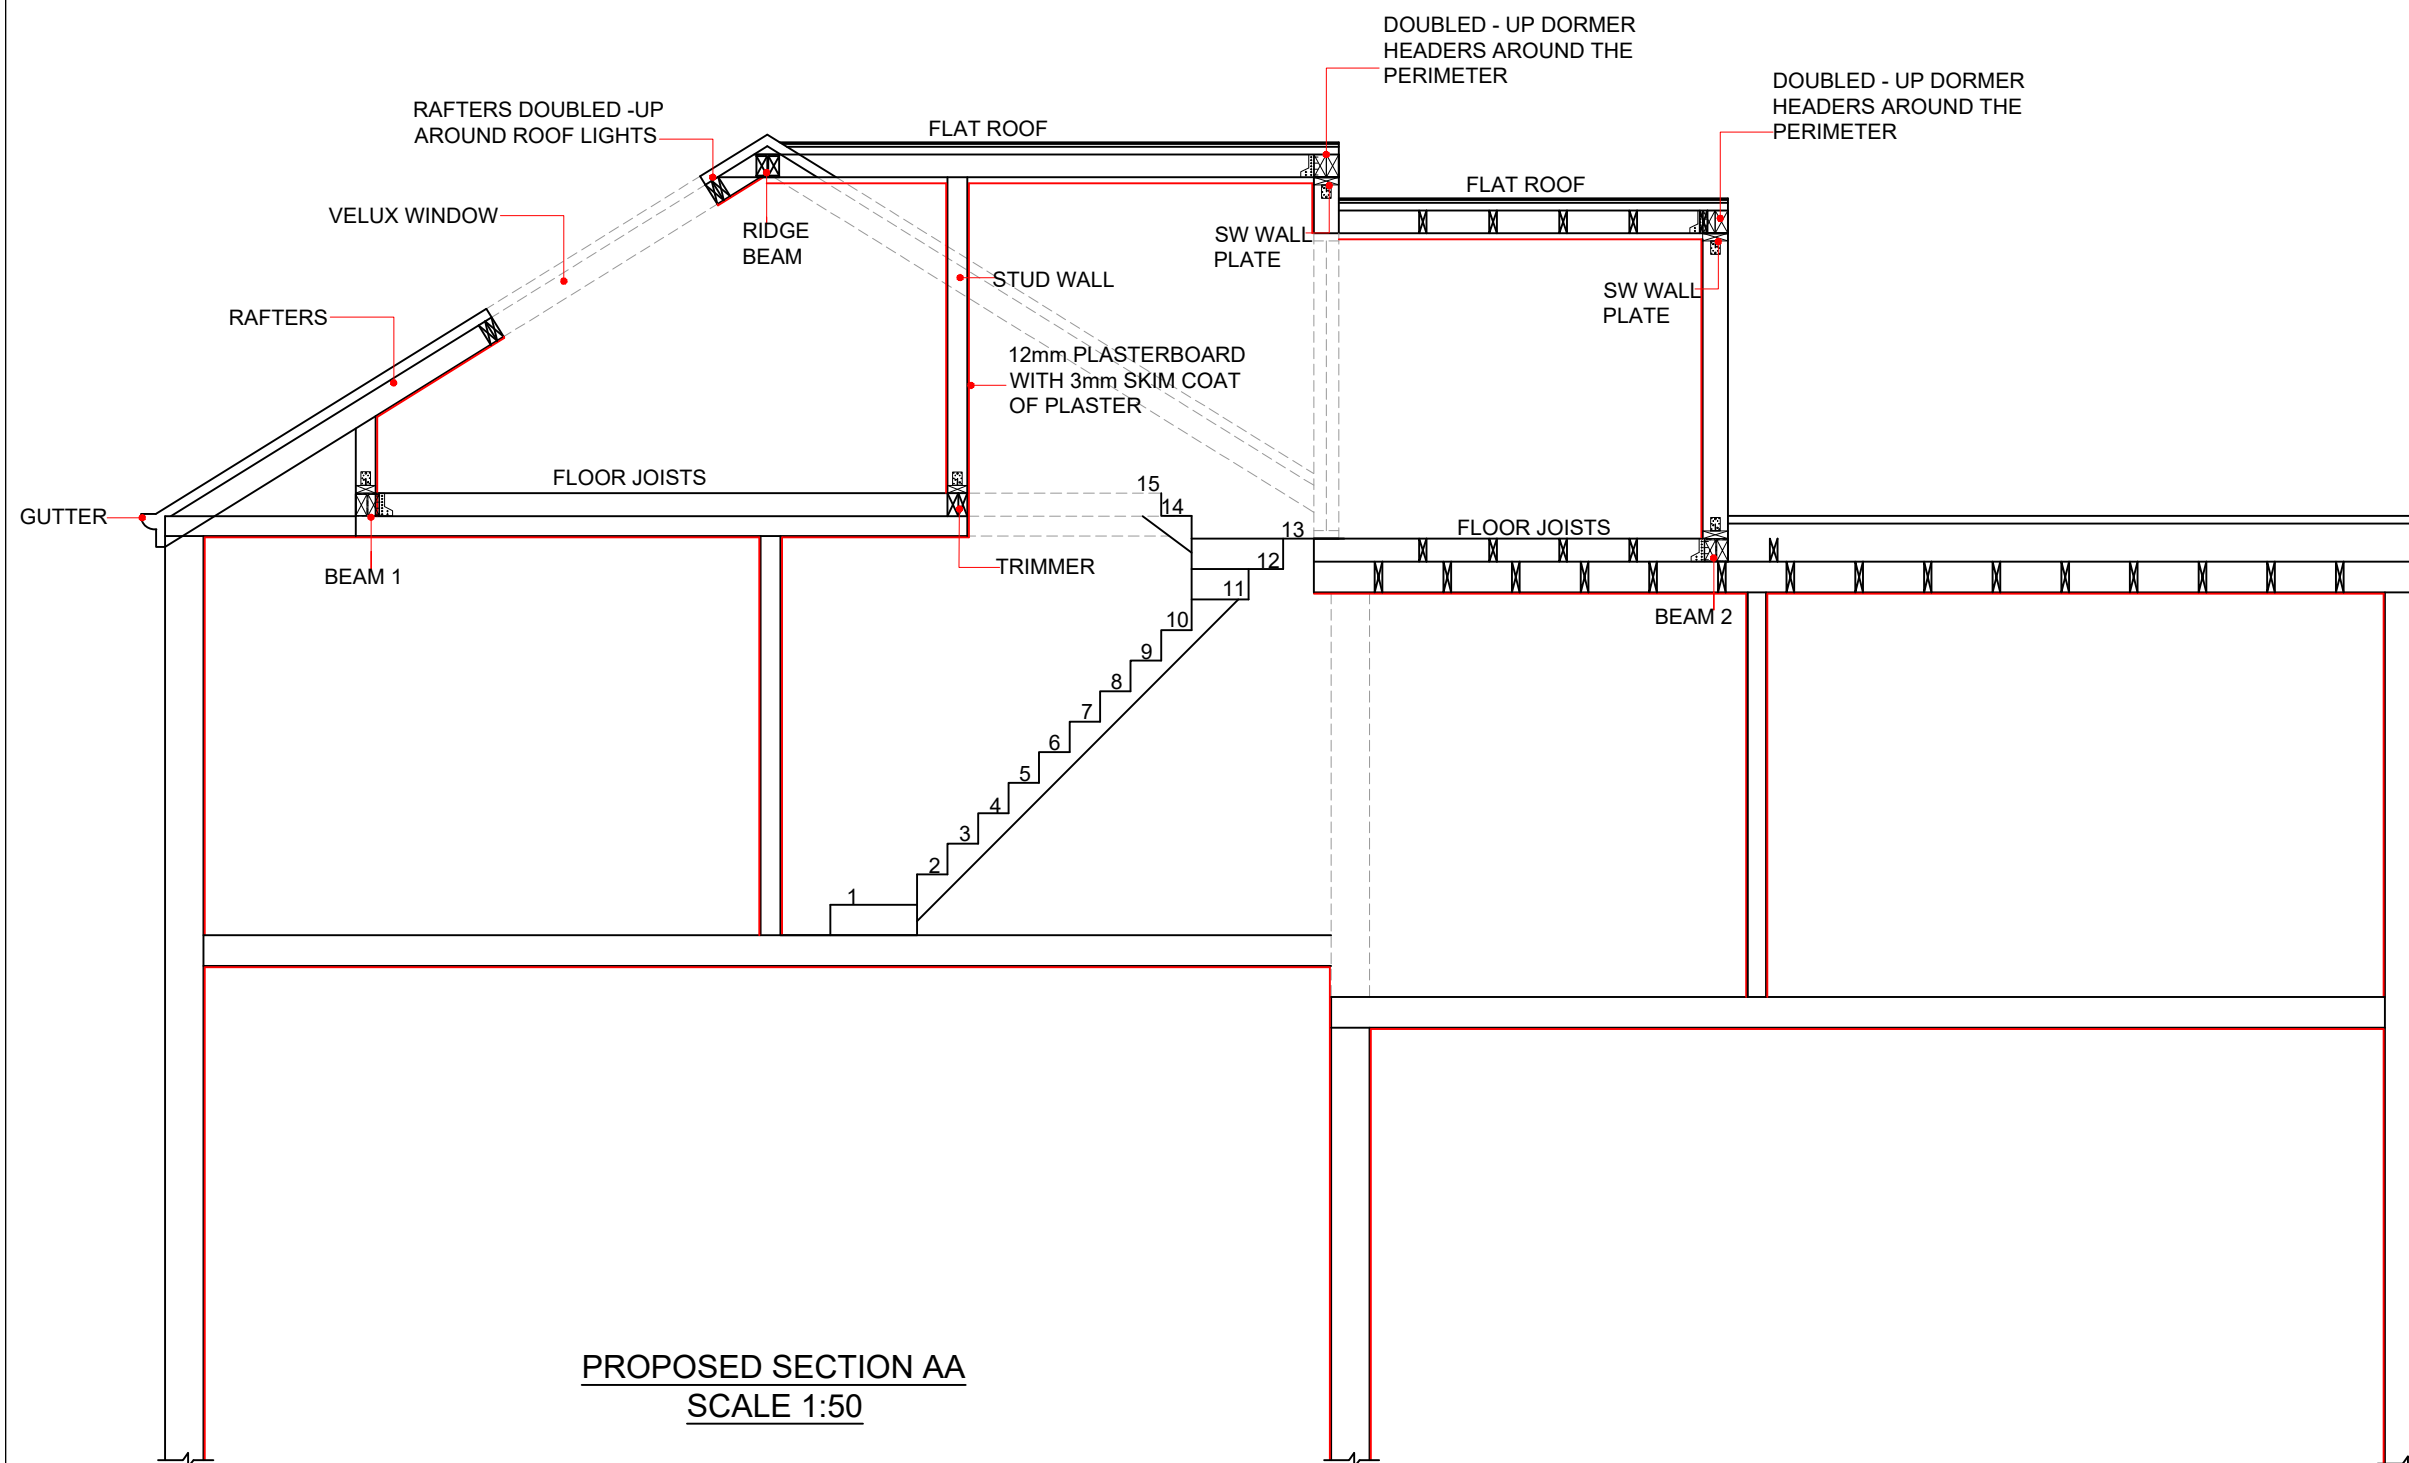

www.FastPlansUK.co.uk


Project: Loft Conversion with
Dormer to Rear.

Address: 85 FALKLAND RD N8 0NS

Scale: 1:50 @ A3	Dwg. no: A10
Drawn by: O.B.S	Date Drawn: 13-JULY-2022

For Drawings Tel: 020 3542 1777

E-mail: plans@FastPlansUK.co.uk


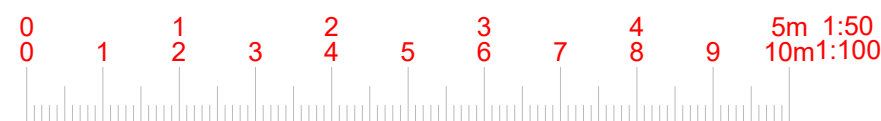




BLOCK PLAN
SCALE 1:500



LOCATION PLAN
SCALE 1:1250

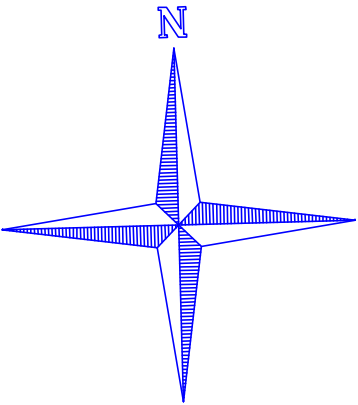 

www.FastPlansUK.co.uk

Project: Loft Conversion with
Dormer to Rear.

Address: 85 FALKLAND RD N8 0NS

Scale: 1:500 @ A3 Dwg. no: A11

Drawn by: O.B.S Date Drawn: 13-JULY-2022

For Drawings Tel: 020 3542 1777

E-mail: plans@FastPlansUK.co.uk