

[illegible]

1. ALL DIMENSIONS IN MM UNLESS OTHERWISE NOTED.

A	Issued for Planning	TCL	TCL	05.08.22
REV	MODIFICATION	BY	CH	DATE

450 Longwater Avenue,
Green Park,
Reading,
RG2 6GF

Design Consultant & Principal Contractor:



Site Name:

WHITE HART LANE SW

3UK Nominal ID:

HGY20803

Address:

VERGE OPPOSITE HARINGEY
FOOTBALL GROUND
WHITE HART LANE
SCOTCH ESTATE
LONDON BOROUGH OF HARINGEY
N17 7AW

Title:

001 DRAWING REGISTER

Project:

UNILATERAL SW

Purpose of Issue:

PLANNING

MBNL/TM/H3G Cell ID:


HGY192/88037/N1122

Drawing No:

HGY20803 HGY192 88037 N1122 GA REV A


Issu	
------	--

SITE LOCATION

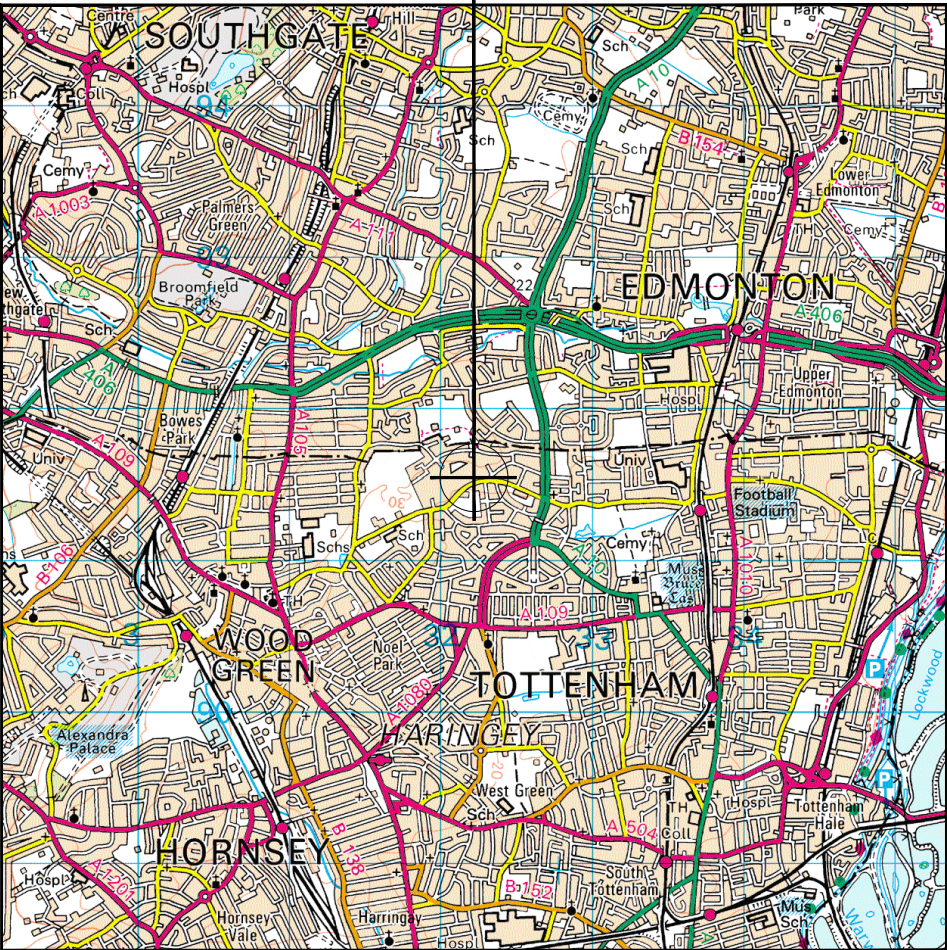

Reproduced by permission of Ordnance Survey on behalf of the Controller of Her Majesty's Stationery Office
All rights reserved. © Crown Copyright licence no. 100022432


SITE AREA PLAN

 

SITE PHOTOGRAPH




PARKING LOCATION

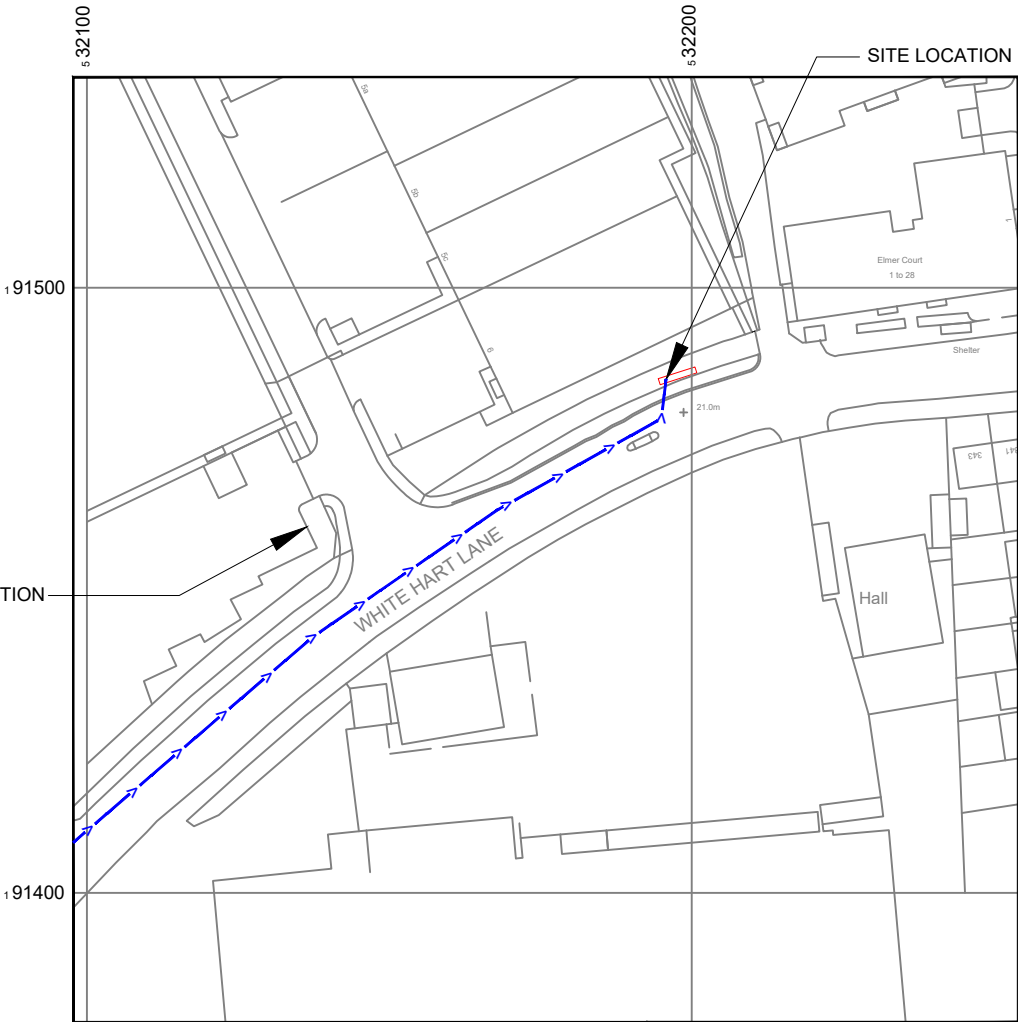

Reproduced by permission of Ordnance Survey on behalf of
the Controller of Her Majesty's Stationery Office
All rights reserved. © Crown Copyright licence no. 100022432

NGR E: 532196 N: 191485

SITE LOCATION PLAN

 

GOOGLE MAPS QR CODE

GOOGLE MAPS - <https://goo.gl/maps/aYvARwY9HNmKqFu47>

STREETVIEW - <https://goo.gl/maps/VBM3CPQEuhJxSdCT9>

NOTES:

1. ALL DIMENSIONS IN MM UNLESS OTHERWISE NOTED.

Access Route To Site:



Directions To Site: - Head north-east on M5 Take the M4(W) exit towards S Wales/Chepstow/M48/London Merge onto M4 Parts of this road may be closed at certain times or on certain days At junction 4B, exit towards M40/M1/Watford Keep right at the fork and merge onto M25 At junction 16, exit onto M40 towards Uxbridge/London (W) Parts of this road may be closed at certain times or on certain days Continue onto Western Ave/A40 Parts of this road may be closed at certain times or on certain days Keep left to continue on Greystoke Park Terrace At Hanger Lane Gyratory, take the 2nd exit onto N Circular Rd./A406 Keep left to stay on N Circular Rd./A406 Keep right to continue towards Bounds Green Rd/A109 Slight right onto Bounds Green Rd/A109 Turn left onto Nightingale Rd Turn right onto High Rd/A105 Turn left onto White Hart Ln Turn left onto Rowland Rd Destination will be on the left.

A	Issued for Planning		TCL	TCL
REV	MODIFICATION	BY	CH	DATE

CK Hutchison
Networks (UK)
Limited

450 Longwater Avenue,
Green Park,
Reading,
RG2 6GF

Design Consultant & Principal Contractor:



Great British Communications
Lapwing House, Block 3 Forward Point,
Tan House Lane, Widnes, Cheshire, WAB 0SL
t. 44 (0)151 420 4128
www.gbcservices.co.uk

Site Name: WHITE HART LANE SW

3UK Nominal ID: HGY20803

Address: VERGE OPPOSITE HARINGEY
FOOTBALL GROUND
WHITE HART LANE
SCOTCH ESTATE
LONDON BOROUGH OF HARINGEY
N17 7AW

Title: 002 SITE LOCATION PLAN


Project: UNILATERAL SW

Purpose of Issue: PLANNING

MBNL/TM/H3G Cell ID:
HGY192/88037/N1122

Drawing No: HGY20803_HGY192_88037_N1122_GA_REV_A

Issue: A

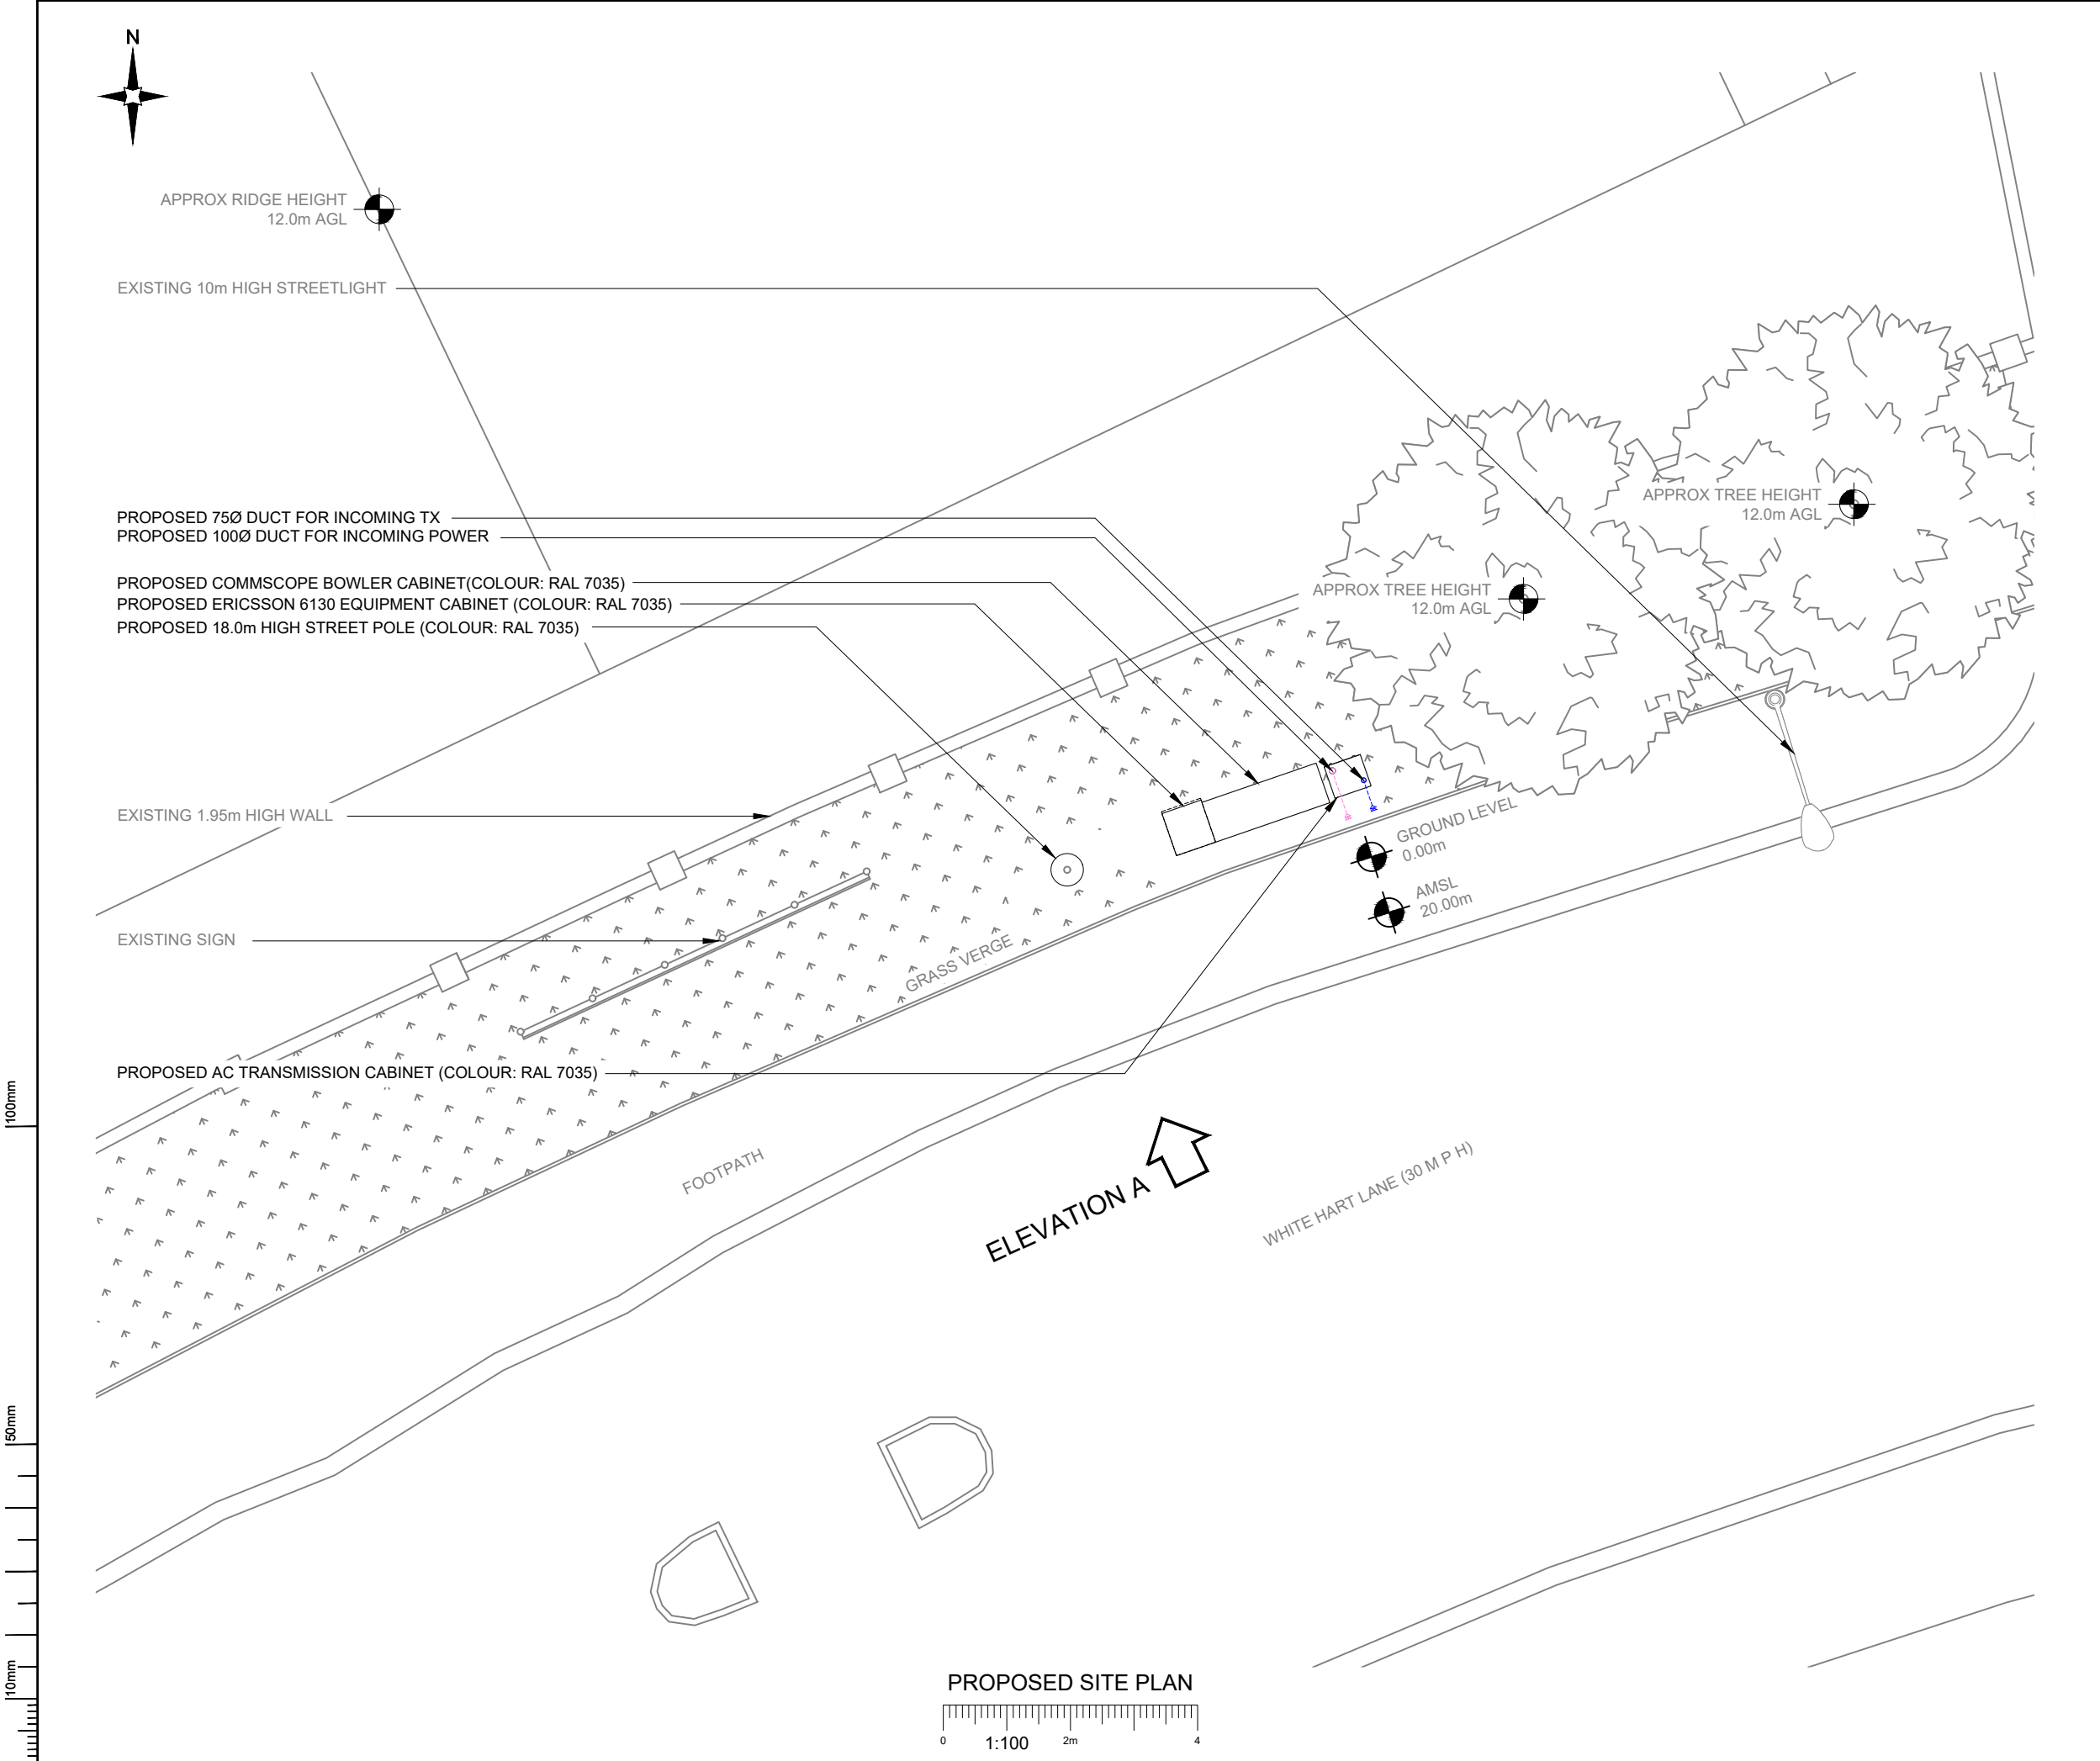

- NOTES:
1. ALL DIMENSIONS IN MM UNLESS OTHERWISE NOTED.

A	Issued for Planning	TCL	TCL	05.08.22
REV	MODIFICATION	BY	CH	DATE

**CK Hutchison
Networks (UK)
Limited**
450 Longwater Avenue,
Green Park,
Reading,
RG2 6GF

Design Consultant & Principal Contractor:

GBC
Great British Communications
Lapwing House, Block 3 Forward Point,
Ton House Lane, Widnes, Cheshire, WAB 0SL
t. 44 (0)151 420 4128
www.gbcservices.co.uk

Site Name: **WHITE HART LANE SW**

3UK Nominal ID: **HGY20803**

Address: **VERGE OPPOSITE HARINGEY
FOOTBALL GROUND
WHITE HART LANE
SCOTCH ESTATE
LONDON BOROUGH OF HARINGEY
N17 7AW**

Title: **215 PROPOSED SITE PLAN**


Project: **UNILATERAL SW**

Purpose of Issue: **PLANNING**

MBNL/TM/H3G Cell ID:
HGY192/88037/N1122

Drawing No: **HGY20803_HGY192_88037_N1122_GA_REV_A**

Issue: **A**

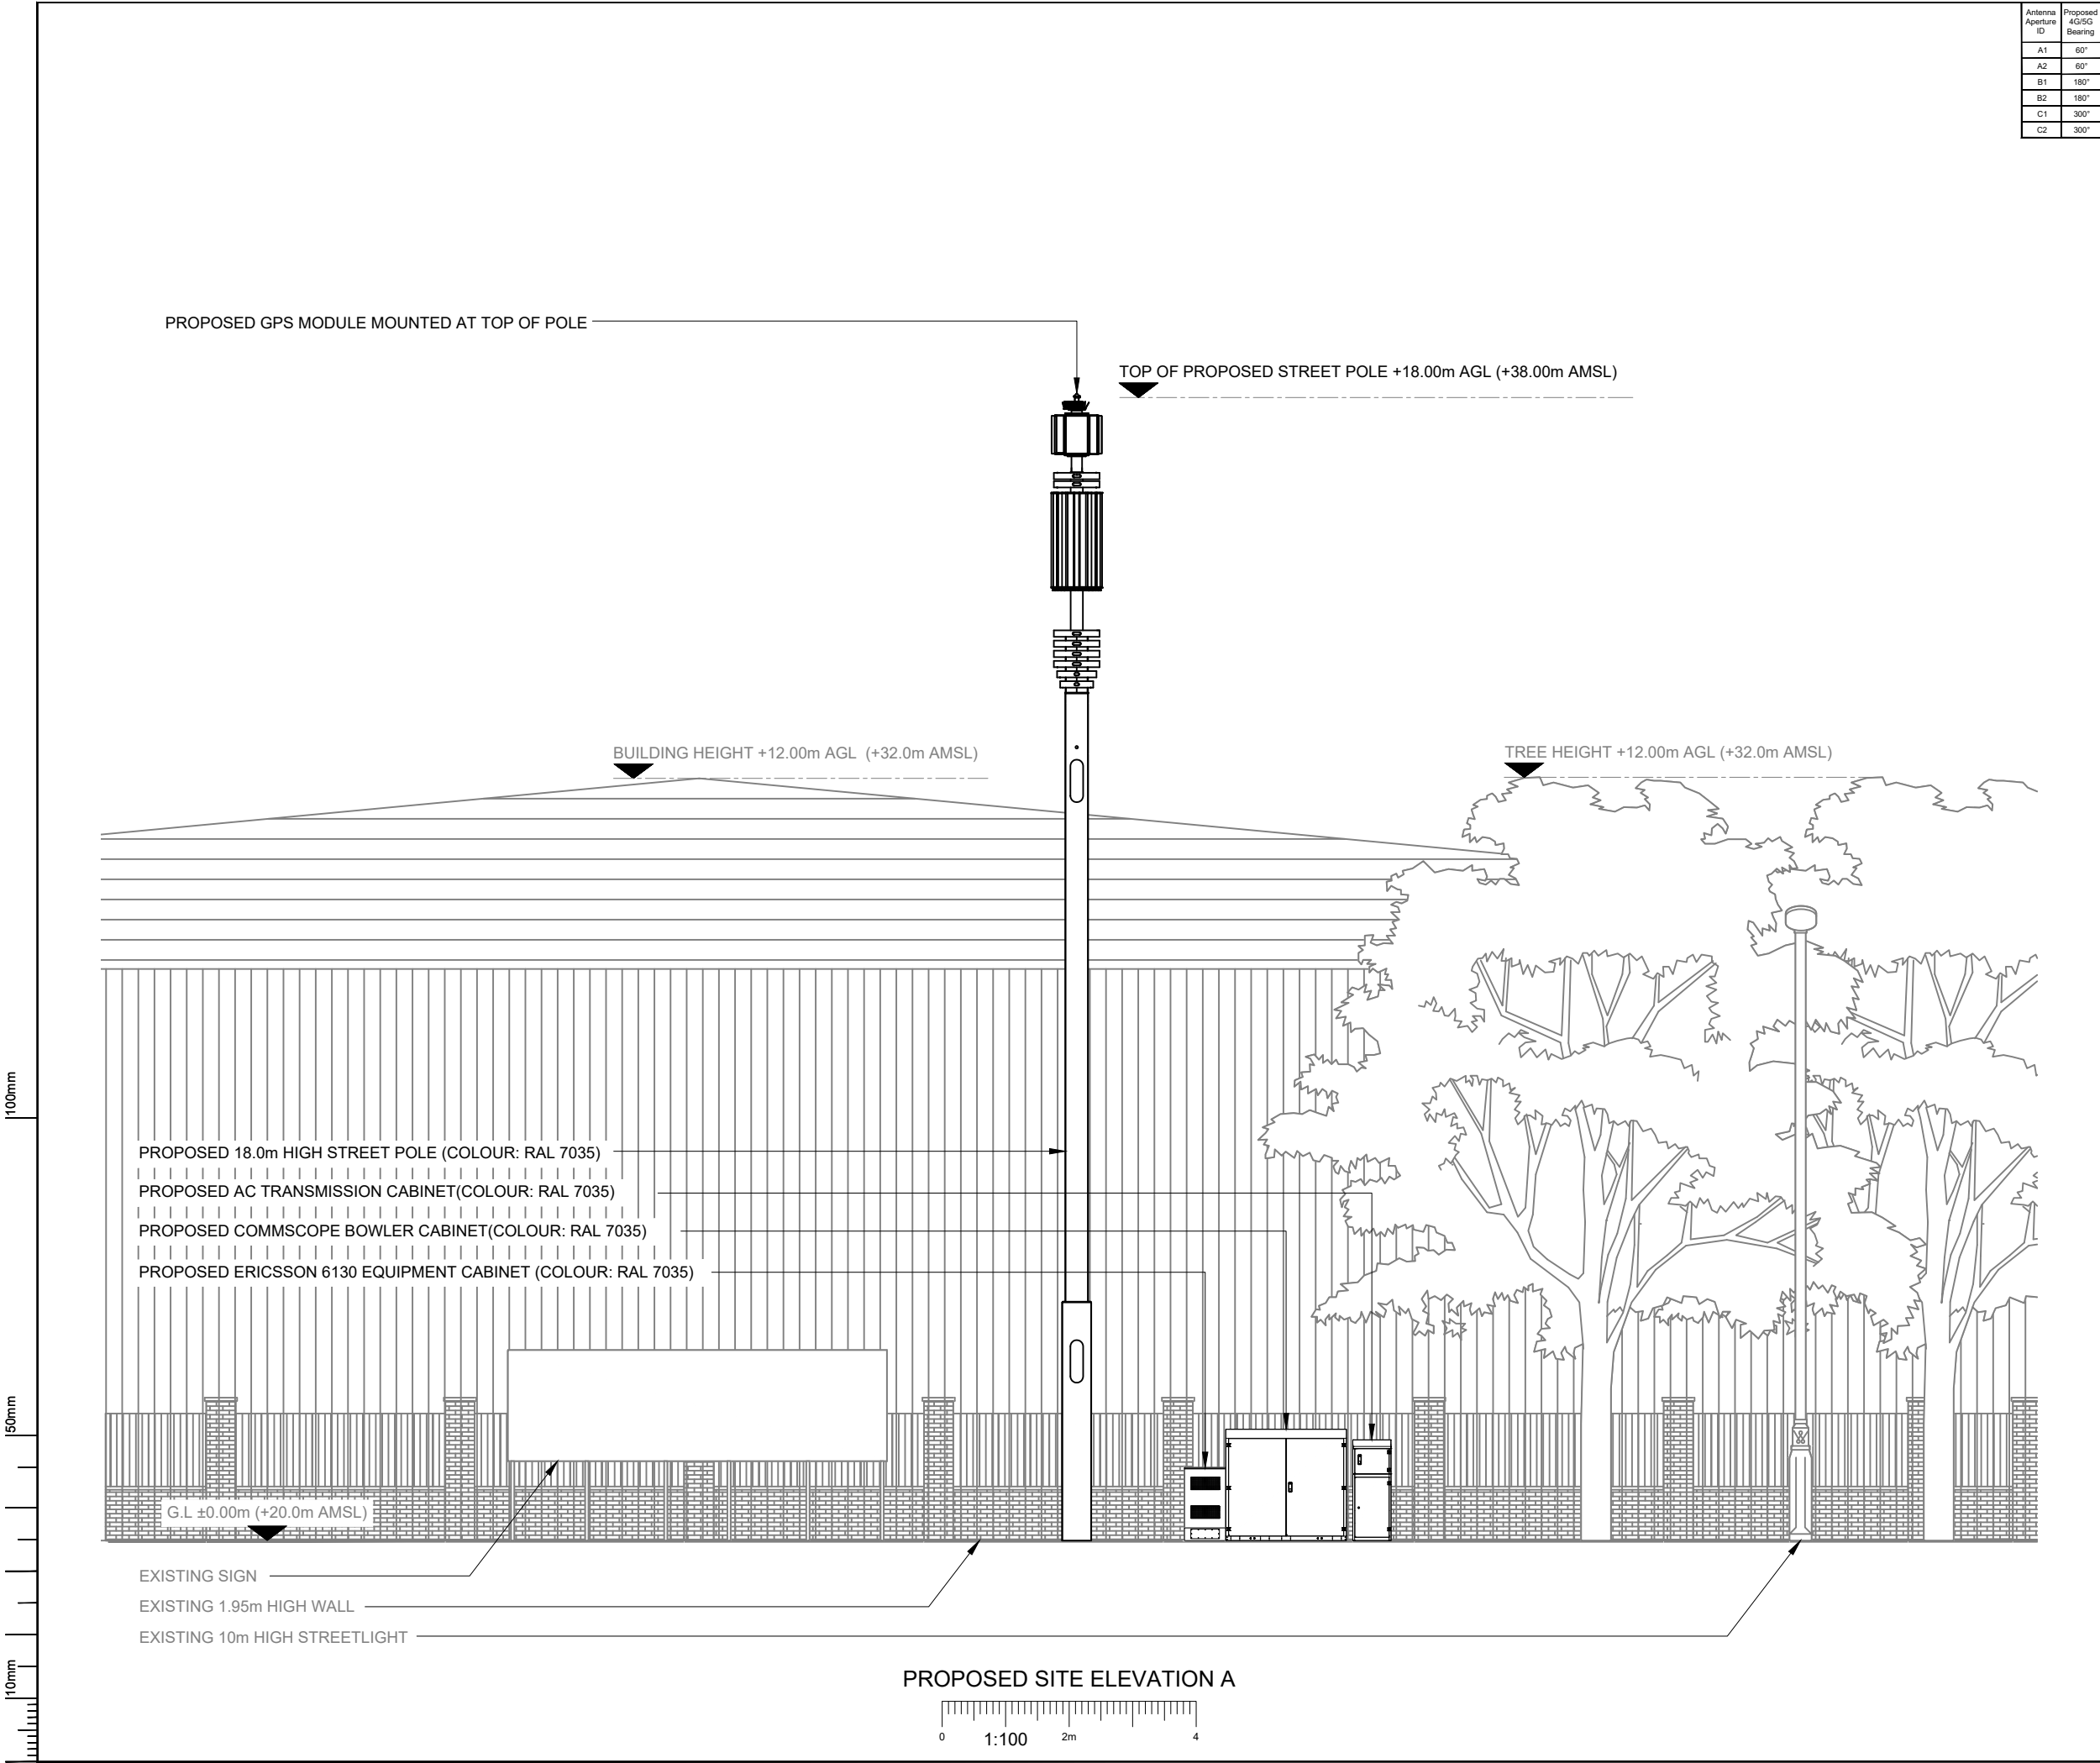

Antenna Aperture ID	Proposed 4G/5G Bearing
A1	60°
A2	60°
B1	180°
B2	180°
C1	300°
C2	300°

NOTES:
1. ALL DIMENSIONS IN MM UNLESS OTHERWISE NOTED.

A	Issued for Planning	TCL	TCL	05.08.22
REV	MODIFICATION	BY	CH	DATE

CK Hutchison Networks (UK) Limited

450 Longwater Avenue,
Green Park,
Reading,
RG2 6GF

Design Consultant & Principal Contractor:

GBC

Great British Communications
Lapwing House, Block 3 Forward Point,
Tan House Lane, Widnes, Cheshire, WAB 0SL
t. 44 (0)151 420 4128
www.gbcservices.co.uk

Site Name:

WHITE HART LANE SW

3UK Nominal ID:

HGY20803

Address:

**VERGE OPPOSITE HARINGEY FOOTBALL GROUND
WHITE HART LANE
SCOTCH ESTATE
LONDON BOROUGH OF HARINGEY
N17 7AW**

Title:

265 PROPOSED SITE ELEVATION

Project:

UNILATERAL SW

Purpose of Issue:

PLANNING

MBNL/TM/H3G Cell ID:

HGY192/88037/N1122

Drawing No:

HGY20803_HGY192_88037_N1122_GA_REV_A

Issue:

A