



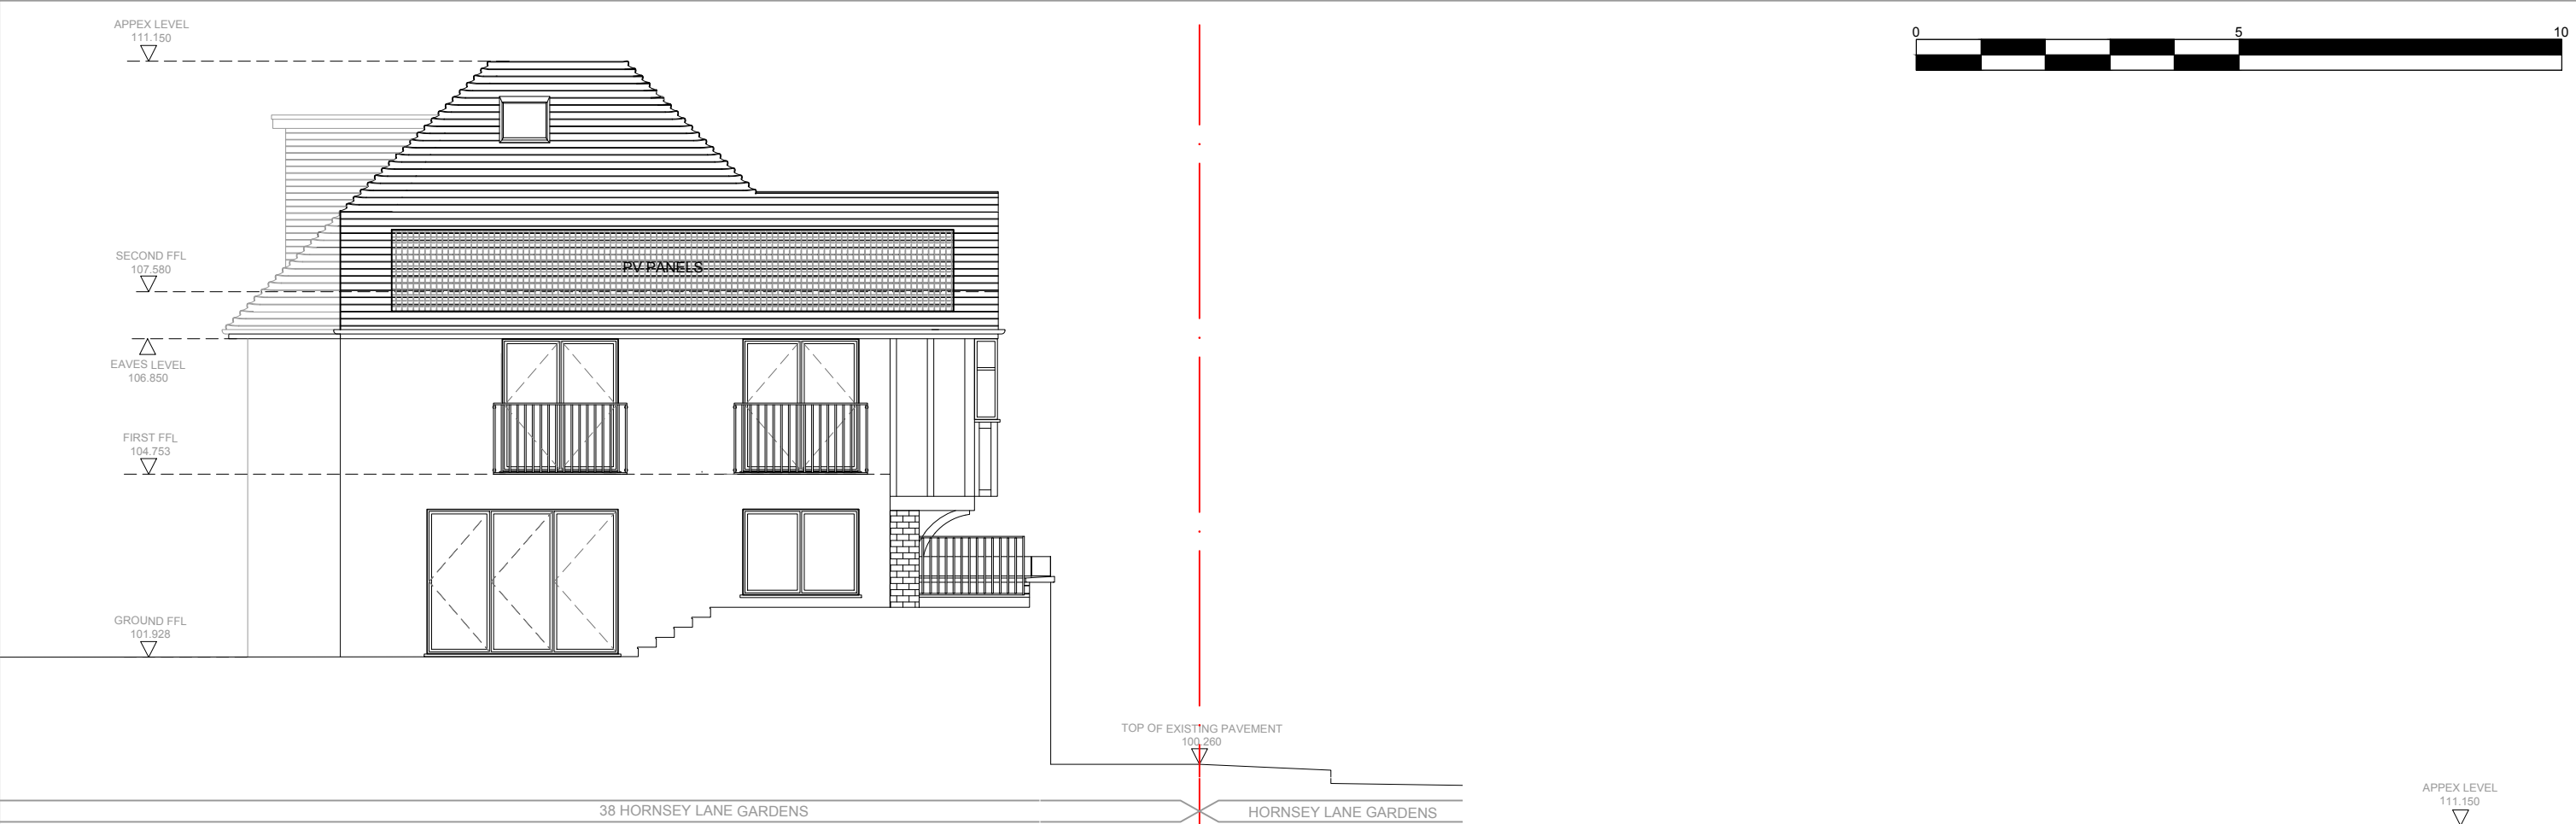

1 EXISTING WEST ELEVATION
1:100@A3

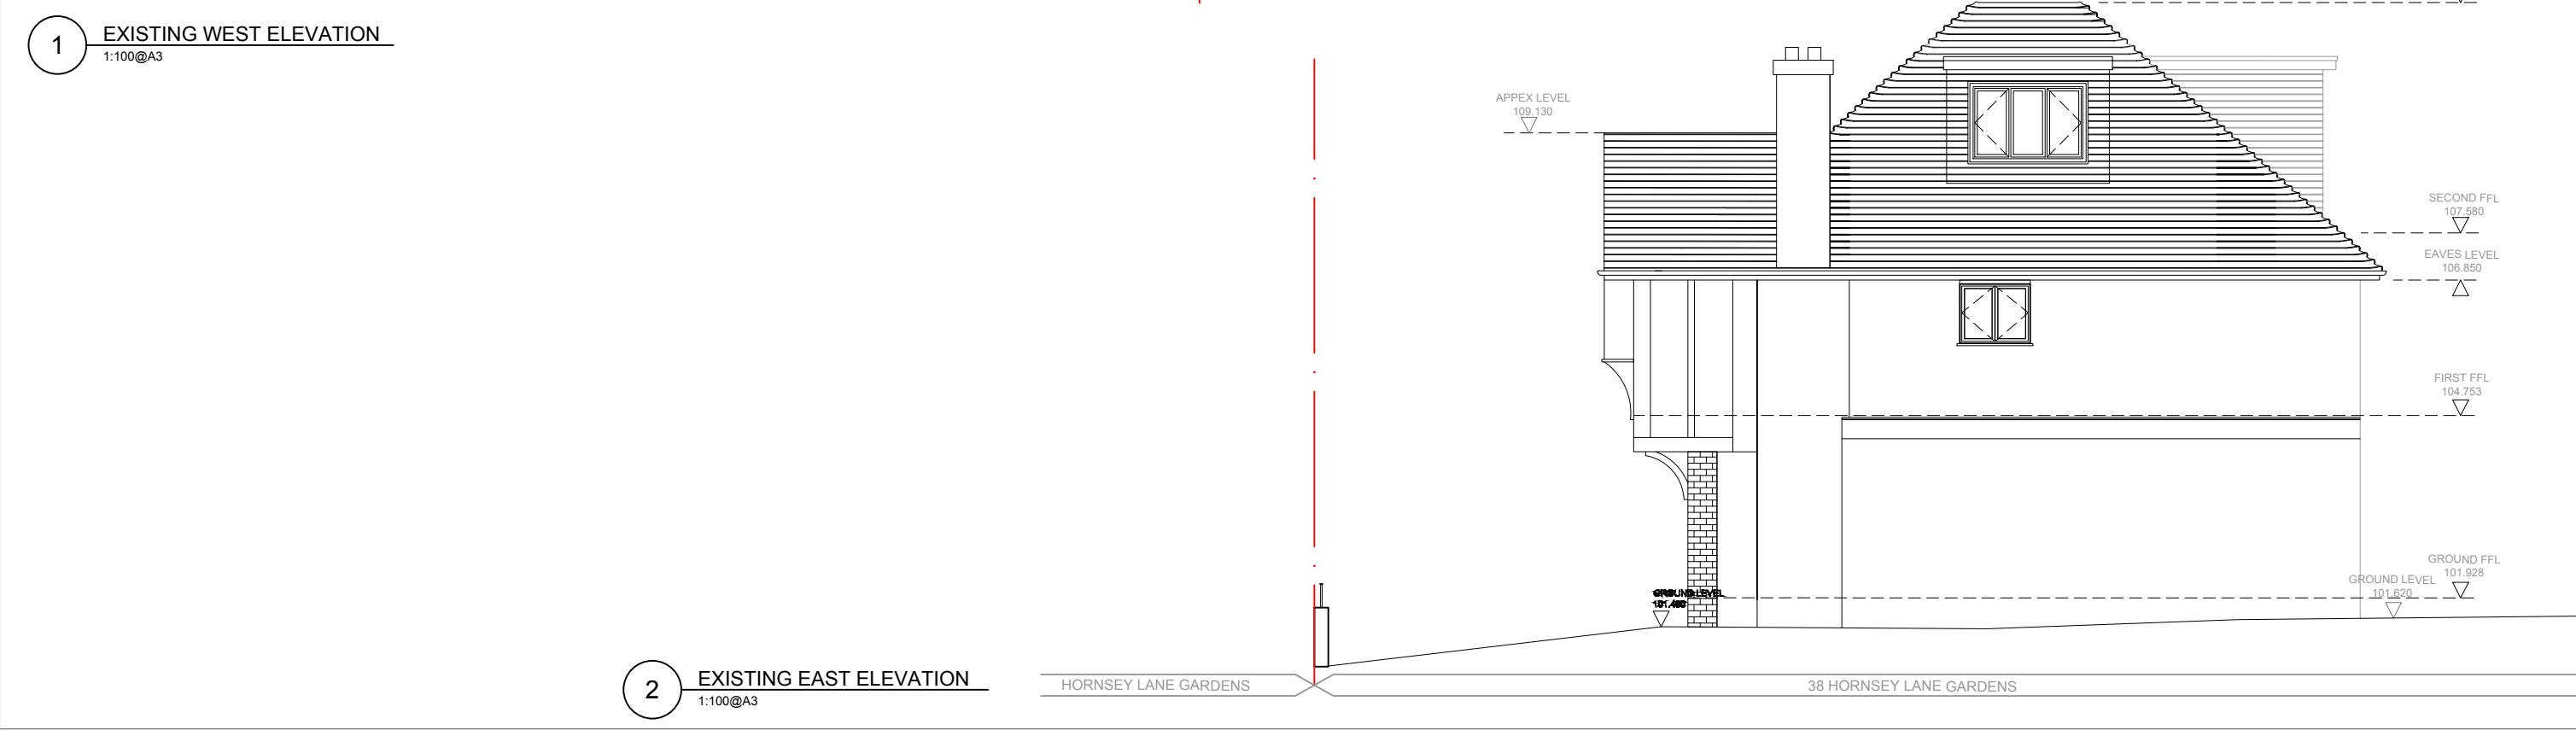

2 EXISTING EAST ELEVATION
1:100@A3



OFFICE B,
WEST GAINSBOROUGH,
1 POOLE STREET,
LONDON, N1 5EA

T. 020 7739 1650
F. 020 7793 0731
E. mail@idmproperties.com
W. idmproperties.com

Project:
38 HORNSEY LANE GARDENS
LONDON
N6 5PD

This drawing is the property of IDM Properties Llp. Copyright is reserved. The drawing is issued on the condition that it is not copied, reproduced, retained or disclosed to any unauthorised person, either wholly or in part.

Rev:	Description:

Drawing Title:
EXISTING EAST AND WEST ELEVATIONS

Scale: 1:100	Date: 2022.08.11	Frame Size: A3
Drawing Ref: 111- EXISTING EAST AND WEST ELEVATIONS		
CAD Ref: 14.117-111		Revision: -

Client: