


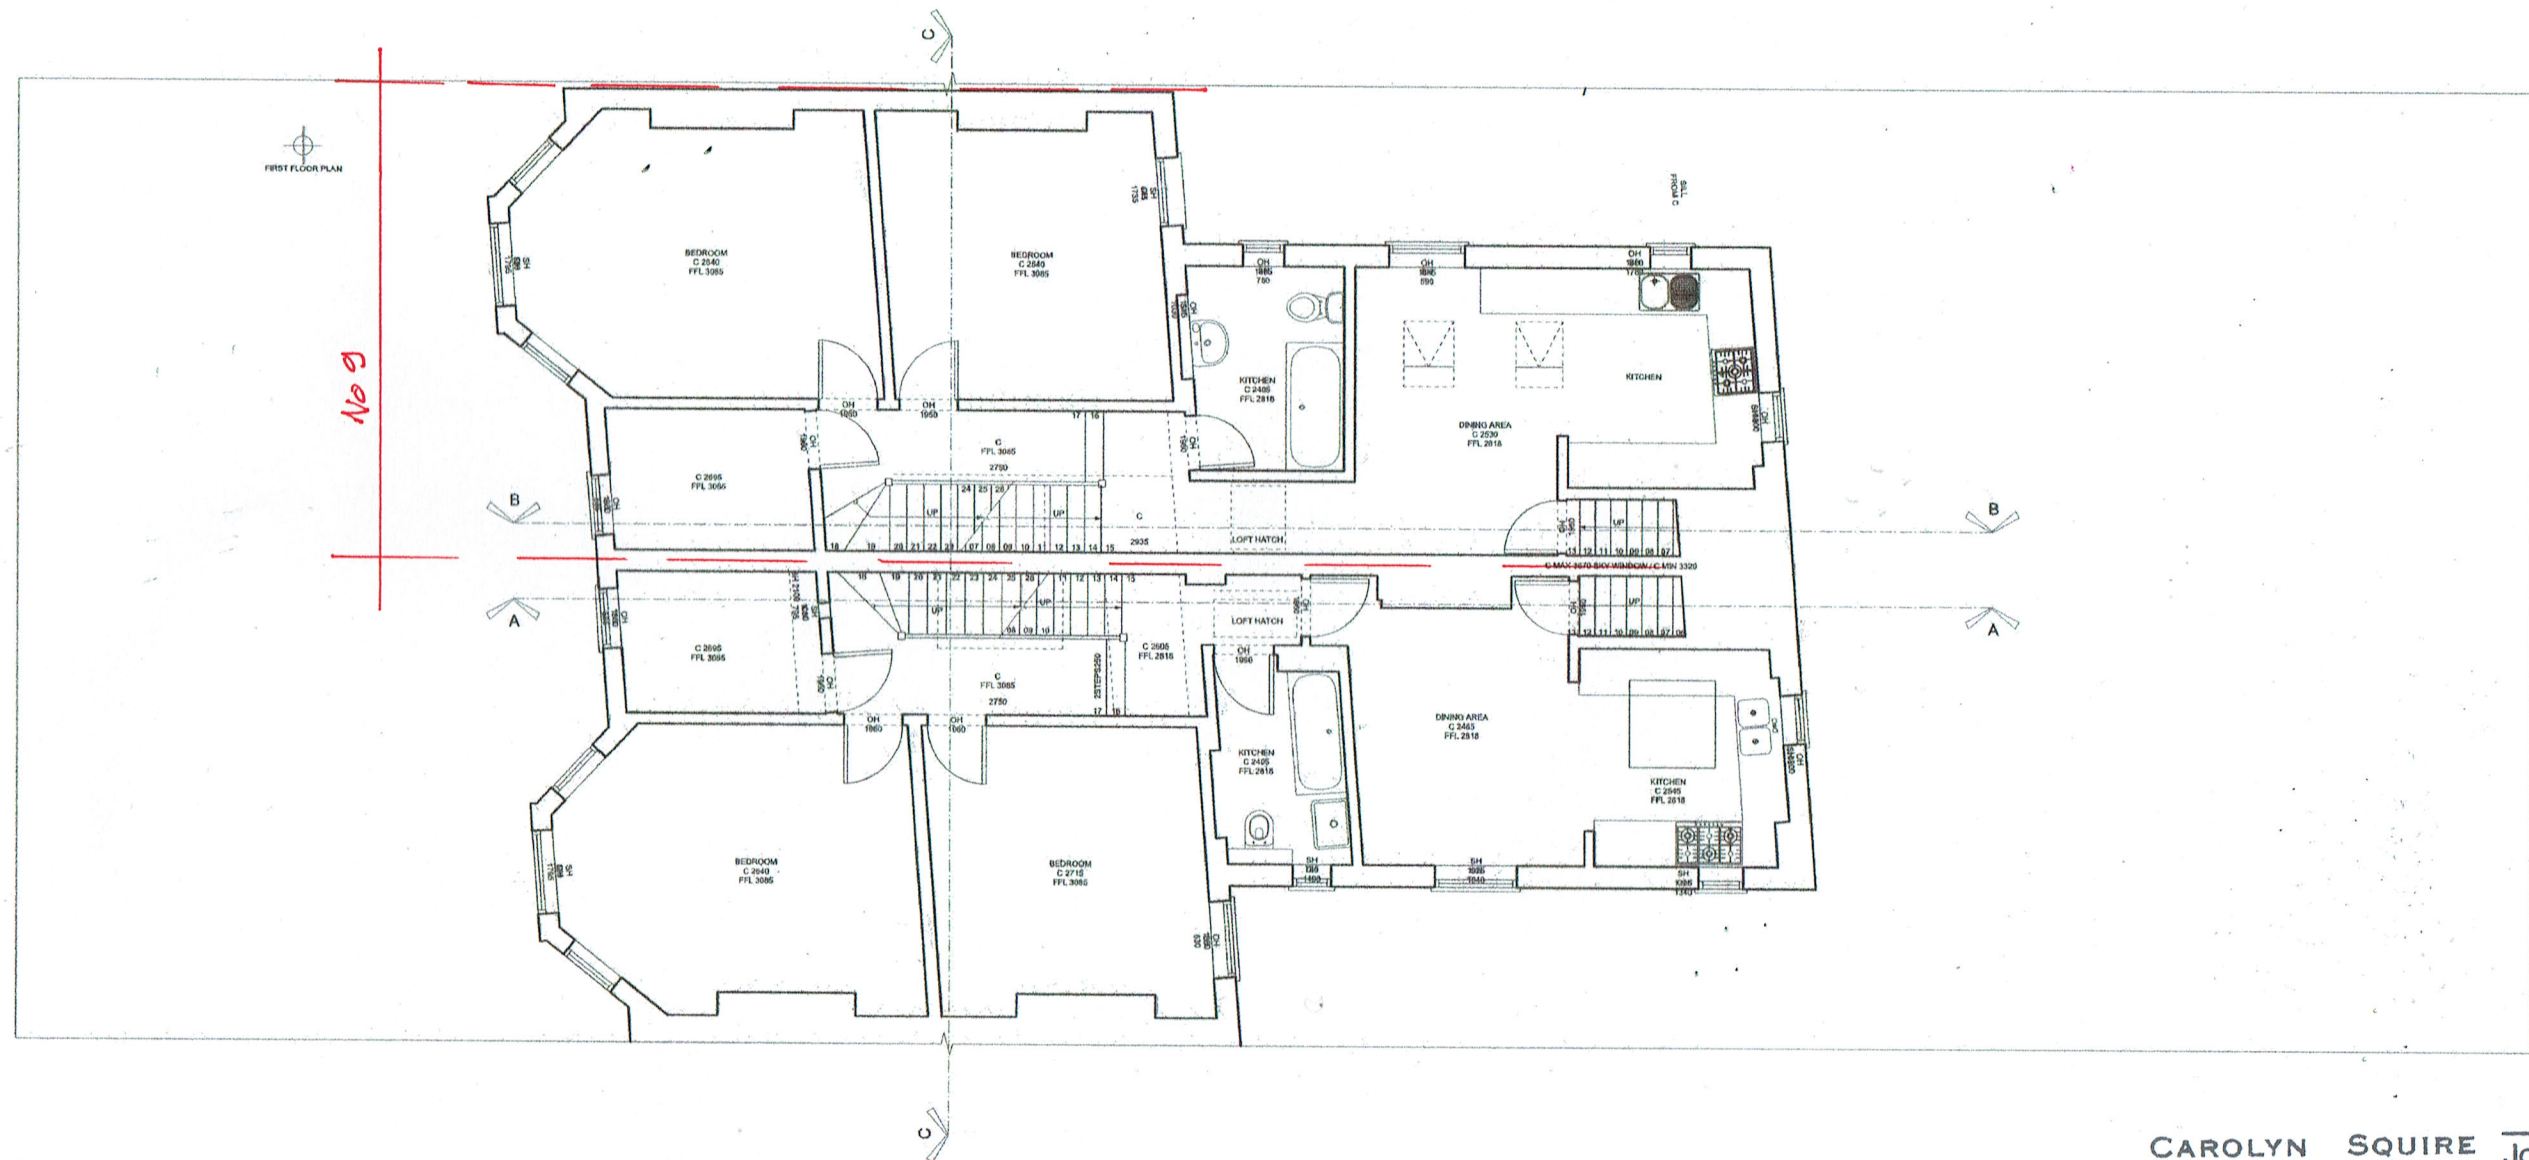

CAROLYN SQUIRE
DIP ARCH RIBA
122 CHURCH WALK
LONDON N16 8QW
TEL 020 7254 0624
FAX 020 7503 9769
PROJECT: 9 ALBERT ROAD
N22 7AA
DRAWING: EXISTING FIRST FLOOR PLAN

JOB No: 2216/2
DATE: SEPT 22
SCALE: 1:100 @ A3

0 1 2 3 4m