


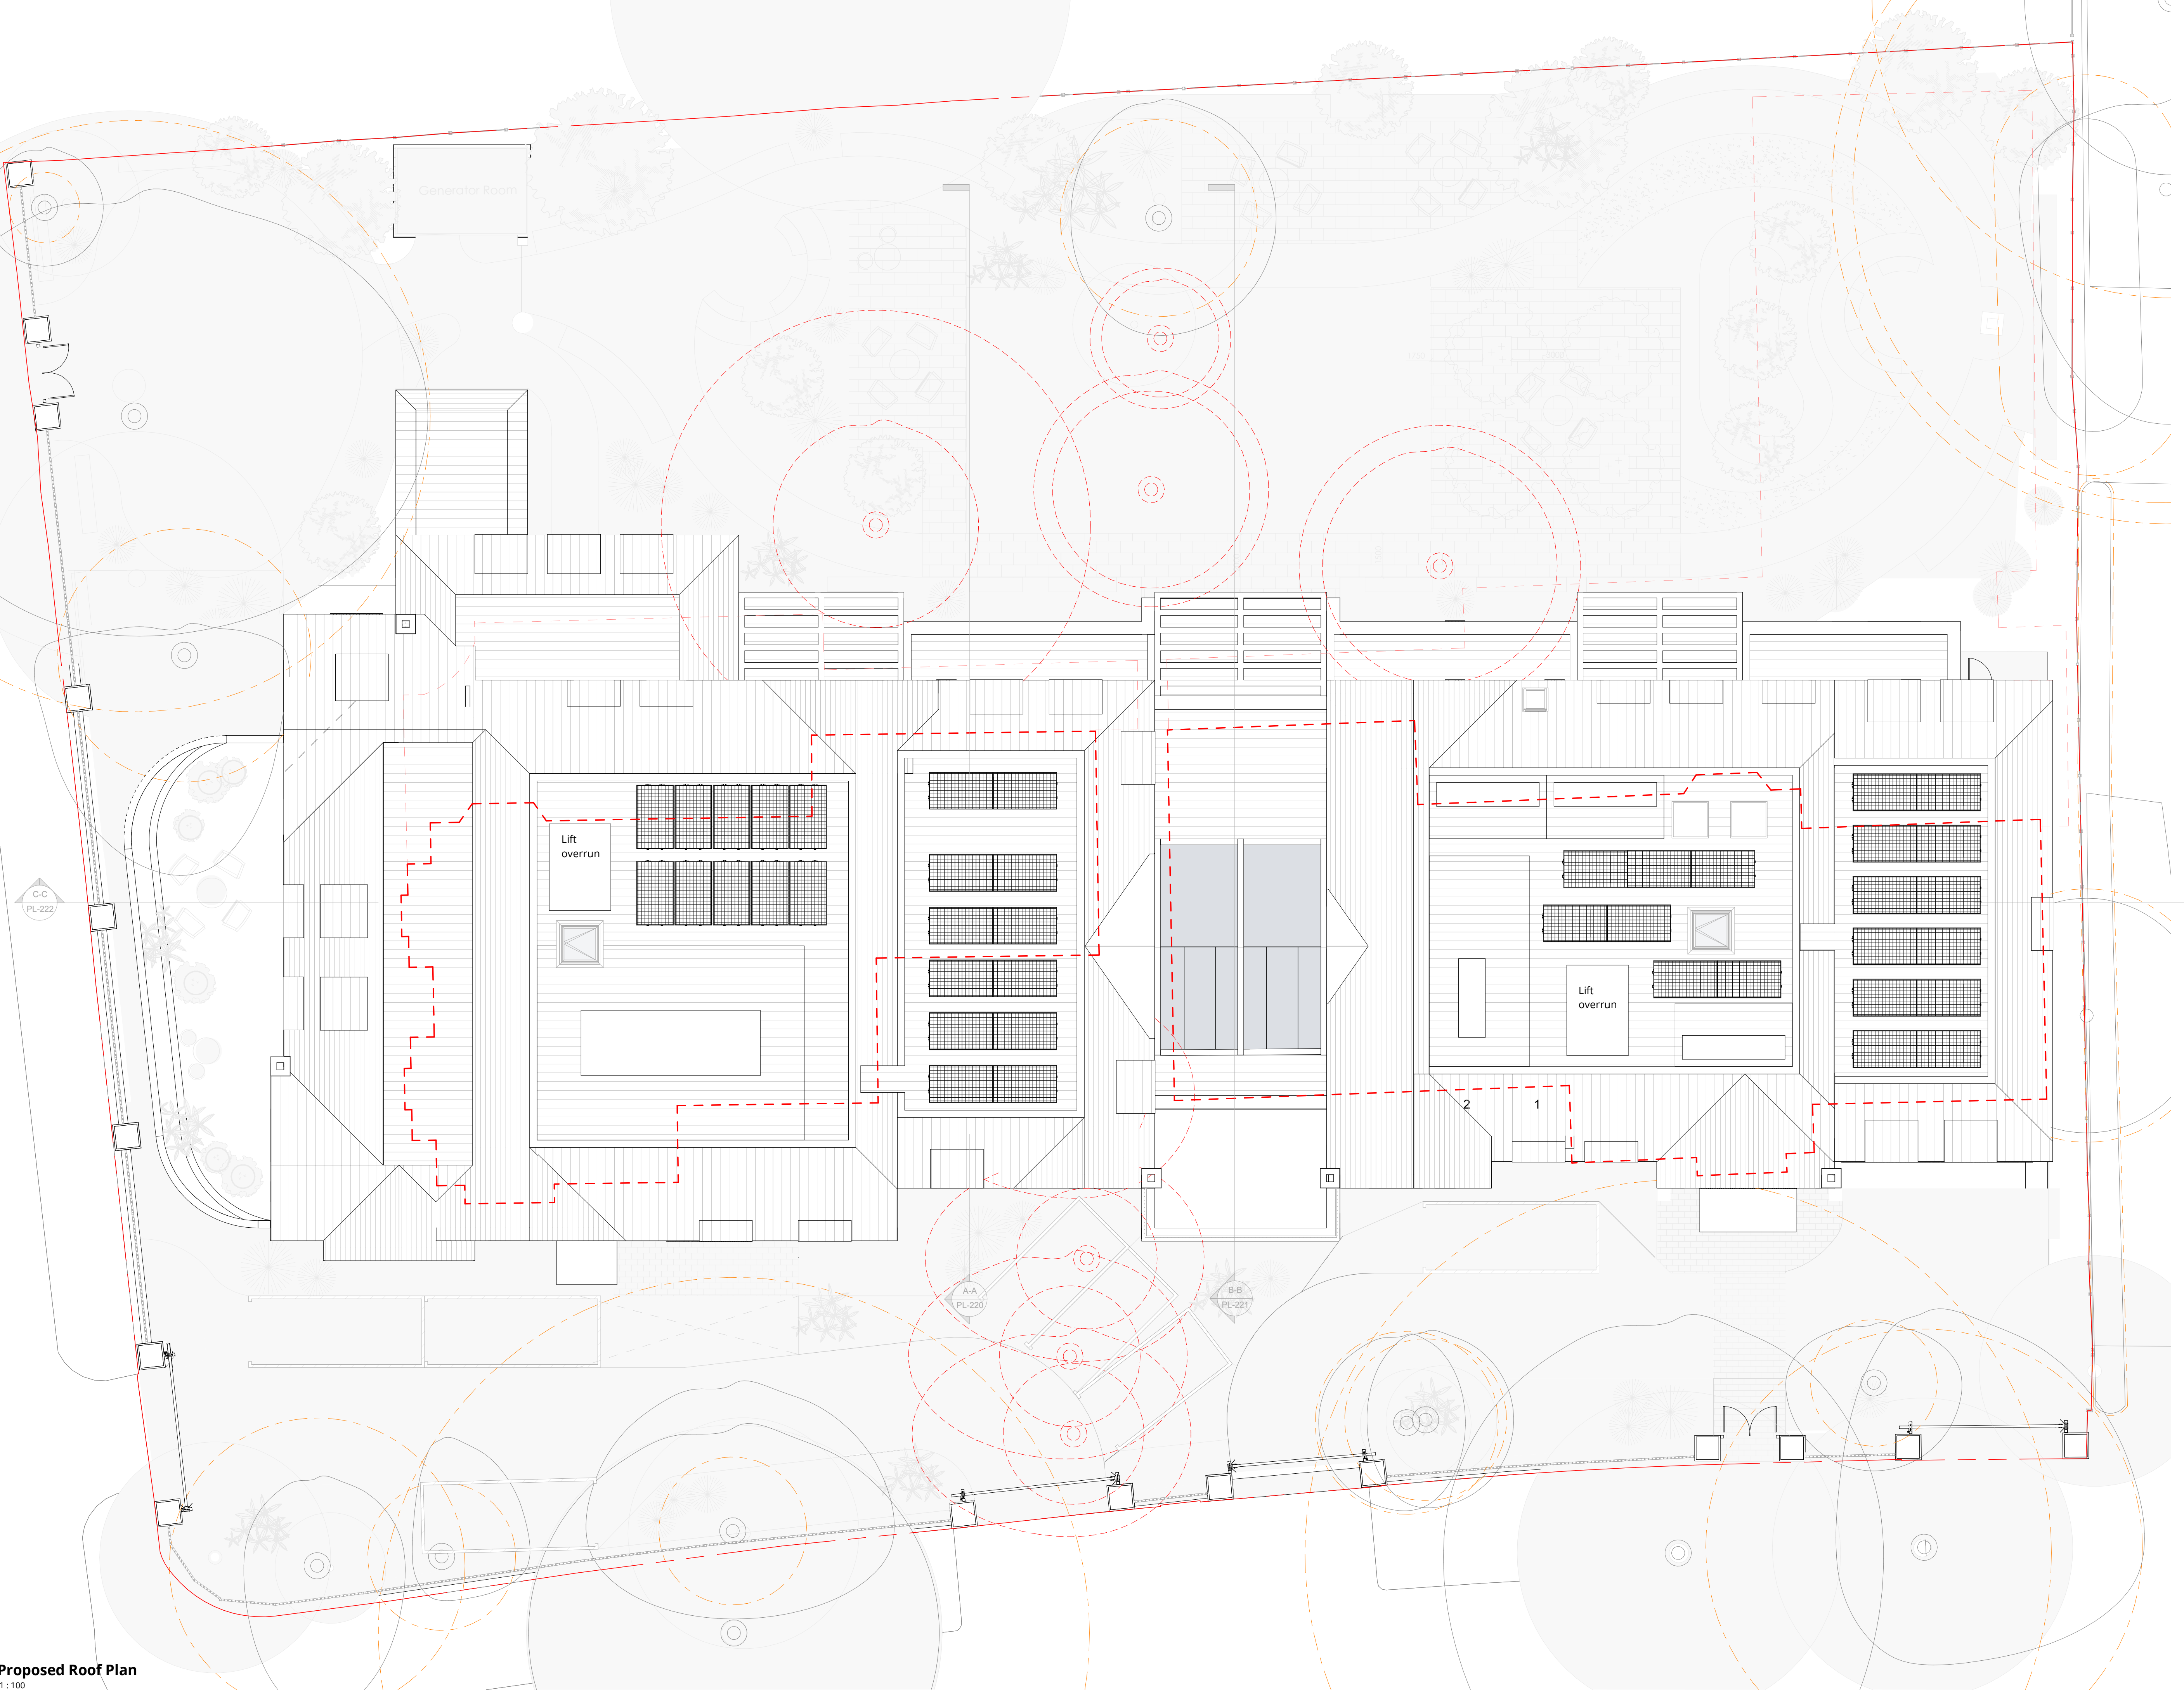

Proposed Roof Plan
1:100

This drawing is protected under Copyright and at no time should any portion of this drawing be reproduced or copied without the permission of the Architect (Design Copyright Act 1988). This drawing must not be used for purposes other than that for which it was provided. It is supplied without liability for any errors or omissions. Drawings only to be scaled for planning application purposes, all dimensions to be checked on site. All drawings subject to Statutory Authority Approval.

Notes:



1 0 1 2 3 4 5
SCALE 1:100 m

Key

- Existing Property outline
- 1.5m Cut line
- 1.8m Cut line
- Boundary line
- Root Protection Zone
- Existing Trees
- Trees to be removed

G	Planning amendments	03/10/22
F	Landscape added	26/07/22
E	Courtenay Avenue gate moved	15/07/22
D	Internal and external amendments	08/07/22
C	Wings Reduced	22/04/22
B	Planning Amendments	26/10/21
A	Planning Updates	03/09/21
O	Planning Issue	06/08/21
Rev	Description	Date



16 lambton place
notting hill
london w11 2sh
t 0 2 0 7 2 2 9 3 1 2 5
f 0 2 0 7 2 2 9 3 2 5 7
e info@wolffarchitects.co.uk

status:

PLANNING

project:
44-46 Hampstead Lane
London

drawing title:
Proposed Roof Plan

date: 29/06/21 scale: As indicated

dwg no: 1627-PL-206 rev no: G