




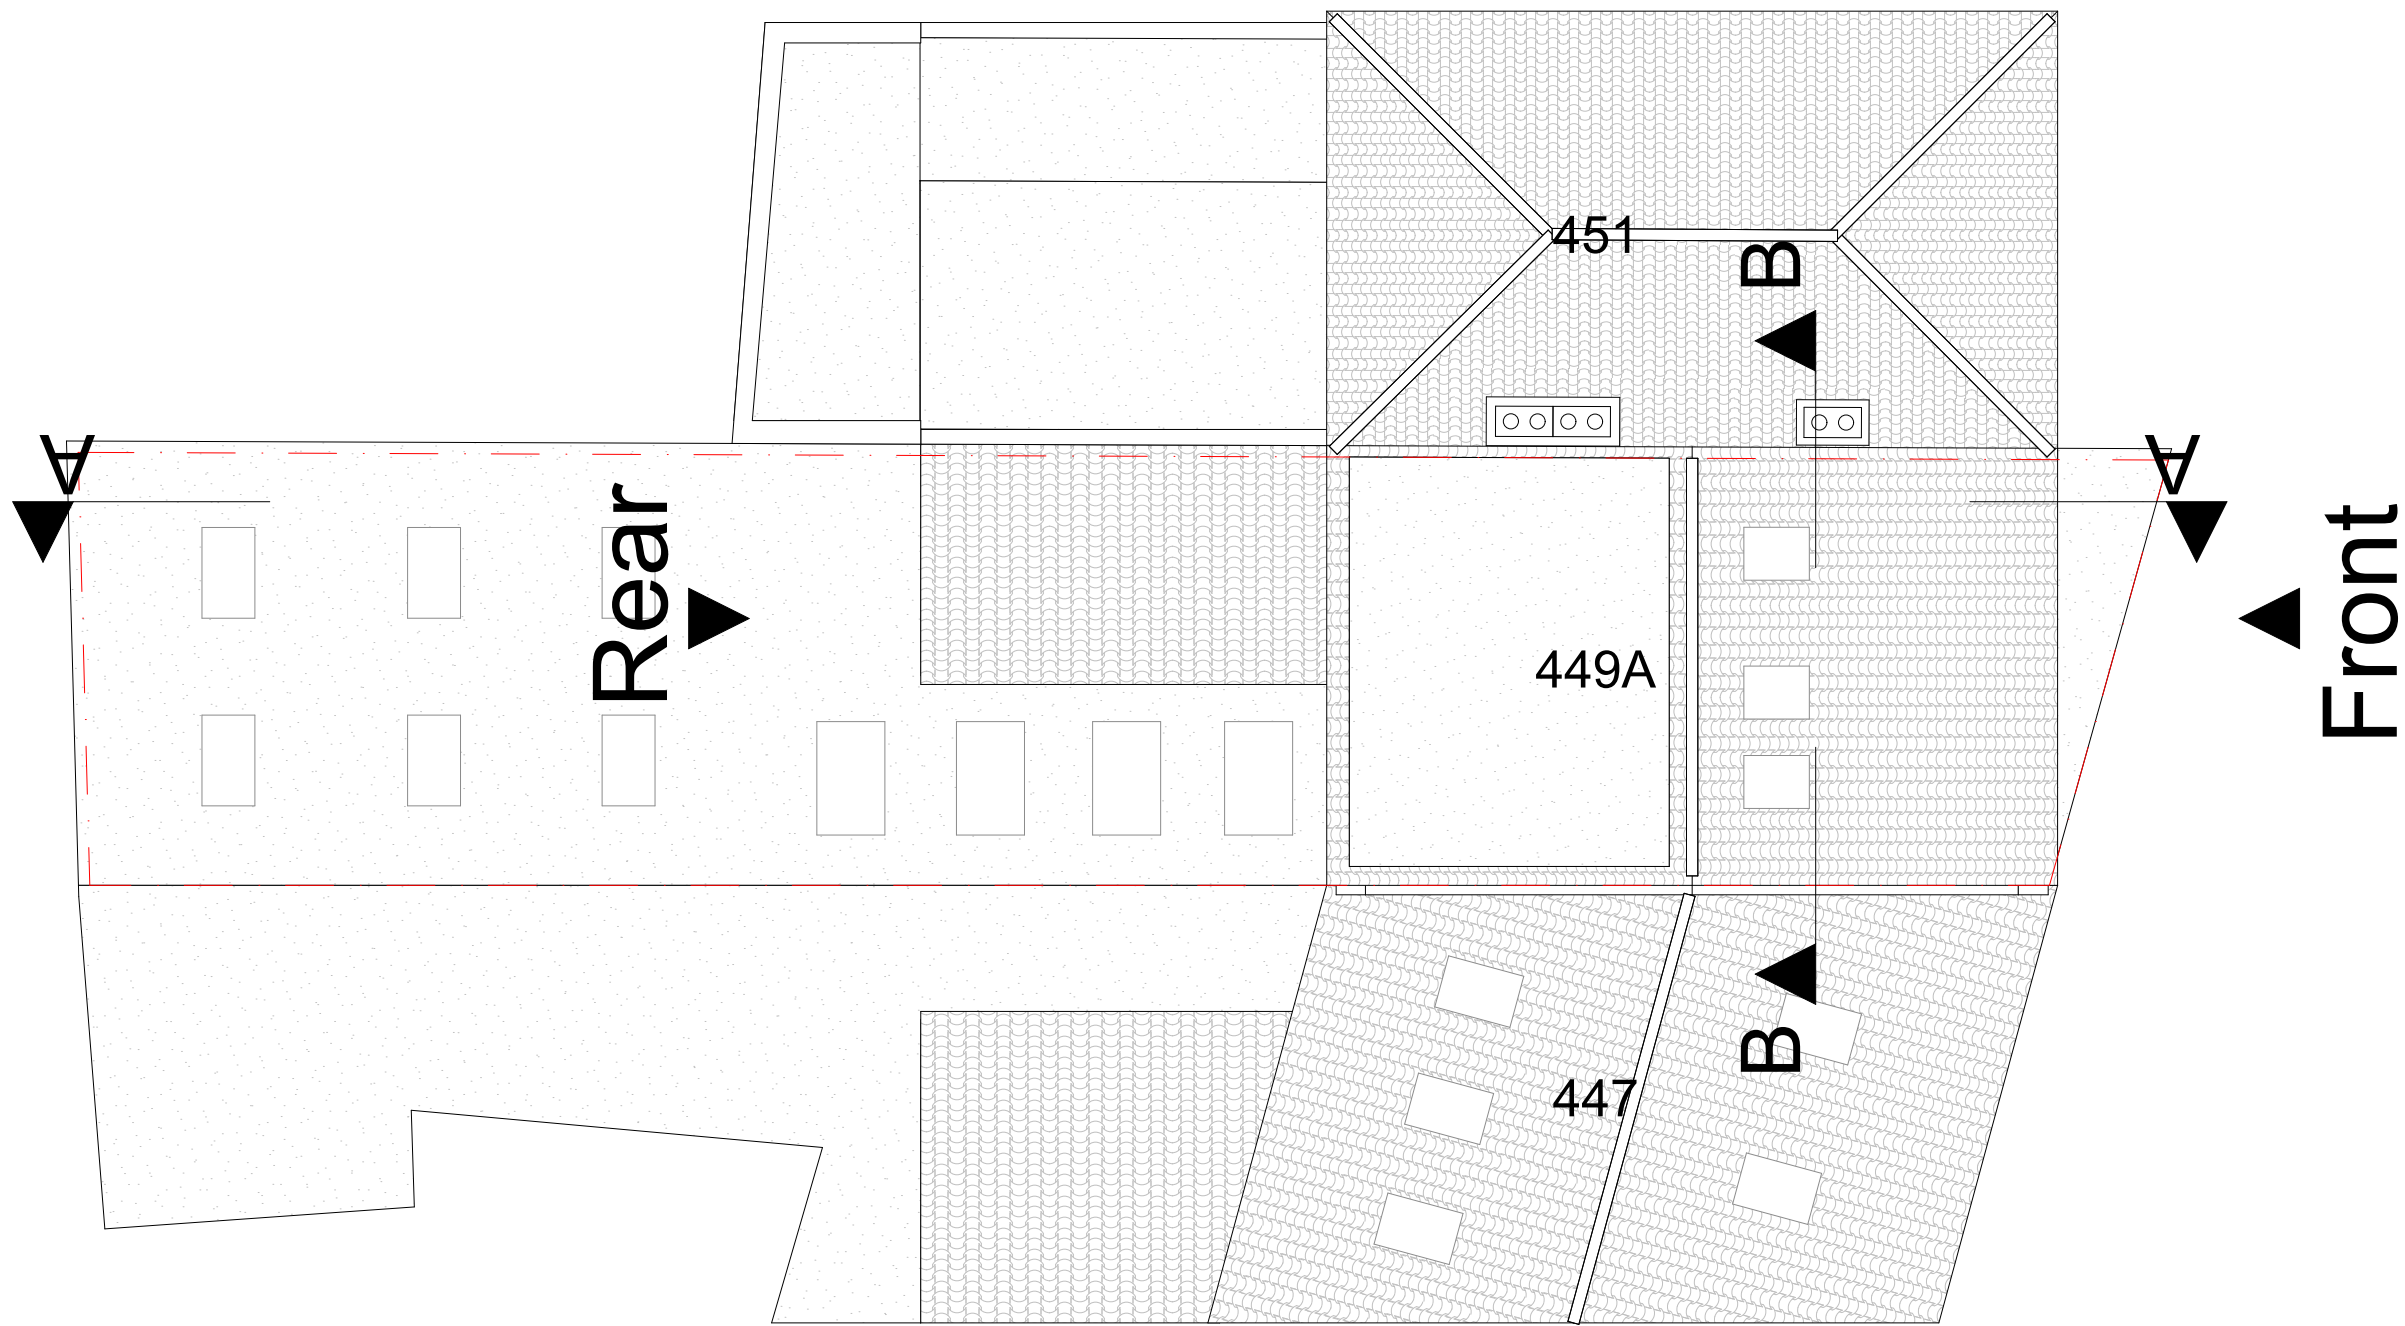



Proposed Site Plan  
Scale: 1:100

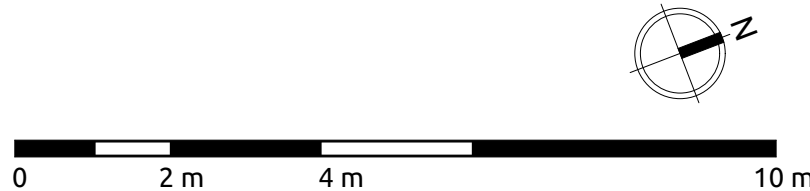



|                                                                                    |                       |                           |                  |                  |                                       |                                                               |                                  |                |            |      |       |      |      |        |     |
|------------------------------------------------------------------------------------|-----------------------|---------------------------|------------------|------------------|---------------------------------------|---------------------------------------------------------------|----------------------------------|----------------|------------|------|-------|------|------|--------|-----|
|  | Status                | Scale @ A3                | Purpose of Issue | Originator       | Project Address                       | Project Description                                           | Layout Title                     | Drawing Number |            |      |       |      |      |        |     |
|                                                                                    | S0                    | 1:100                     | Planning         | Express Planning | 449A West Green Road, London, N15 3PL | Erection of a rear dormer with roof-lights on the front slope | Site Plans<br>Proposed Site Plan | project        | originator | zone | level | type | role | number | rev |
|                                                                                    | Project No:<br>143N15 | Date<br>27 September 2022 | Checked by<br>MA |                  |                                       |                                                               |                                  | 143-N153PL     | - GA       | - ZZ | - XX  | - DR | -N/A | 4002   |     |

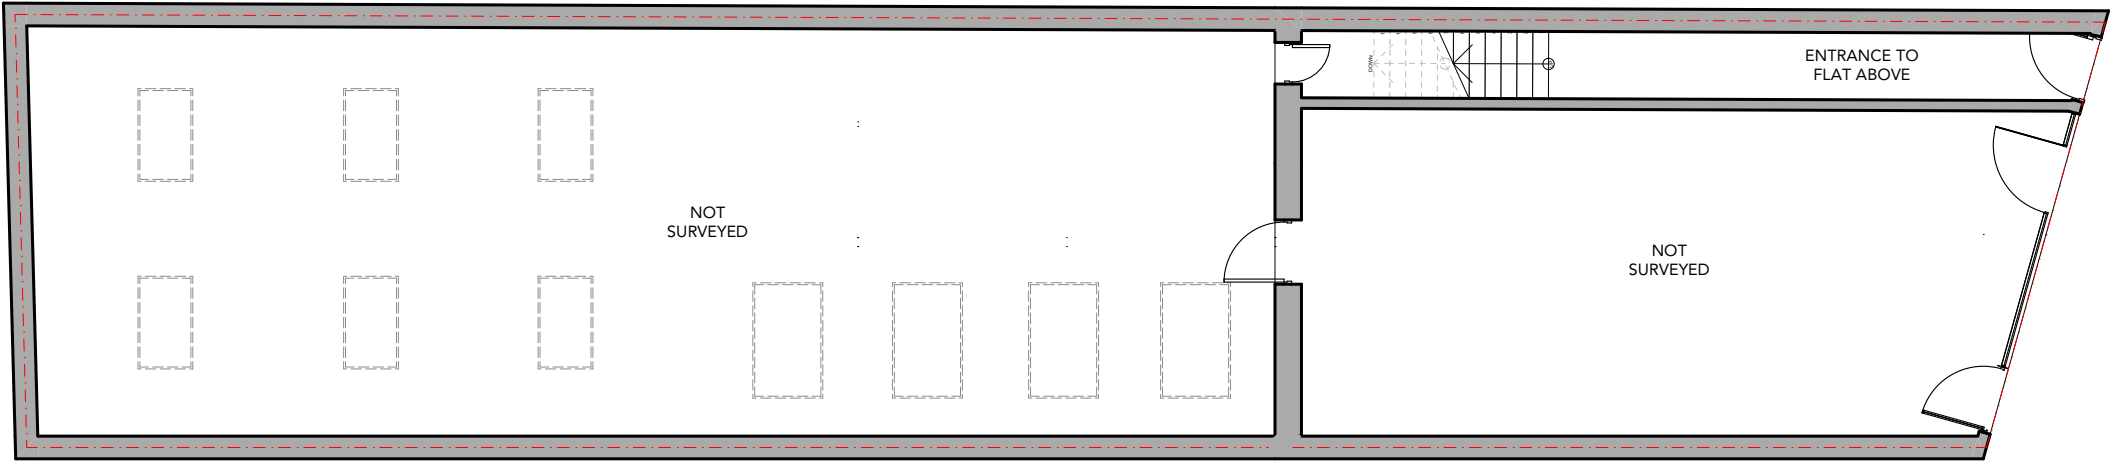


Proposed Ground Floor Plan  
Scale: 1:100

  


|                     |        |                       |                           |                  |                                       |                                                               |                                  |                |            |                            |       |      |
|---------------------|--------|-----------------------|---------------------------|------------------|---------------------------------------|---------------------------------------------------------------|----------------------------------|----------------|------------|----------------------------|-------|------|
| EXPRESS<br>PLANNING | Status | Scale @ A3            | Purpose of Issue          | Originator       | Project Address                       | Project Description                                           | Layout Title                     | Drawing Number |            |                            |       |      |
|                     | S0     | 1:100                 | Planning                  | Express Planning | 449A West Green Road, London, N15 3PL | Erection of a rear dormer with roof-lights on the front slope | Plans Proposed                   | project        | originator | zone                       | level | type |
|                     |        | Project No:<br>143N15 | Date<br>27 September 2022 | Checked by<br>MA |                                       |                                                               | 0. GF-Proposed Ground Floor Plan | role           | number     | rev                        |       |      |
|                     |        |                       |                           |                  |                                       |                                                               |                                  |                | 143-N153PL | - GA - ZZ - 00 - DR -N/A - | 40101 |      |

 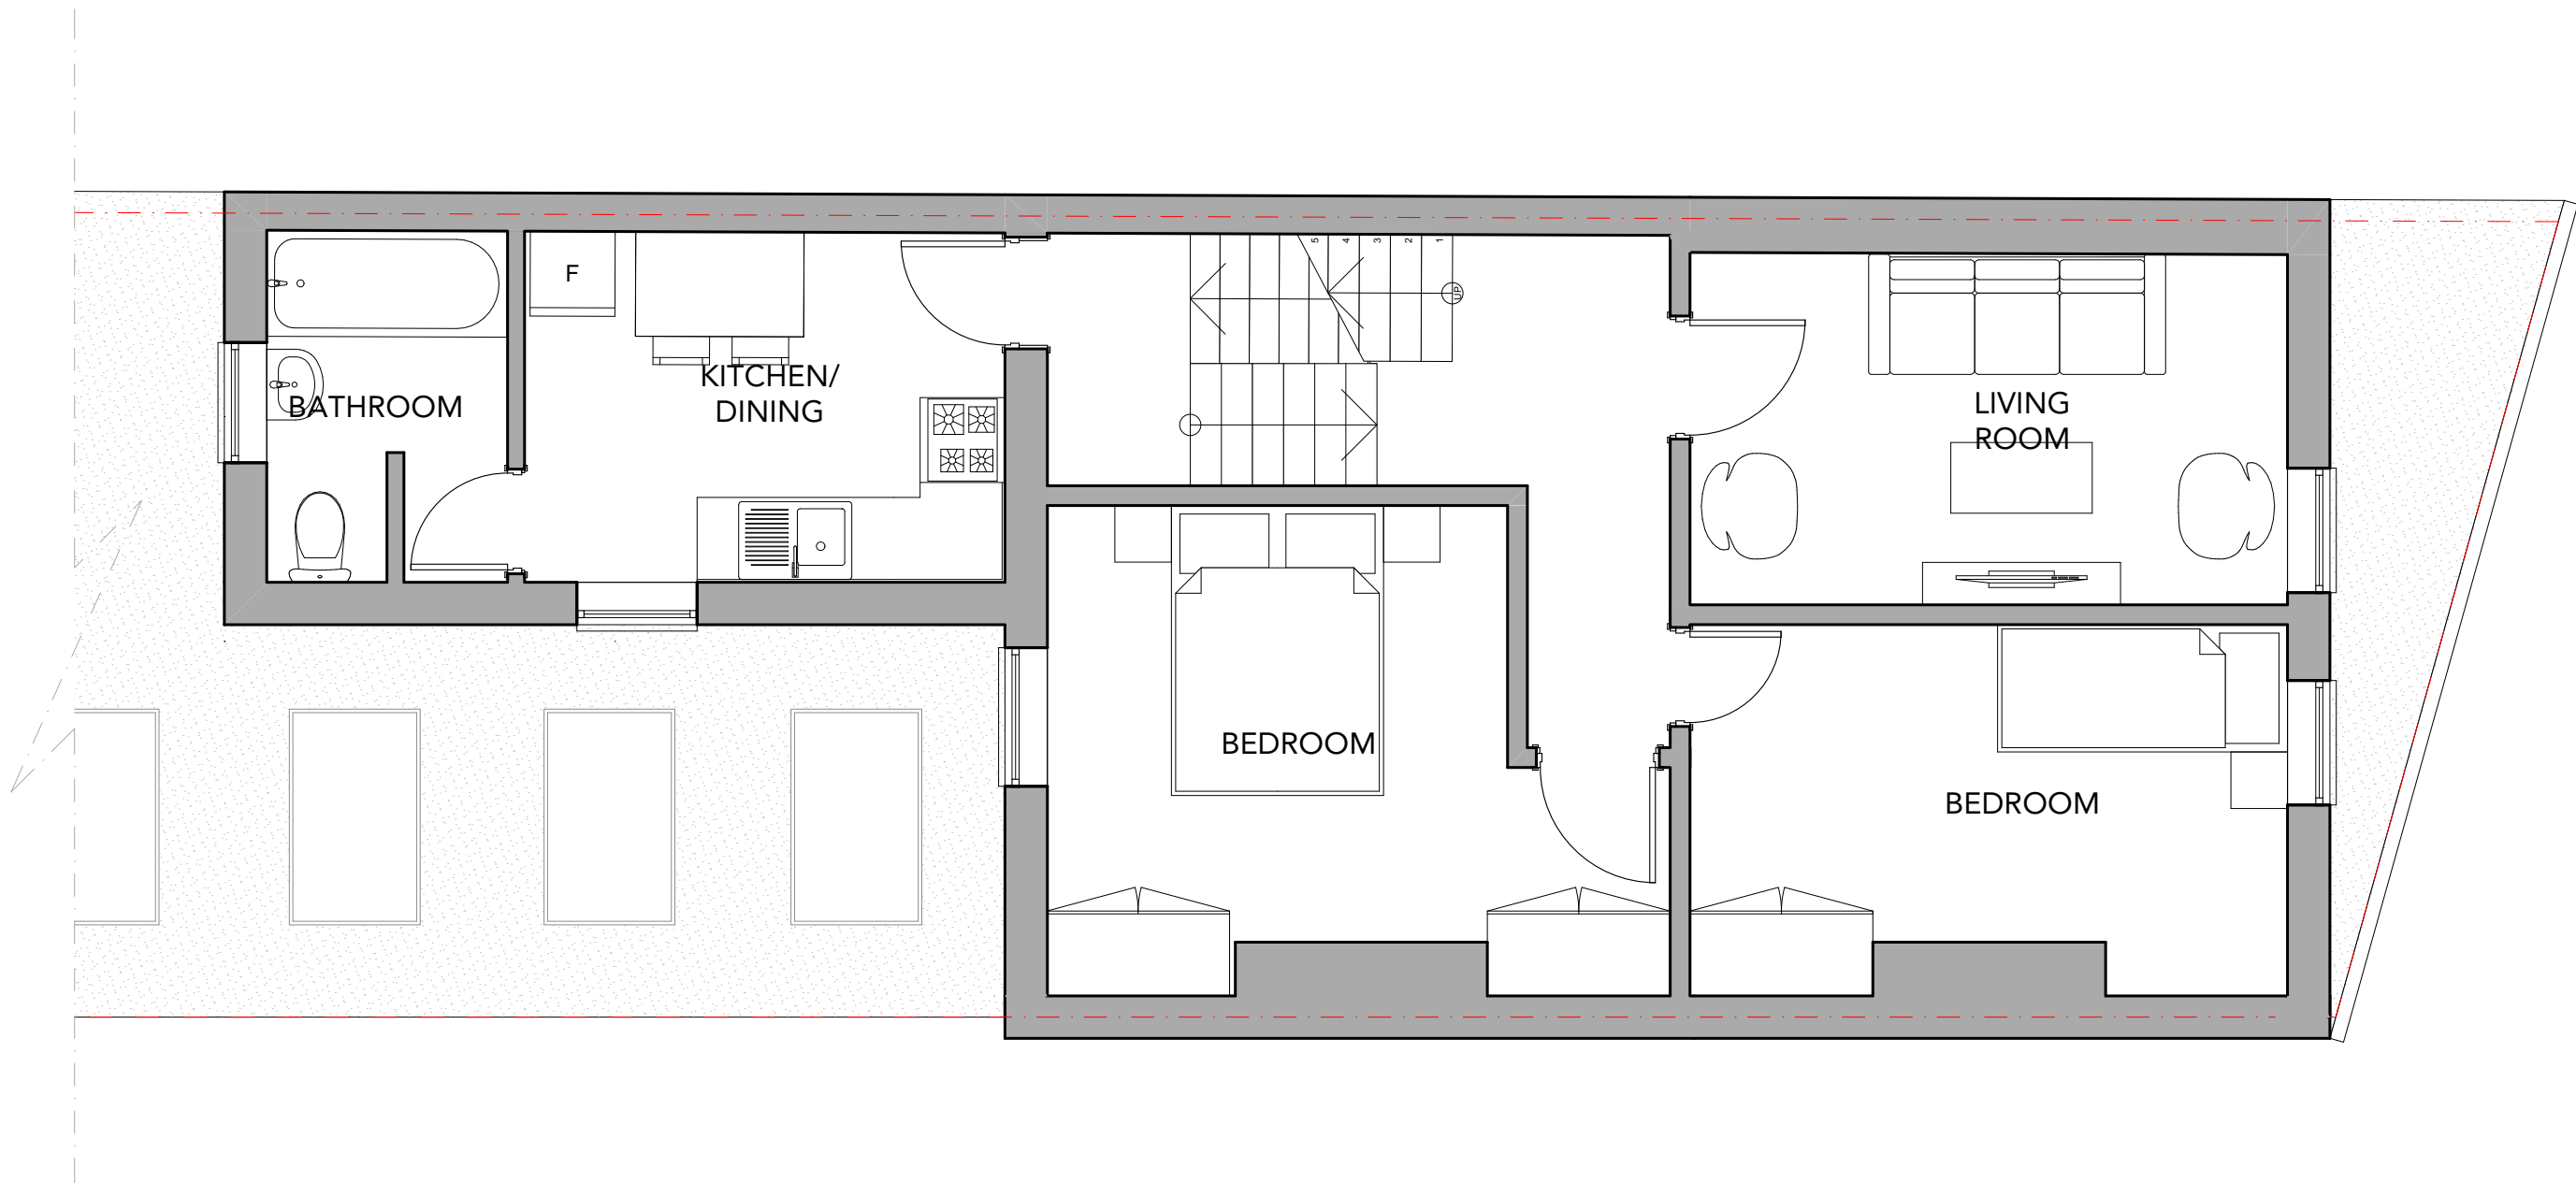



Proposed First Floor Plan  
Scale: 1:50

 


|                                                                                    |        |                    |                         |                  |                                       |                                                               |                                 |                |                            |        |       |
|------------------------------------------------------------------------------------|--------|--------------------|-------------------------|------------------|---------------------------------------|---------------------------------------------------------------|---------------------------------|----------------|----------------------------|--------|-------|
|  | Status | Scale @ A3         | Purpose of Issue        | Originator       | Project Address                       | Project Description                                           | Layout Title                    | Drawing Number |                            |        |       |
|                                                                                    | S0     | 1:50               | Planning                | Express Planning | 449A West Green Road, London, N15 3PL | Erection of a rear dormer with roof-lights on the front slope | Plans Proposed                  | project        | originator                 | zone   | level |
|                                                                                    |        | Project No: 143N15 | Date: 27 September 2022 | Checked by: MA   |                                       |                                                               | 1. 01-Proposed First Floor Plan | type           | role                       | number | rev   |
|                                                                                    |        |                    |                         |                  |                                       |                                                               |                                 | 143-N153PL     | - GA - ZZ - 01 - DR -N/A - | 40102  |       |

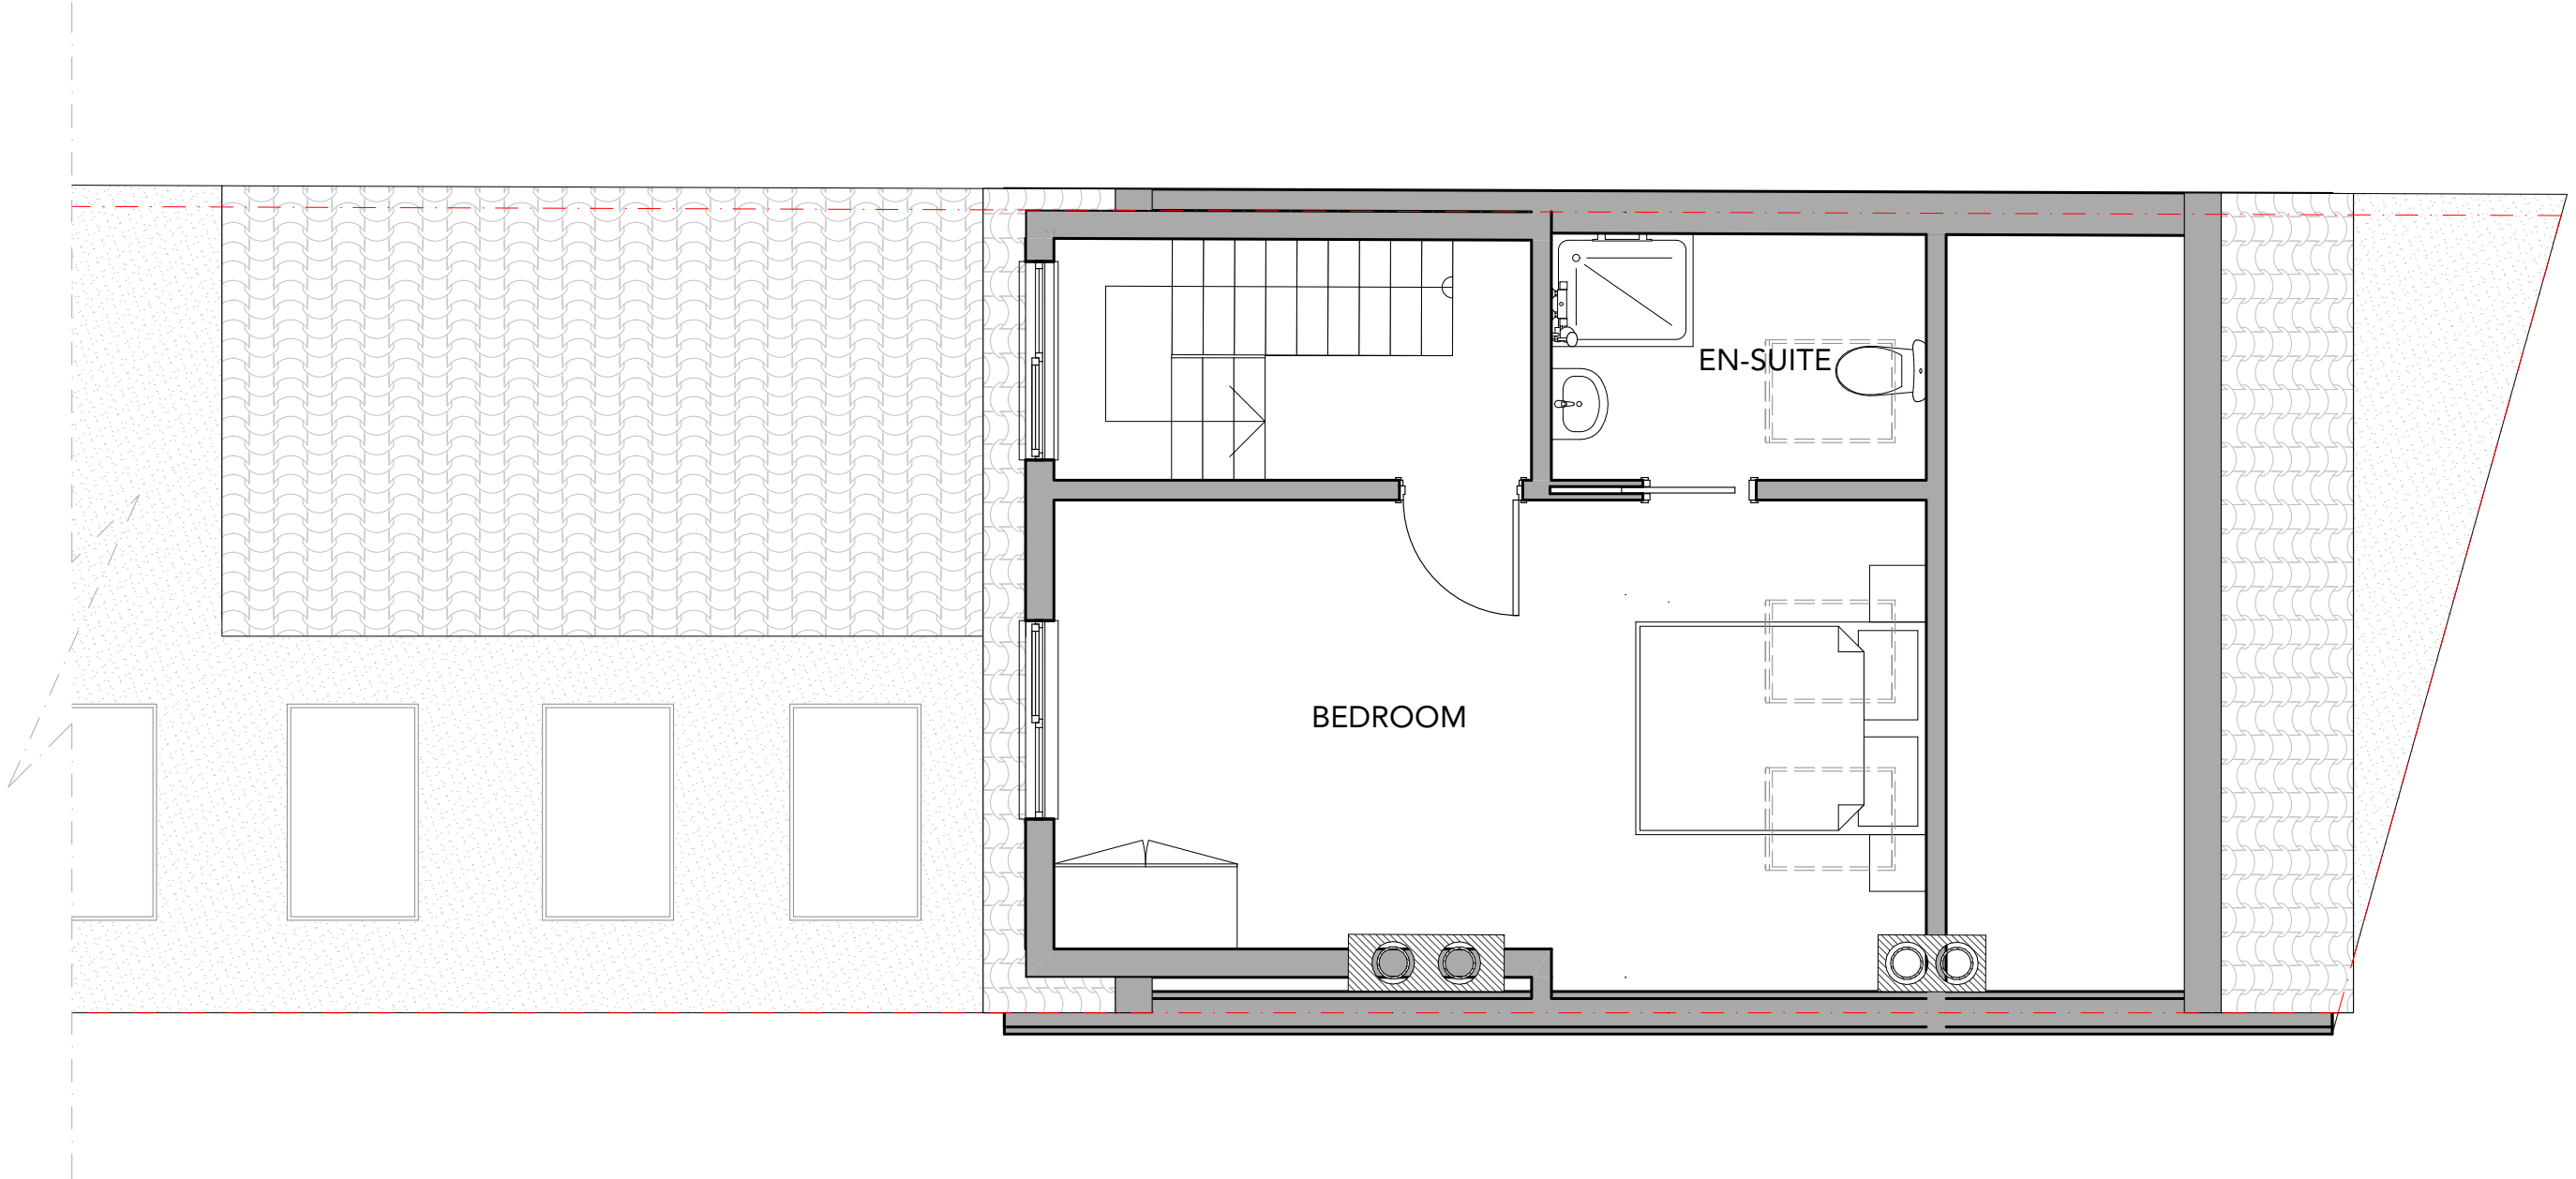



Proposed Loft Plan  
Scale: 1:50

  

|                                                                                    |        |                    |                         |                  |                                       |                                                               |                                  |                |                             |       |       |      |
|------------------------------------------------------------------------------------|--------|--------------------|-------------------------|------------------|---------------------------------------|---------------------------------------------------------------|----------------------------------|----------------|-----------------------------|-------|-------|------|
|  | Status | Scale @ A3         | Purpose of Issue        | Originator       | Project Address                       | Project Description                                           | Layout Title                     | Drawing Number |                             |       |       |      |
|                                                                                    | S0     | 1:50               | Planning                | Express Planning | 449A West Green Road, London, N15 3PL | Erection of a rear dormer with roof-lights on the front slope | Plans Proposed                   | project        | originator                  | zone  | level | type |
|                                                                                    |        | Project No: 143N15 | Date: 27 September 2022 | Checked by: MA   |                                       |                                                               | 2. LO-Proposed Second Floor Plan | number         | role                        |       |       |      |
|                                                                                    |        |                    |                         |                  |                                       |                                                               |                                  | 143-N153PL     | - GA - ZZ - 02 - DR - N/A - | 40103 |       | rev  |

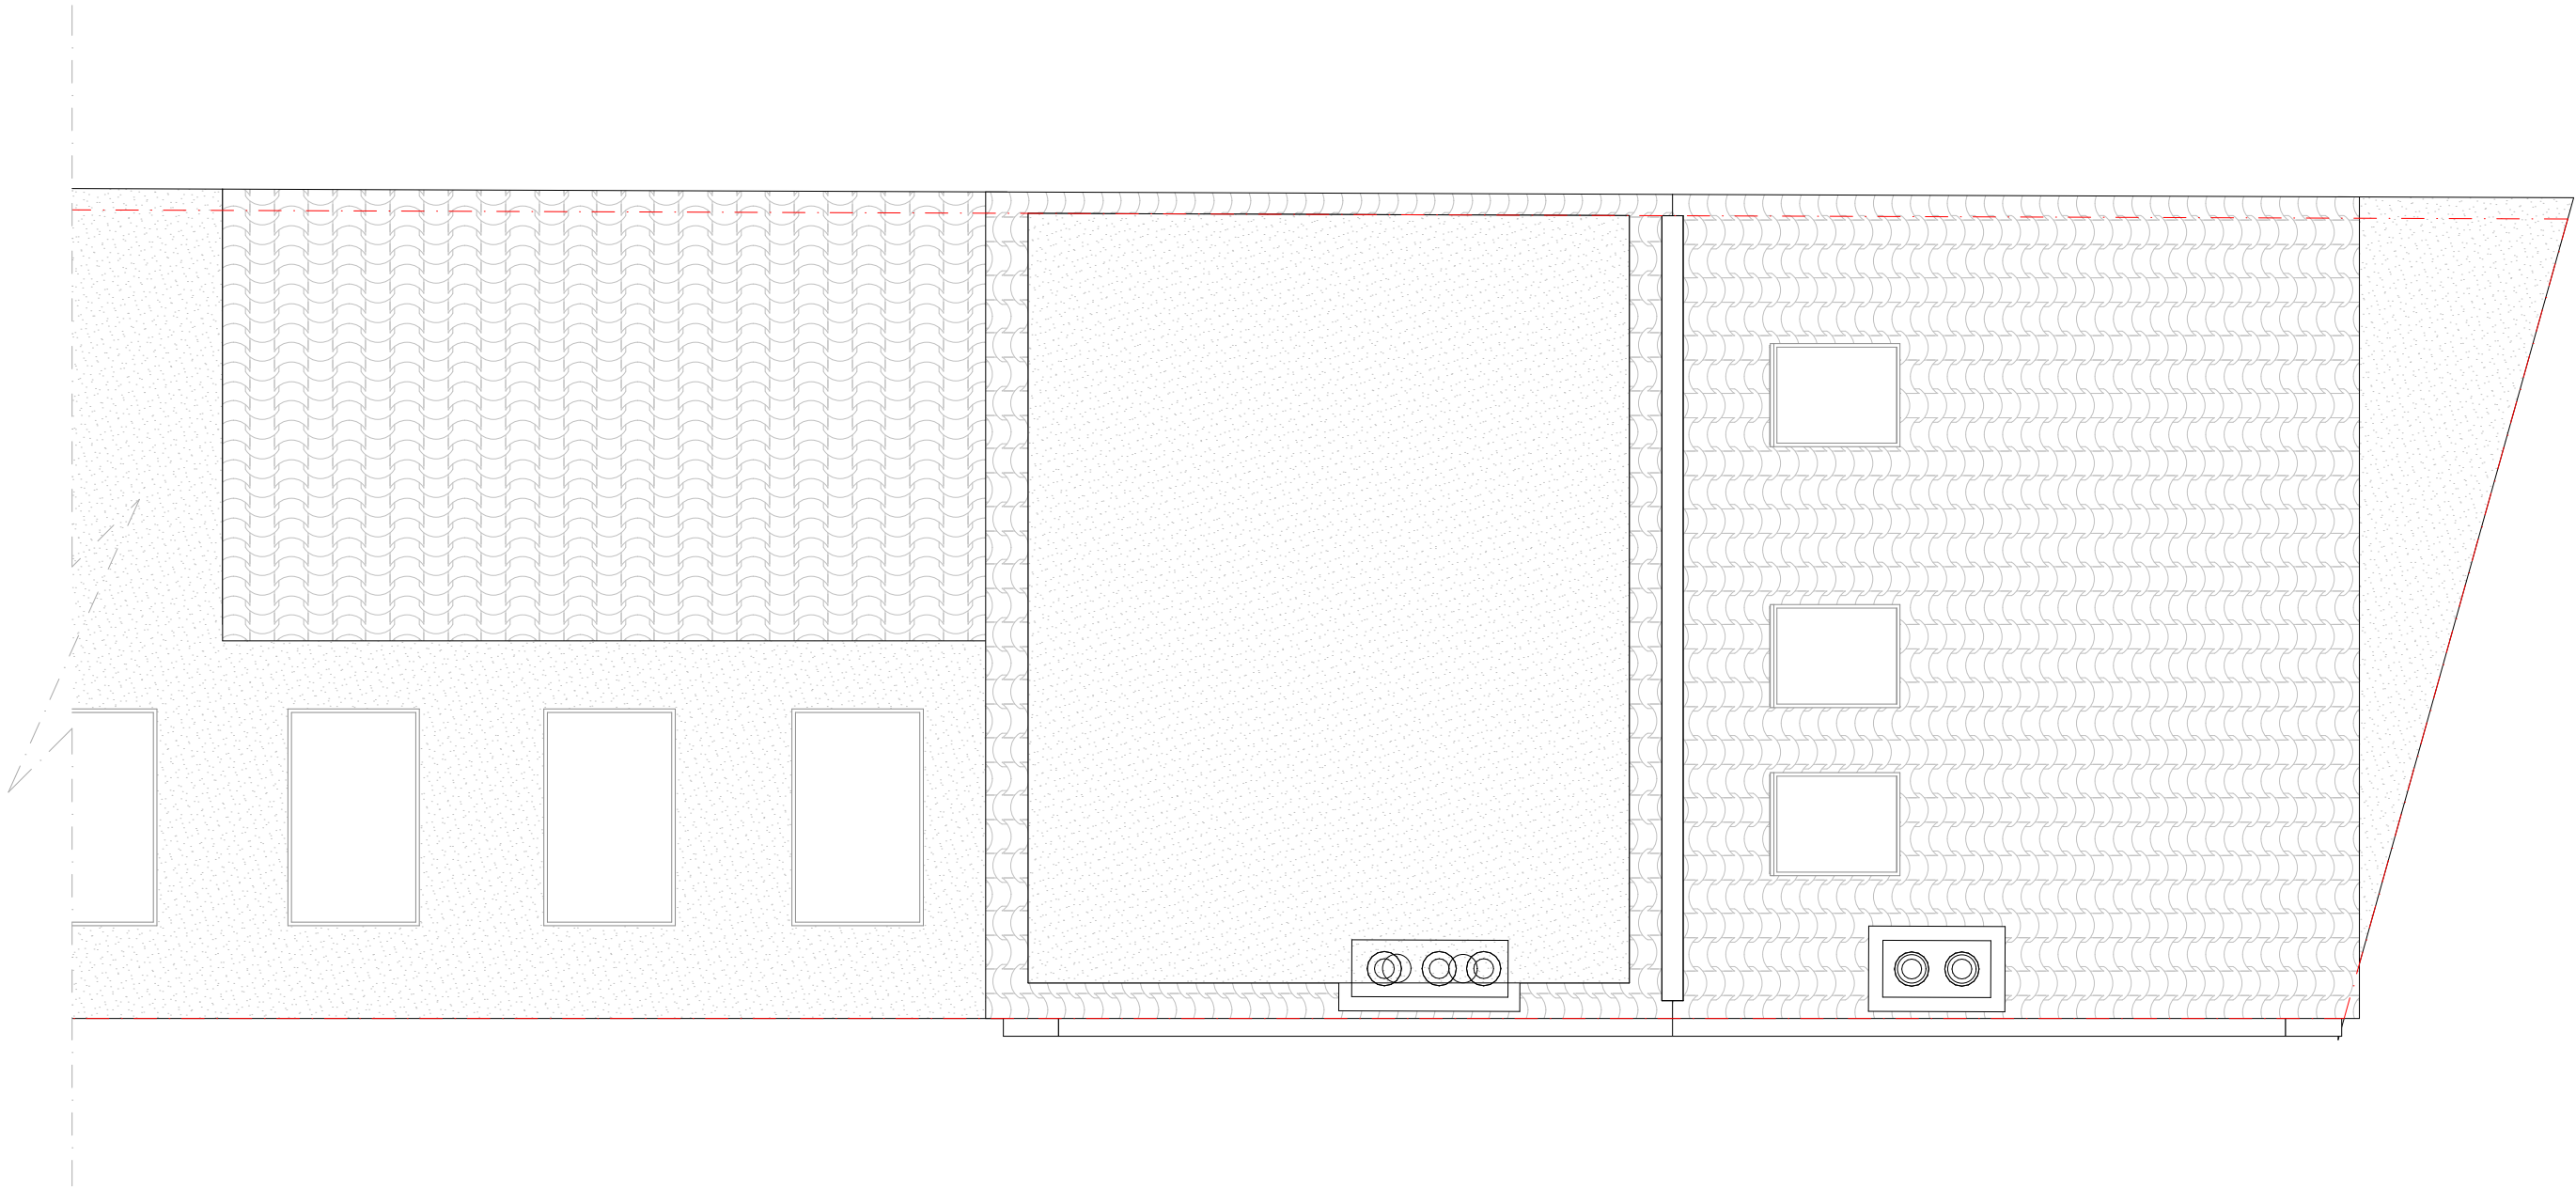

Proposed Roof Plan  
Scale: 1:50

  

Status  
**S0**

Scale @ A3  
**1:50**  
Project No:  
**143N15**

Purpose of Issue  
**Planning**  
Date  
**27 September 2022**


Originator  
**Express Planning**  
Checked by  
**MA**

Project Address  
**449A West Green Road, London,  
N15 3PL**

Project Description  
**Erection of a rear dormer with roof-  
lights on the front slope**

Layout Title  
**Plans Proposed  
3. RF-Proposed Roof Plan**

| Drawing Number |            |      |       |      |         |        |     |
|----------------|------------|------|-------|------|---------|--------|-----|
| project        | originator | zone | level | type | role    | number | rev |
| 143-<br>N153PL | - GA       | - ZZ | - 02  | - DR | - N/A - | 40104  |     |

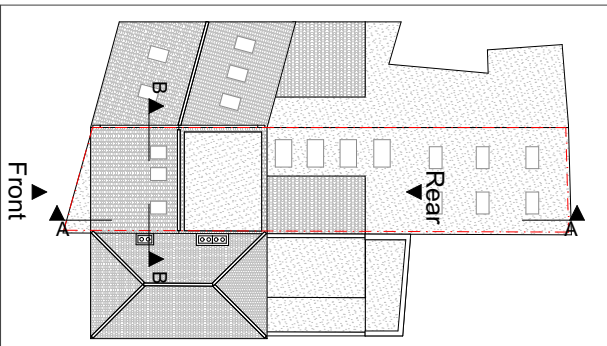

## Notes

This drawing is prepared solely for design and planning submission purposes. It is not intended or suitable for either Building Regulations or Construction purposes and should not be used for such.


To be read in conjunction with all other relevant documentation and drawings.

Express Planning to be immediately notified of discrepancies.

All dimensions to be cross-checked on-site prior to manufacture and construction.

Express Planning accepts no liability for any expense, loss or damage arising from any variation made to this drawing or in the execution of the work.

Copyright belongs to Express Planning Ltd.

 

Status  
**S0**

Scale @ A3  
**1:100**

Project No:  
**143N15**

## Purpose of Issue Planning

Date  
**27 September 2022**

Originator  
**Express Planning**

Checked by  
**MA**

Project Address  
**449A West Green Road, London,  
N15 3PL**

## Project Description


### Erection of a rear dormer with roof-lights on the front slope

Layout Title


**Elevations Proposed**

**Proposed Front Elevation**


| Drawing Number |            |      |       |      |       |        |     |
|----------------|------------|------|-------|------|-------|--------|-----|
| project        | originator | zone | level | type | role  | number | rev |
| 143-N153PL     | - GA       | - ZZ | - XX  | - DR | -N/A- | 40201  |     |

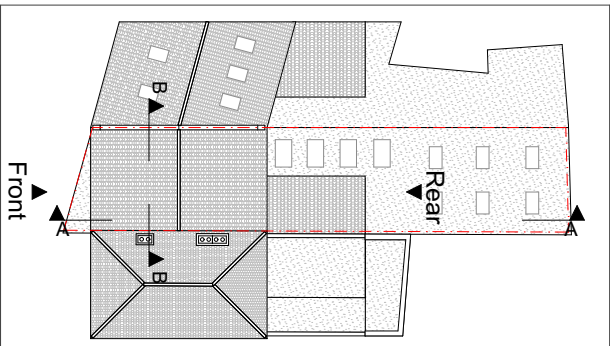

Notes  
This drawing is prepared solely for design and planning submission purposes. It is not intended or suitable for either Building Regulations or Construction purposes and should not be used for such.  
To be be read in conjunction with all other relevant documentation and drawings.  
Express Planning to be immediately notified of discrepancies.  
All dimensions to be cross-checked on-site prior to manufacture and construction.  
Express Planning accepts no liability for any expense, loss or damage arising from any variation made to this drawing or in the execution of the work.  
Copyright belongs to Express Planning Ltd.

 

|                                                                                    |                     |                              |                                     |                                       |                                                                 |                                                                                             |                                                                        |                |              |                |             |
|------------------------------------------------------------------------------------|---------------------|------------------------------|-------------------------------------|---------------------------------------|-----------------------------------------------------------------|---------------------------------------------------------------------------------------------|------------------------------------------------------------------------|----------------|--------------|----------------|-------------|
|  | Status<br><b>S0</b> | Scale @ A3<br><b>1:100</b>   | Purpose of Issue<br><b>Planning</b> | Originator<br><b>Express Planning</b> | Project Address<br><b>449A West Green Road, London, N15 3PL</b> | Project Description<br><b>Erection of a rear dormer with roof-lights on the front slope</b> | Layout Title<br><b>Elevations Proposed<br/>Proposed Rear Elevation</b> | Drawing Number |              |                |             |
|                                                                                    |                     | Project No:<br><b>143N15</b> | Date<br><b>27 September 2022</b>    | Checked by<br><b>MA</b>               |                                                                 |                                                                                             |                                                                        | project        | originator   | zone           | level       |
|                                                                                    |                     |                              |                                     |                                       |                                                                 |                                                                                             |                                                                        | type           | role         | number         | rev         |
|                                                                                    |                     |                              |                                     |                                       |                                                                 |                                                                                             |                                                                        | <b>143-</b>    | <b>- GA</b>  | <b>- ZZ</b>    | <b>- XX</b> |
|                                                                                    |                     |                              |                                     |                                       |                                                                 |                                                                                             |                                                                        | <b>- DR</b>    | <b>- N/A</b> | <b>- 40202</b> |             |
|                                                                                    |                     |                              |                                     |                                       |                                                                 |                                                                                             |                                                                        | <b>N153PL</b>  |              |                |             |

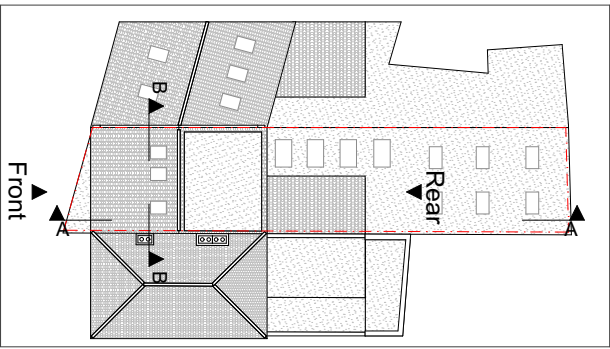

Notes

This drawing is prepared solely for design and planning submission purposes. It is not intended or suitable for either Building Regulations or Construction purposes and should not be used for such.


To be be read in conjunction with all other relevant documentation and drawings.

Express Planning to be immediately notified of discrepancies.


All dimensions to be cross-checked on-site prior to manufacture and construction.

Express Planning accepts no liability for any expense, loss or damage arising from any variation made to this drawing or in the execution of the work.


Copyright belongs to Express Planning Ltd.

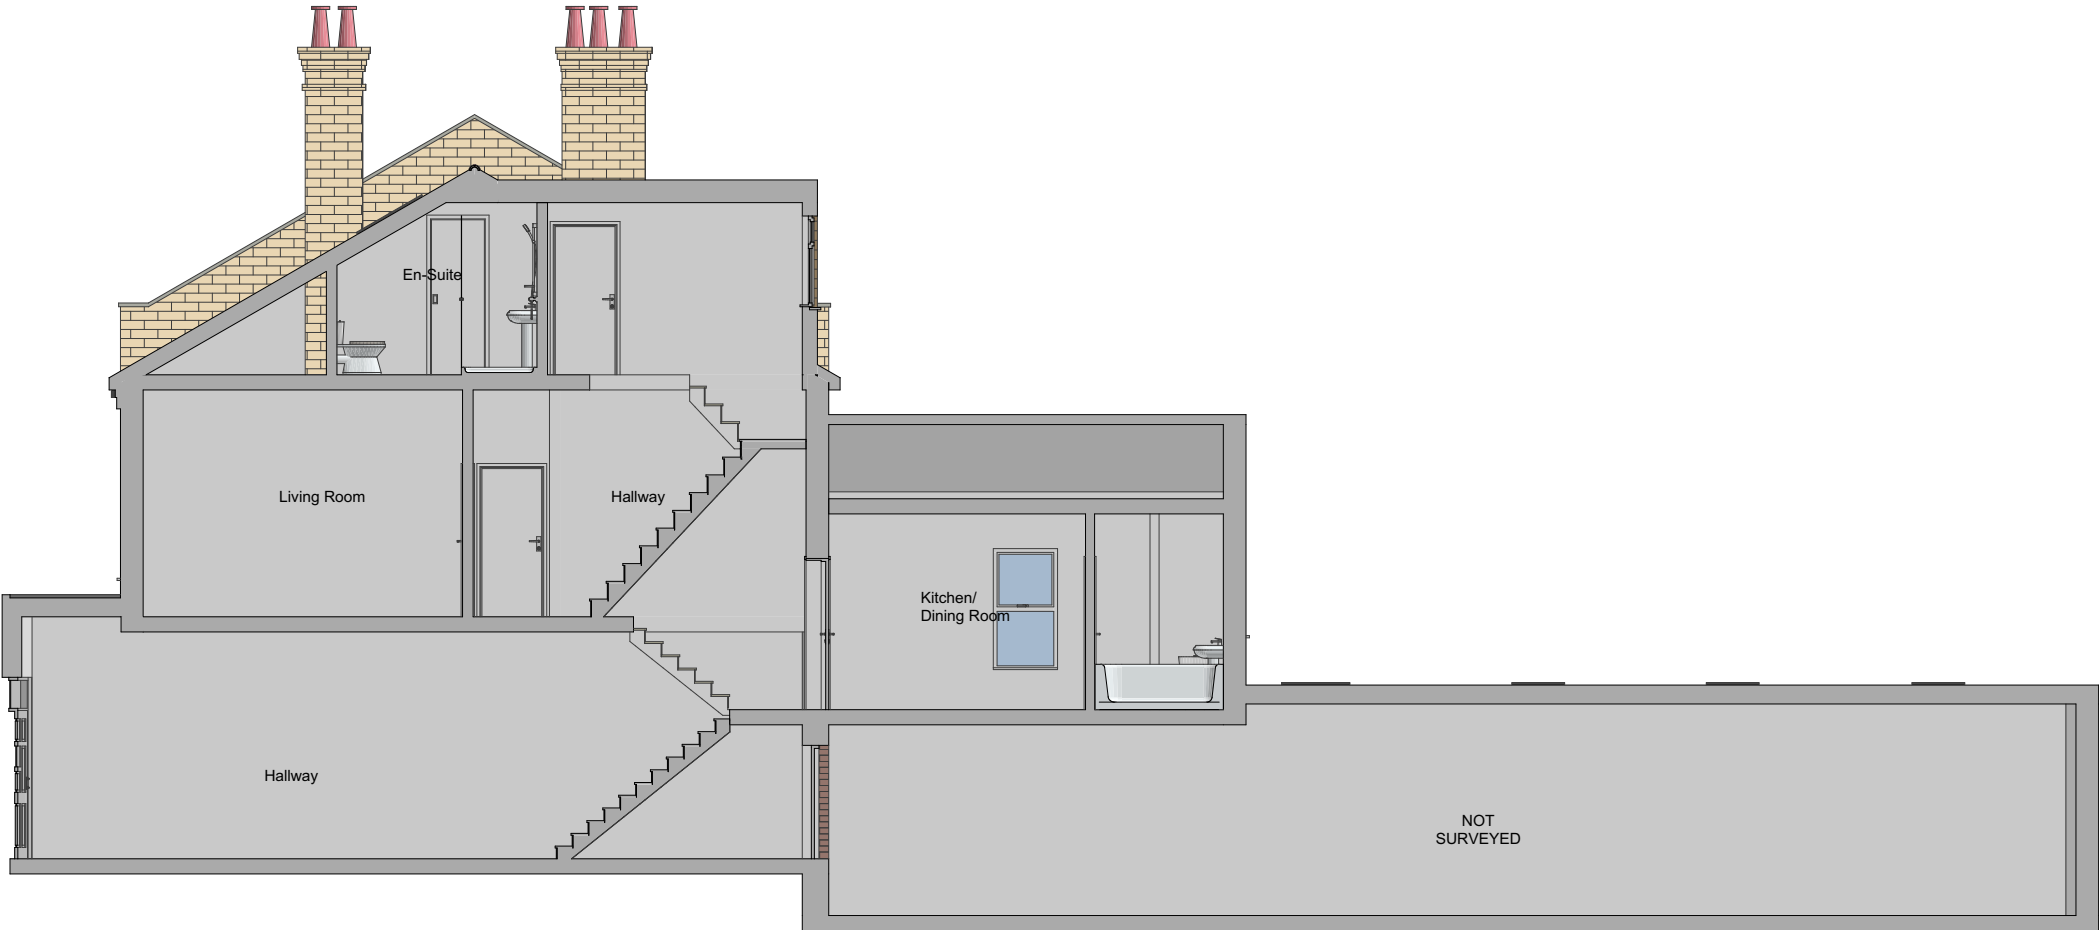

A Proposed Building Section  
Scale: 1:100

 

|                                                                                    |        |             |                   |                  |                                       |                                                               |                                          |                |                            |       |       |      |      |        |     |  |
|------------------------------------------------------------------------------------|--------|-------------|-------------------|------------------|---------------------------------------|---------------------------------------------------------------|------------------------------------------|----------------|----------------------------|-------|-------|------|------|--------|-----|--|
|  | Status | Scale @ A3  | Purpose of Issue  | Originator       | Project Address                       | Project Description                                           | Layout Title                             | Drawing Number |                            |       |       |      |      |        |     |  |
|                                                                                    | S0     | 1:100       | Planning          | Express Planning | 449A West Green Road, London, N15 3PL | Erection of a rear dormer with roof-lights on the front slope | Sections Proposed<br>Proposed Section AA | project        | originator                 | zone  | level | type | role | number | rev |  |
|                                                                                    |        | Project No: | Date              | Checked by       |                                       |                                                               |                                          |                |                            |       |       |      |      |        |     |  |
|                                                                                    |        | 143N15      | 27 September 2022 | MA               |                                       |                                                               |                                          |                |                            |       |       |      |      |        |     |  |
|                                                                                    |        |             |                   |                  |                                       |                                                               |                                          | 143-N153PL     | - GA - ZZ - XX - DR -N/A - | 40301 |       |      |      |        |     |  |

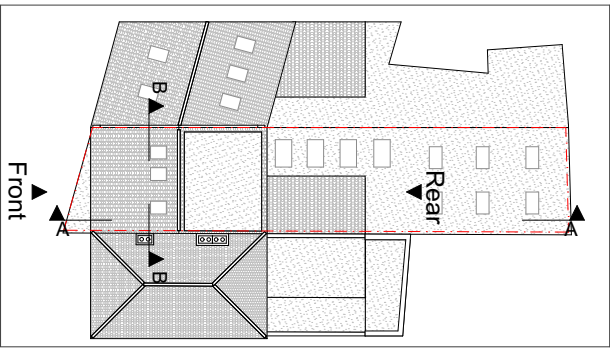

Notes

This drawing is prepared solely for design and planning submission purposes. It is not intended or suitable for either Building Regulations or Construction purposes and should not be used for such.


To be be read in conjunction with all other relevant documentation and drawings.

Express Planning to be immediately notified of discrepancies.


All dimensions to be cross-checked on-site prior to manufacture and construction.

Express Planning accepts no liability for any expense, loss or damage arising from any variation made to this drawing or in the execution of the work.

Copyright belongs to Express Planning Ltd.

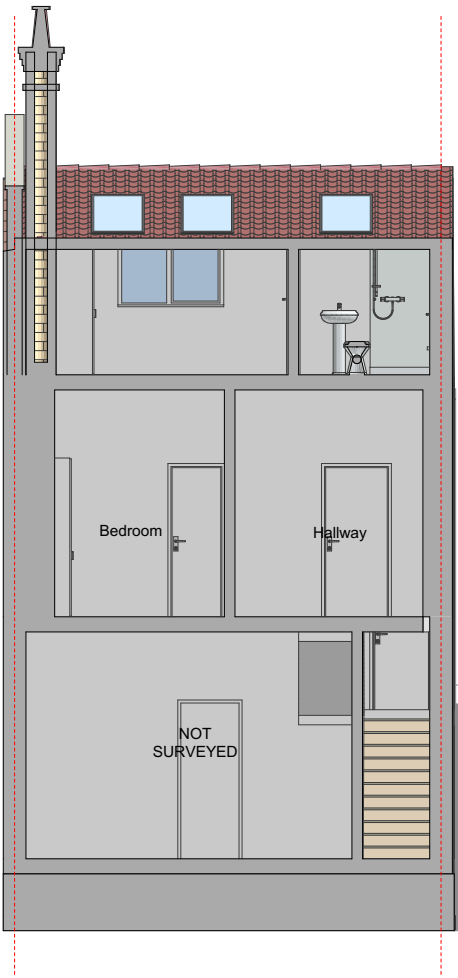

B Proposed Building Section  
Scale: 1:100

 

|                                                                                    |                       |                           |                  |                  |                                       |                                                               |                                          |                |            |      |       |      |       |        |     |
|------------------------------------------------------------------------------------|-----------------------|---------------------------|------------------|------------------|---------------------------------------|---------------------------------------------------------------|------------------------------------------|----------------|------------|------|-------|------|-------|--------|-----|
|  | Status                | Scale @ A3                | Purpose of Issue | Originator       | Project Address                       | Project Description                                           | Layout Title                             | Drawing Number |            |      |       |      |       |        |     |
|                                                                                    | S0                    | 1:100                     | Planning         | Express Planning | 449A West Green Road, London, N15 3PL | Erection of a rear dormer with roof-lights on the front slope | Sections Proposed<br>Proposed Section BB | project        | originator | zone | level | type | role  | number | rev |
|                                                                                    | Project No:<br>143N15 | Date<br>27 September 2022 | Checked by<br>MA |                  |                                       |                                                               |                                          | 143-N153PL     | - GA       | - ZZ | - XX  | - DR | -N/A- | 40302  |     |