




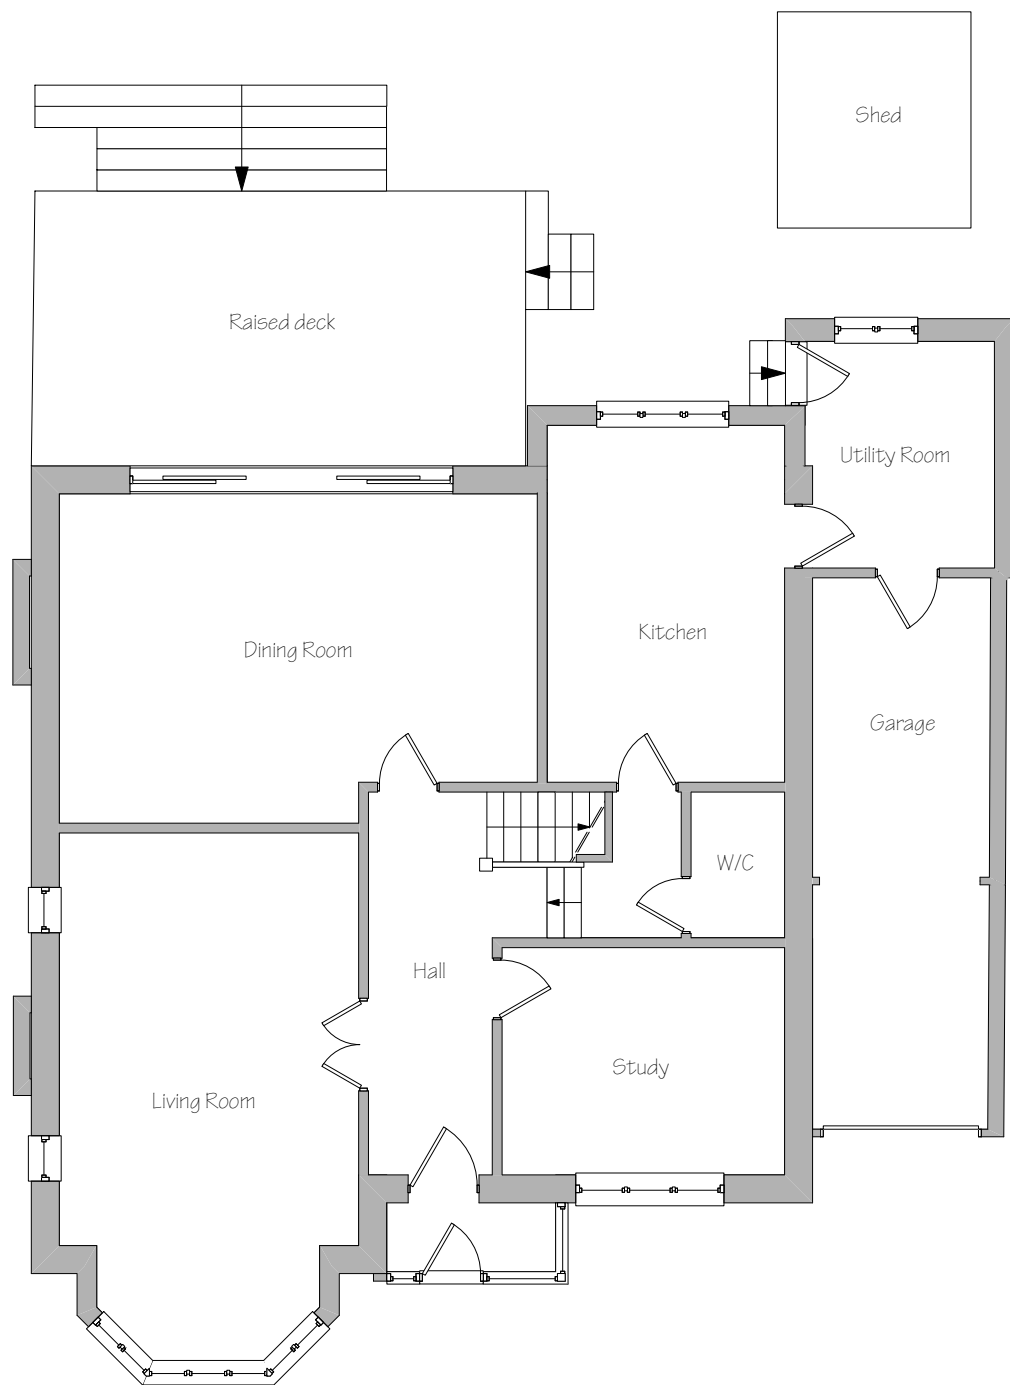


1 Ground Floor

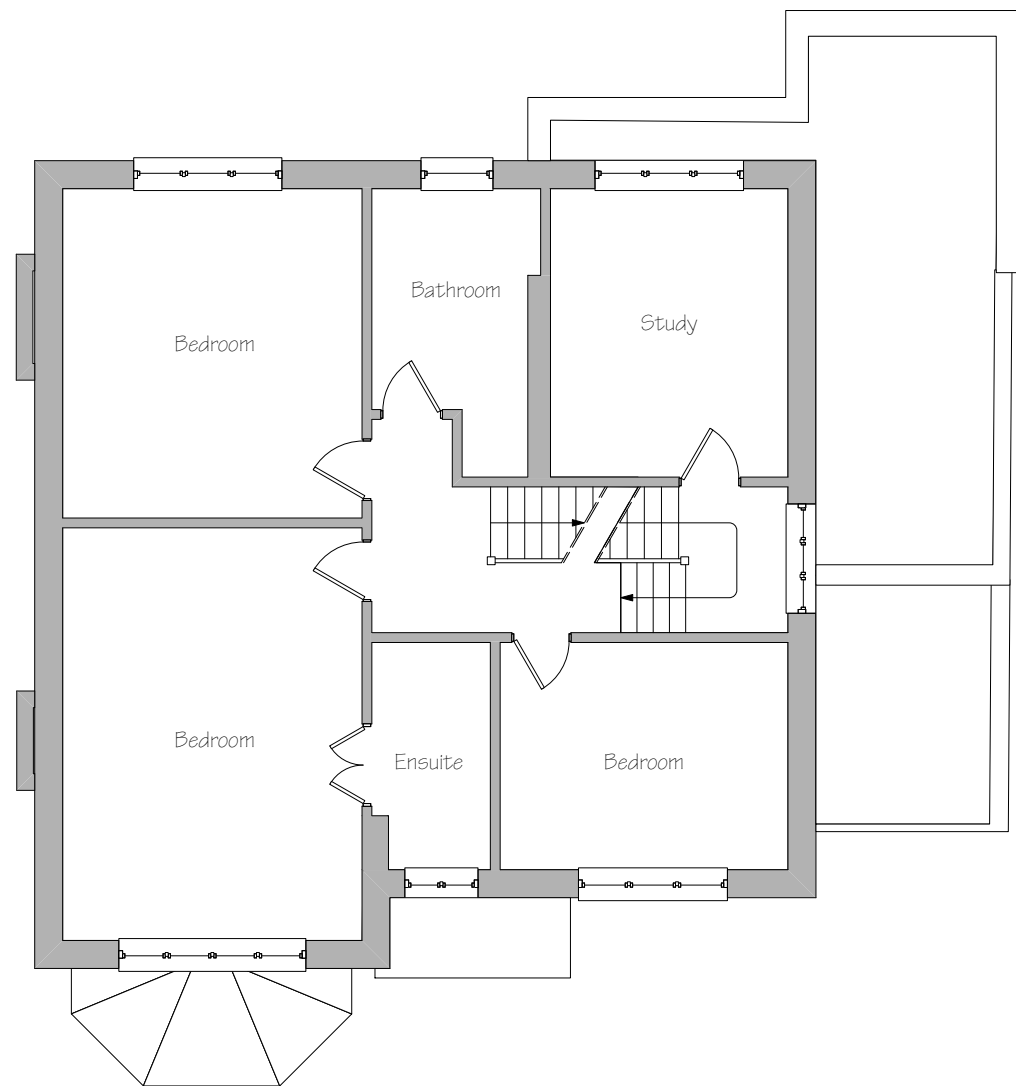


2 First Floor

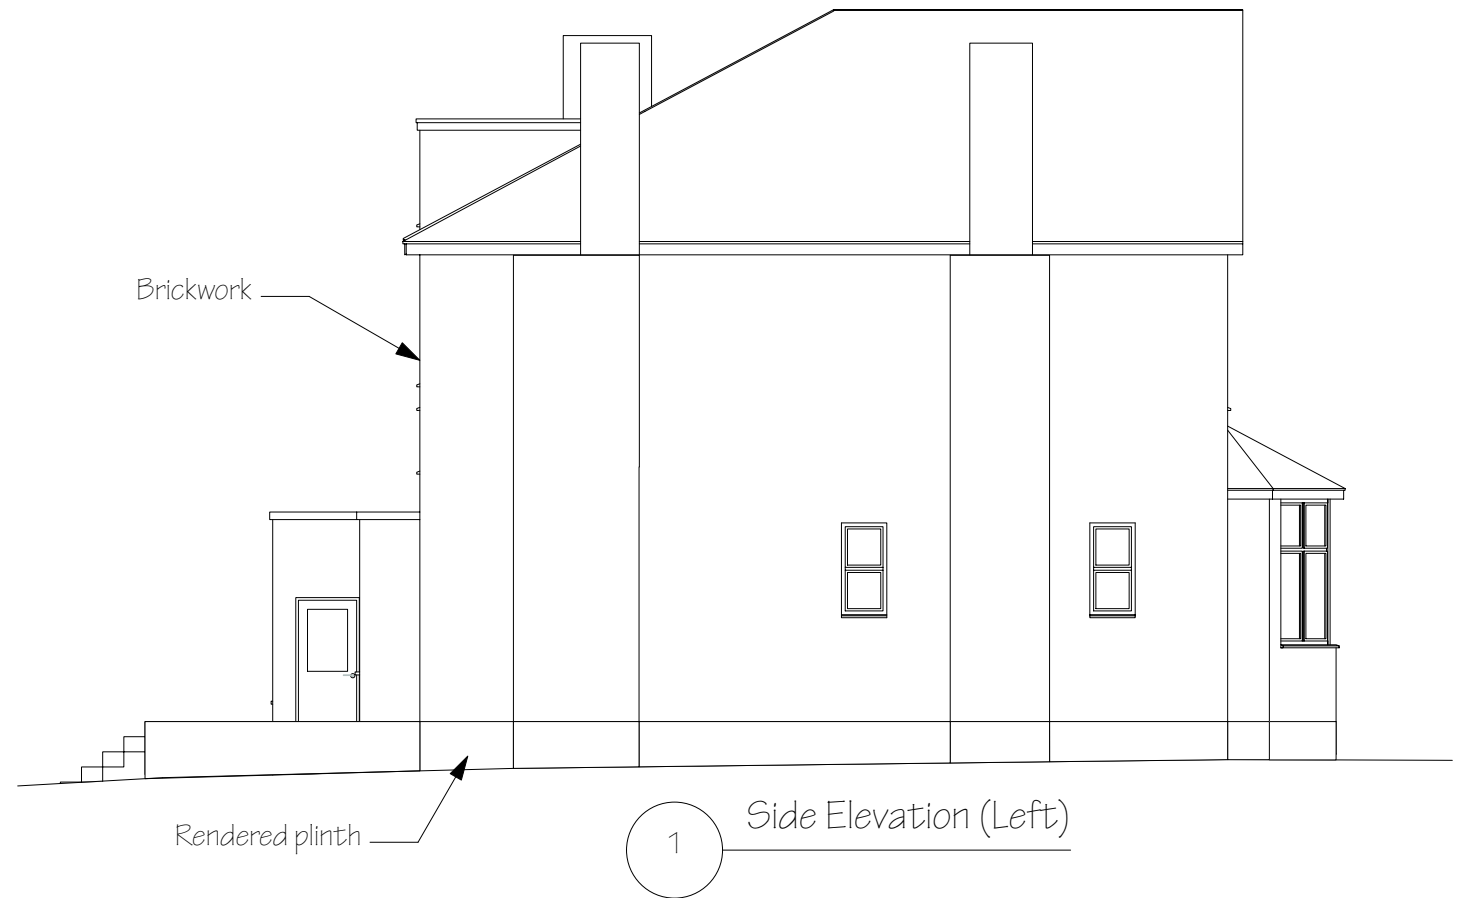


TITLE Existing Elevations	DRAWING No. 3060-02	DRAWN	ISSUE	DATE	CLIENT Mr Jones	PROJECT ADDRESS 144 Cranley Gardens, N10 3AH	SCALE 1:100 at A3 1m 2m 3m 4m 5m	escape design info@escape-design.co.uk
------------------------------	------------------------	-------	-------	------	--------------------	--	--	---

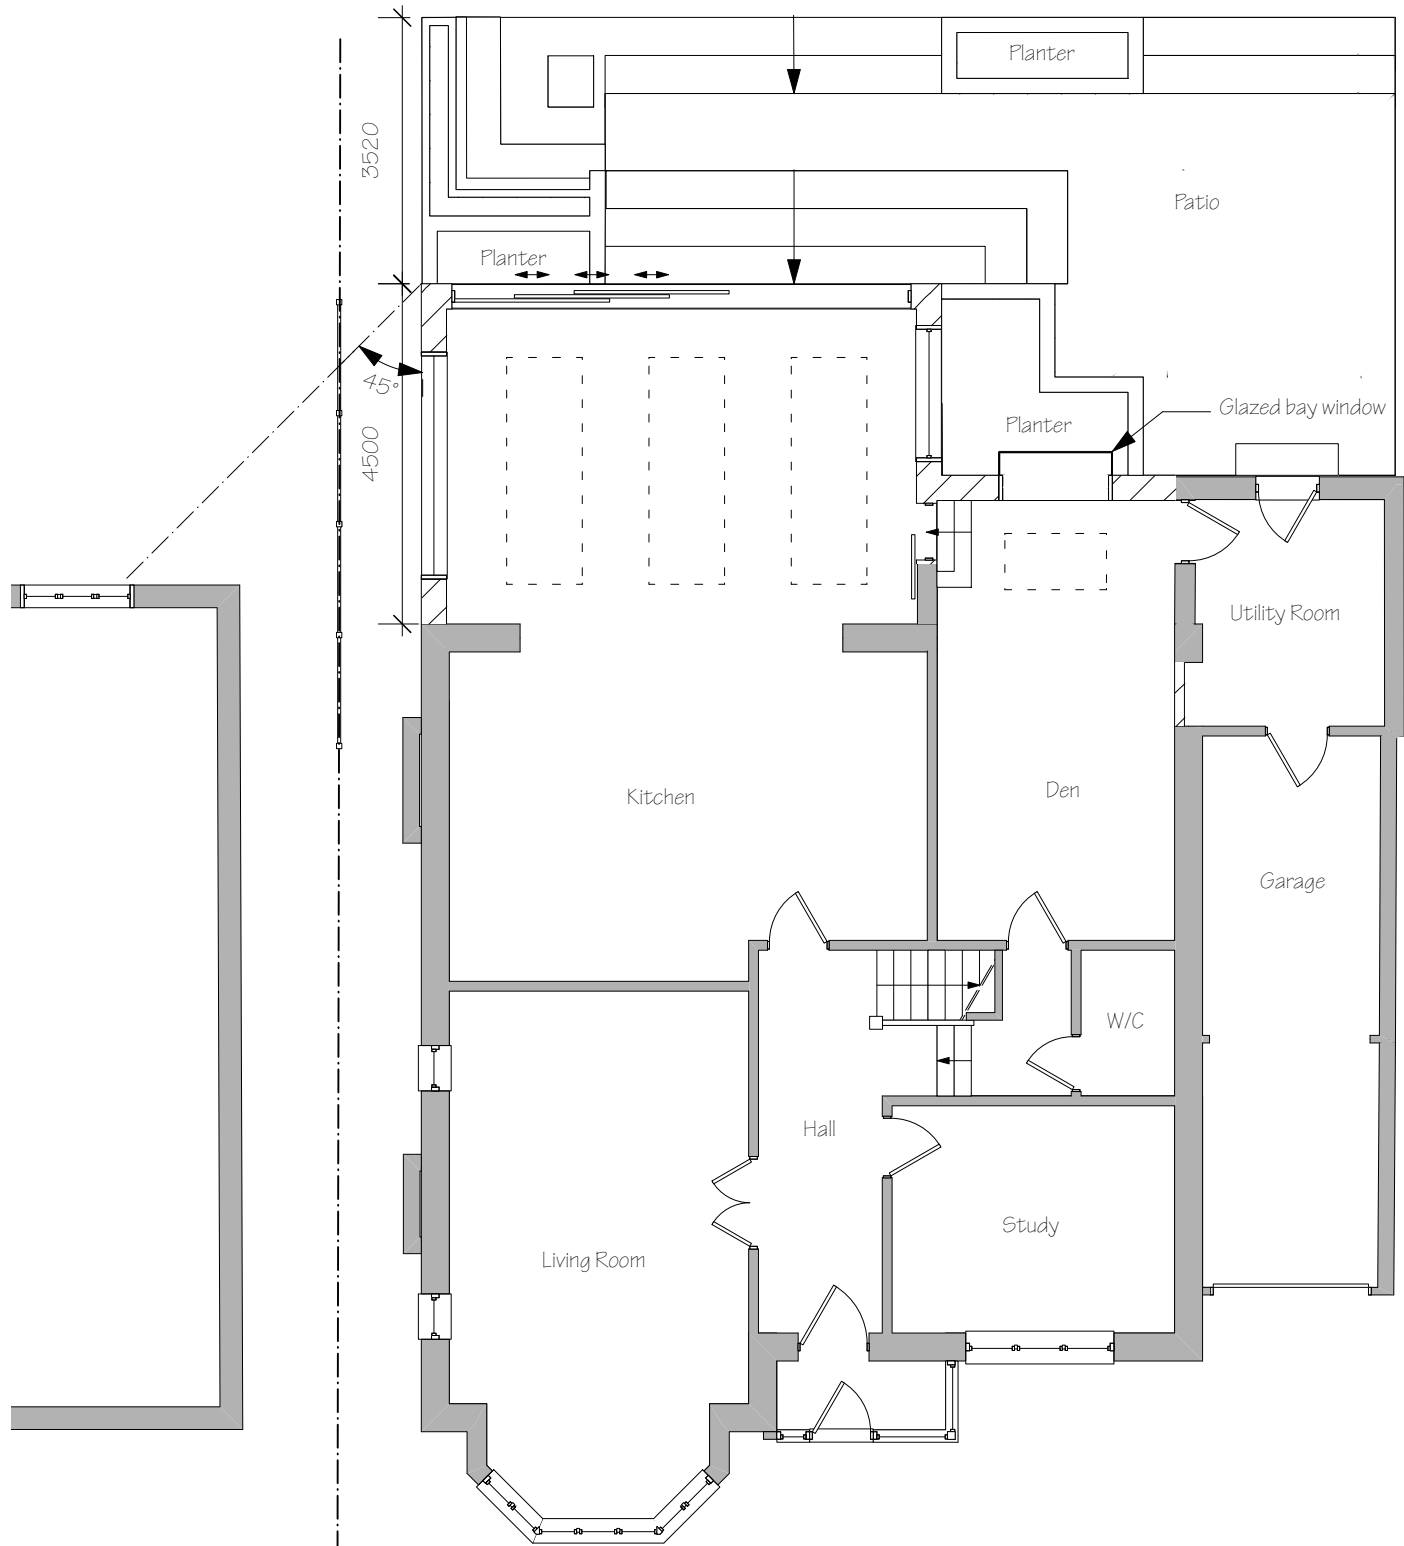


1 Ground Floor

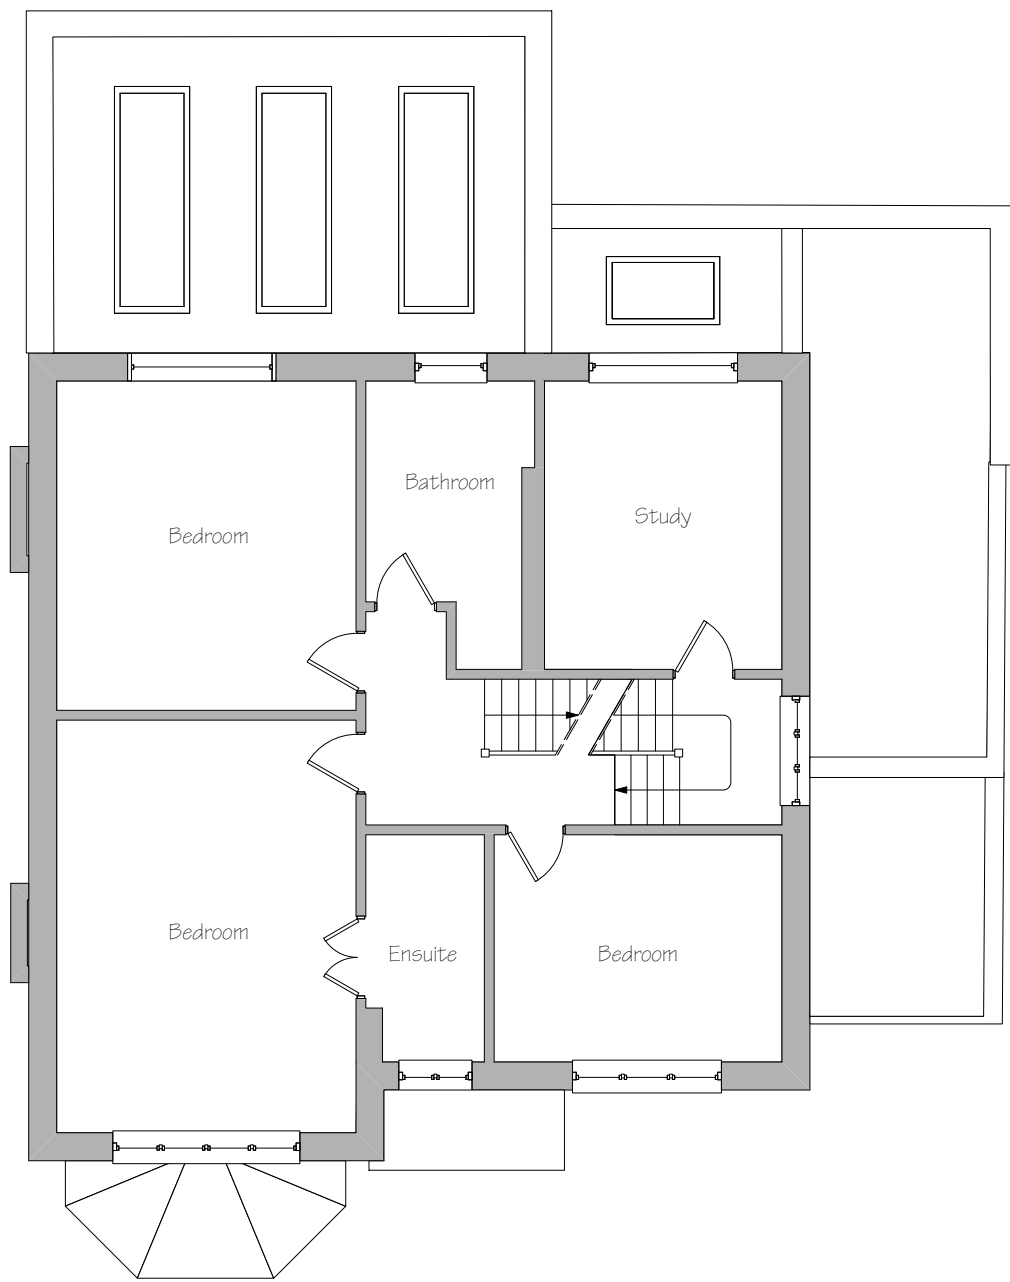


2 First Floor

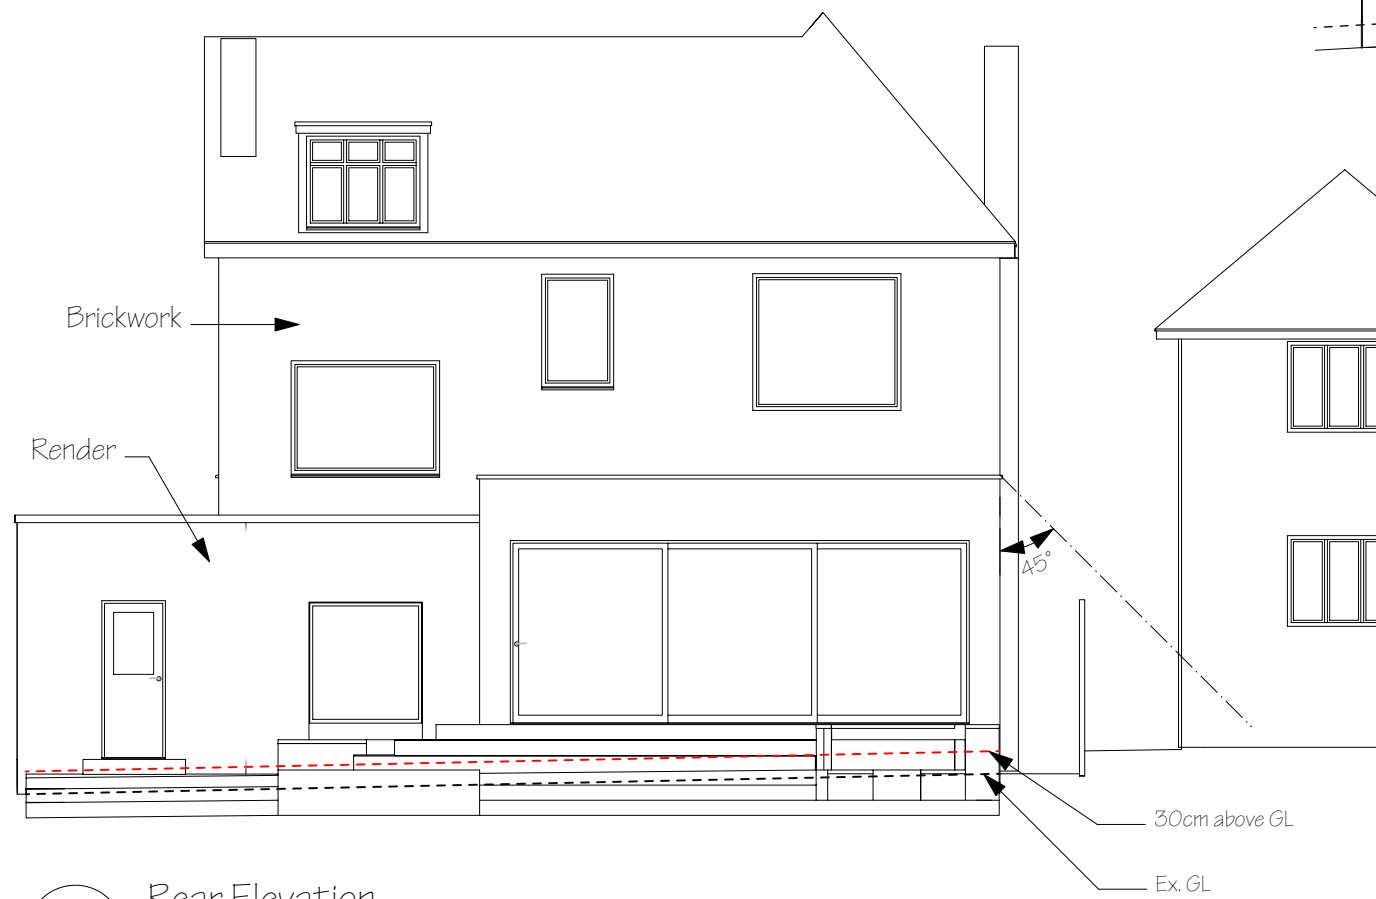

2 Rear Elevation

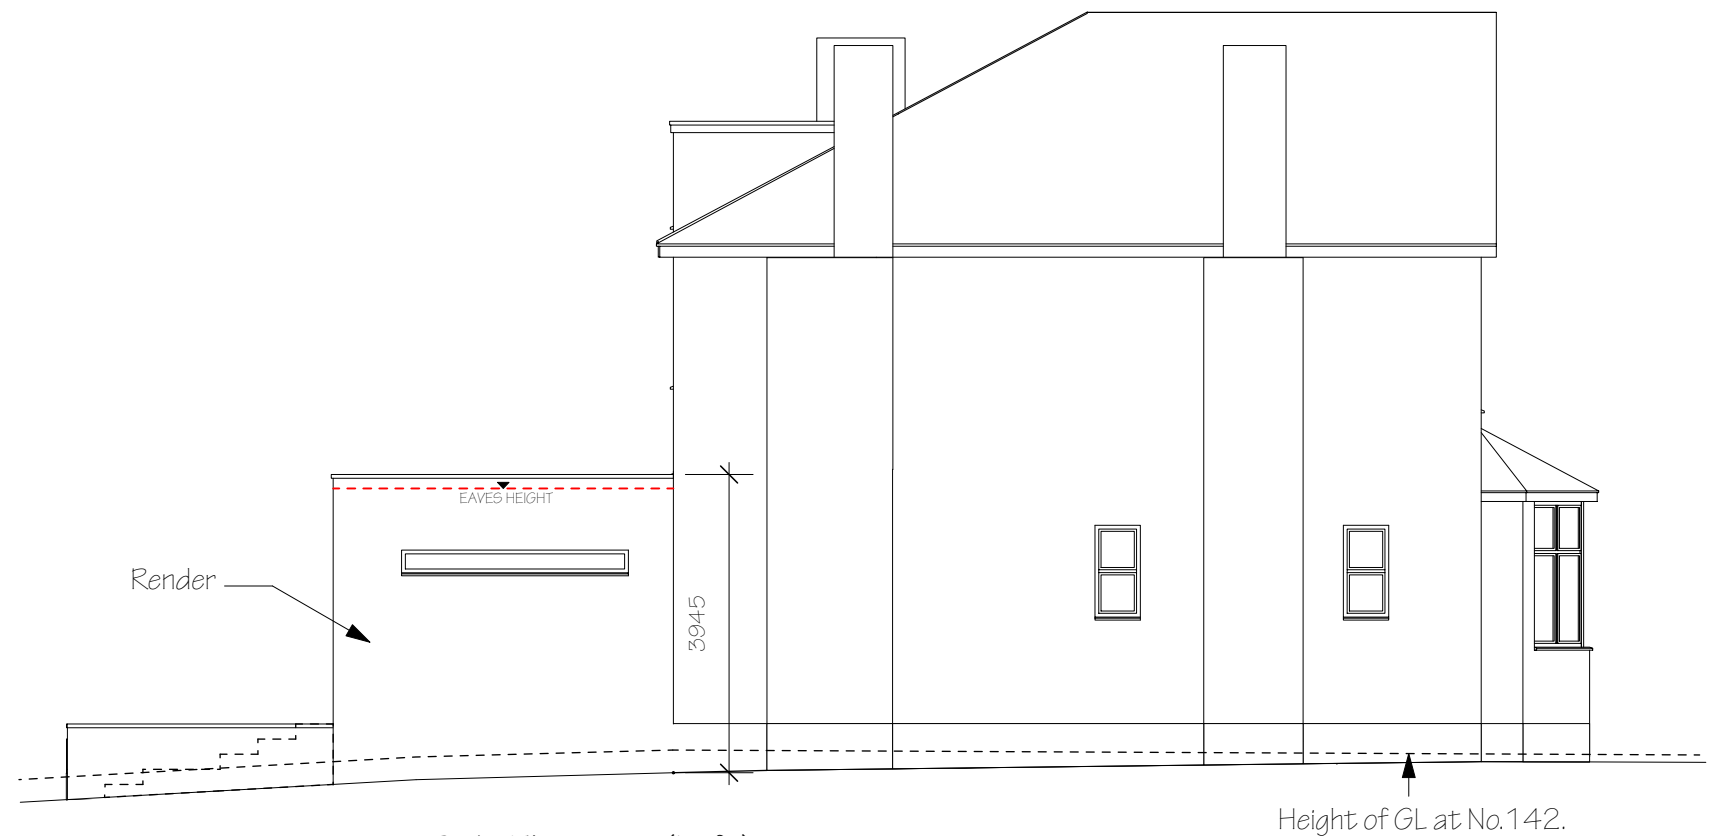


1 Side Elevation (Left)

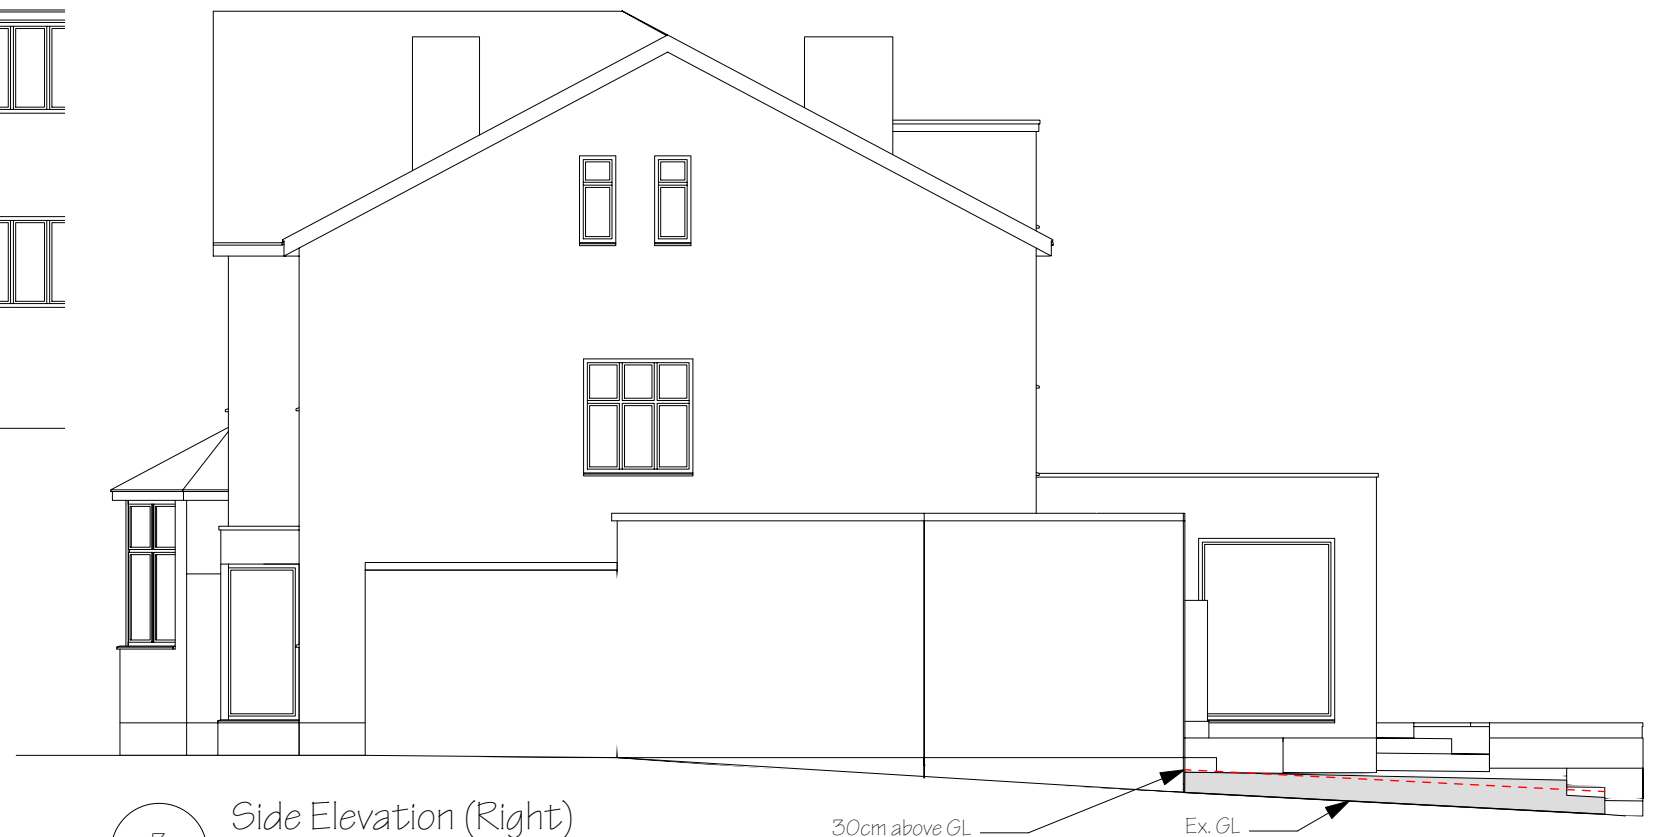

3 Side Elevation (Right)



TITLE Proposed Elevations	DRAWING No. 3060-04	DRAWN	ISSUE	DATE	CLIENT Mr Jones	PROJECT ADDRESS 144 Cranley Gardens, N10 3AH	SCALE 1:100 at A3 1m 2m 3m 4m 5m	escape design info@escape-design.co.uk
------------------------------	------------------------	-------	-------	------	--------------------	--	--	--

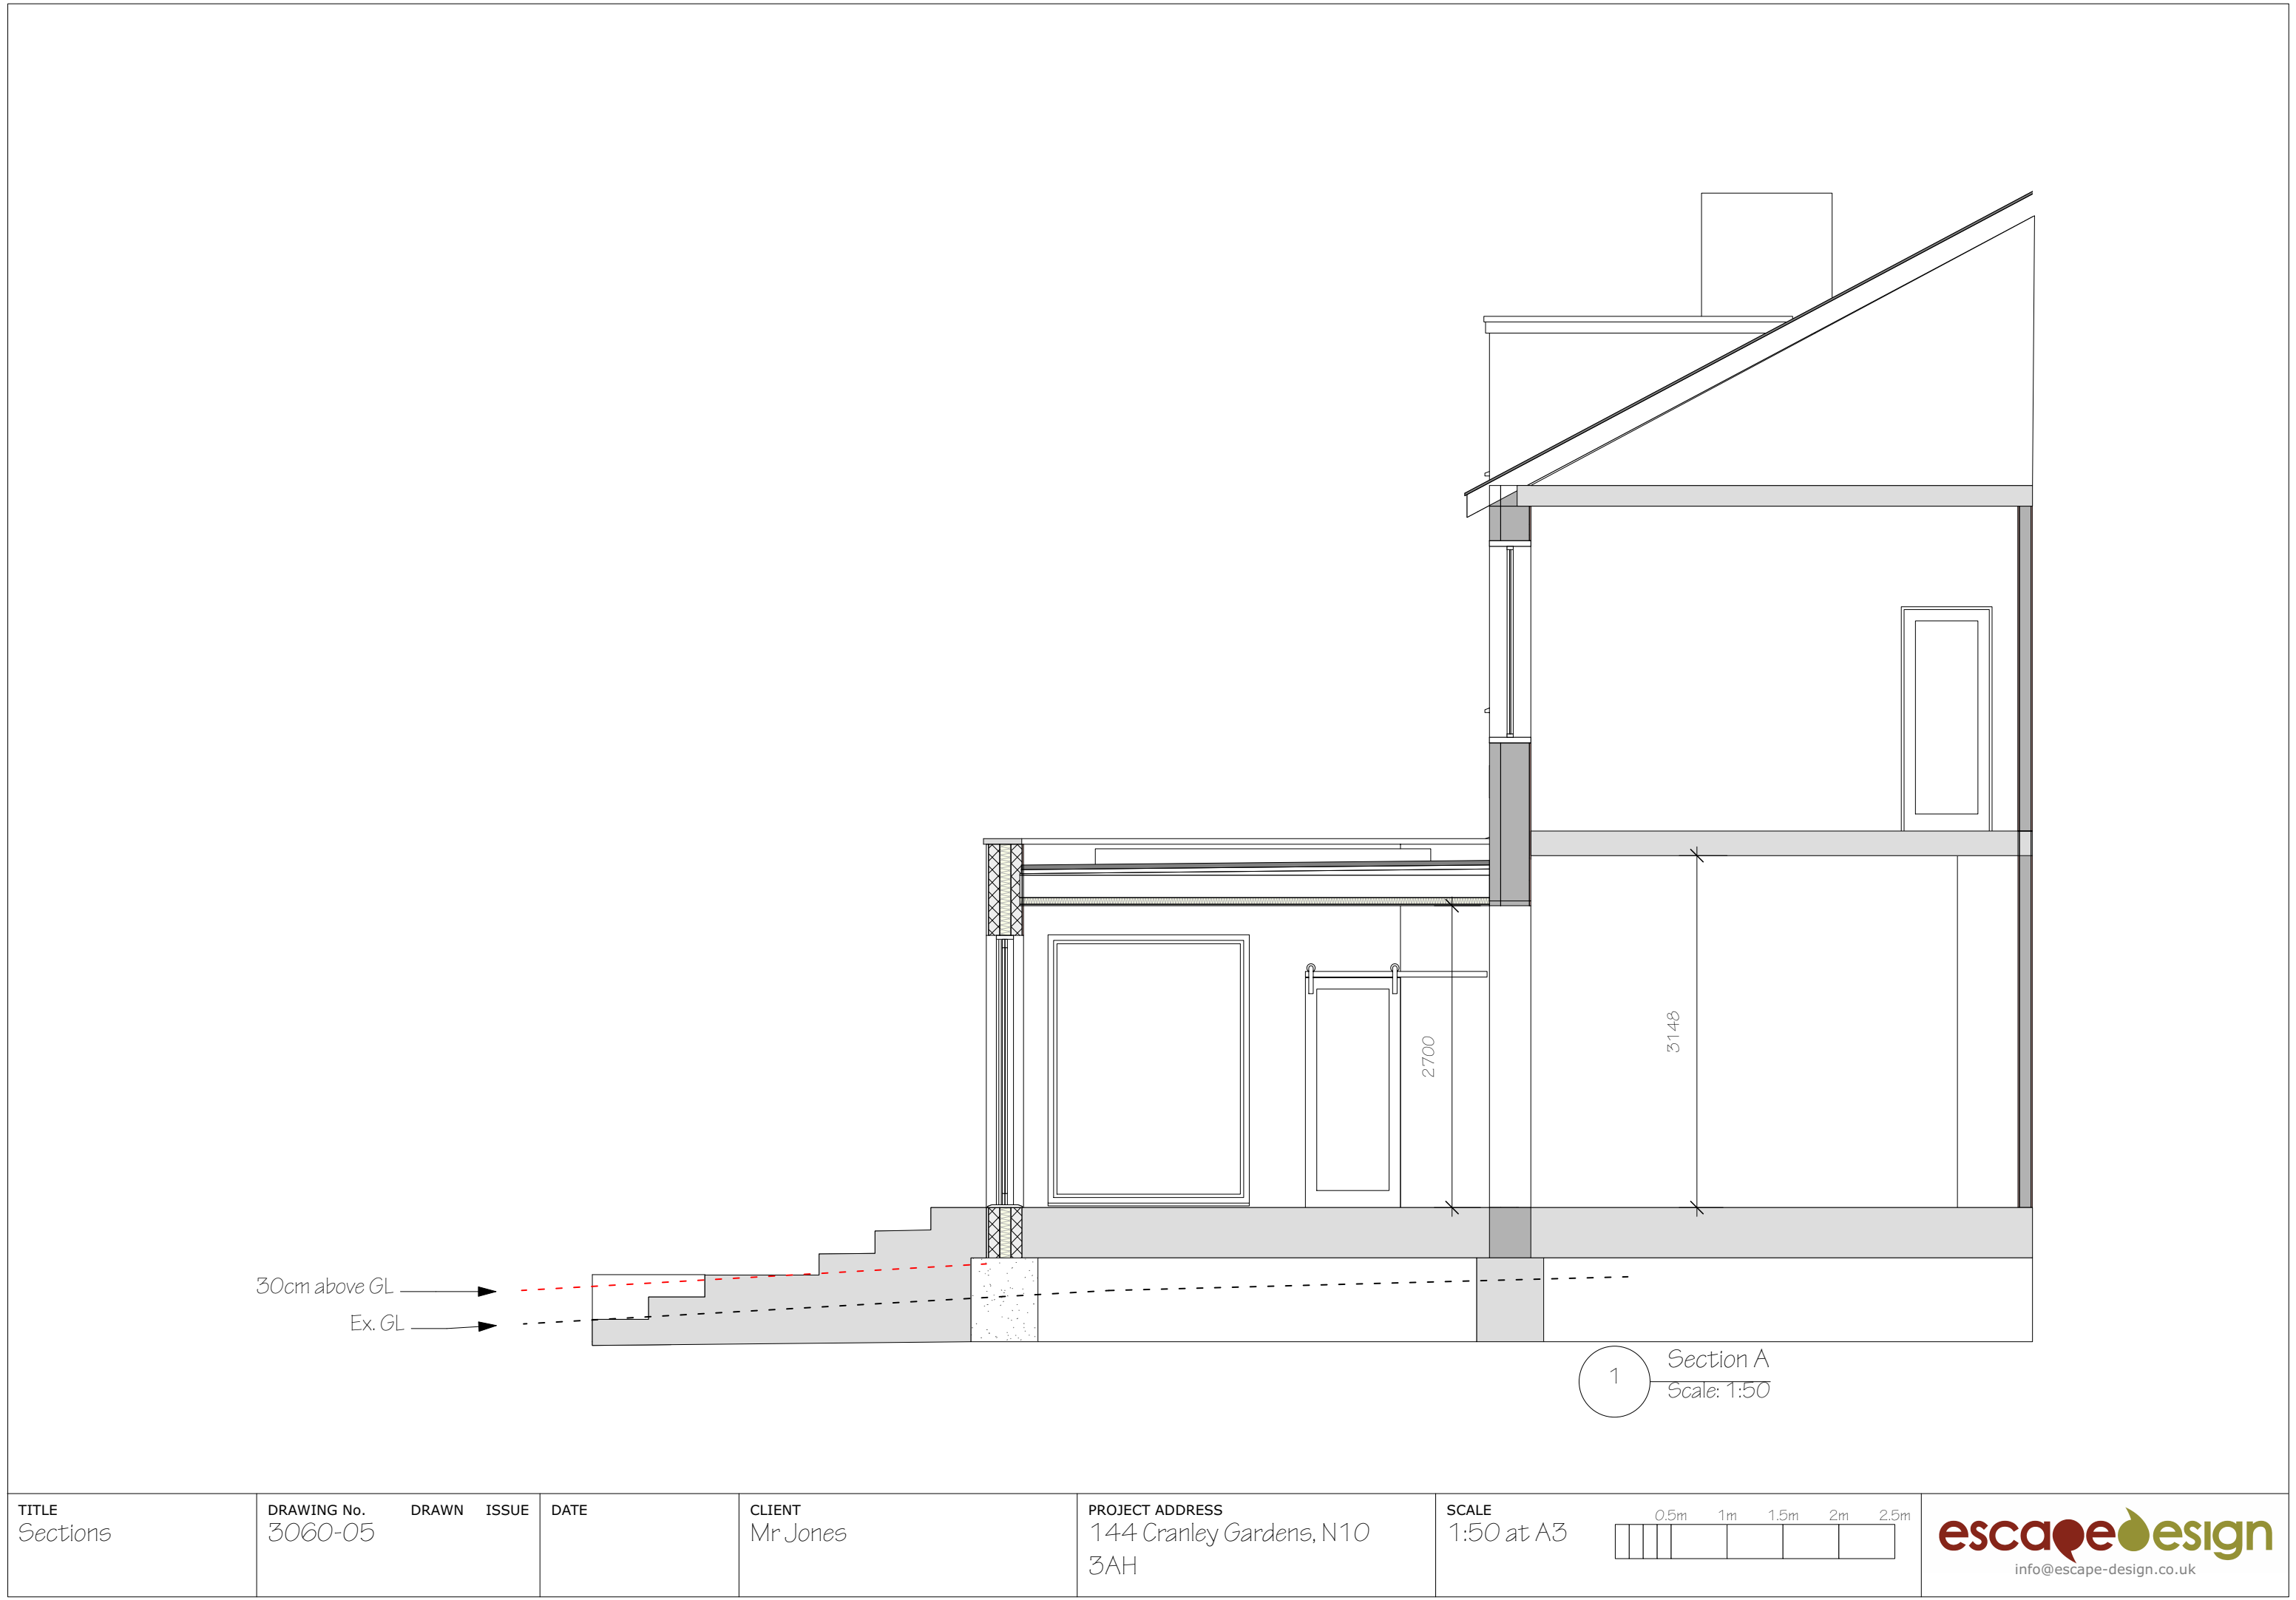



1 Location Plan
Scale 1:1250 @ A3

0 10 20 30 40 50 M

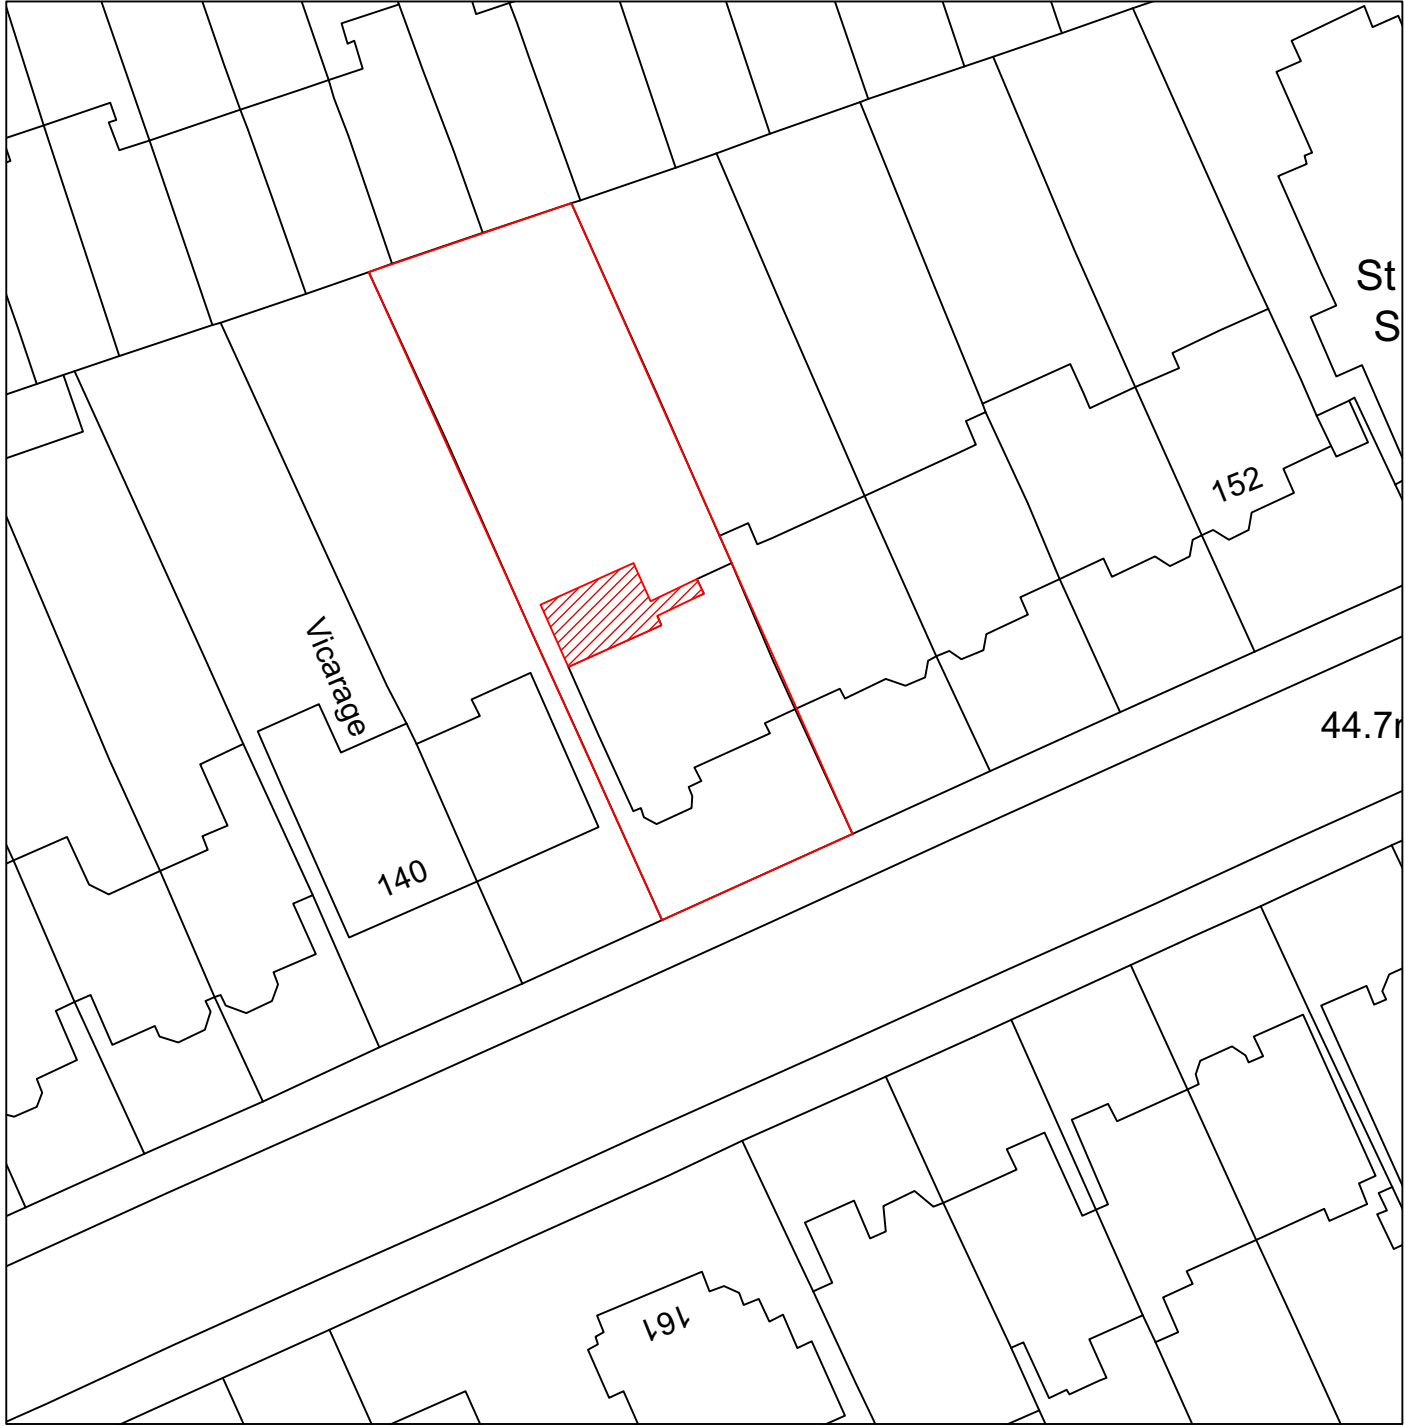 

2 Block Plan
1:500 @ A3

0 5 10 15 20 25 M



Ordnance survey data reproduced under licence (No. 100054135)

TITLE Location & Block Plans	DRAWING No. 3060-06	DRAWN	ISSUE	DATE	CLIENT Mr Jones	PROJECT ADDRESS 144 Cranley Gardens, N10 3AH	SCALE As shown at A3	escape design info@escape-design.co.uk
------------------------------------	------------------------	-------	-------	------	--------------------	--	-------------------------	--