






01 Location Plan
Scale 1:1250@A1

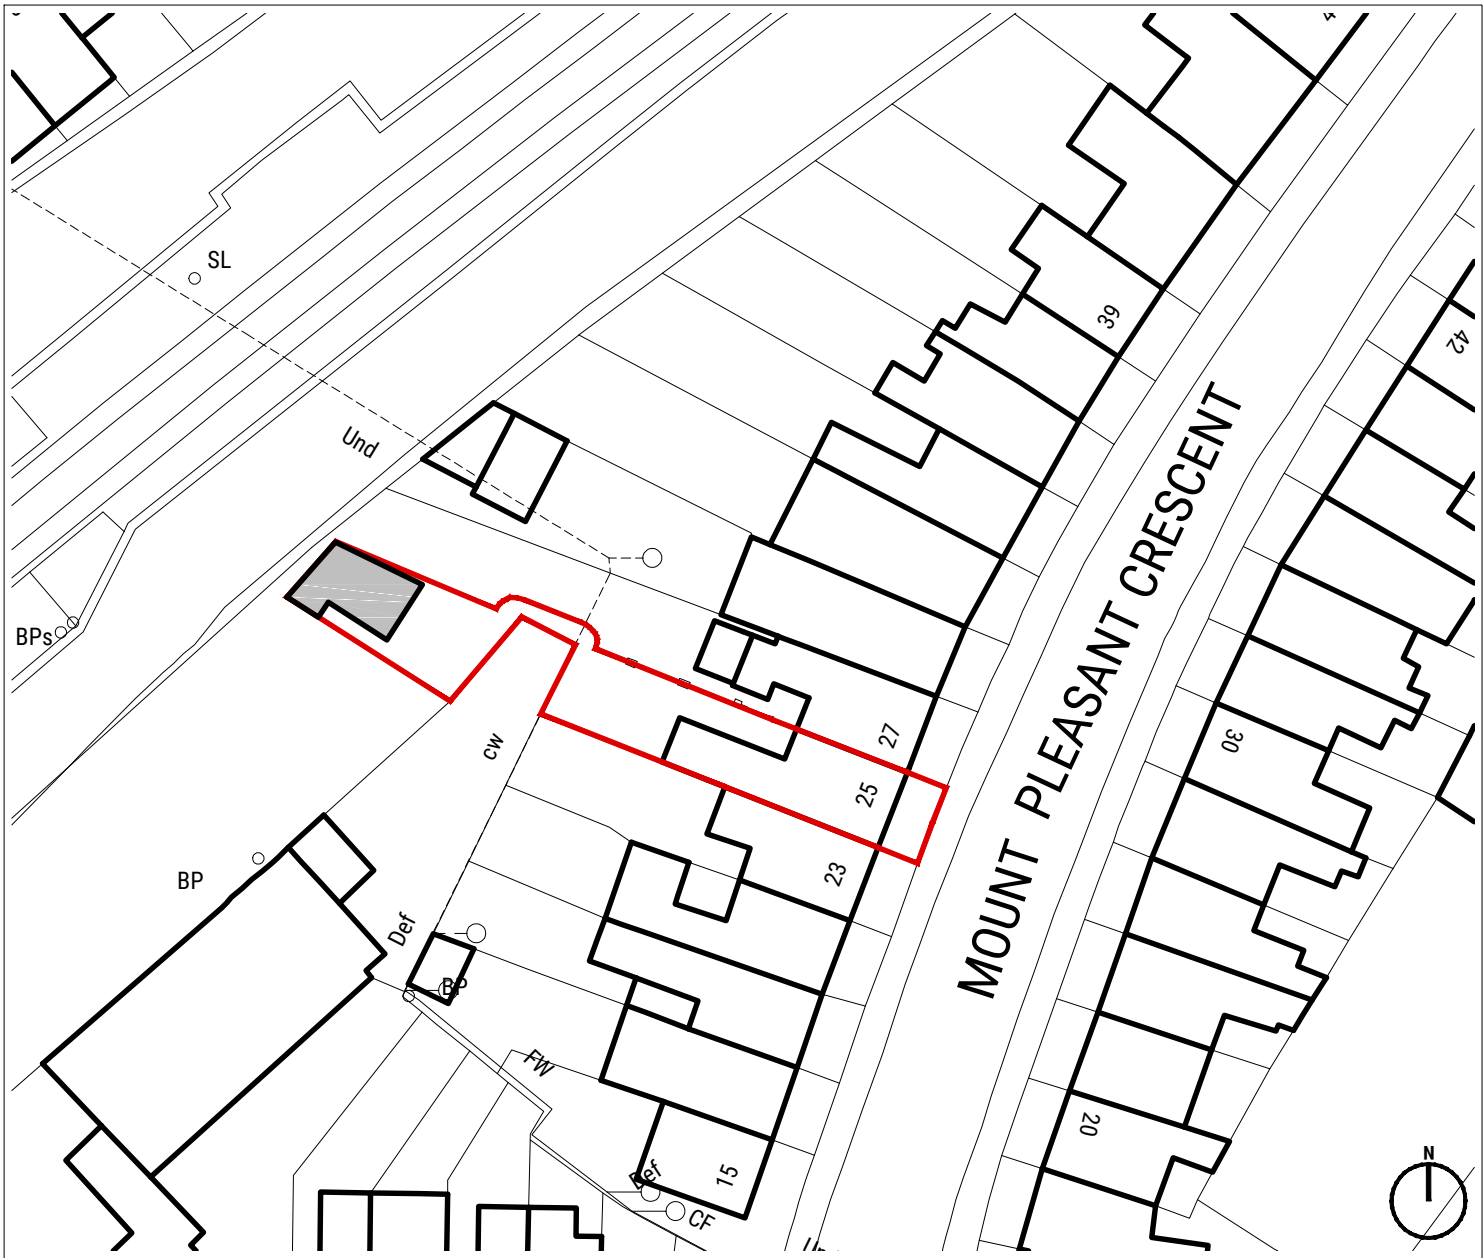


02 Block Plan
Scale 1:500@A1

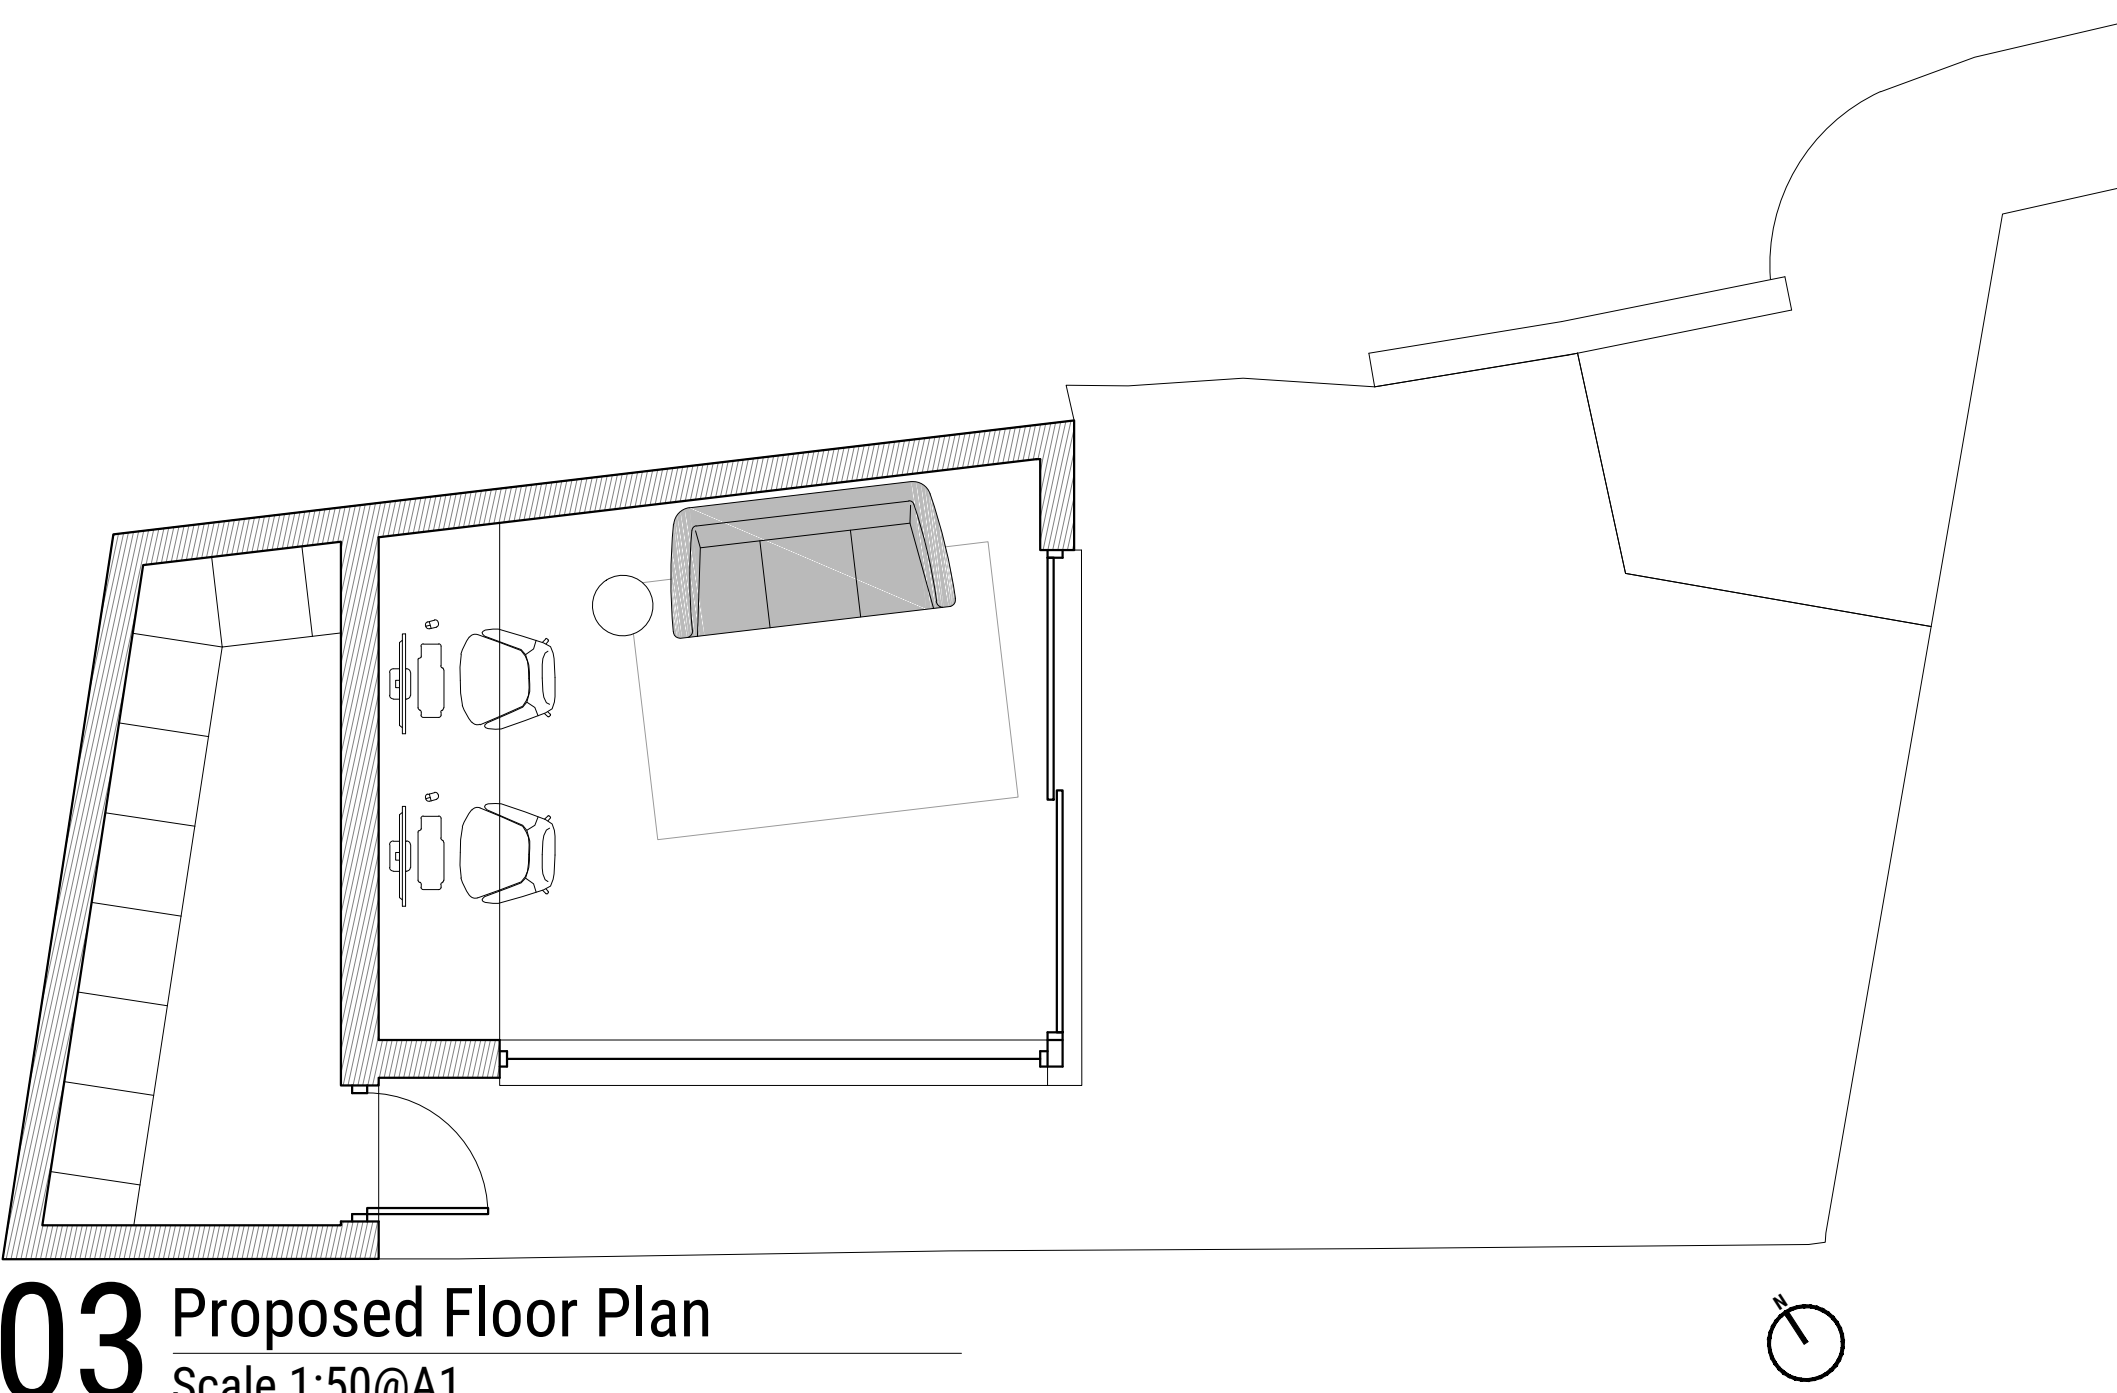


03 Proposed Floor Plan
Scale 1:50@A1

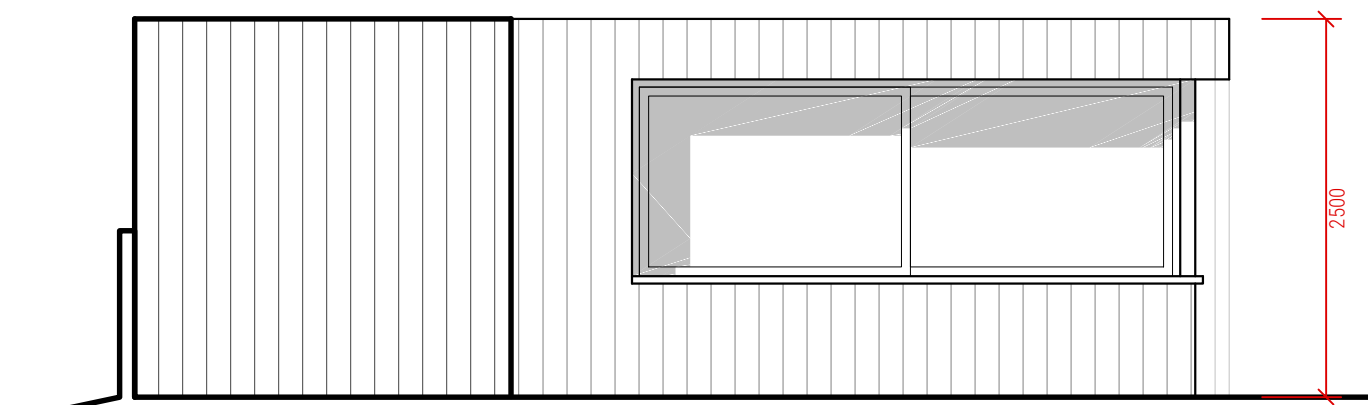


04 Proposed Southwest Elevation
Scale 1:50@A1

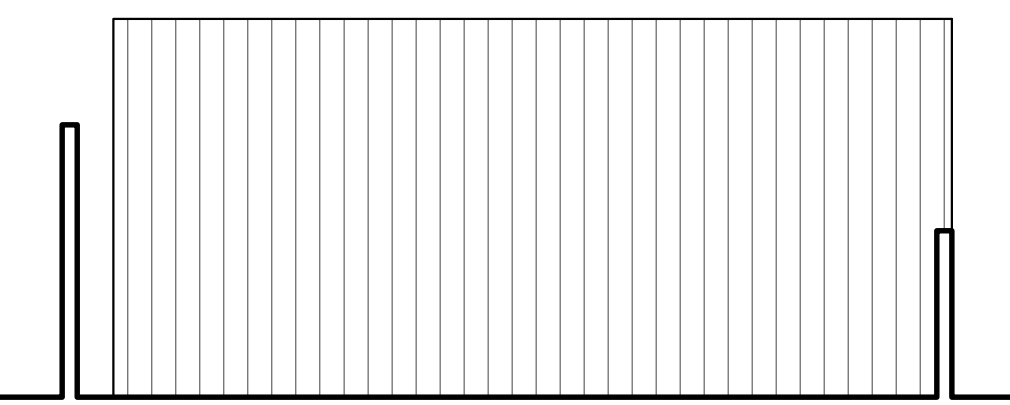


05 Proposed Northwest Elevation
Scale 1:50@A1

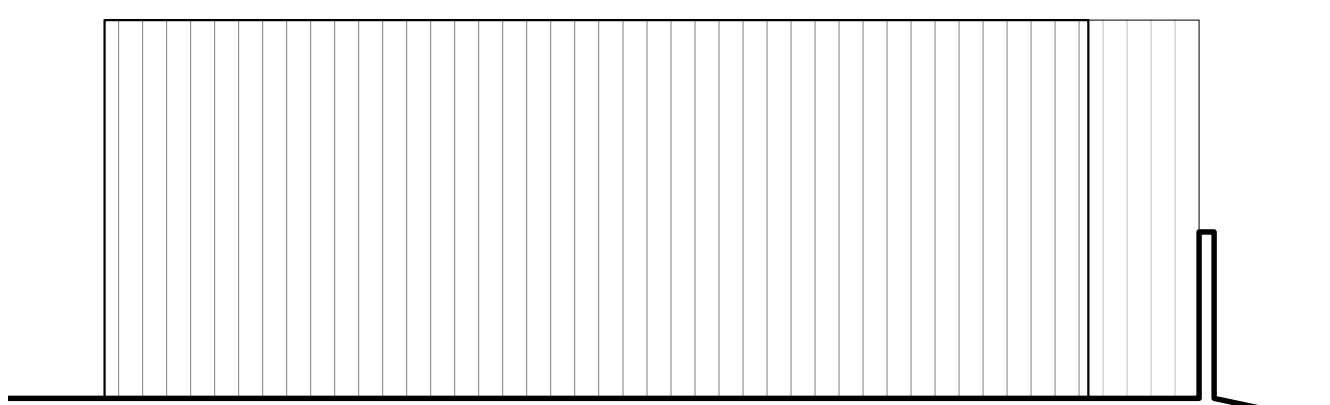

06 Proposed Northeast Elevation
Scale 1:50@A1

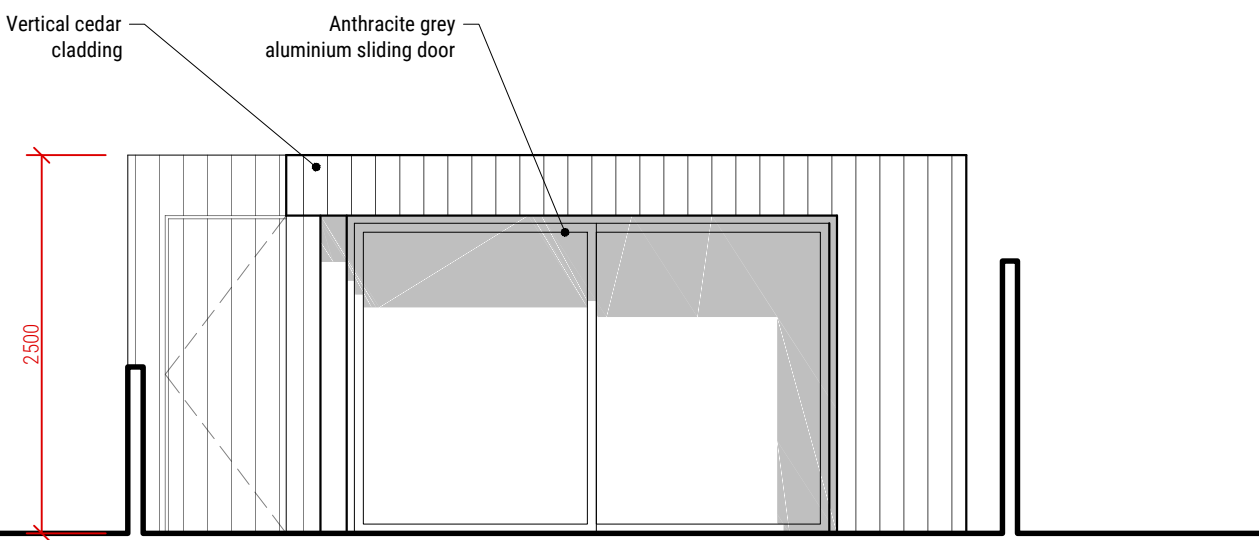

07 Proposed Southeast Elevation
Scale 1:50@A1

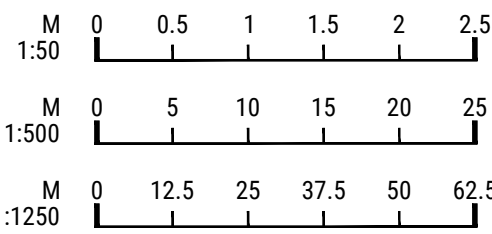

- GENERAL NOTES
1. For the purpose of design development and construction this drawing must not be scaled and only written or calculated dimensions used.
 2. Any errors or divergences should be referred to the originator.
 3. All dimensions to be checked on site.
 4. All drawings are to be read in conjunction with the relevant consultants drawings, schedules, and specifications.

CDM REGULATIONS

 This warning symbol indicates the presence of an unusual or notable risk to the Health and Safety of contractors or occupants

REV.	DATE	ISSUE DESCRIPTION	DRAWN	CHECKED
--	17/08/22	PLANNING SUBMISSION	SK	SK
SEBOUH ARCHITECTS				
PROJECT				
EXTENSIONS & RENOVATIONS				
CLIENT				
A. WHITECOURT & C. VAUGHAN-FOWLER				
ADDRESS				
25 MOUNT PLEASANT CRESCENT, LONDON N4 4HU				
DRAWING NAME				
PROPOSED GROUND / FIRST FLOOR PLANS				
STATUS		SCALE		SHEET
STAGE 1		1:50		A1
PROJECT NO.		DRAWING NO.		REVISION
2012-01		(20)M-401		--