



OFFICE B,
WEST GAINSBOROUGH,
1 POOLE STREET,
LONDON, N1 9EA
T. 020 7739 1650
F. 020 7739 0731
E. mail@ldmproperties.com
W. ldmproperties.com

INVEST

DEVELOP

MANAGE

LDM

Client:

Project:

38 Hornsey Lane Gardens
London
N6 5PD

This drawing is the property of LDM Developments London Limited.
Copyright is reserved. The drawing is issued on the condition that it is not
copied, reproduced, related or disclosed to any unauthorised person, either
wholly or in part.

Rev:	Description:	Date:


Drawing Title:

LOCATION PLAN

Scale: 1:1250	Date: OCT 2014	Frame Size: A3
Drawing Ref: 14_117_01	CAD Ref:	Revision:



Hornsey Lane Gardens

 

INVEST

DEVELOP

MANAGE

IDM

OFFICE B,

WEST GAINSBOROUGH,

1 POOLE STREET,

LONDON, N1 5EA

T. 020 7739 1650

F. 020 7739 0731

E. mail@idmproperties.com

W. idmproperties.com

Project:

38 Hornsey Lane Gardens

London

N6 5PD

Client:

This drawing is the property of IDM Developments London Limited.
Copyright is reserved. The drawing is issued on the condition that it is not
copied, reproduced, related or disclosed to any unauthorised person, either
wholly or in part.

Drawing Title:

SITE PLAN PROPOSED

Scale:

1:200

Date:

OCT 2014

Frame Size:

A3

Drawing Ref:


14_117_200

CAD Ref:

Revision:

B

Hornsey Lane Gardens

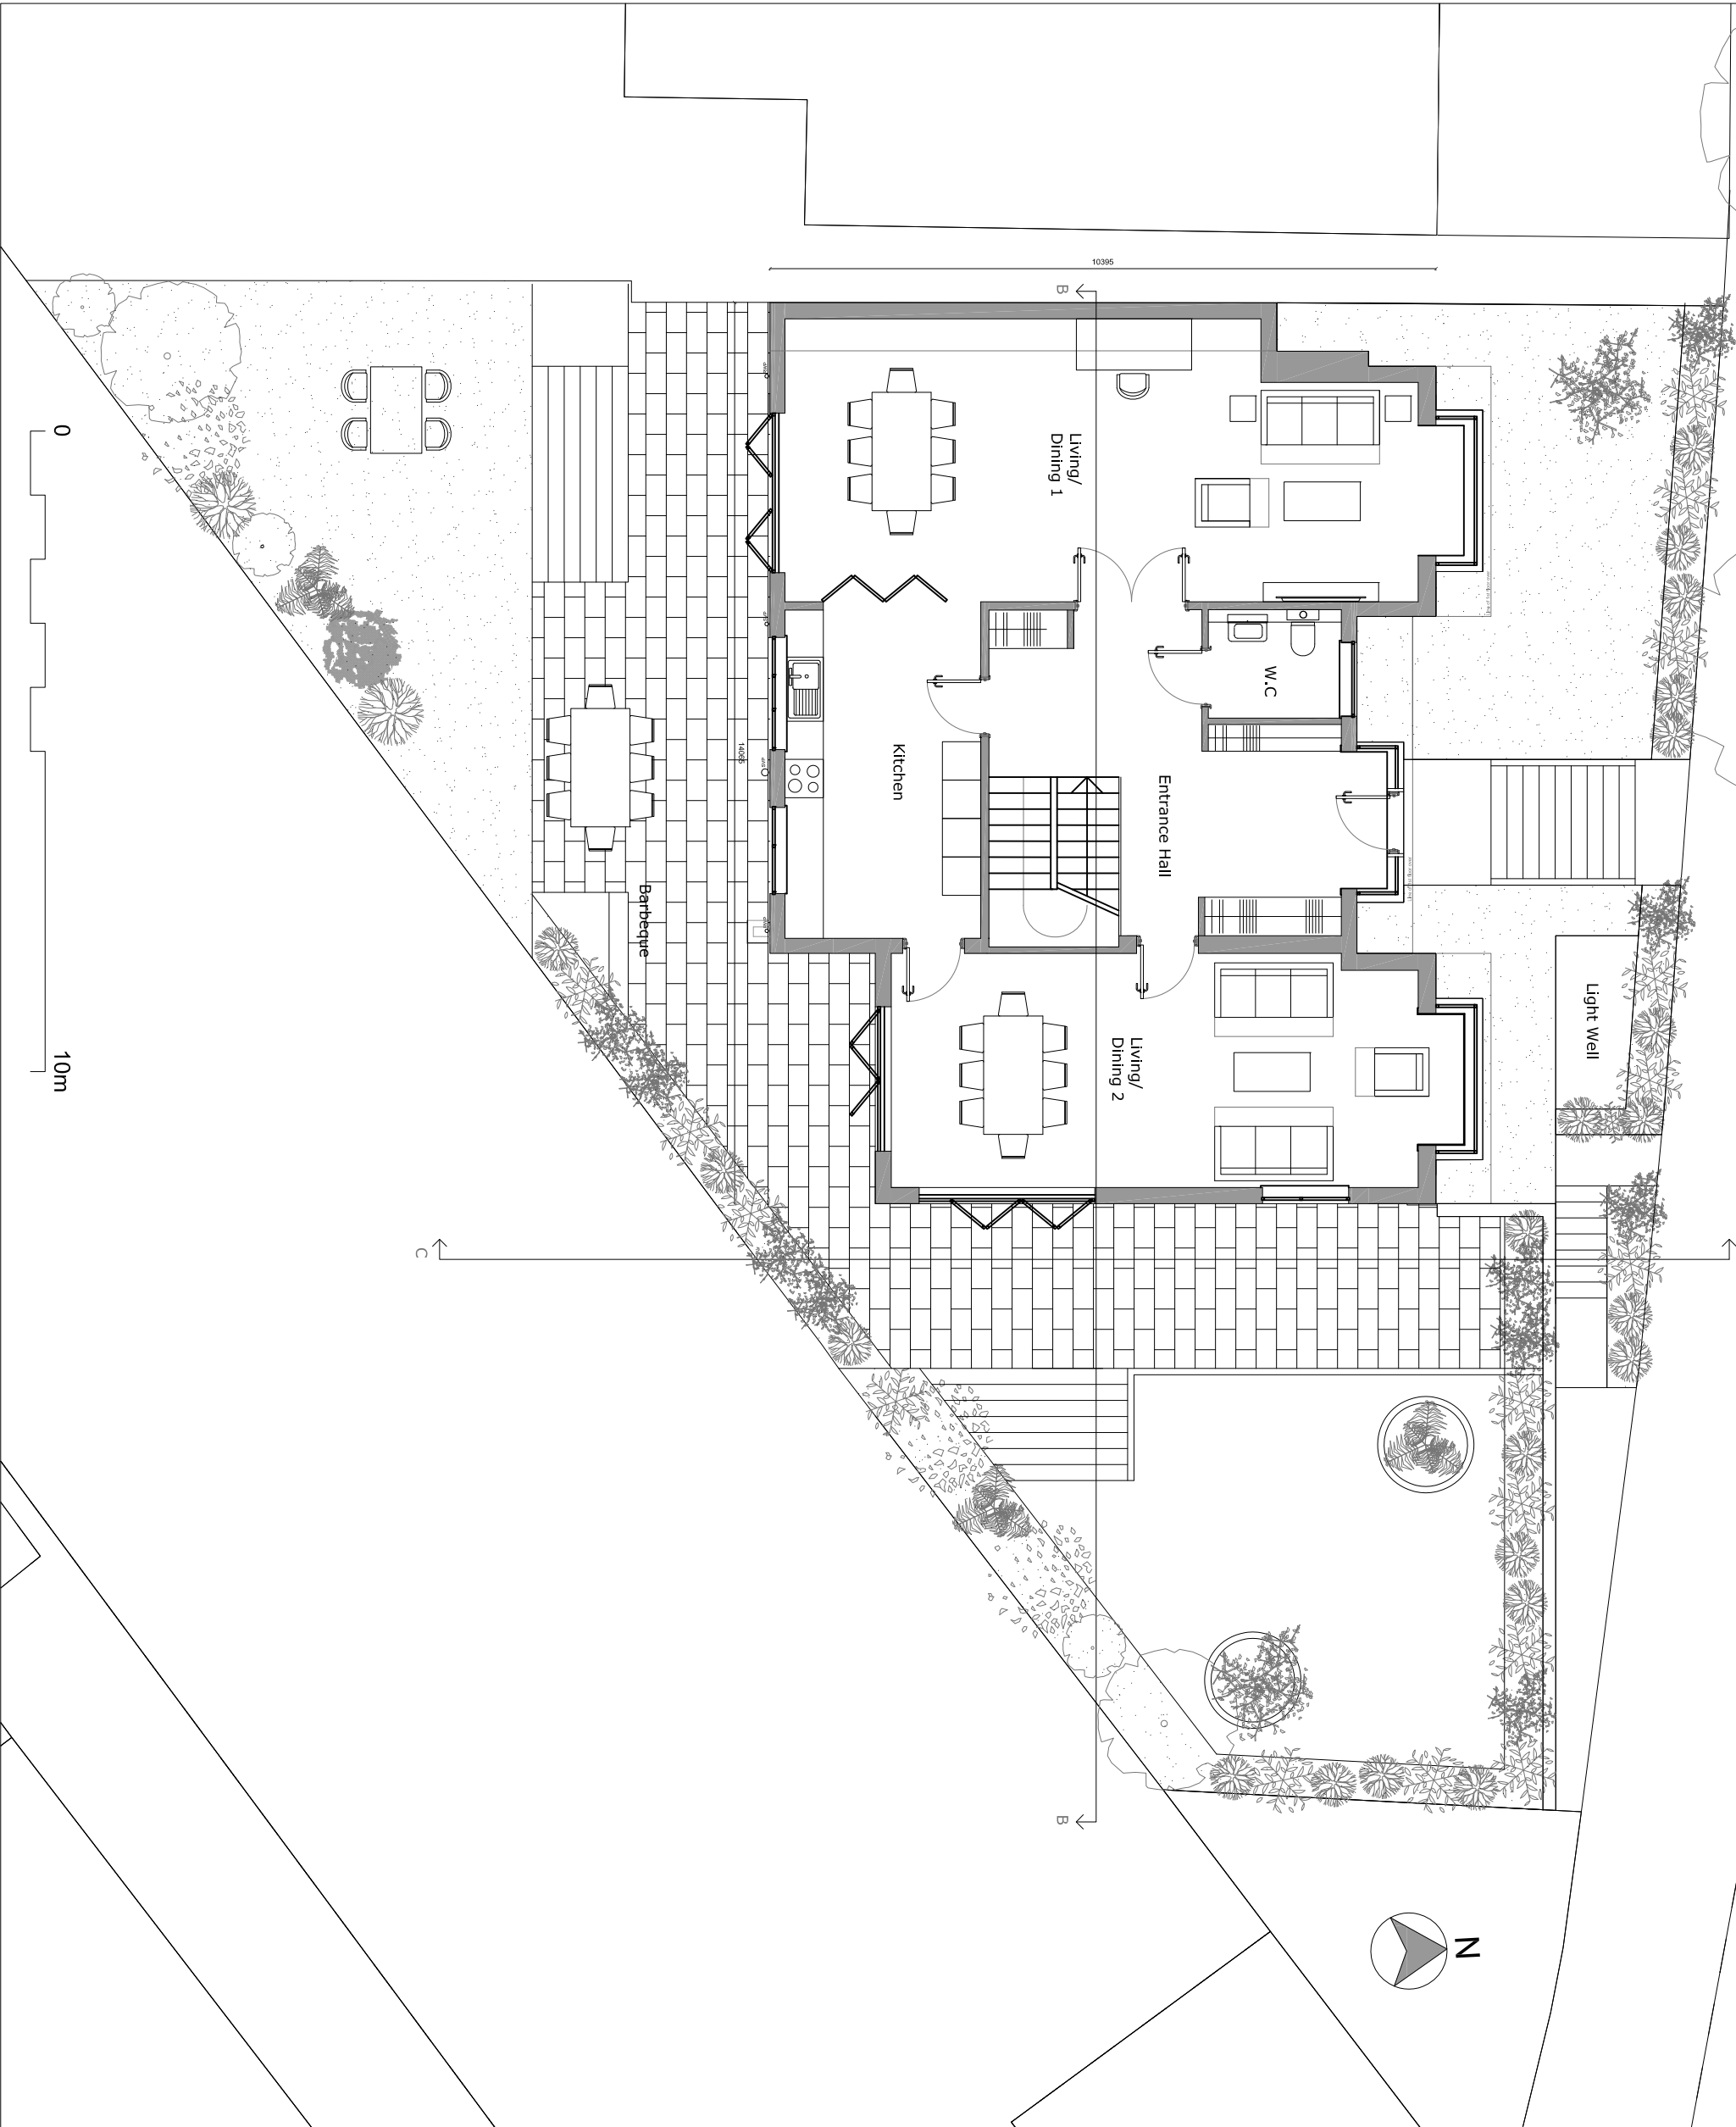[illegible]

This drawing is the property of IDM Developments London Limited.
Copyright is reserved. The drawing is issued on the condition that it is not
copied, reproduced, retained or disclosed to any unauthorised person, either
wholly or in part.

MANAGE DEVELOP INVEST

DM

OFFICE B.
WEST GANSBOROUGH,
1 POOLE STREET,
LONDON, N1 5EA
T. 020 7739 1850
F. 020 7739 0731
E. mail@dmopenas.com
W. dmopenas.com

Client:

Project:

PROPOSED GROUND FLOOR PLAN

Drawing Title:

38 Hornsey Lane Gardens
London
N6 5PD

Scale:
1:100

Date:
OCT 2014


Frame Size: A3

Drawing Ref:

14_117_202


CAD Ref:

Revision:

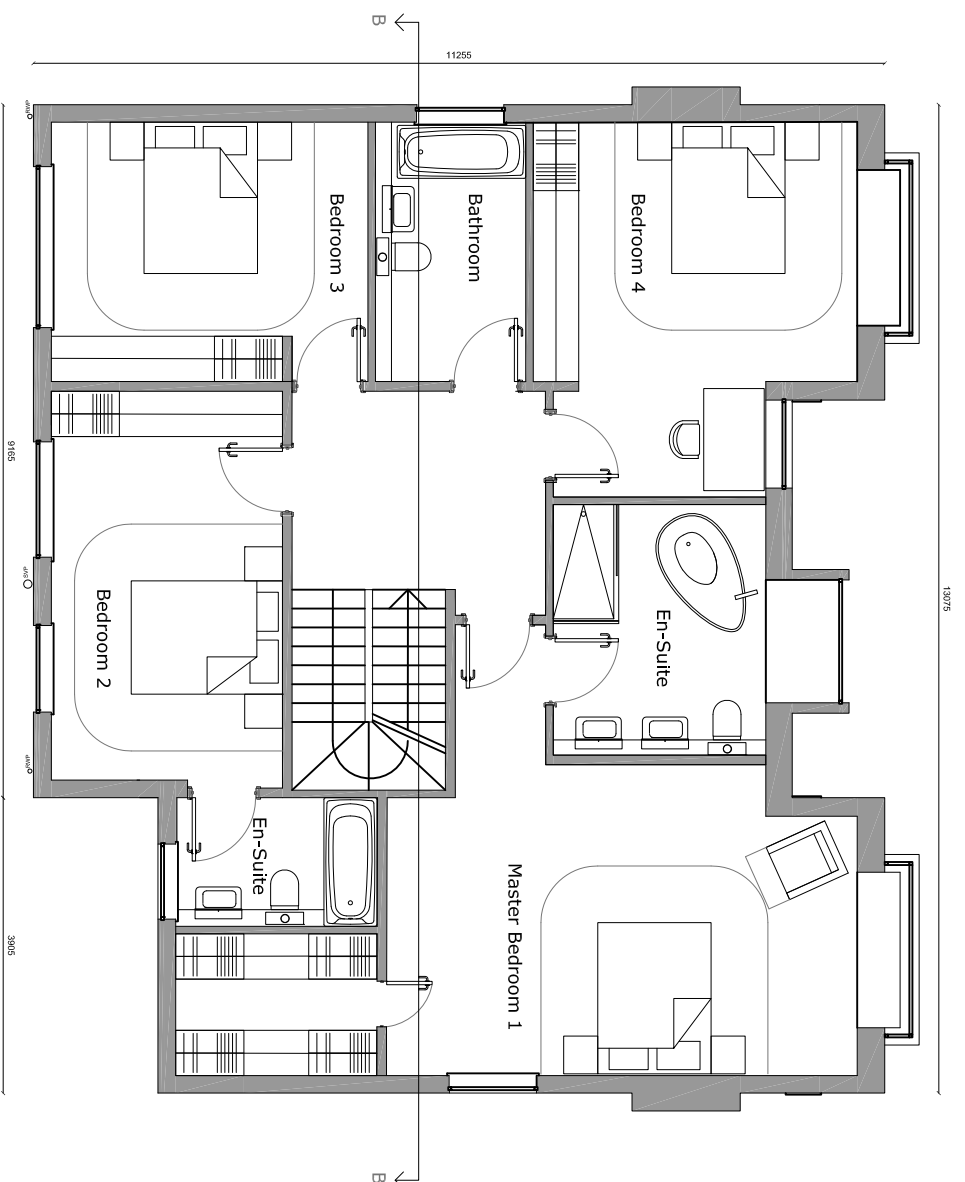

First Floor Plan	Proposed
------------------	----------

SCALE 1:100

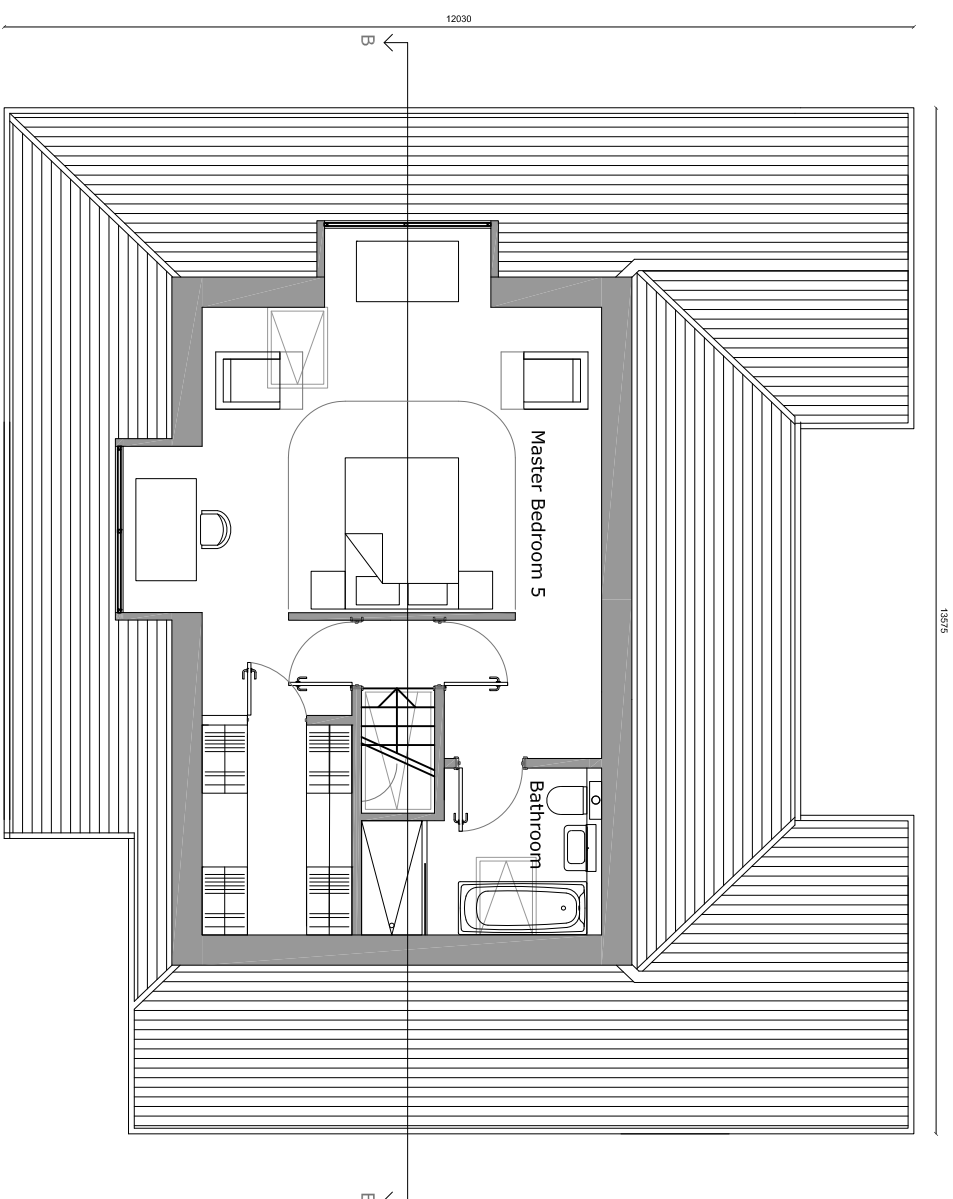

Second Floor Plan

SCALE 1:100 Proposed

[illegible]

This drawing is the property of IDM Developments London Limited.
Copyright is reserved. The drawing is issued on the condition that it is not
copied, reproduced, retained or disclosed to any unauthorised person, either
wholly or in part.



Client:

Project:

PROPOSED FIRST AND SECOND FLOOR PLANS


Drawing Title:

38 Hornsey Lane Gardens
London
N6 5PD

Scale: 1:100 Date: OCT 2014 Frame Size: A3

Drawing Ref: 14_117_203


CAD Ref:	Revision:
----------	-----------

 



North Elevation

SCALE 1:100 | Proposed

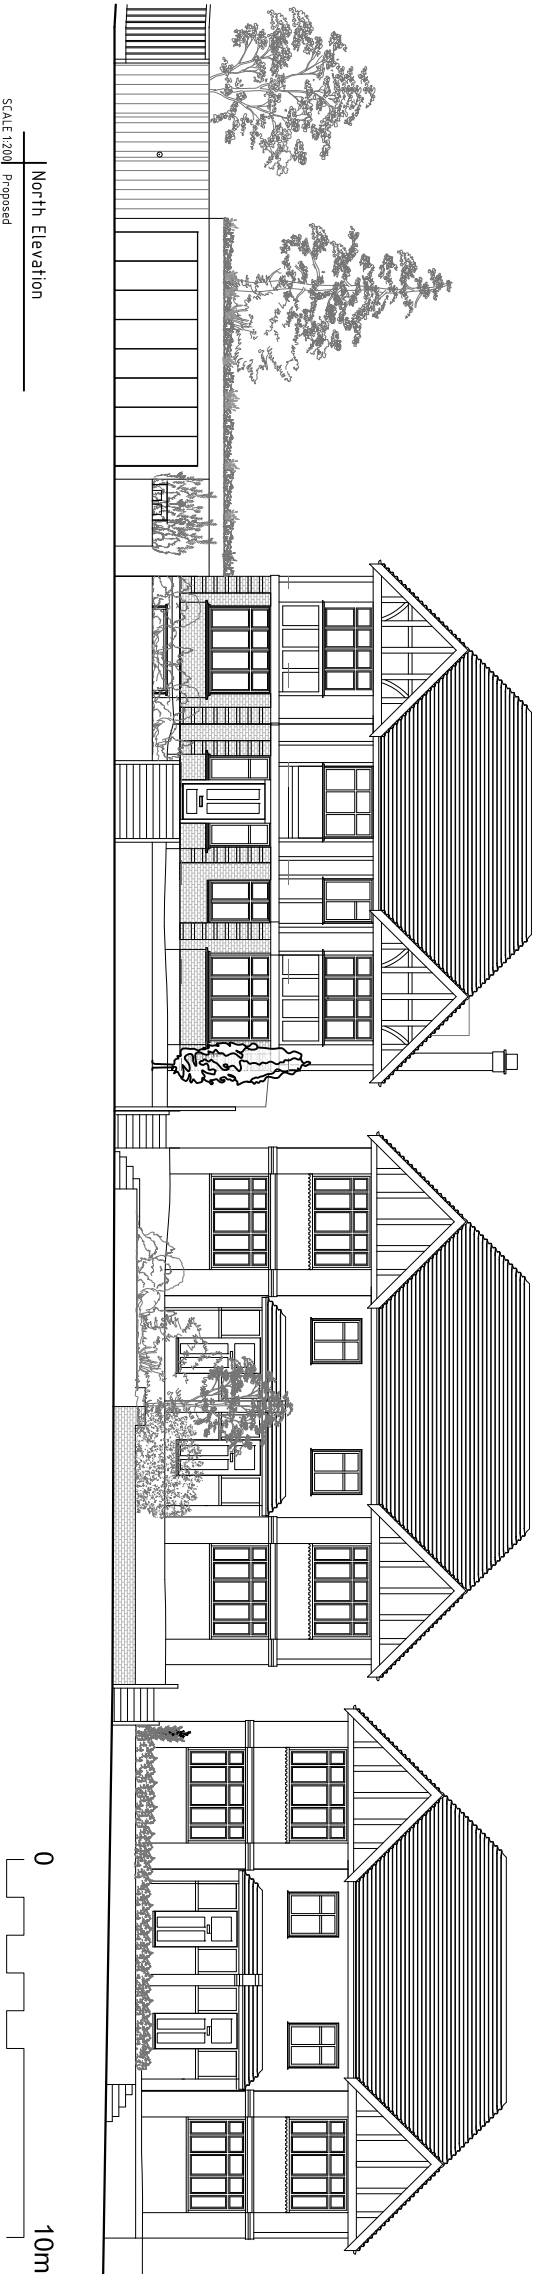

North Elevation

SCALE 1:200 | Proposed

OFFICE B,
WEST GAINSBOROUGH,
1 POOLE STREET,
LONDON, N1 5BA
T. 020 7739 1650
F. 020 7739 0731
E. mail@ldmproperties.com
W. ldmproperties.com

INVEST

DEVELOP

MANAGE

LD

M

Client:

Project:
38 Hornsey Lane Gardens
London
N6 5PD

This drawing is the property of LDM Developments London Limited.
Copyright is reserved. The drawing is issued on the condition that it is not
copied, reproduced, related or disclosed to any unauthorised person, either
wholly or in part.

Rev:	Description:	Date:

Drawing Title:
PROPOSED NORTH
ELEVATION

Scale: 1:100	Date: OCT 2014	Frame Size: A3
Drawing Ref: 14_117_204	Revision: B	

