



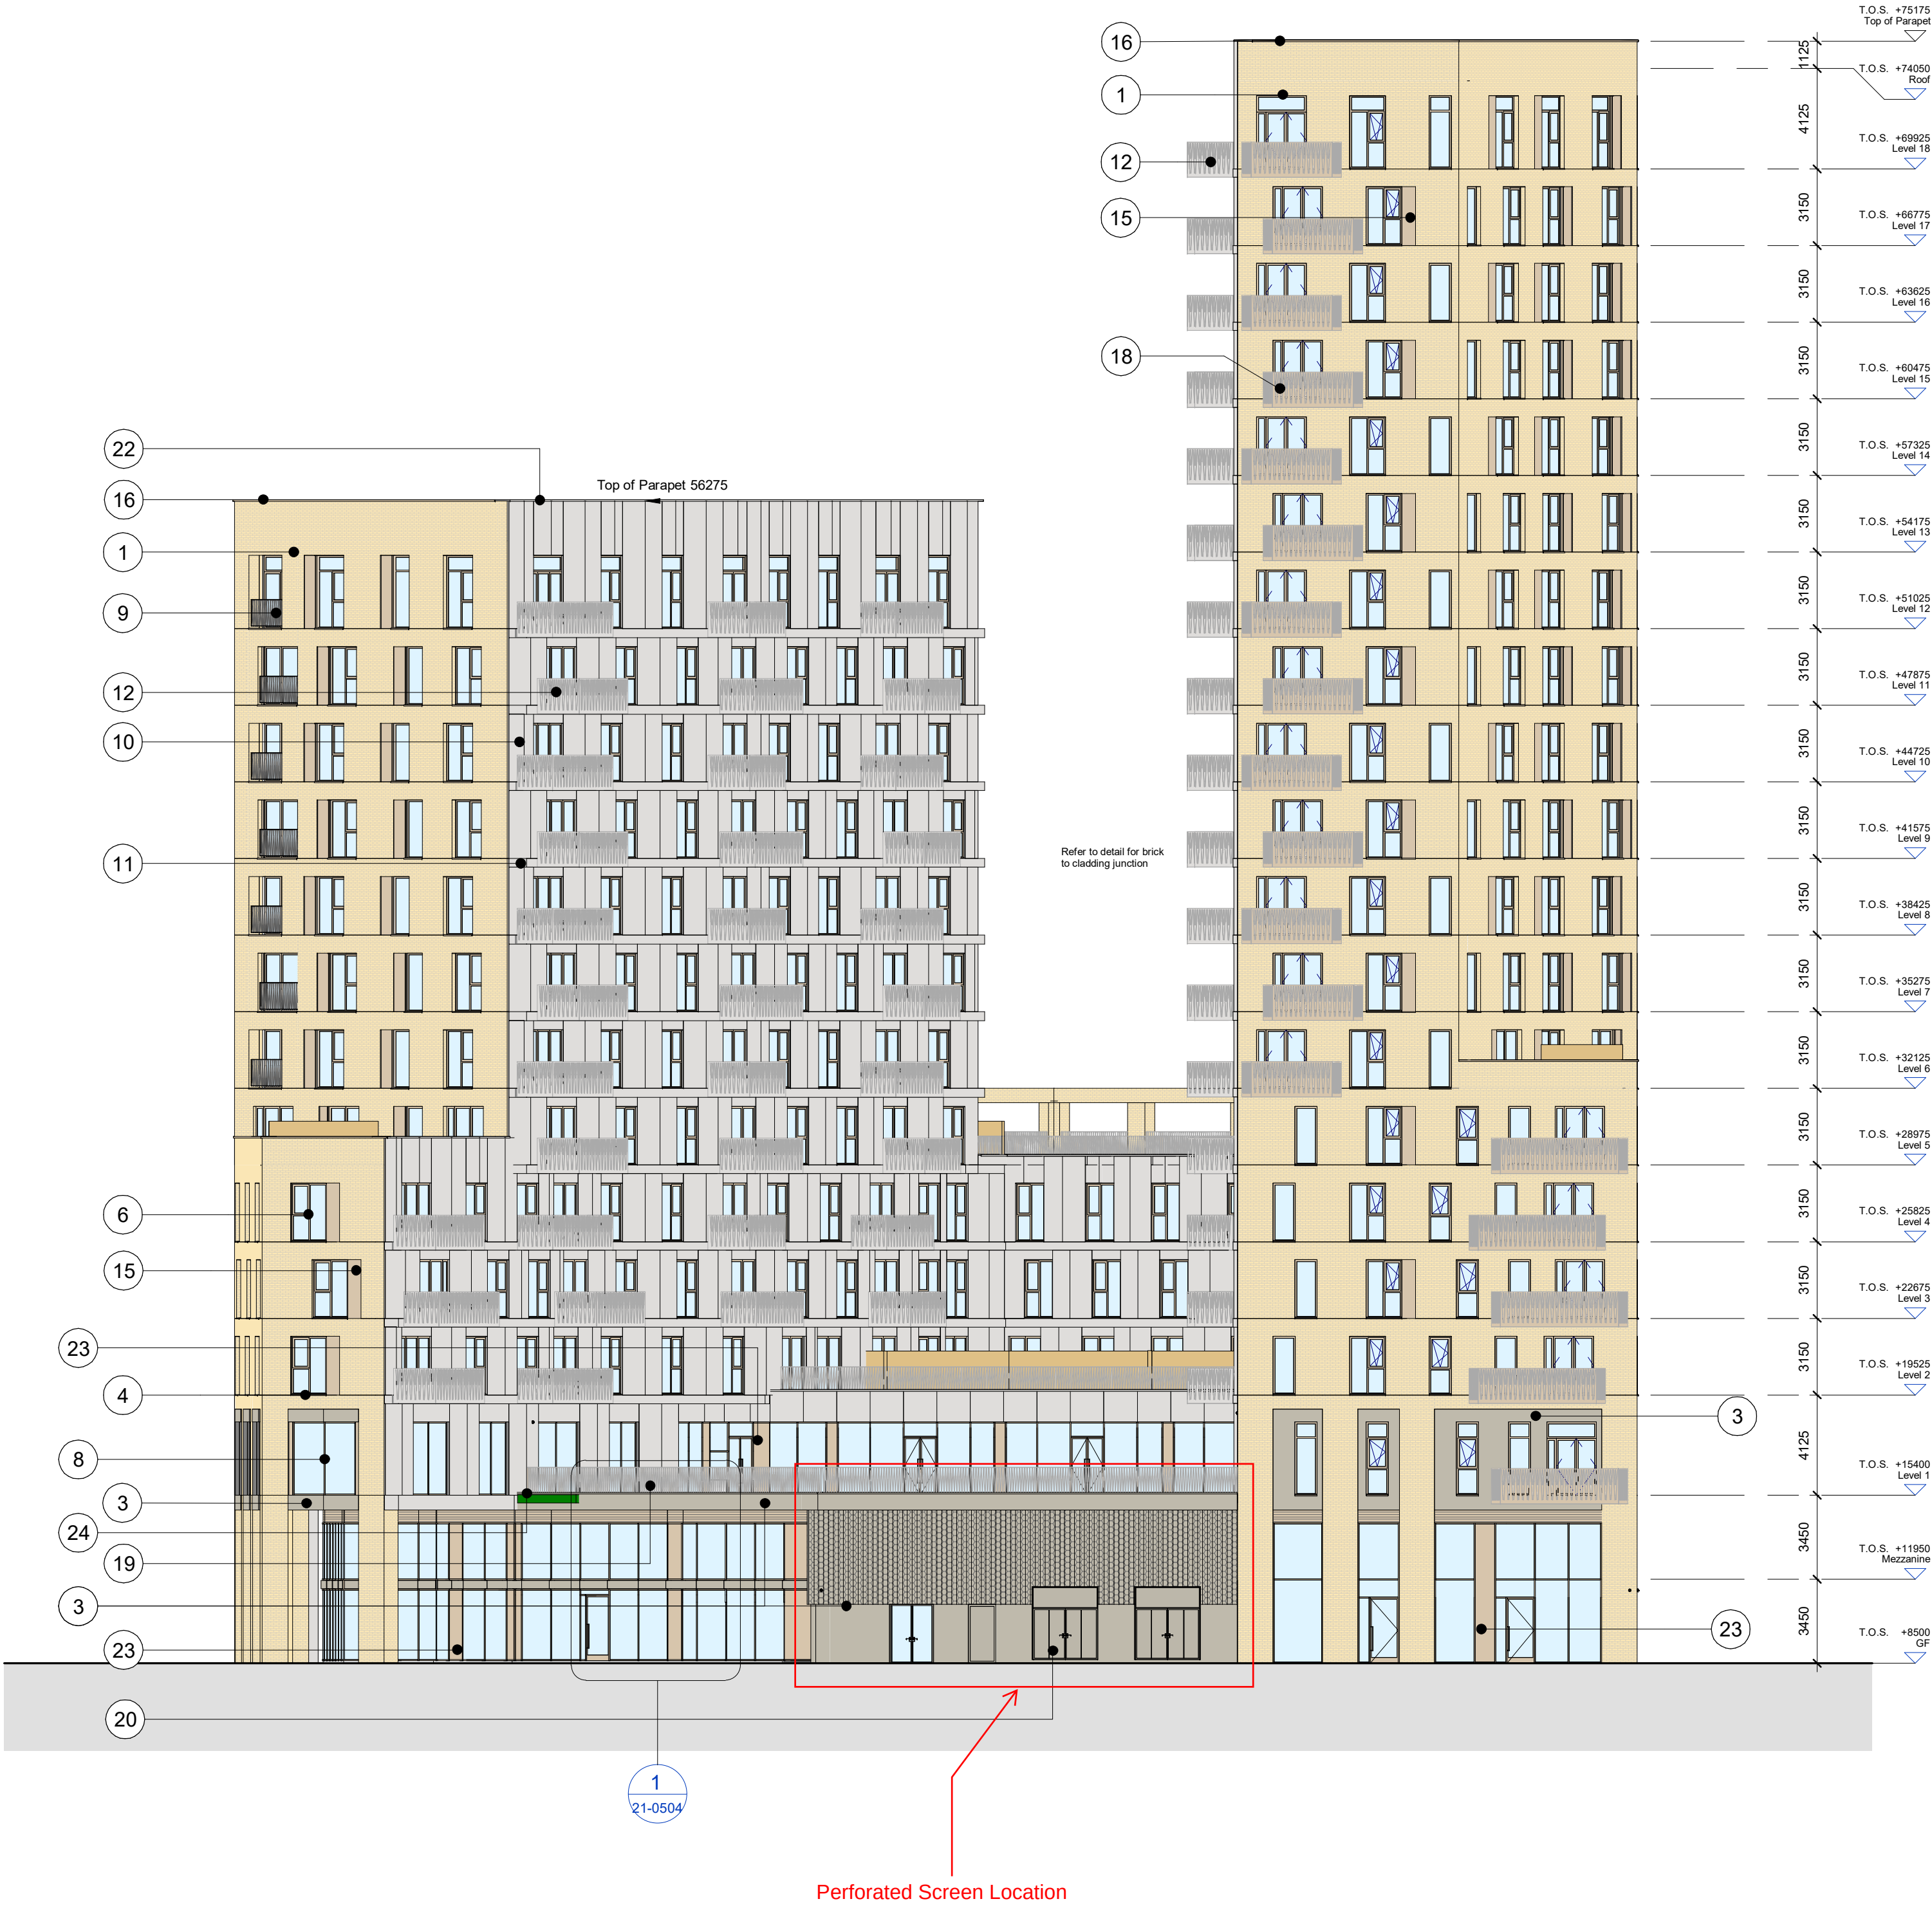

© KDS & Associates Ltd
No part of this drawing may be reproduced without written consent.
All contractors must visit site and be responsible for taking and checking all dimensions relating to this work.
Do not scale from this drawing.

REVISION NOTES			
NO.	DESCRIPTION	DATE	NAME
C1	PRELIMINARY CONSTRUCTION ISSUE	19/06/20	JP
C2	UPDATED AS CLOUDED	12/10/20	JP
C3	UPDATED AS CLOUDED	10/11/20	JP
C4	ISSUED FOR CONSTRUCTION	17/12/20	JP
C5	ISSUED FOR CONSTRUCTION - UPDATED WINDOW SIZES	14/01/21	WB
C6	UPDATED TO INSTRUCTION	17/09/21	WB
C7	ELEVATION UPDATE TO RAL COLOURS	21/10/21	WB
C8	COMMERCIAL DOOR AMENDED	05/04/22	WB

- Key:
- 1 FACING BRICK IN STRETCHER BOND
ANSELMO BRICK - SELMO ORANGE
 - 2 ENGINEERING BRICK.
COLOUR TO MATERIAL SUIT 1
 - 3 ALUMINIUM RAINSCREEN CLADDING.
RAL - 1035
 - 4 ALUMINIUM WINDOW CILL.
RAL - 1036
 - 6 ALUMINIUM WINDOW.
RAL - 1036
 - 7 CURTAIN WALLING - RETAIL
RAL - 1036
 - 8 CURTAIN WALLING - OFFICE
RAL - 1036
 - 9 PPC STEEL BAULSTRADE.
RAL - 1036
 - 10 ALUMINIUM RAINSCREEN CLADDING
RAL - 7048
 - 11 ALUMINIUM RAINSCREEN CLADDING - CONTINUOUS BAND
RAL - 7048
 - 12 PROJECTING BALCONY. LASER CUT BALUSTRADE.
RAL - 7048
 - 13 ALUMINIUM SOFFIT SYSTEM.
RAL - 1036
 - 14 ALUMINIUM PERFORATED PANEL.
RAL - 1035
 - 15 ALUMINIUM RAINSCREEN CLADDING.
RAL - 1036
 - 16 ALUMINIUM COPING
RAL - 1036
 - 17 BRICK PERGOLA SYSTEM.
ANSELMO BRICK - SELMO ORANGE
 - 18 PROJECTING BALCONY. LASER CUT BALUSTRADE.
RAL - 1036
 - 19 PPC STEEL BAULSTRADE.
RAL - 1035
 - 20 SUNRAY LOUVRED DOOR.
RAL - 1035
 - 21 GARAGE DOOR DOUBLE SWING LEAFS. STEEL ANGLED RODS TO SUIT BALUSTRADE DESIGN. RAL - 1035
 - 22 ALUMINIUM COPING
RAL - 7048
 - 23 FIXED METAL INFILL CURTAIN WALL PANEL
RAL - 1036
 - 24 ALUMINIUM COPING
RAL - 1035

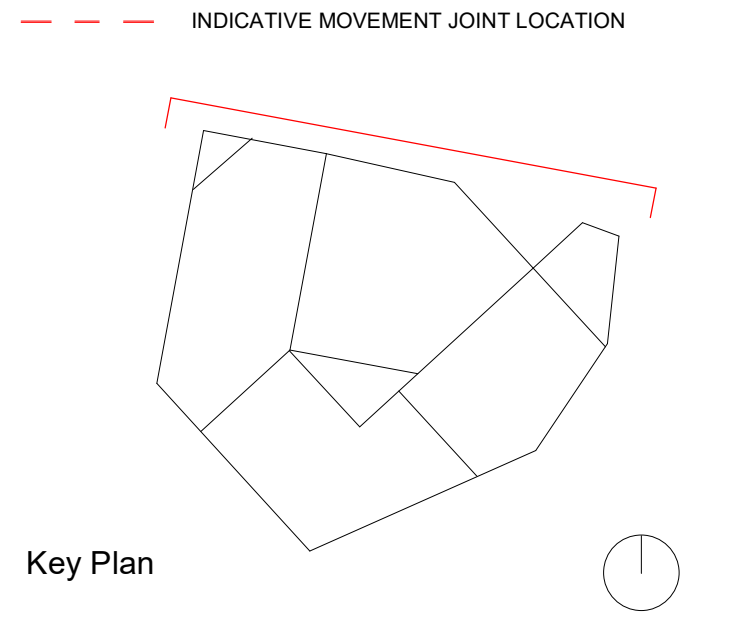

KDS ASSOCIATES LTD
DESIGN ARCHITECTURE MANAGEMENT CONSULTANTS
101 The Blackfriars Foundry
106 Blackfriars Road
London SE1 8BN
Tel: 020 3555 0775
www.kdsassociates.co.uk

FOR CONSTRUCTION

PROJECT / DRAWING TITLE
Ashley Road East
Tottenham Hale

DRAWING TITLE
North Elevation - Ashley Link

DATE		DRAWN BY		DRAWING STATUS		SCALE			
Nov '19		JP				1 : 200@ A1			
SITE REF.		PR. REF.	LOCATION	PR.NO	ROLE	C.PR.NO	B.EL.	DR.NO.	REV
TH - ARE - 01		001	- A - 3673	- 20-0303					C8