





2000.1 - Site Plan - Scale: 1:200

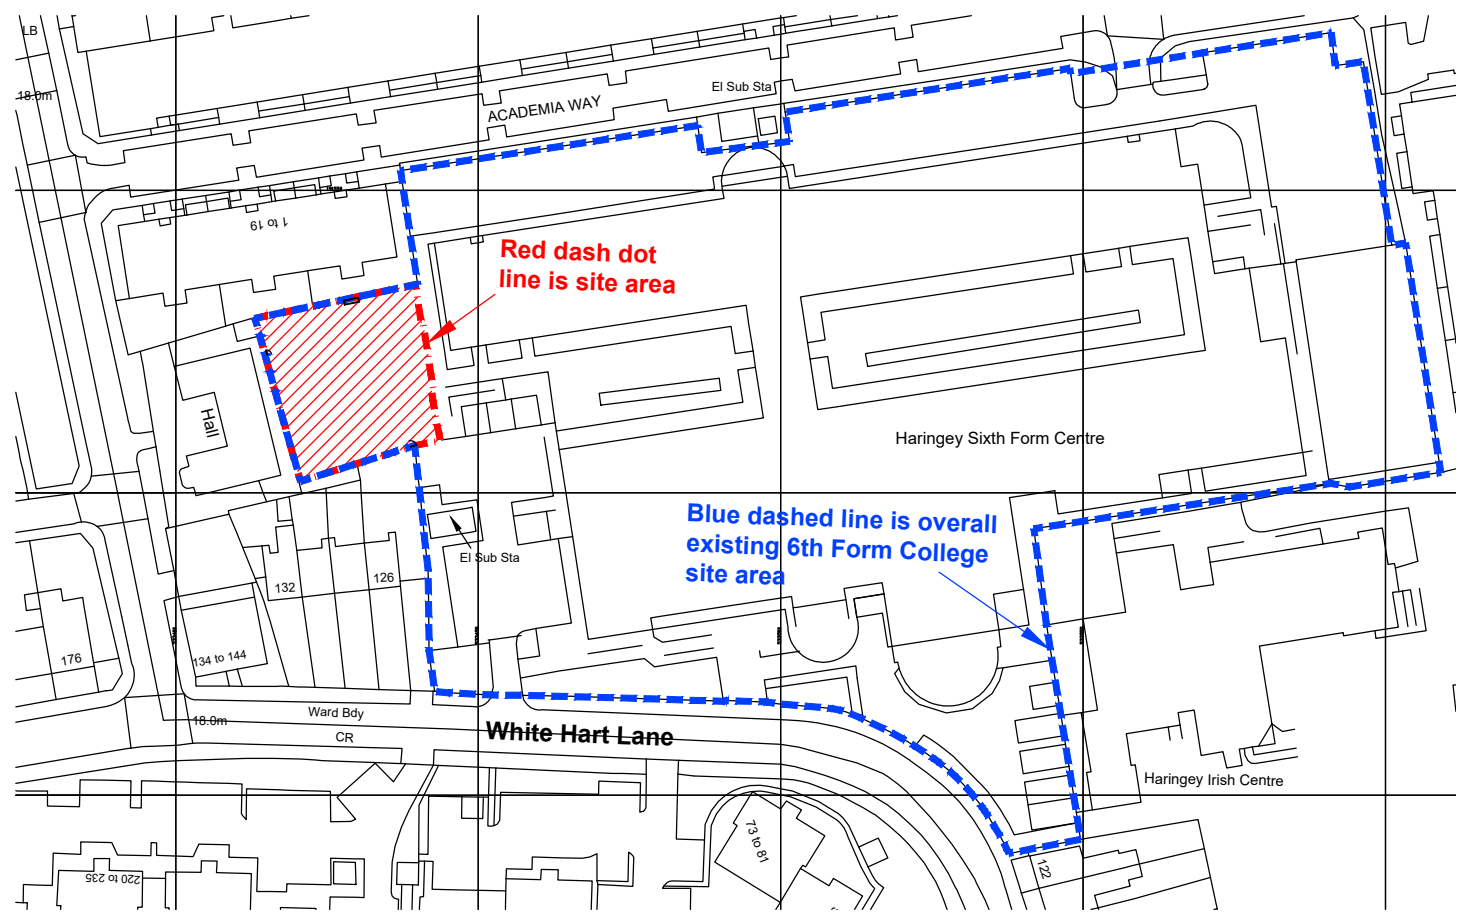

2000.1 - Location Plan - Scale: 1:1250

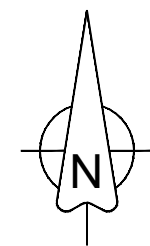

Do not scale from this drawing.
Contractors must confirm site dimensions before starting work on shop drawings.

Rev.	Description	Date	Aut.
P1		01.09.2022	KDE
PRELIMINARY ISSUE: - BMC			

Purpose of Issue:	PLANNING	TF Job No.	5338
-------------------	----------	------------	------

Thornwood Interiors
Haringey 6th Form College
White Hart Lane, N17 8HR
Site & Location Plans

Drawing Number:	Suit.	Rev.
5338 -TF - ZZ -SP -DR -A - 2000	S0	P1
Drawn: BMC	Approved: KDE	Scale: 1:200 & 1:1250 @A2
ARCHITECTS		DESIGNERS

Warwick House
116 Palmerston Road,
Buckhurst Hill, Essex,
IG9 5LQ.
020 8504 9711
architects@tooleyfoster.com
www.tooleyfoster.com

© All Rights Reserved

1892
**Tooley
Foster**