


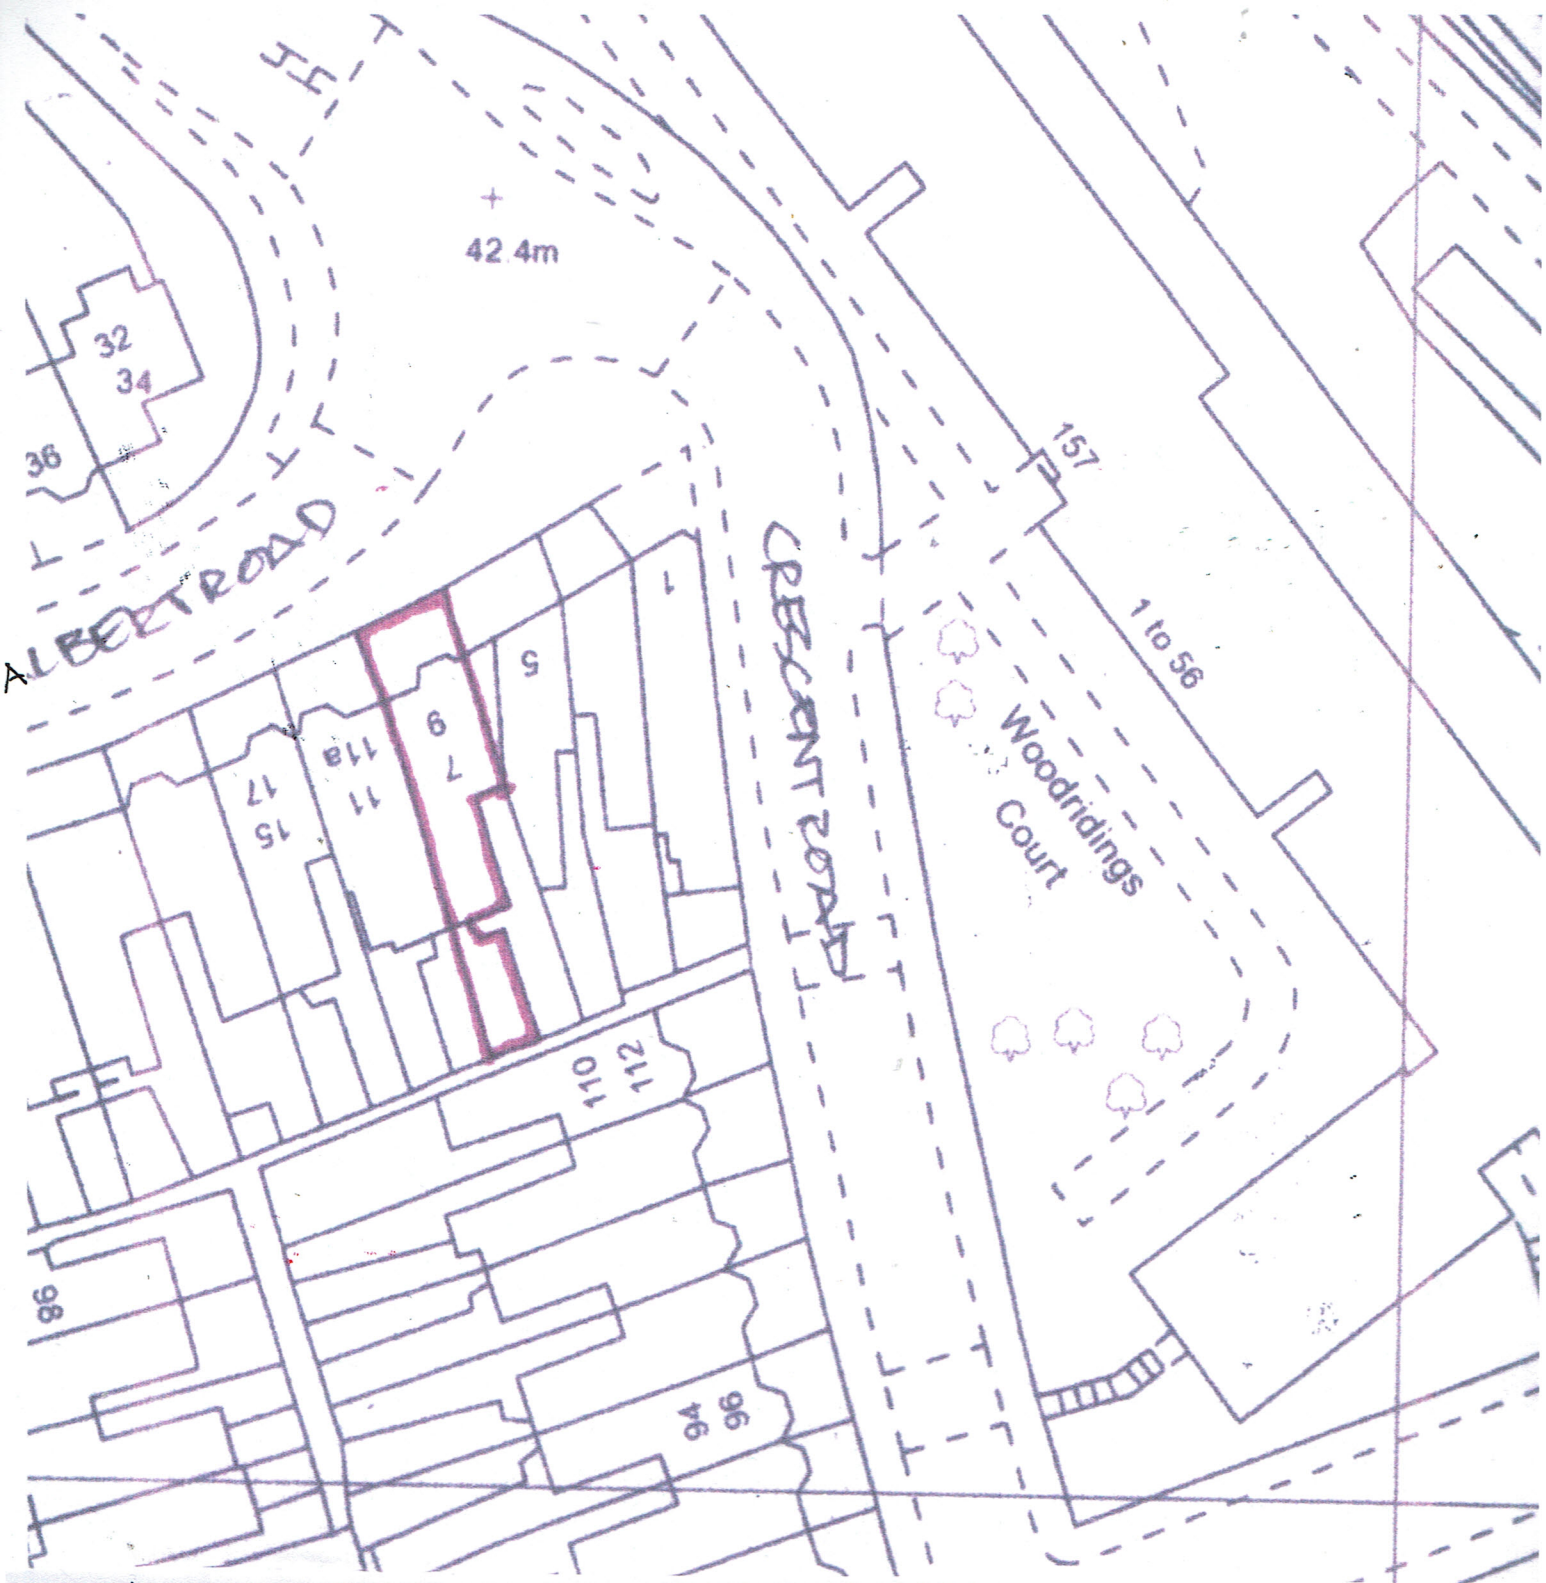

SITE PLAN
9 ALBERT ROAD
N22 7AA

SCALE 1:500

