

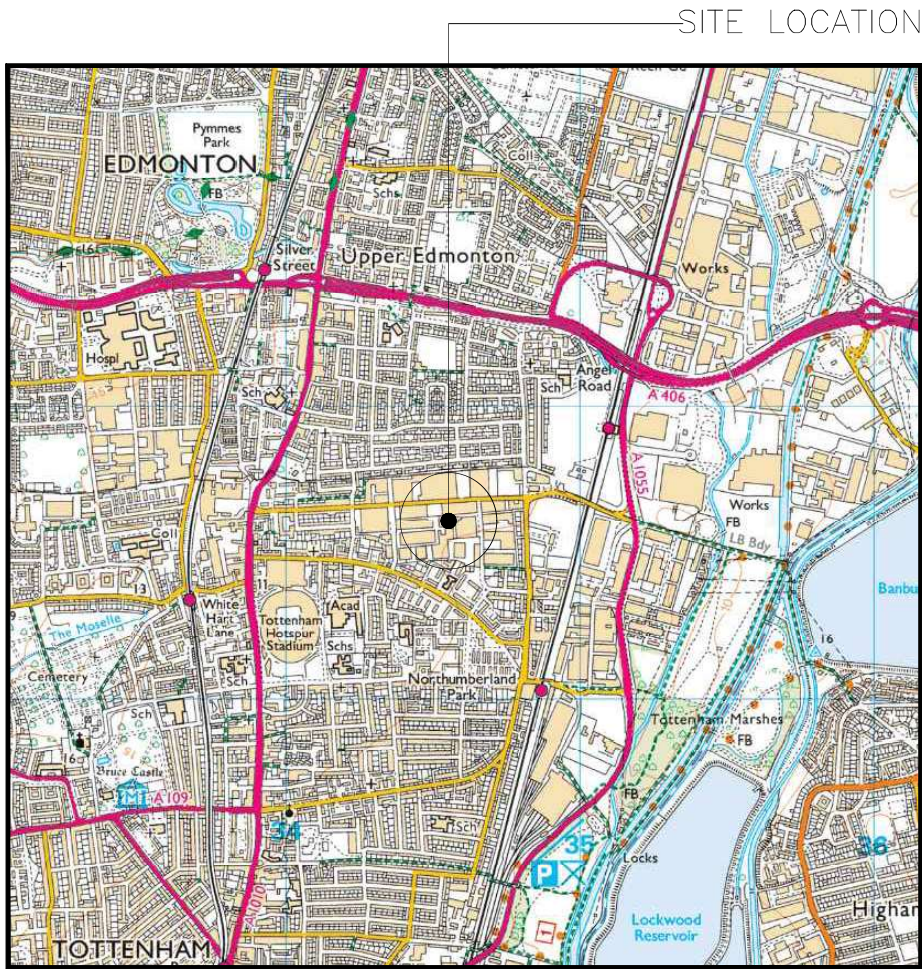


SITE LOCATION
(Scale 1:25000)

Ordnance Survey map extract
based upon Landranger map series
with the permission of the controller of
Her Majesty's Stationary Office
INS licence No. 100022432
Crown Copyright

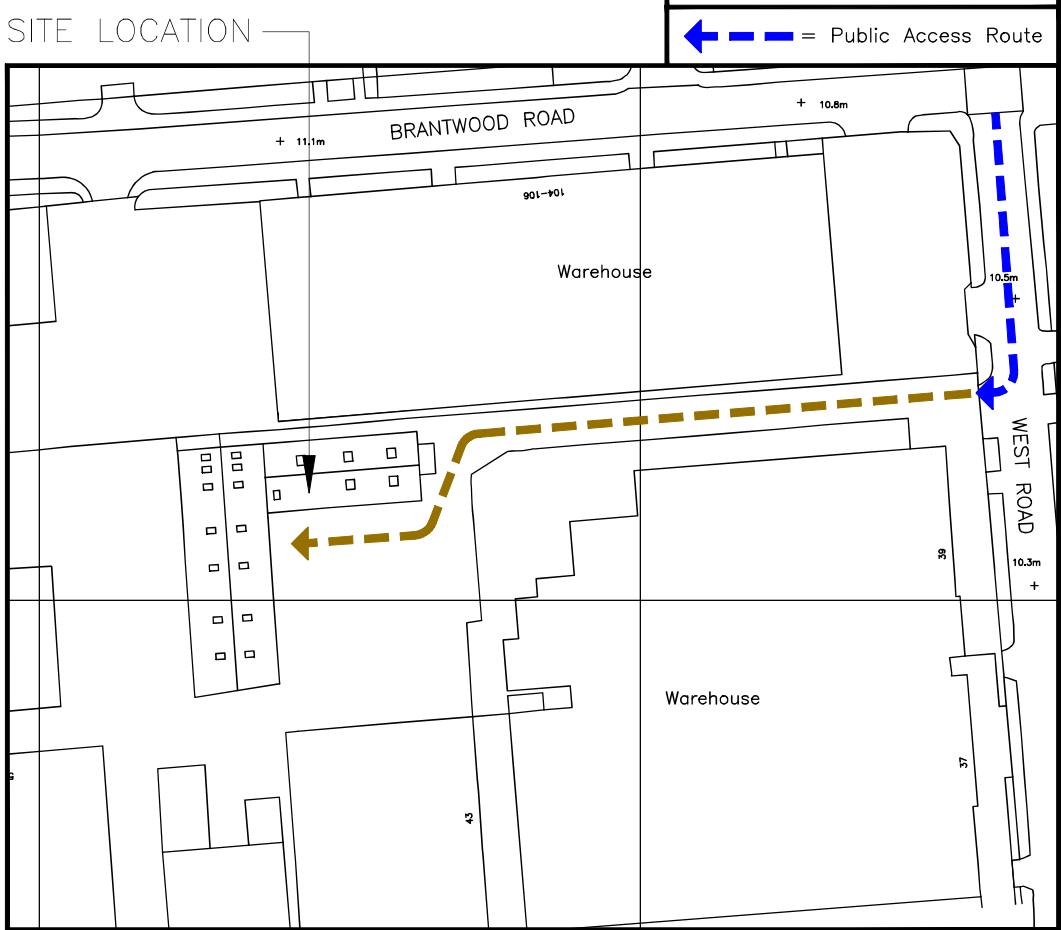

SITE PHOTOGRAPH

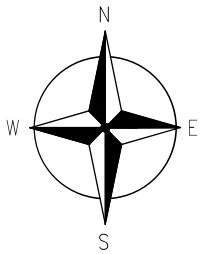


534500

534600

DETAILED SITE LOCATION
(Scale 1:1250)

Based upon Ordnance Survey map extract
with the permission of the Controller of
Her Majesty's Stationary Office.
Crown copyright.
INS licence No. 100022432

 

ALL DIMENSIONS ARE IN mm UNLESS NOTED OTHERWISE

N.G.R E: 534540 N: 191618

DIRECTIONS TO SITE:
LEAVE THE M25 AT JUNCTION 25, THEN AT
THE ROUNDABOUT TAKE THE 3RD EXIT ONTO
THE A10. AT GREAT CAMBRIDGE ROUNDABOUT
TAKE THE 1ST EXIT ONTO THE A406. BRANCH
LEFT AND MERGE ONTO UNNAMED ROAD. AT
TRAFFIC SIGNAL TURN LEFT ONTO STERLING
WAY. AT ANGEL EDMONTON JUNCTION TURN
RIGHT ONTO THE A1010. AT ROUNDABOUT
TURN LEFT ONTO CLAREMONT STREET. TURN
RIGHT ONTO INGLETON ROAD. TURN RIGHT
ONTO GRANGE ROAD. TURN LEFT ONTO
BRANTWOOD ROAD AND RIGHT TO THE WEST
ROAD. SITE IS ON THE RIGHT.

NOTES:

A	Issued for Approval	CJH	INS	12.09.22
REV	MODIFICATION	BY	CH	DATE



INS Group Limited, Suite 1, Port View,
One Port Way, Port Solent, Portsmouth,
Hampshire, PO6 4TY



vodafone

CORNERSTONE - METROPOLIS 5G


Cell Name	Opt.
ASTERGROVE WORKS (DILFA PACKAGING)	—

Cell ID No		
CORNERSTONE	TEF	VF
E303931		
14422329	39076	10037_36

Site Address / Contact Details
41 WEST ROAD TOTTENHAM LONDON N17 ORE

Drawing Title: SITE LOCATION MAPS			
Purpose of issue: PLANNING			Dwg Rev:
Drawing Number: 100			A
Surveyed By: UKAIR COMMA		Original Sheet Size: A3	
Drawn: CJH	Date: 12.09.22	Checked: INS	Date: 12.09.22
			Pack Issue: A

The drawings comply with Vodafone Standard ICNIRP guidelines.
Designed in accordance with CORNERSTONE document: SDN0009 V5

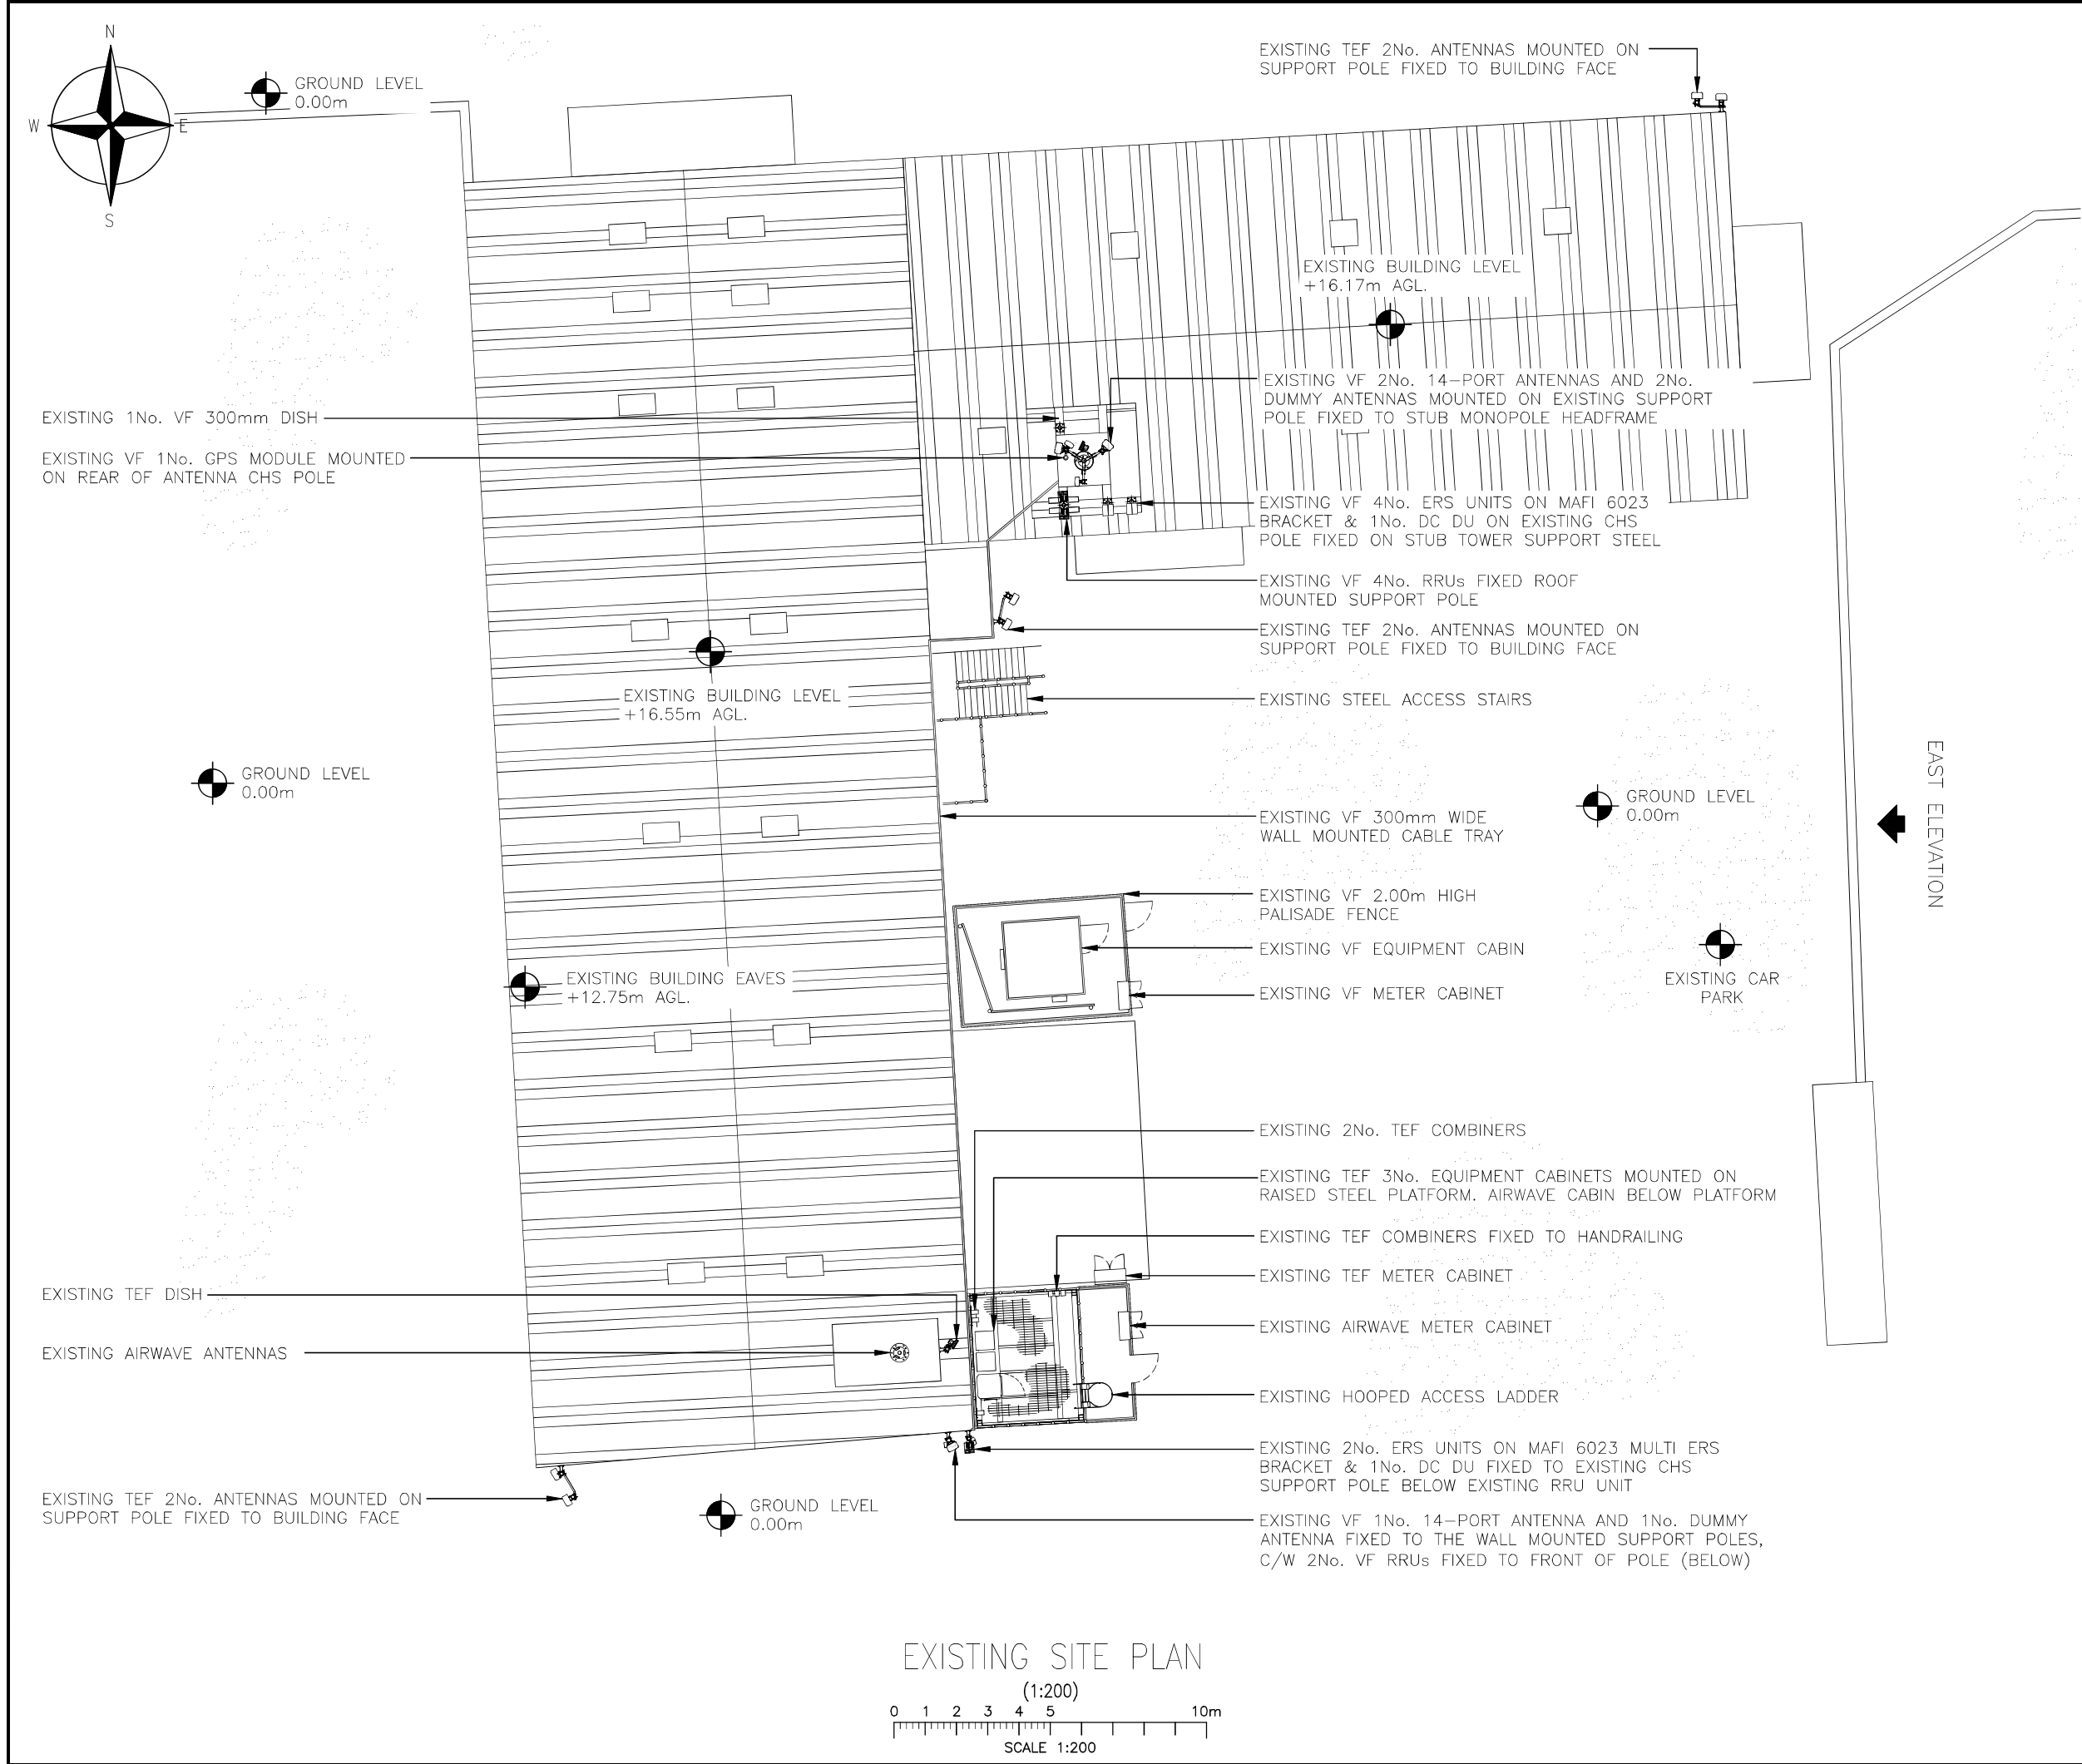

ALL DIMENSIONS ARE IN mm UNLESS NOTED OTHERWISE

N.G.R | E: 534540 N: 191618

NOTES:

REV	Issued for Approval	BY	CH	DATE
A	Issued for Approval	CJH	INS	12.09.22



INS Group Limited, Suite 1, Port View,
One Port Way, Port Solent, Portsmouth,
Hampshire, PO6 4TY



vodafone


CORNERSTONE - METROPOLIS 5G

Cell Name	Opt.
ASTERGROVE WORKS (DILFA PACKAGING)	-


Cell ID No		
CORNERSTONE	TEF	VF
E303931		
14422329	39076	10037_36

Site Address / Contact Details	
41 WEST ROAD TOTTENHAM LONDON N17 0RE	

Drawing Title: EXISTING SITE PLAN			
Purpose of issue: PLANNING			Dwg Rev:
Drawing Number: 200			A
Surveyed By: UKAIR COMMA	Original Sheet Size: A3		Pack Issue:
Drawn: CJH	Date: 12.09.22	Checked: INS	Date: 12.09.22
			A

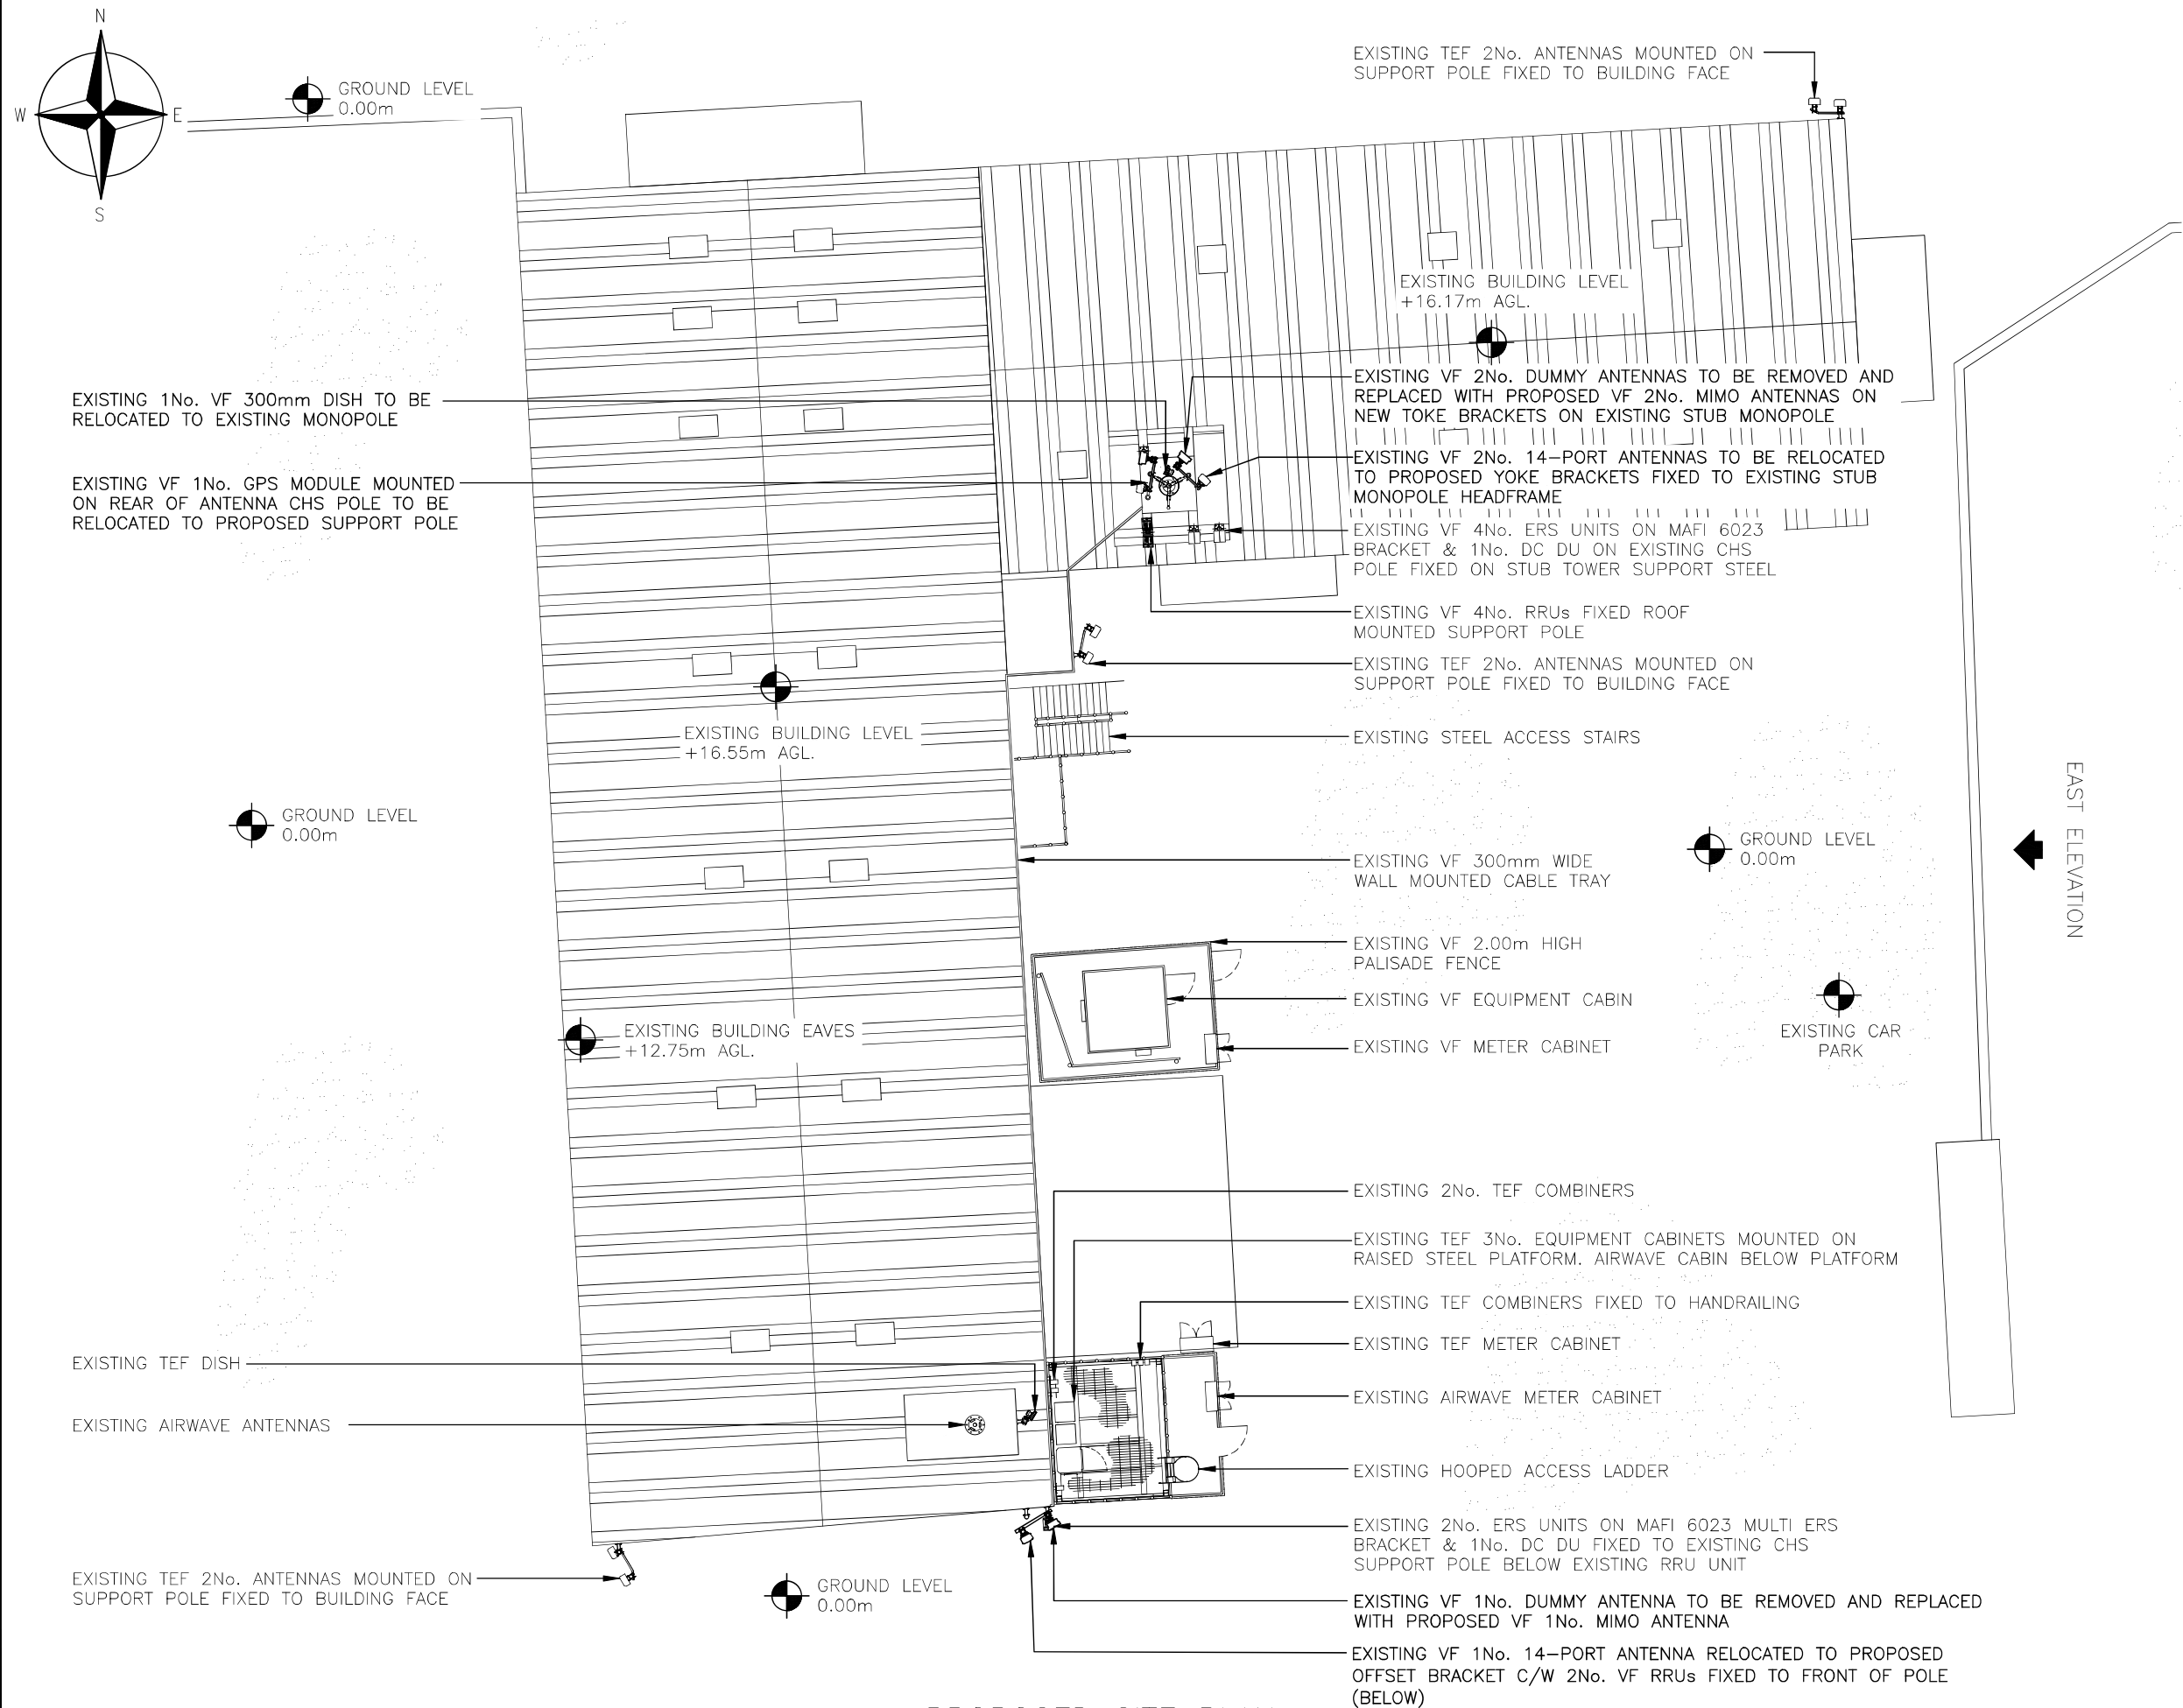

The drawings comply with Vodafone Standard ICNIRP guidelines.
Designed in accordance with CORNERSTONE document: SDN0009 V5

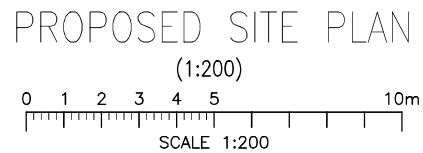

ALL DIMENSIONS ARE IN mm UNLESS NOTED OTHERWISE

N.G.R E: 534540 N: 191618

NOTES:
EXISTING ROOF TILES IDENTIFIED AS CONTAINING ASBESTOS. CONTROL WILL BE REQUIRED FOR ANY BUILD WORKS TO TAKE PLACE. PLEASE REFER TO ASBESTOS REPORT BY AMC DATED 15/12/2022.

A	Issued for Approval	CJH	INS	12.09.22
REV	MODIFICATION	BY	CH	DATE



INS Group Limited, Suite 1, Port View,
One Port Way, Port Solent, Portsmouth,
Hampshire, PO6 4TY



vodafone


CORNERSTONE - METROPOLIS 5G

Cell Name	Opt.
ASTERGROVE WORKS (DILFA PACKAGING)	—

Cell ID No		
CORNERSTONE	TEF	VF
E303931		
14422329	39076	10037_36

Site Address / Contact Details		
41 WEST ROAD TOTTENHAM LONDON N17 0RE		

Drawing Title: PROPOSED SITE PLAN		
Purpose of issue: PLANNING		Dwg Rev:
Drawing Number: 201		A
Surveyed By: UKAIR COMMA	Original Sheet Size: A3	Pack Issue:
Drawn: CJH	Date: 12.09.22	Checked: INS Date: 12.09.22
		A

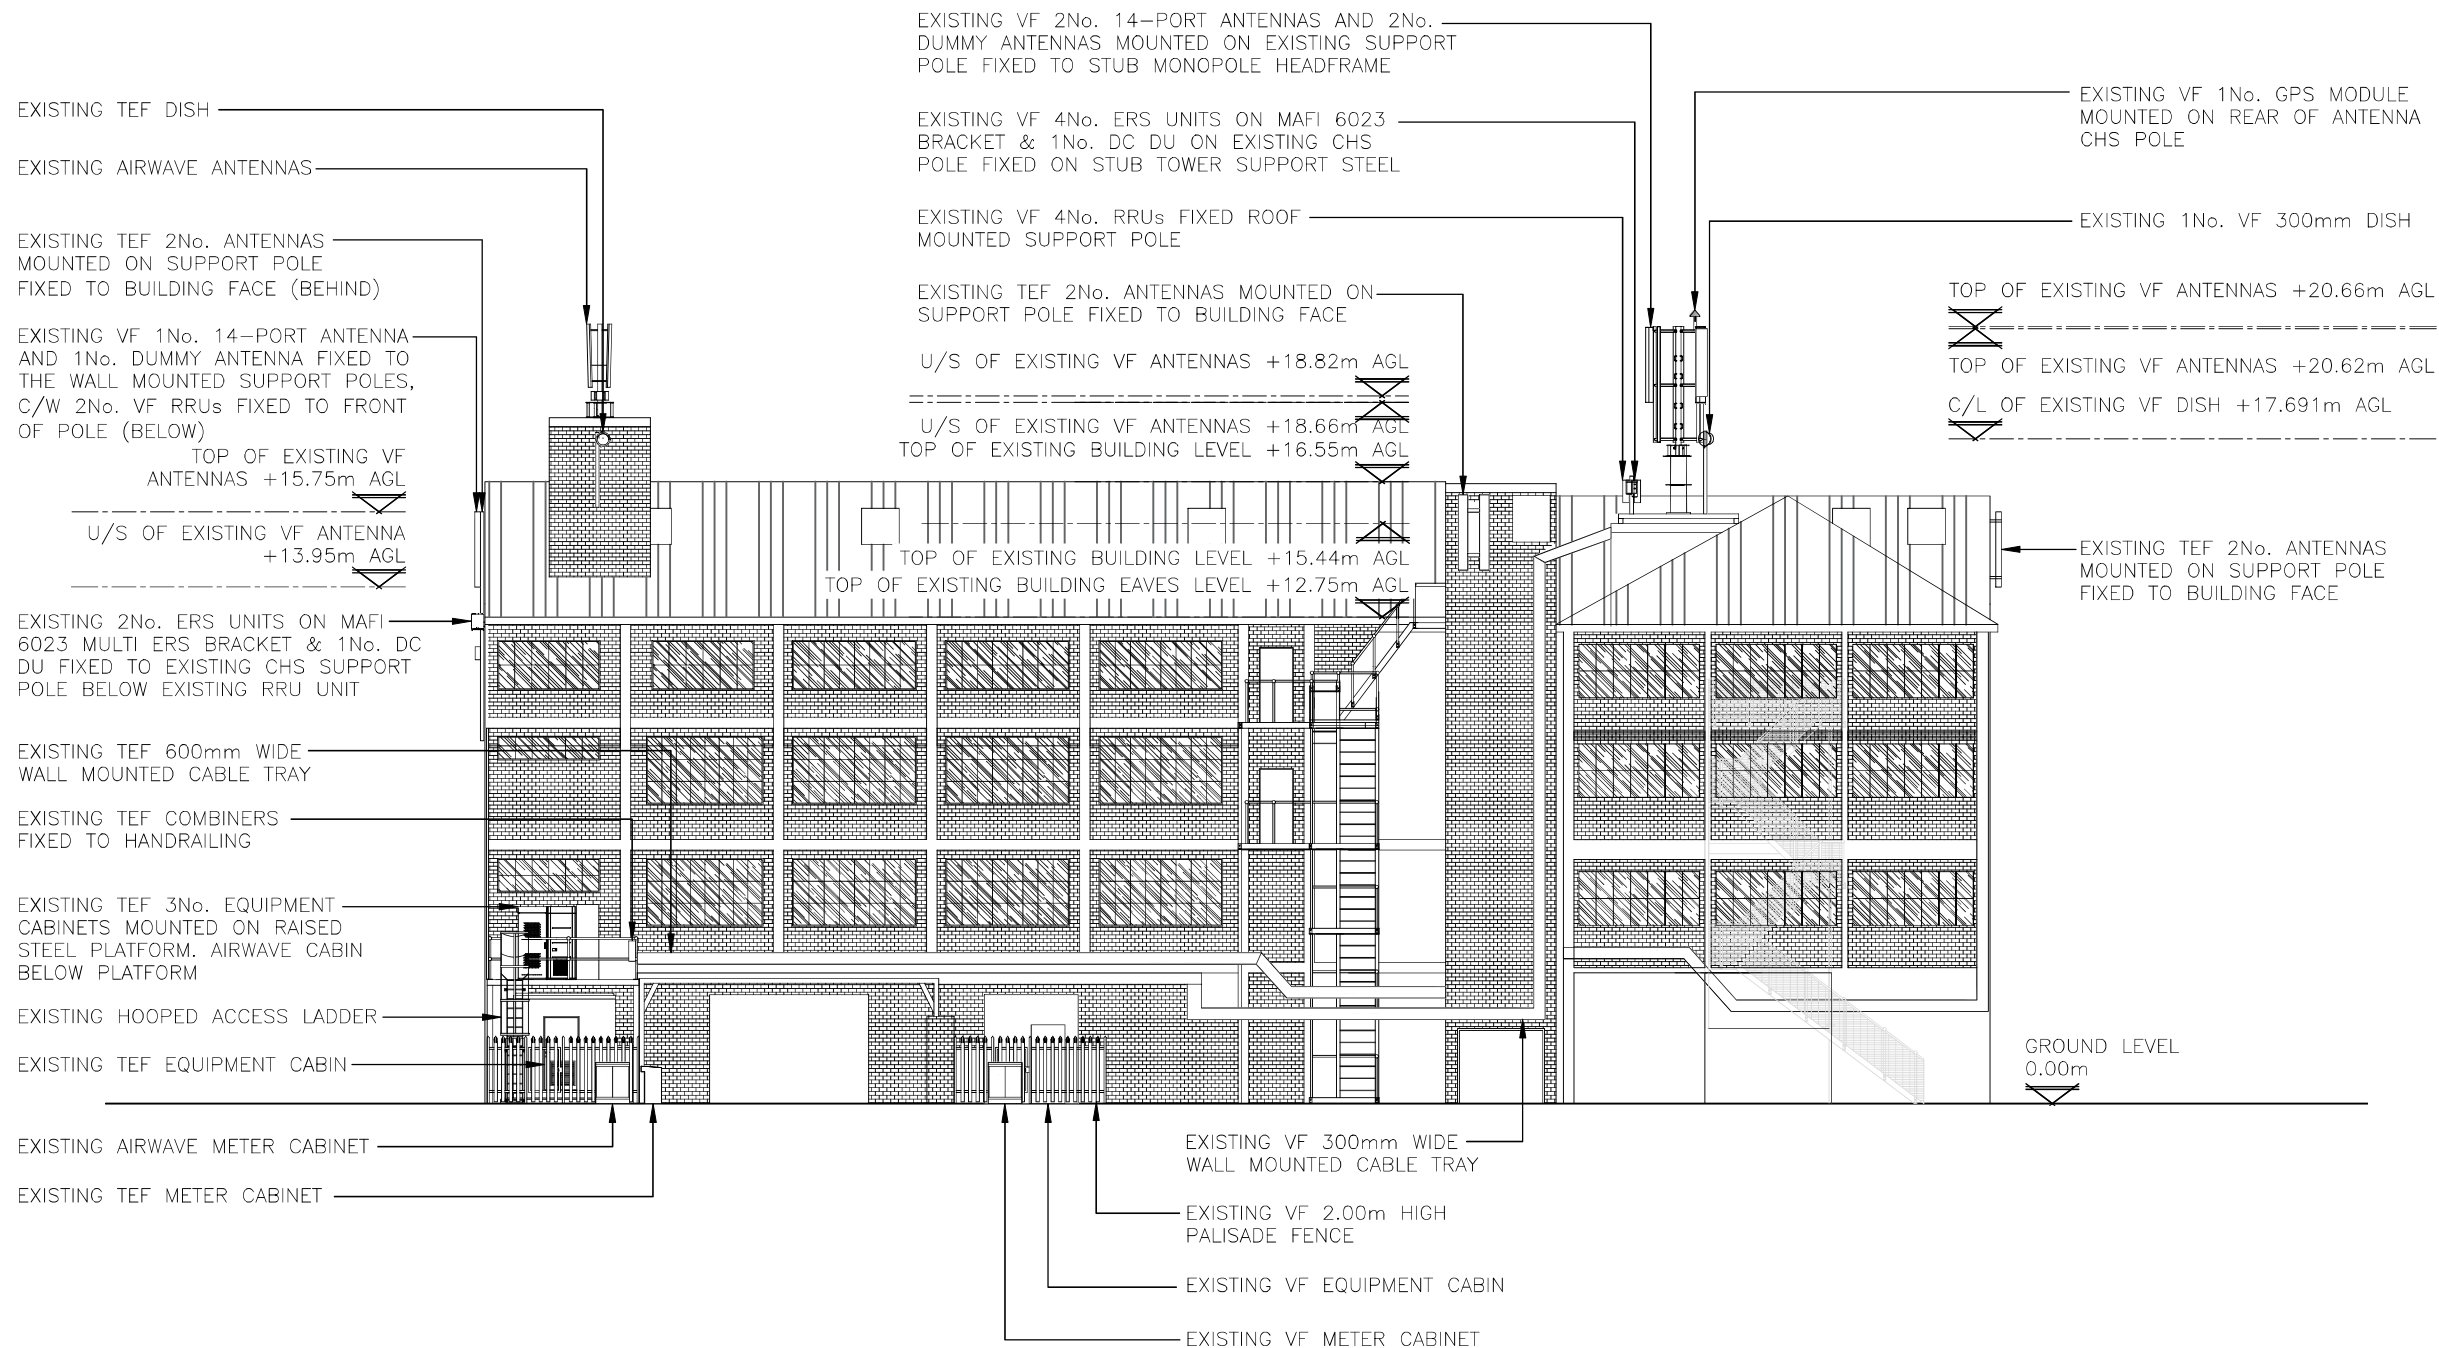

EXISTING EAST ELEVATION
(1:200)

0 1 2 3 4 5 10m
SCALE 1:200

ALL DIMENSIONS ARE IN mm UNLESS NOTED OTHERWISE

N.G.R | E: 534540 N: 191618

NOTES:

A	Issued for Approval	CJH	INS	12.09.22
REV	MODIFICATION	BY	CH	DATE



INS Group Limited, Suite 1, Port View,
One Port Way, Port Solent, Portsmouth,
Hampshire, PO6 4TY



vodafone

CORNERSTONE - METROPOLIS 5G

Cell Name	Opt.
ASTERGROVE WORKS (DILFA PACKAGING)	-

Cell ID No		
CORNERSTONE	TEF	VF
E303931		
14422329	39076	10037_36

Site Address / Contact Details
41 WEST ROAD TOTTENHAM LONDON N17 ORE


Drawing Title: EXISTING SITE ELEVATION

Purpose of issue:	PLANNING	Dwg Rev:
-------------------	----------	----------

Drawing Number:	300	A
-----------------	-----	---

Surveyed By:	Original Sheet Size:	Pack Issue:
UKAIR COMMA	A3	

Drawn:	Date:	Checked:	Date:	A
CJH	12.09.22	INS	12.09.22	

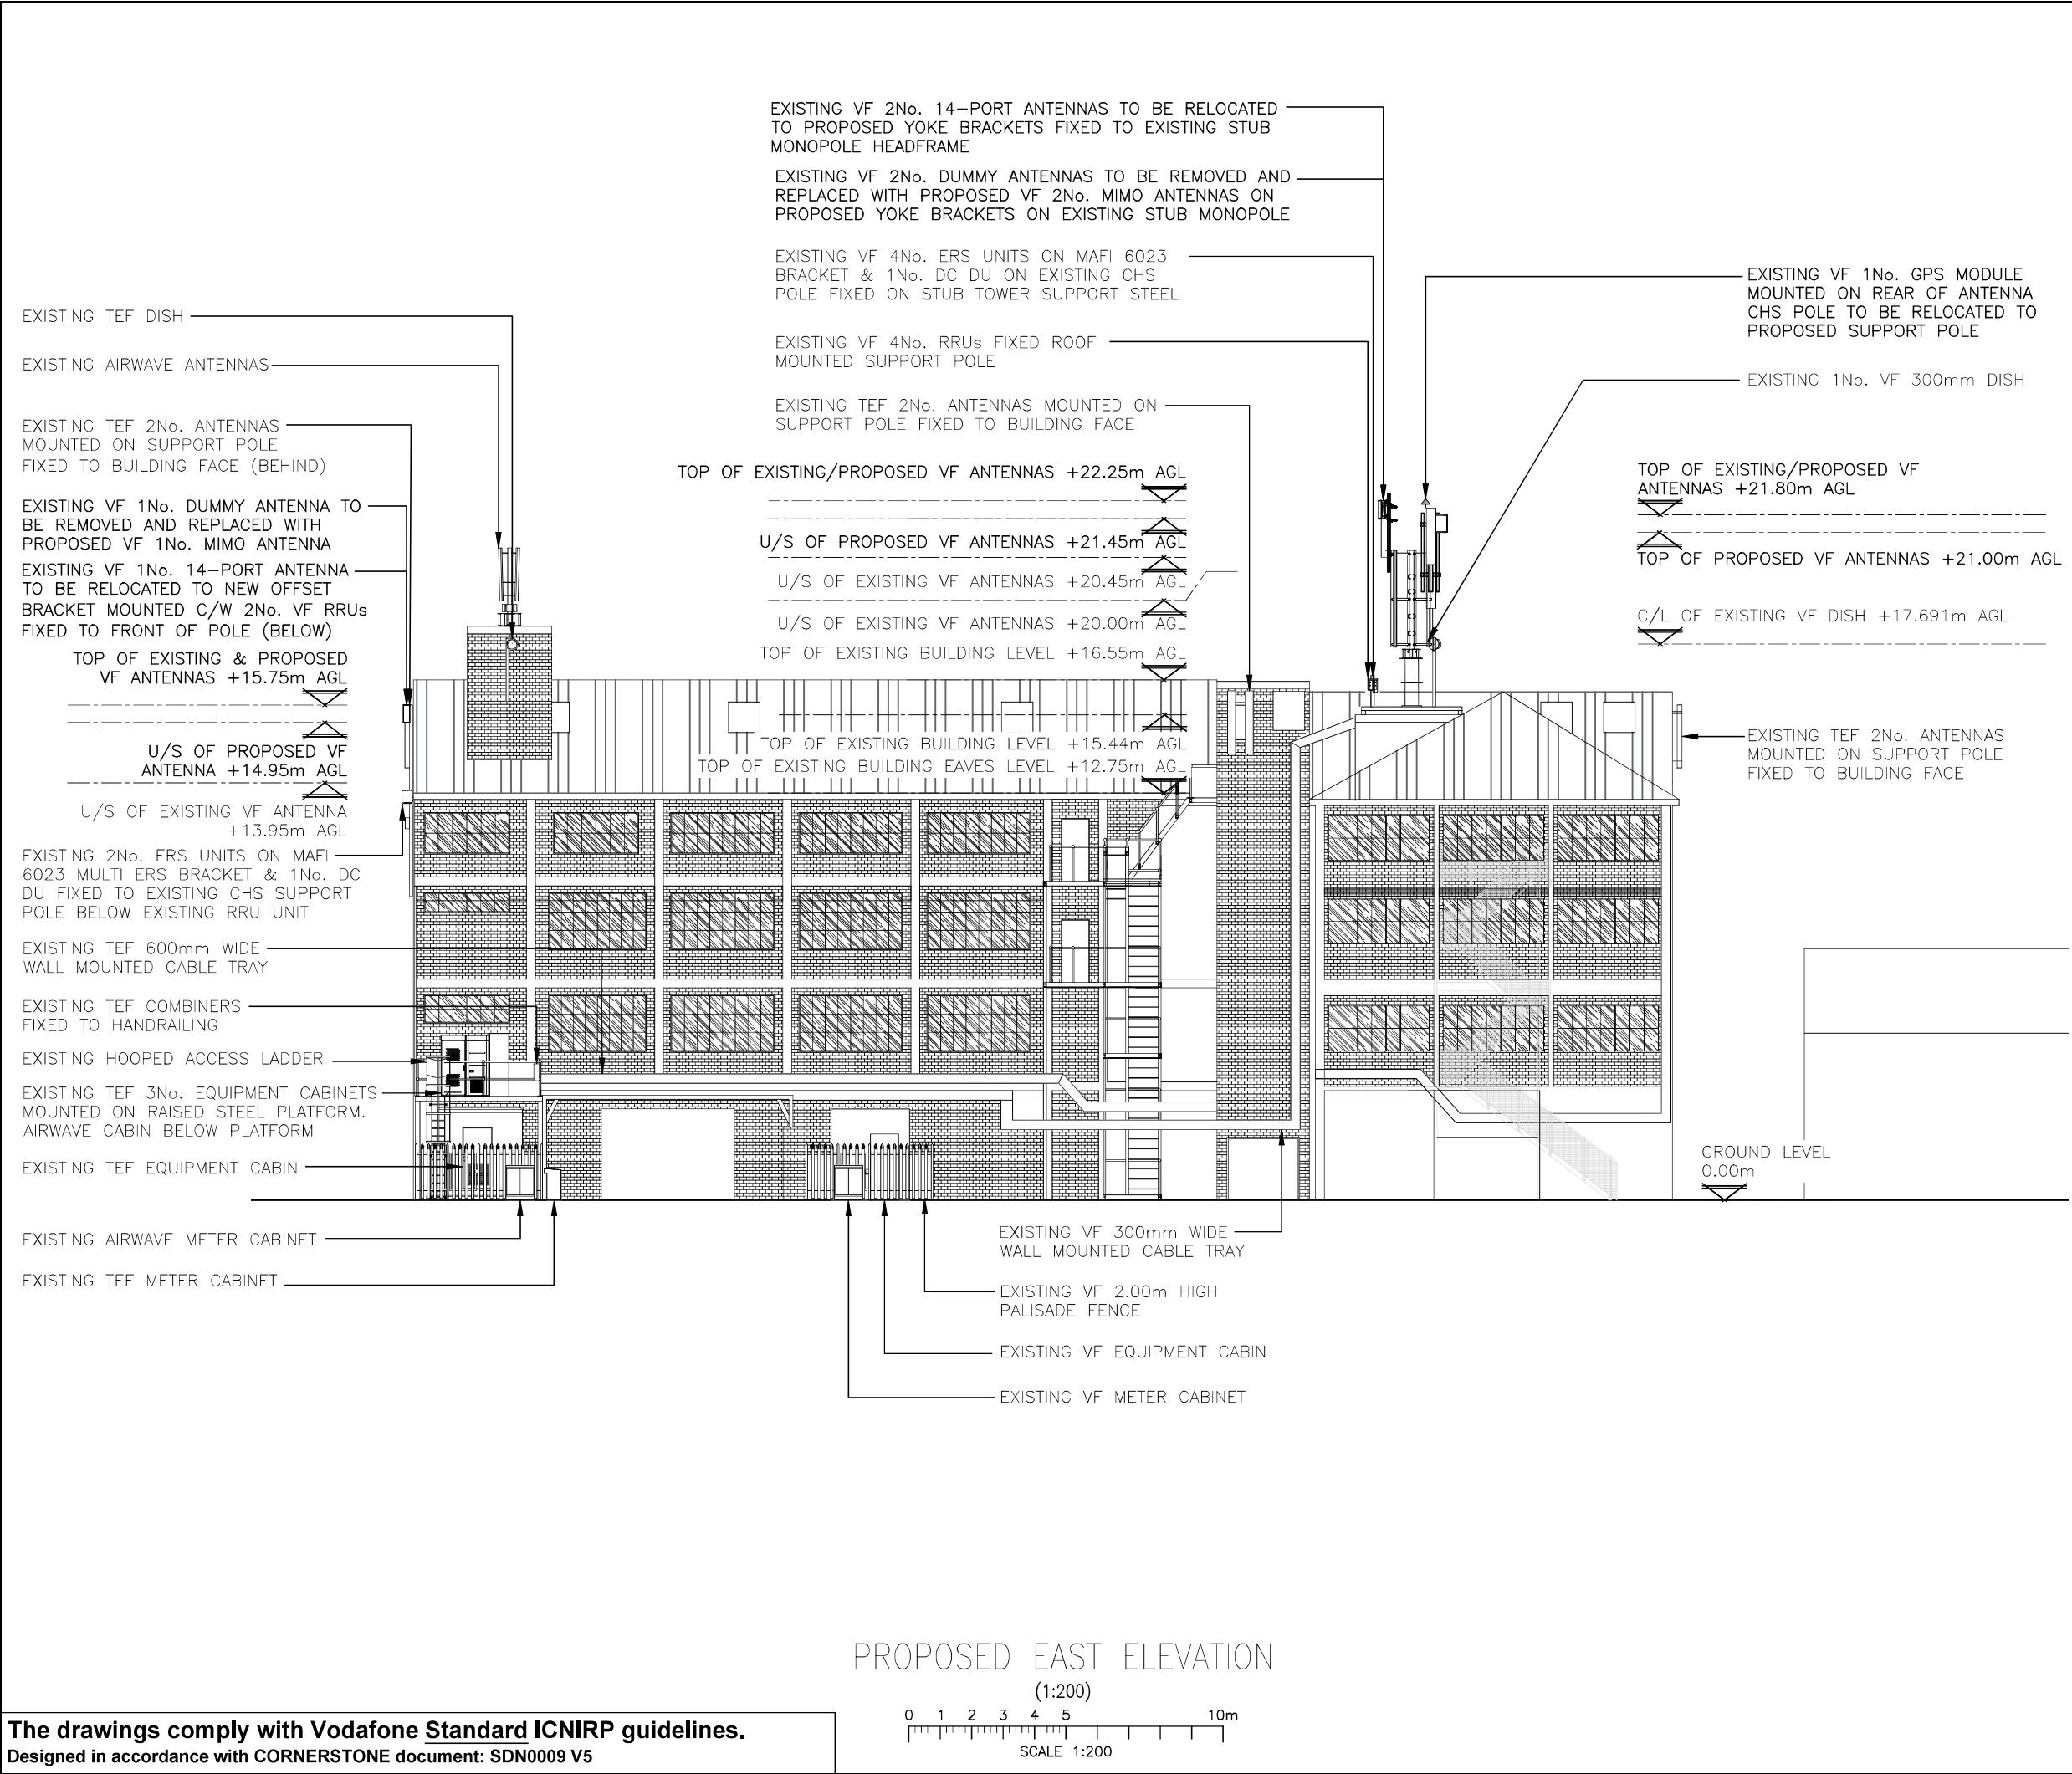

The drawings comply with Vodafone Standard ICNIRP guidelines.
Designed in accordance with CORNERSTONE document: SDN0009 V5

ALL DIMENSIONS ARE IN mm UNLESS NOTED OTHERWISE

N.G.R

E: 534540 N: 191618

NOTES:

EXISTING ROOF TILES IDENTIFIED AS CONTAINING ASBESTOS. CONTROL WILL BE REQUIRED FOR ANY BUILD WORKS TO TAKE PLACE. PLEASE REFER TO ASBESTOS REPORT BY AMC DATED 15/12/2022.

A	Issued for Approval	CJH	INS	12.09.22	
REV	MODIFICATION	BY	CH	DATE	

INS Group Limited, Suite 1, Port View,
One Port Way, Port Solent, Portsmouth,
Hampshire, PO6 4TY

CORNERSTONE - METROPOLIS 5G

Cell Name			Opt.
ASTERGROVE WORKS (DILFA PACKAGING)			-
Cell ID No			
CORNERSTONE	TEF	VF	
E303931			
14422329	39076	10037_36	

Site Address / Contact Details

41 WEST ROAD
TOTTENHAM
LONDON
N17 0RE

Drawing Title:
PROPOSED SITE ELEVATION

Purpose of issue:		Dwg Rev:
PLANNING		
Drawing Number:		A
301		
Surveyed By:	Original Sheet Size:	Pack Issue:
UKAIR COMMA	A3	
Drawn:	Date:	Checked:
CJH	12.09.22	INS
		Date:
		12.09.22
		A