


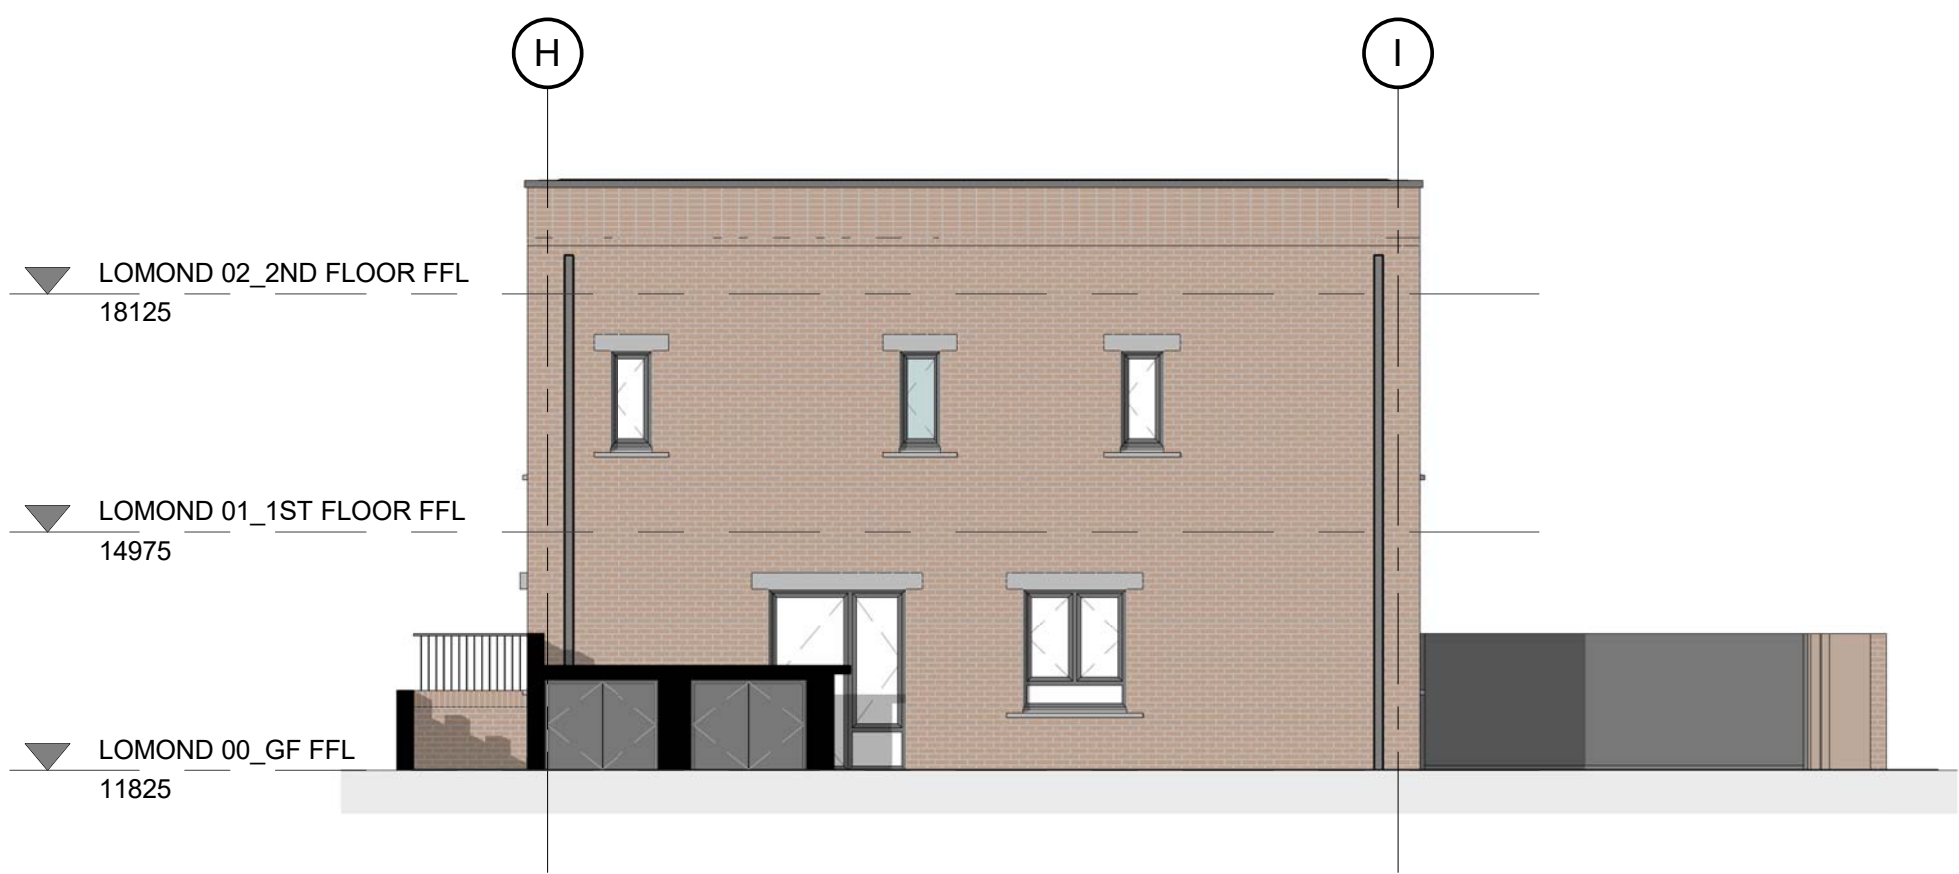


1 NORTH ELEVATION
1 : 100



2 SOUTH ELEVATION
1 : 100



3 WEST ELEVATION
1 : 100

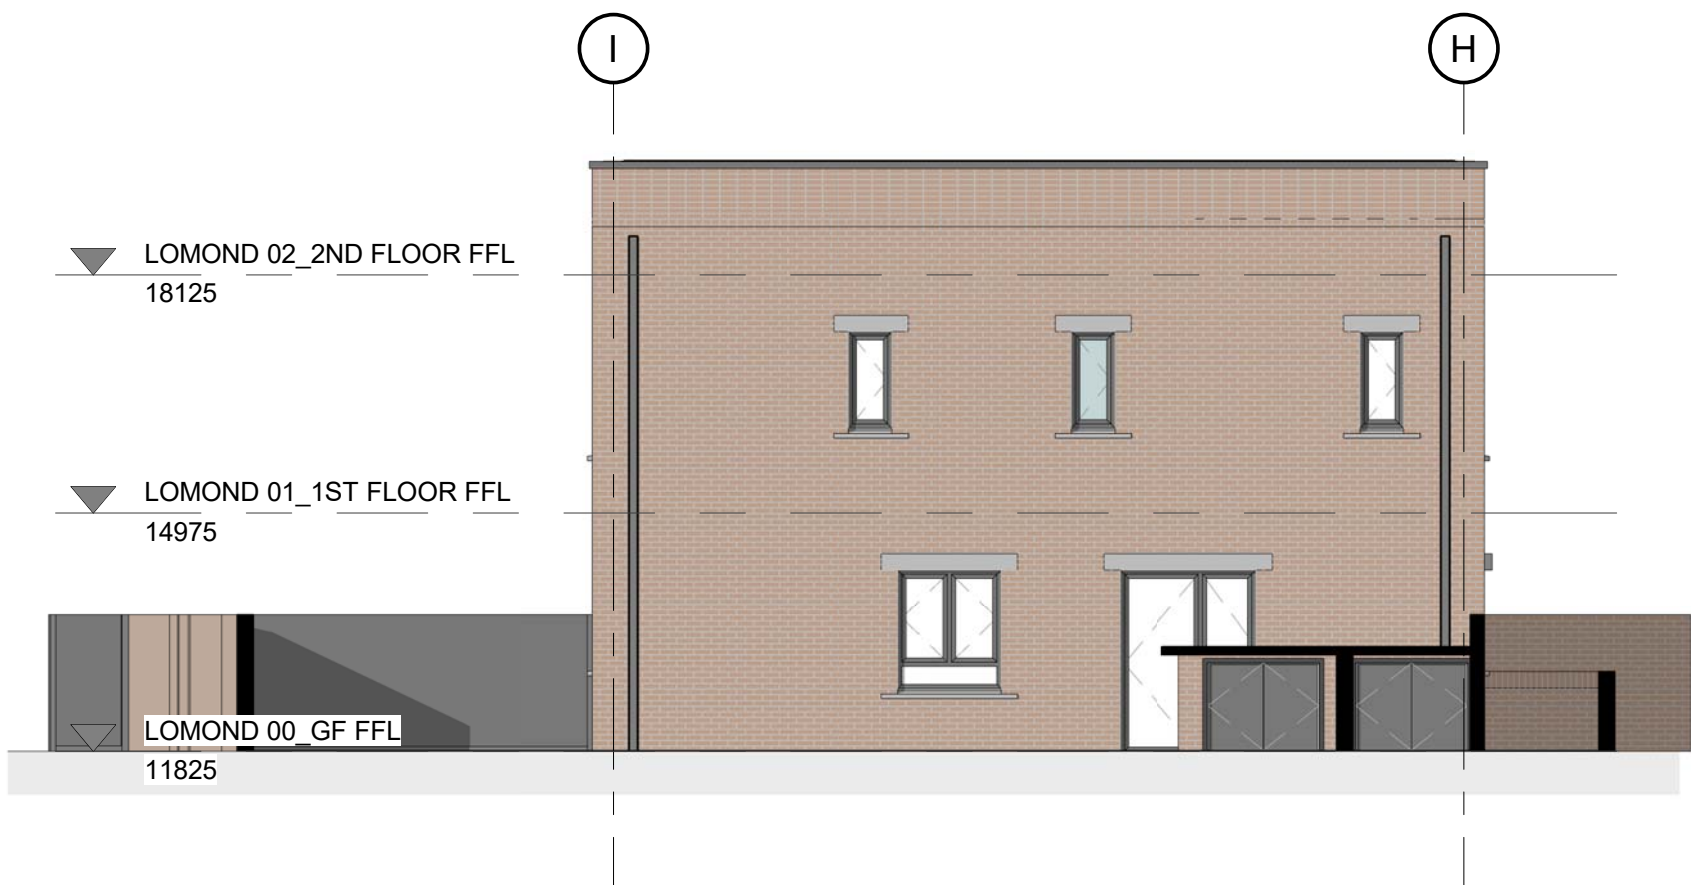


4 EAST ELEVATION
1 : 100

Copyright reserved

All dimensions to be checked on site before work commences.
Figured dimensions to be taken in preference to scaled dimensions.
If in doubt please ask.

KEY PLAN

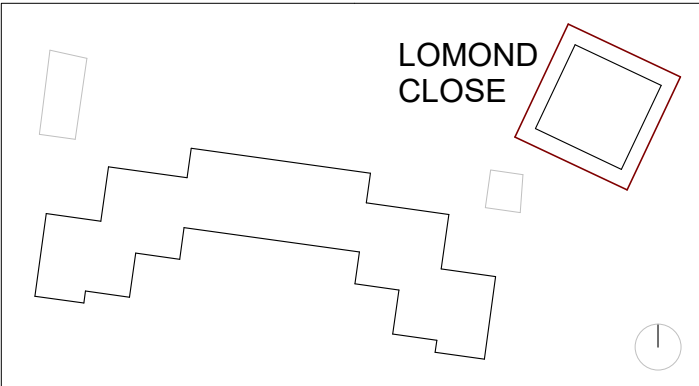

Obscure Glazing
Stippolyte™ Privacy Level 4
Pilkington Stippolyte textured glass provides level 4 privacy (med/high obscuration) and is a well-established design.
Available in 4 mm.
Suitable for double glazing

P4	Revised as requested	21/09/22
P3	Preliminary Issue / General update	02/09/22
P2	General update	30/08/22
P1	First Issue	23/08/22

Revision Description Date

STATUS

Preliminary

PROJECT

Watts Close

DRAWING

Lomond Close Proposed GA Elevations

DRAWN BY	CHECKED BY	DATE
RC	CB	August'22
SCALE (@ A1)	PROJECT NUMBER	REV
1 : 100	22015	P4
DRAWING NUMBER	WAT - DAR - LC - XX - DR - A - 0121	REV
Project Identifier	Originator	Zone
Level	Type	Discipline
Number	Revision	

