






1 Location Plan
Scale: 1:1250

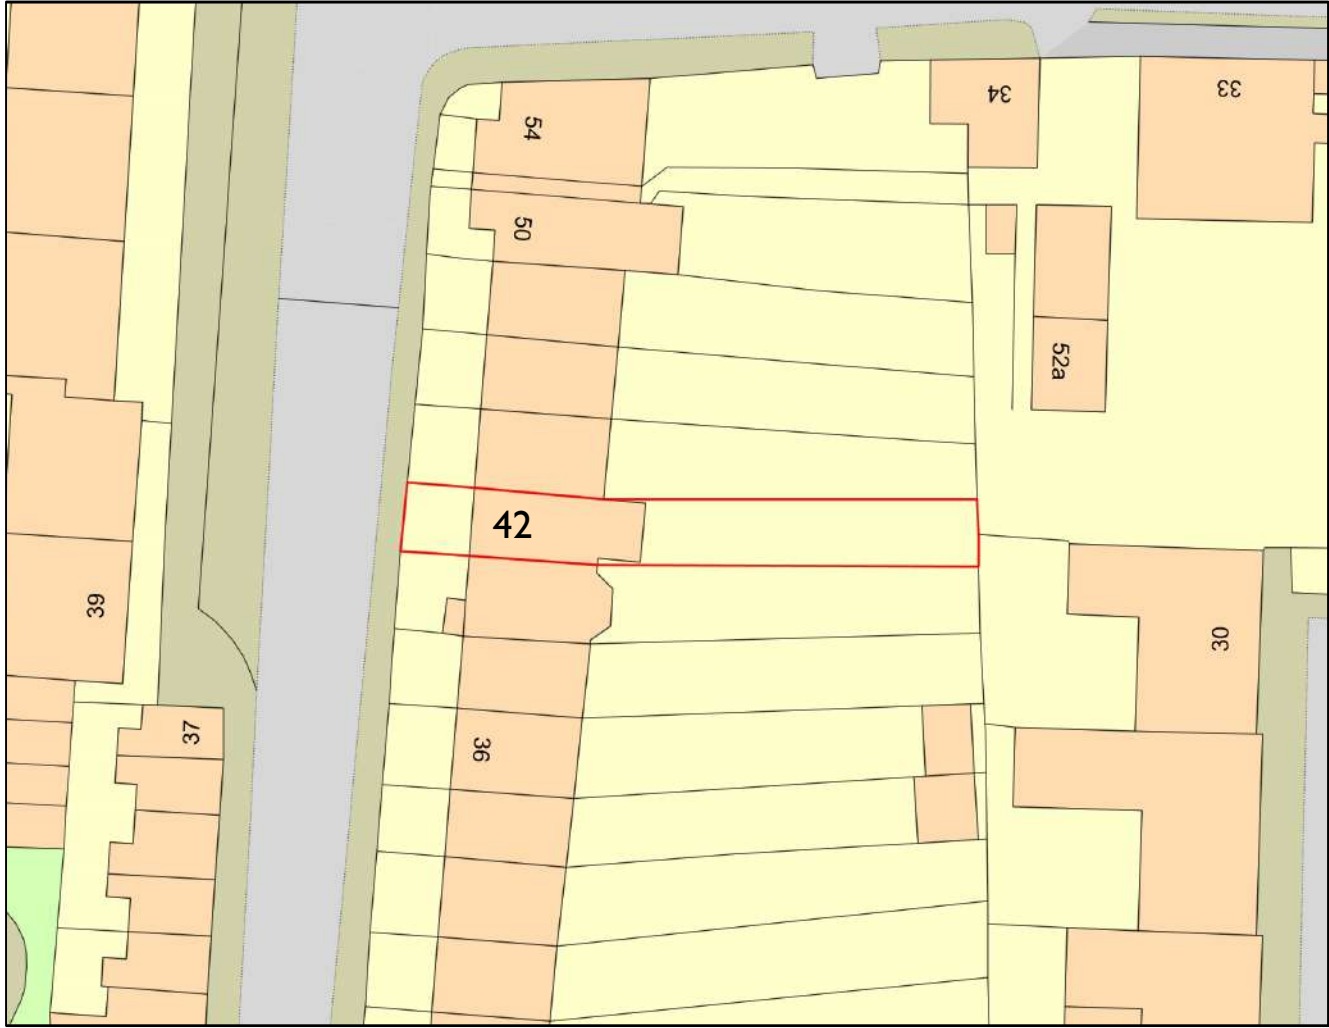

2 Site plan
Scale: 1:500

GENERAL NOTES
1. Drawings to be read in conjunction with all other Architect's information, specifications and information from Structural Engineer and other Consultants.
2. All operatives onsite to be aware of house Listing status and all original features throughout entire house to be protected/untouched throughout building works. Contractor responsible for care and protection of all listed elements throughout building works.
3. All work to comply with current Building Regulations.
4. Contractor to check all site dimensions prior to commencement to installation onsite and not to scale from this drawing unless scale bar provided.
5. Contractor to refer all discrepancies to Architect.
6. Copyright: All rights reserved. This drawing must not be reproduced without permission.

REV.	DATE	DESCRIPTION	CHK

 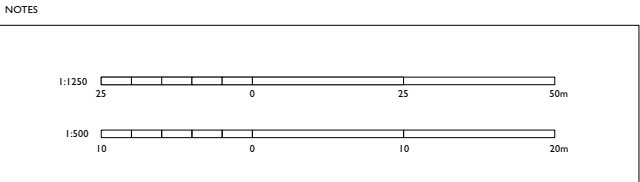

RETROUVIUS
2A Ravensworth Road | London
NW10 5NR | +44(0)20 8960 8676
projectenquires@retrovius.com

Project no: (192)
Project name: 42 Southwood Lane, London N6 5EB
Drawing title: LOCATION / SITE PLAN 1:1250 & 1:500
Drawing no: PL-00
Scale: VARIES@ Date: 12/09/2022
A3
Rev: Drawn by: KH Checked by: