



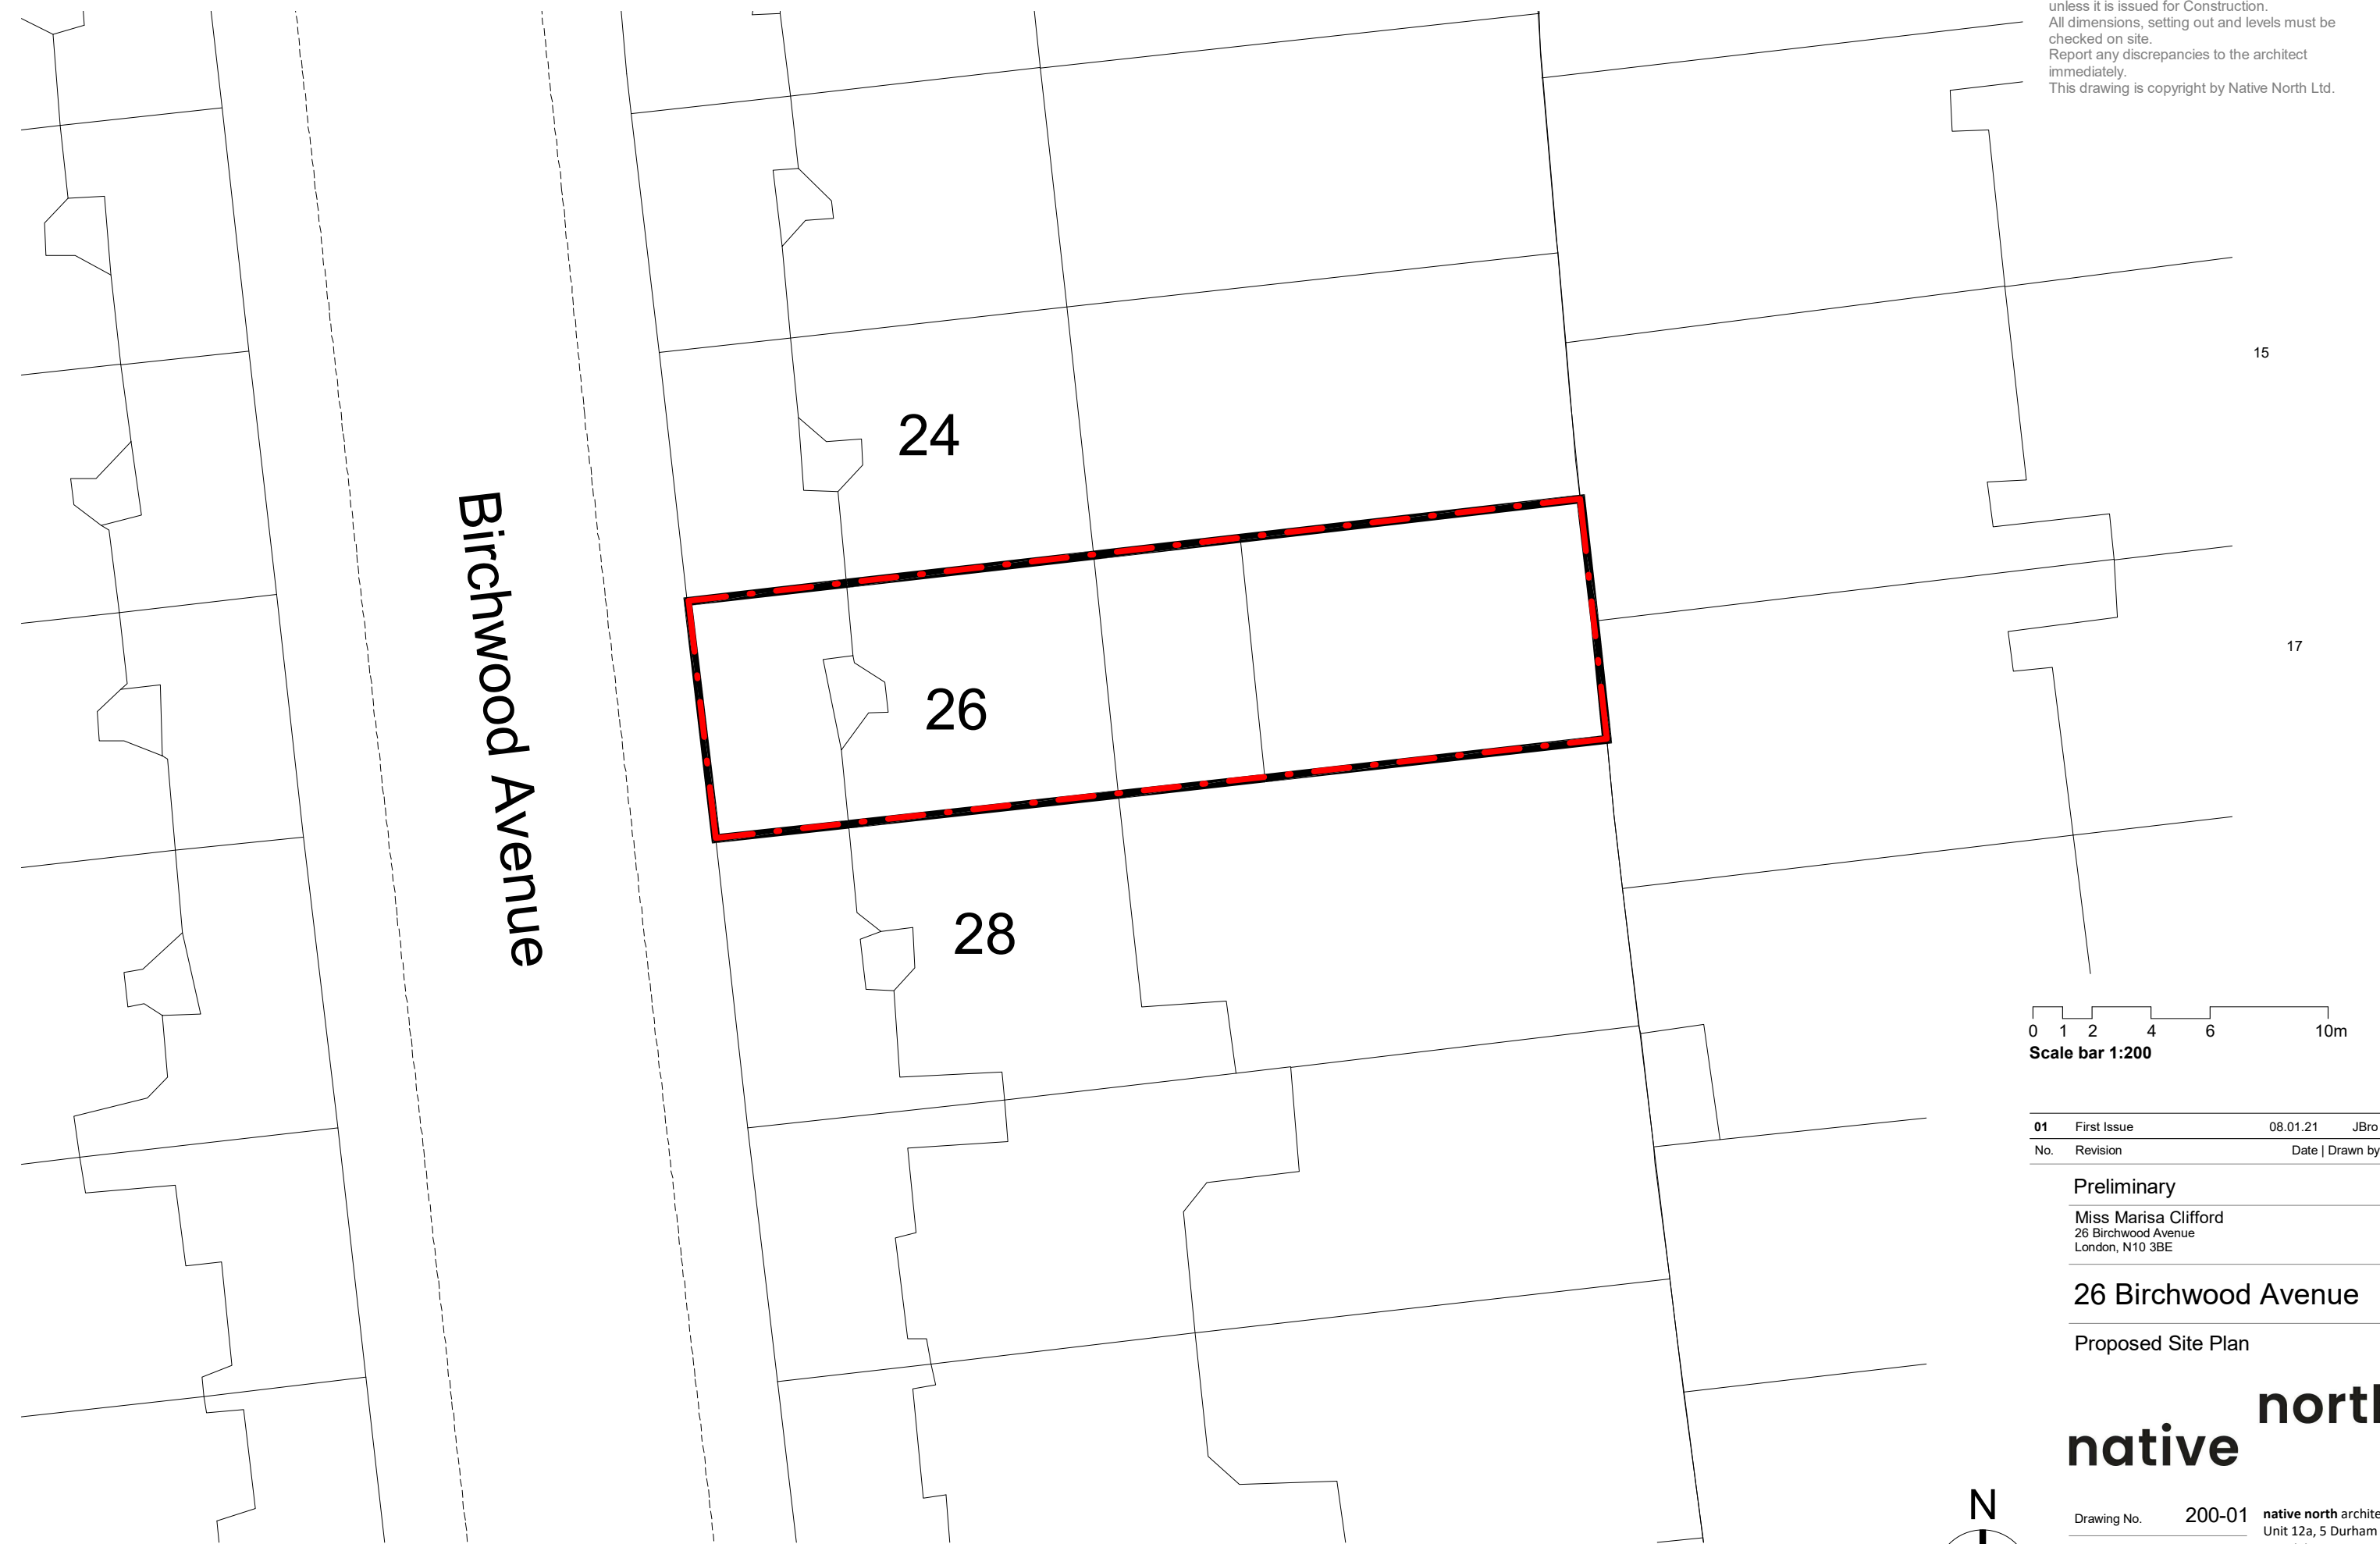

This drawing / document is intended for planning purposes, do not use this as Construction information unless it is issued for Construction.
All dimensions, setting out and levels must be checked on site.
Report any discrepancies to the architect immediately.
This drawing is copyright by Native North Ltd.

 

01	First Issue	08.01.21	JBro
No.	Revision	Date Drawn by	

Preliminary

Miss Marisa Clifford
26 Birchwood Avenue
London, N10 3BE

26 Birchwood Avenue

Proposed Site Plan

native **north**

Drawing No.	200-01	native north architects Unit 12a, 5 Durham Yard Teesdale Street London, E2 6QF
Project No.	20-10	
Scale @ A3	1 : 200	
Drawn	JBro	justin@nativenorth.co
Date	22.12.20	www.nativenorth.co +44(0)20 3488 1312

1 Site Plan
1 : 200

