
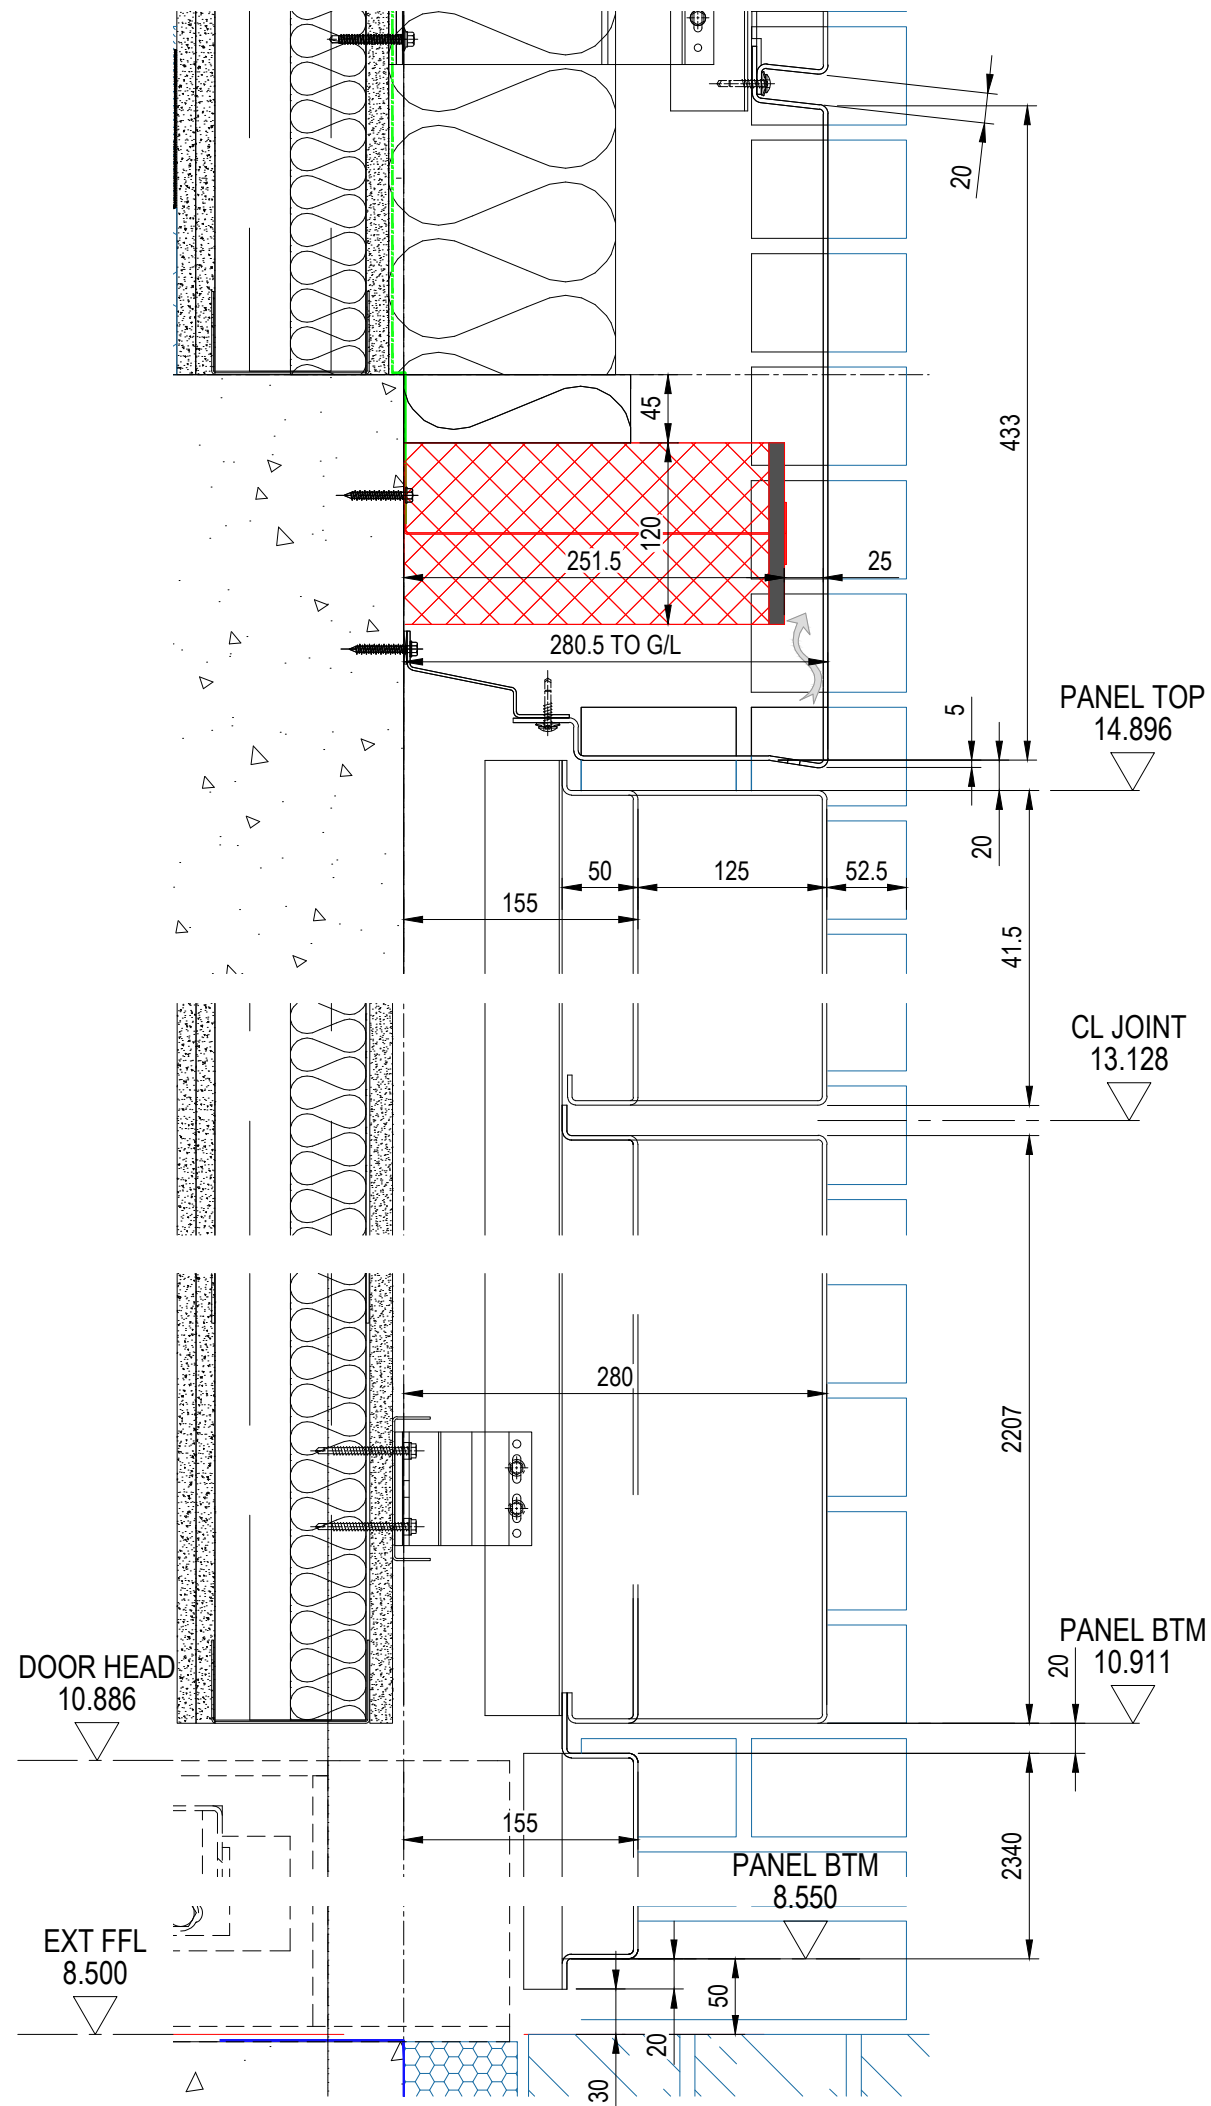


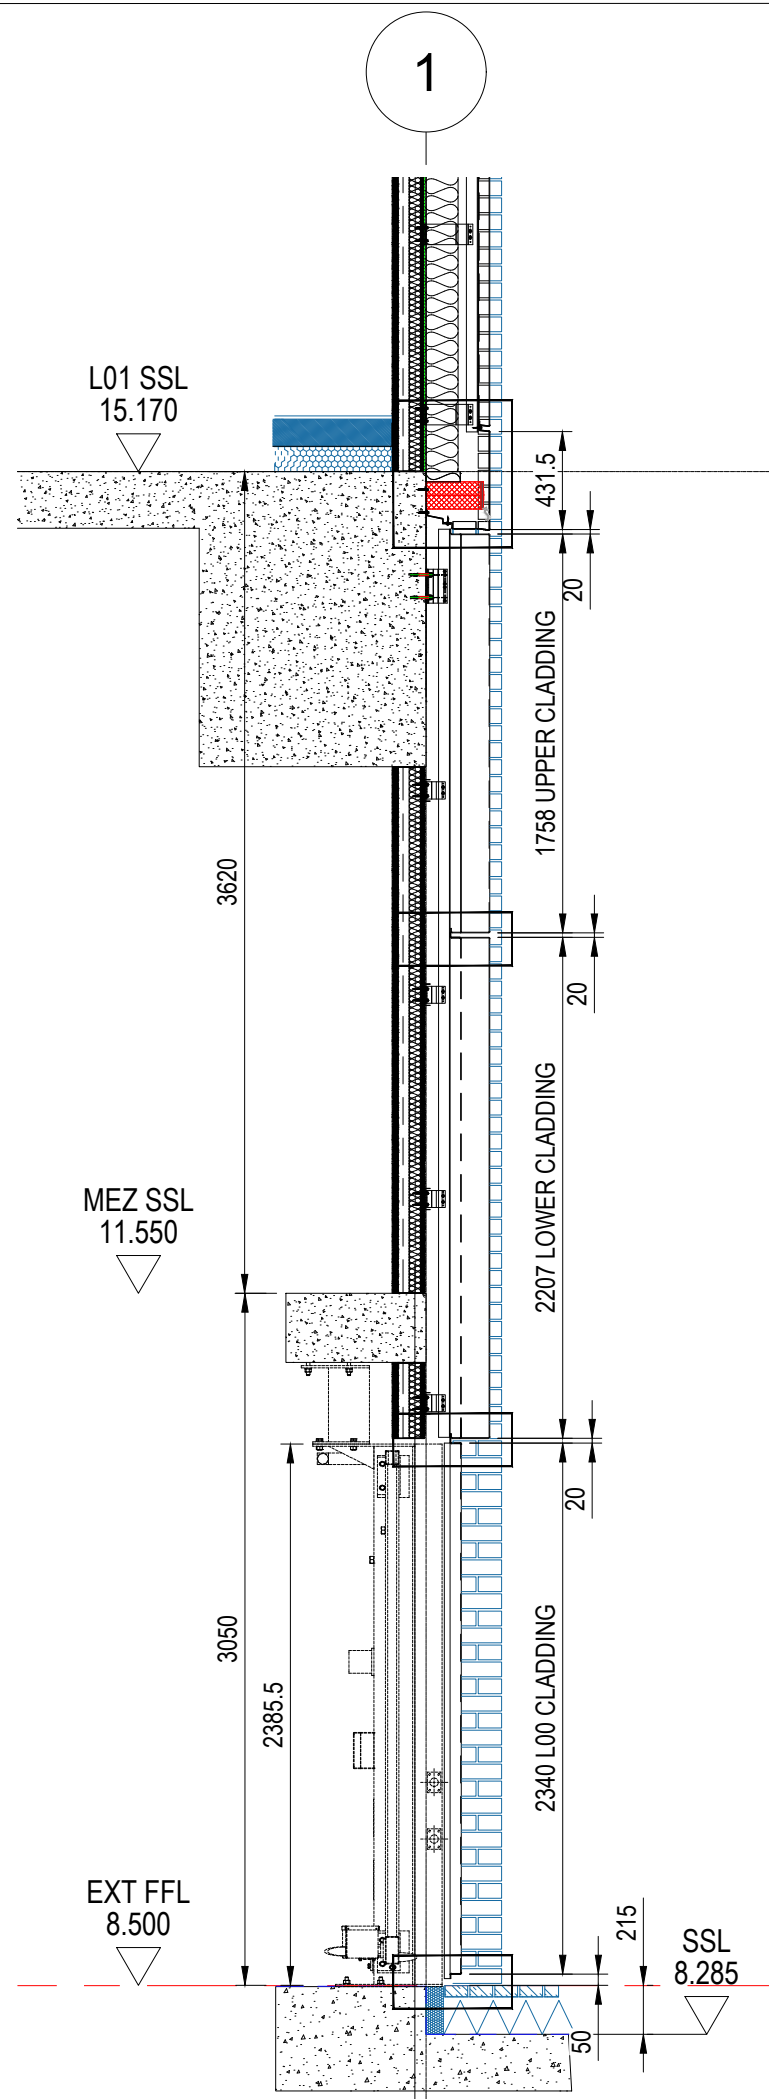

DO NOT SCALE - IF IN DOUBT ASK

Notes to be read in conjunction with this drawing: All dimensions to be signed off by the principle designer prior to fabrication. If additional information is required, ask for clarification. This drawing is to be read in conjunction with all other CCS Facades drawings and schedules and any relevant Engineer and Architect drawings & specifications for this project. Do not scale from this drawing, use figured dimensions only. The point of the dashed triangle on the centre of a window edge indicates the hinged edge of an opening sash.
THIS DRAWING MUST BE READ IN COLOUR.

NOTES:

- 0.2 ALUMINIUM WINDOWS, STRAPS, FIXINGS, EPDM'S AND ALL ASSOCIATED WORKS BY OTHERS.
- 1.1 SOTECH **OPTIMA TFC+** VERTICAL CLADDING. 3mm, 50mm DEEP CASSETTE MECHANICALLY FIXED AS PER DETAILS. STIFFENERS AS REQUIRED.
- 1.3 SOTECH **HORIZONTAL FEATURE BAND**. 3mm PROFILES AS INDICATED, MECHANICALLY FIXED AS PER DETAILS. BUTT-STRAPS TO 6mm JOINTS.
- 2.4 HORIZONTAL FEATURE BAND SUPPORT PROFILE, 4mm ALUMINIUM. GASKET TAPE BETWEEN SUPPORT AND UNDERSIDE OF HORIZONTAL FEATURE BAND.
- 5.1 COPING PROFILE. NOM WIDTH 432mm TO SUIT CLADDING PEAK. 3mm FOLDED ALUMINIUM PPC RAL **7048 METALLIC 30% GLOSS (MATT)**
- 5.2 COPING SUPPORT PROFILE. INVERTED TOP HAT PROFILED TO MATCH COPING. 3mm ALUMINIUM SECTION FIXED AT 300mm C/C'S
- 5.3 CAVITY BARRIER. VENTILATED HORIZONTAL TO SLAB EDGES. SIDERISE **RH25G 120/90 120mm THK 90min**. FIXED IN ACCORDANCE WITH SPEC DRAWING **TH-ARE-0-001-X-WP0230-21-0603**. REFER CCS TECH' SUB' REF: **TH-ARE-0-001-X-WP0230-21-TS03**
- 5.4 SOTECH **VERTICAL FEATURE CLADDING**. 3mm PROFILES AS INDICATED, MECHANICALLY FIXED AS PER DETAILS.

P01	PRELIMINARY ISSUE	SJH	03.08.22
REV	DESCRIPTION	BY	DATE

PROJECT
**ASHLEY RD EAST,
TOTTENHAM,
LONDON**

**CCS
Facades**
10 Lancaster Court
Coronation Road
Cressex Business Park
High Wycombe
Buckinghamshire
HP12 3TD
Tel: 01494 510801 | Fax: 0800 0664285
Website: www.CCSFacades.co.uk

PRELIMINARY

DRAWING TITLE
**L00 WORKS
WEST ELEVATION VERTICAL SECTION
OVER CAR PARK GATE
G/L 1/B-C**

CLIENT
GALLIFORD TRY PLC

DRAWN BY	CHECKED BY	SCALE	UNIT	SHEET SIZE	SUITABILITY	DATE
SJH	GR	1:5	A3	S3		03.08.22

DRAWING NUMBER
TH-ARE-01-001-X-WP0230-21-0705 P01