


All dimensions in millimetres. Where dimensions are not given, drawings must not be scaled and the matter referred back to the Designer.


All dimensions and conditions are to be checked on site by the contractor prior to commencing work. The contractor is responsible for checking that there is no conflict between site dimensions and drawn dimensions.

In the event of any detail or dimensional conflict between drawings, the matter must be referred back to the designer for clarification.

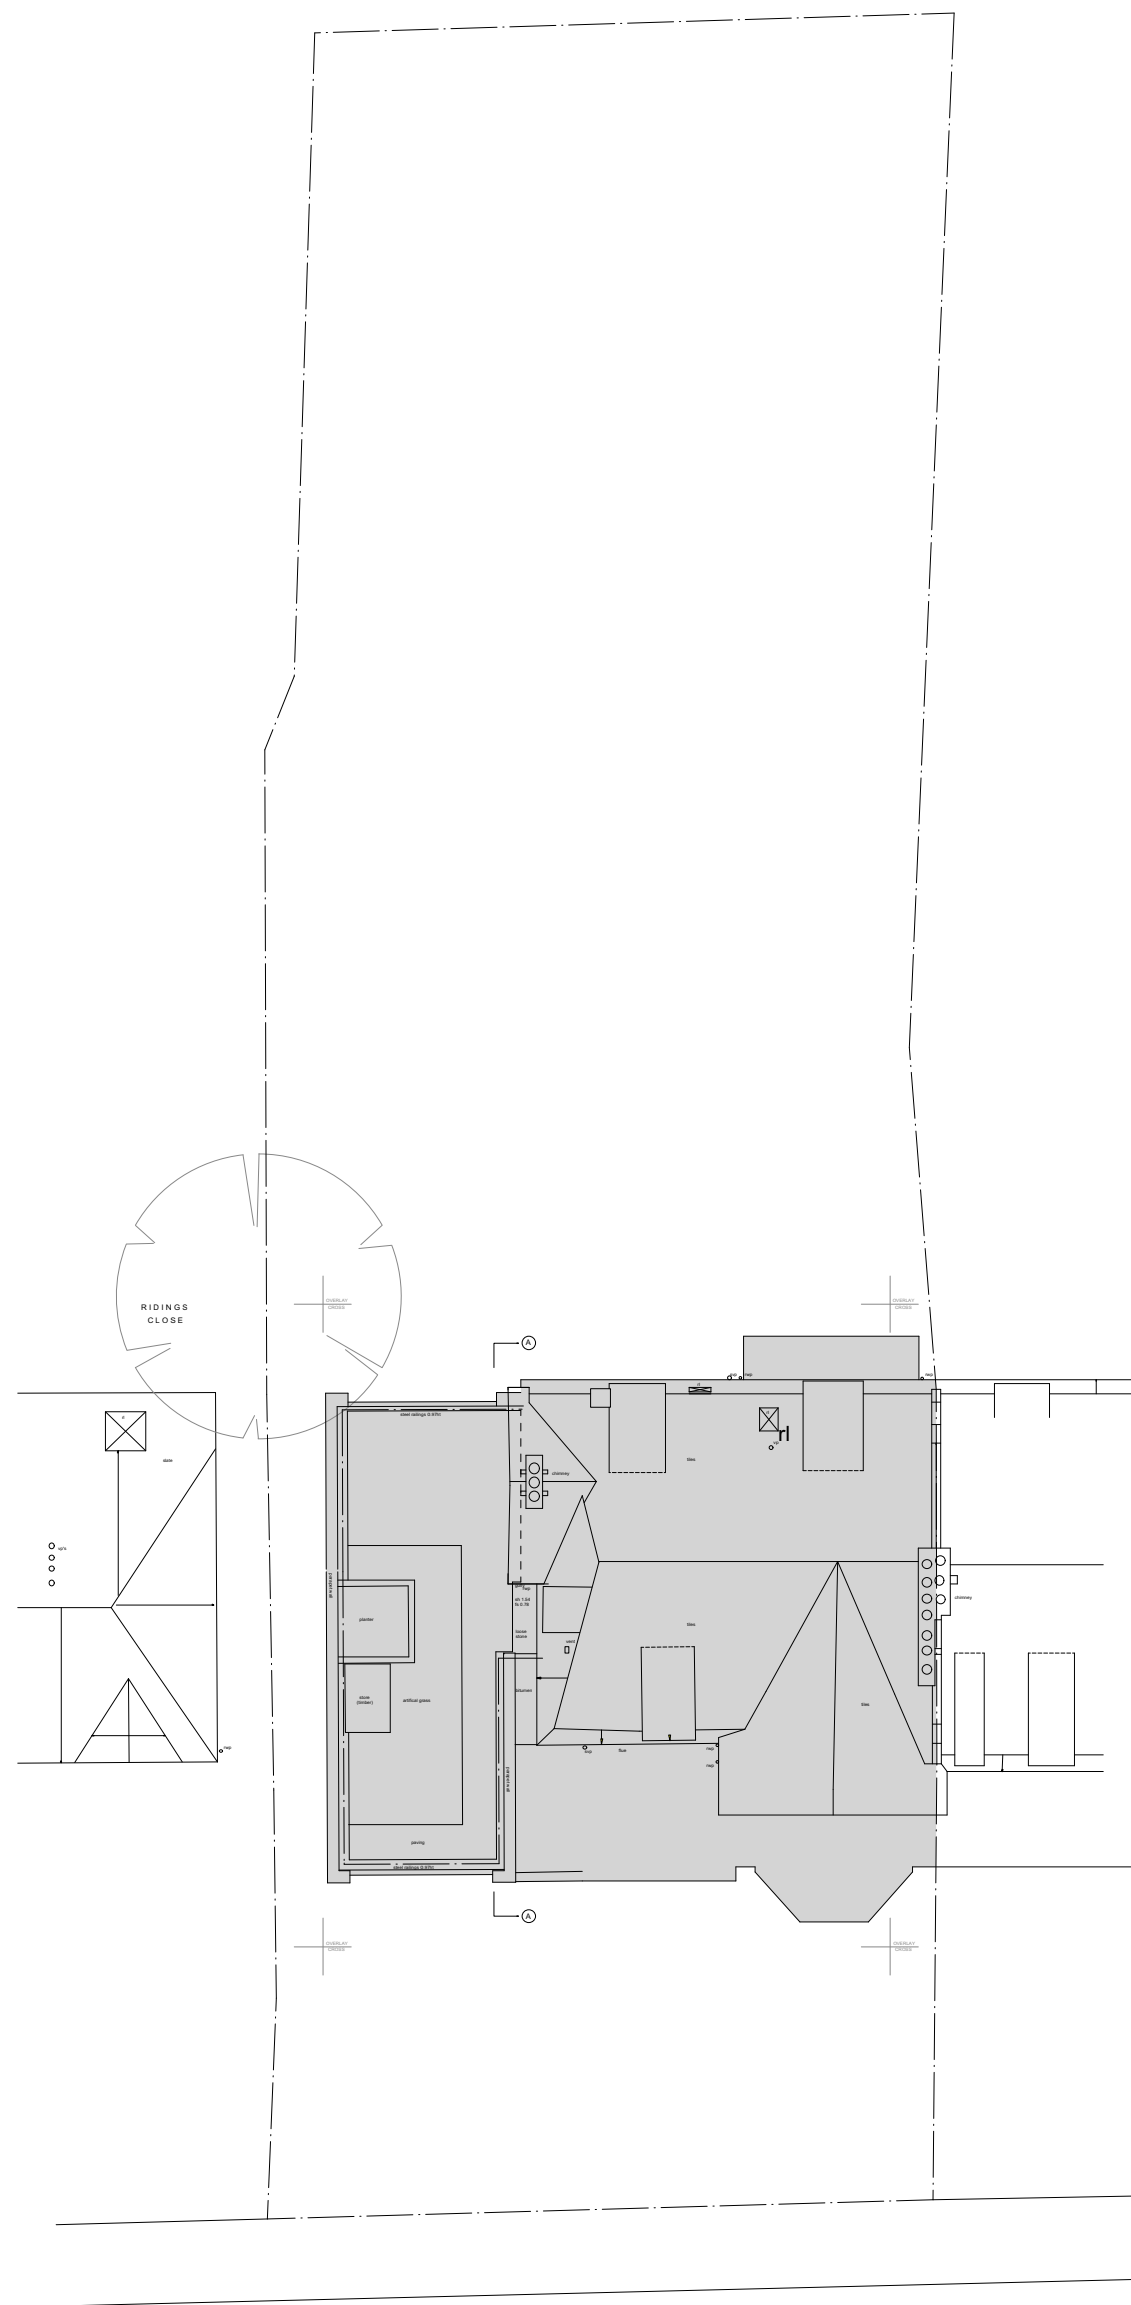


Hornsey Lane

Existing Site Plan

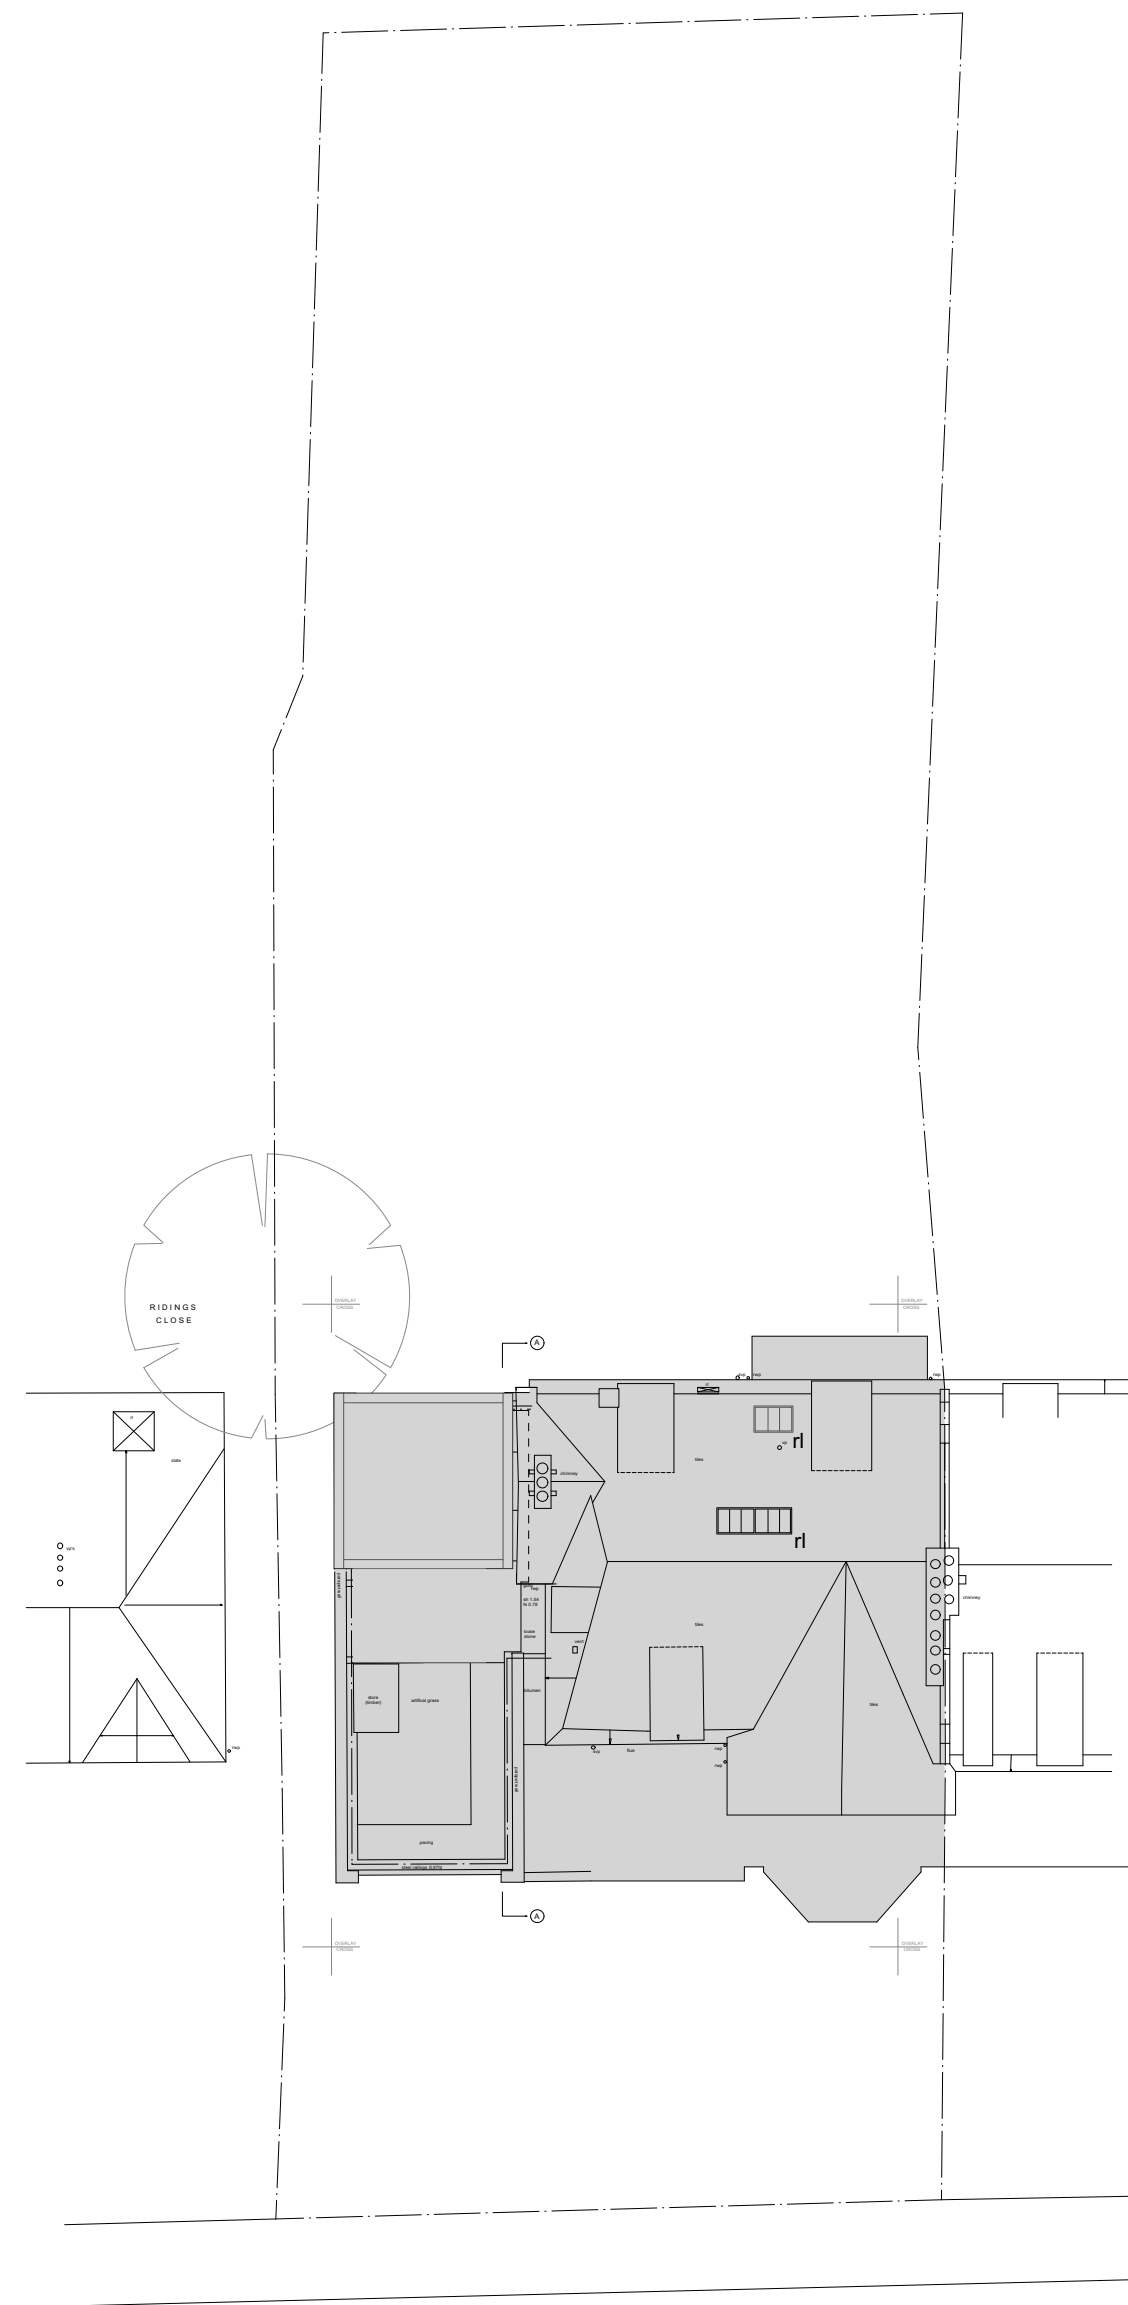

Hornsey Lane

Proposed Site Plan

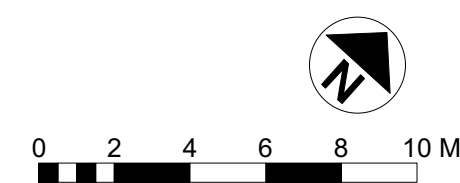

Scale 1:200 @ A2

```
details | date | by | rev
```

starcTec



architecture • interiors • landscape

95E Hornsey Lane, London, N6 5LW

Site Plans Drg. No. 581 AP 101

71 Naylor Road Whetstone London N20 0HE Scale 1:200@A2
T: +44 (0)20 8014 3642 E: office@startec.co.uk This drawing is copyright © 2022 Startec Ltd.
Follow the drawings exactly. If you find errors or omissions ask for clarification. Do not proceed without revised instructions. No dimensions to be scaled