



This drawing and design remain the property of BRD TECH LTD and should not be reproduced or altered in any way with out their consent.

All dimensions, levels and information indicated is to be verified on site prior to the commencement of any work on site. Any discrepancies are to be reported to BRD TECH LTD directly.


REVISIONS

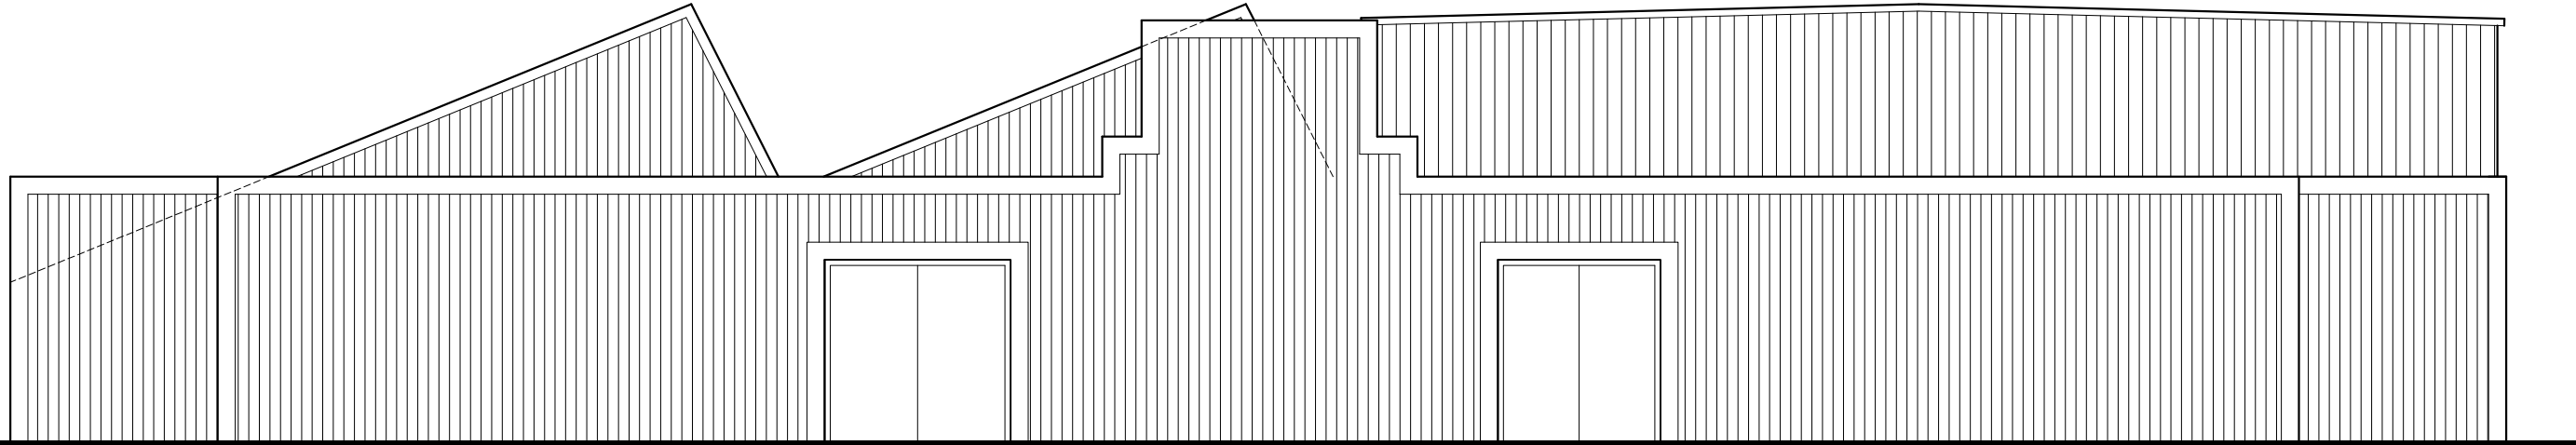



FRONT ELEVATION
1:100

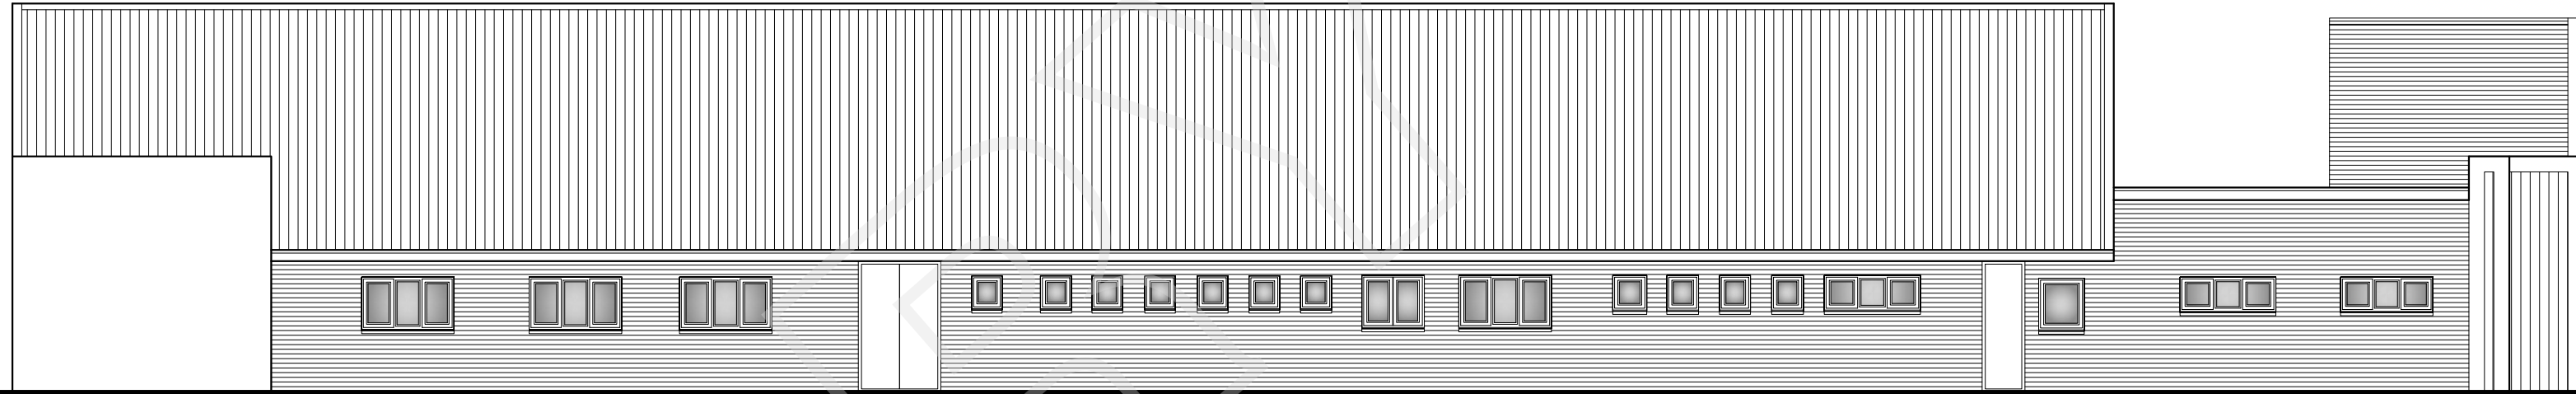


SIDE ELEVATION
1:100

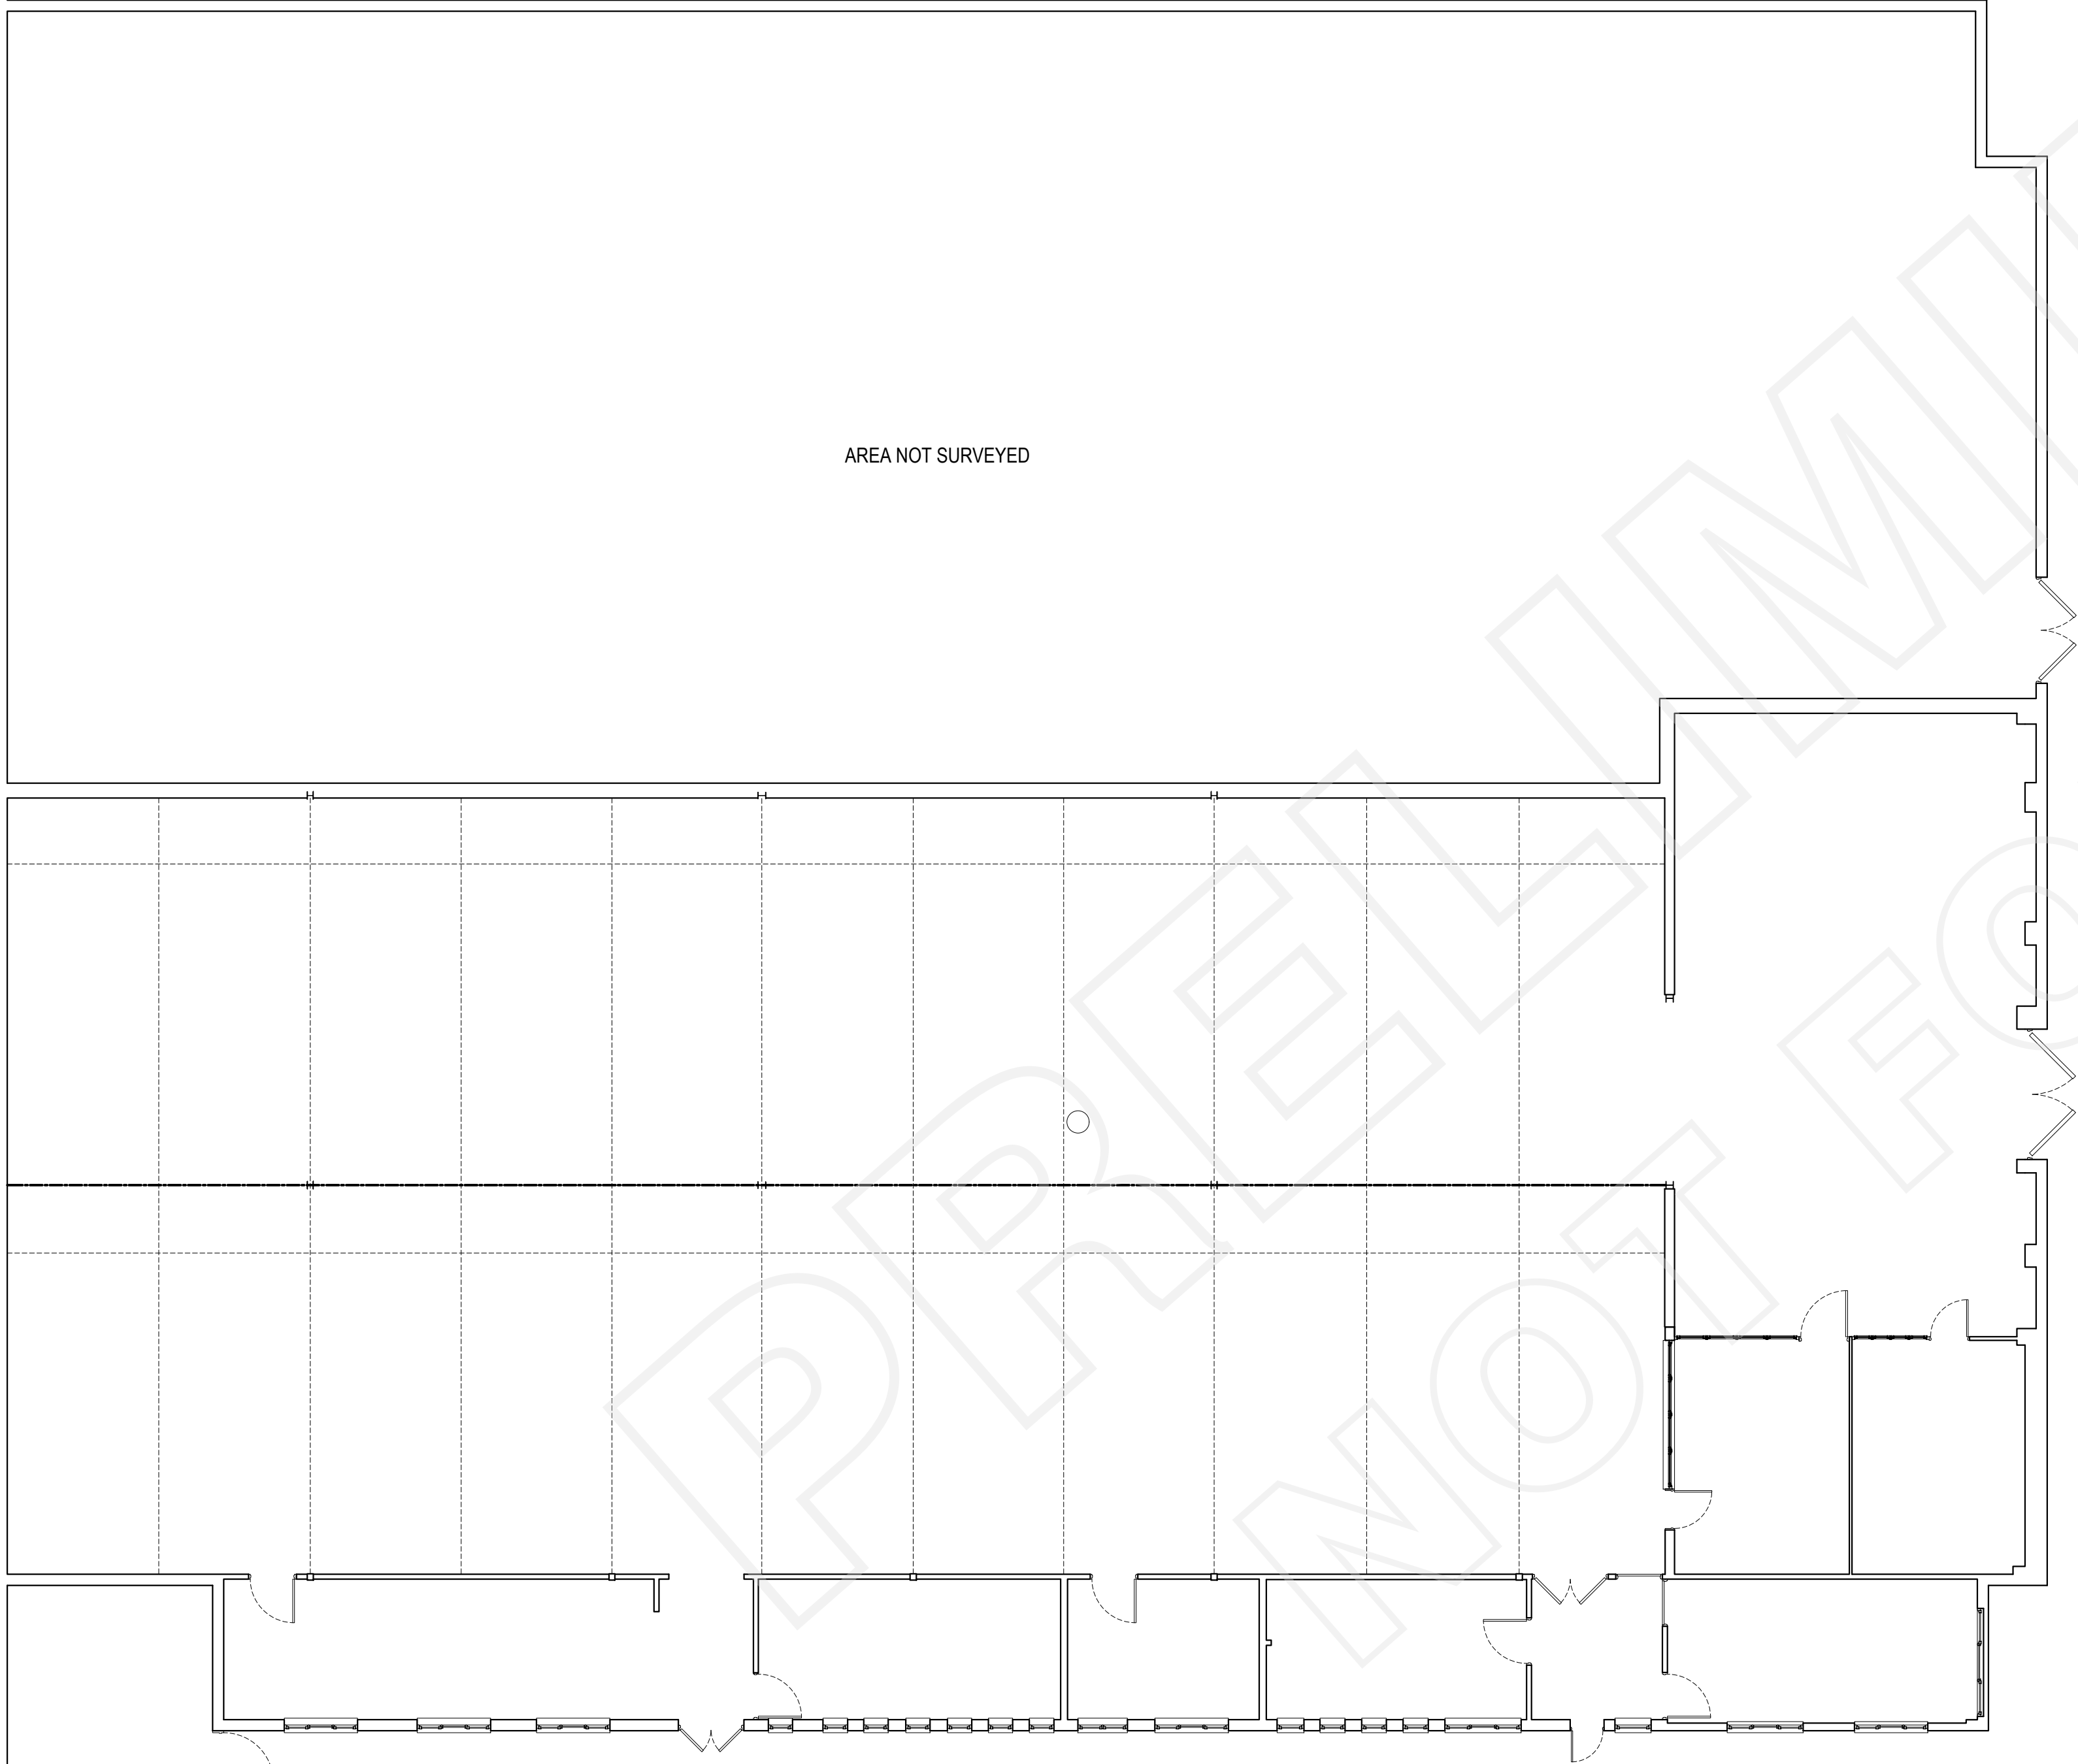


GROUND FLOOR PLAN
1:100

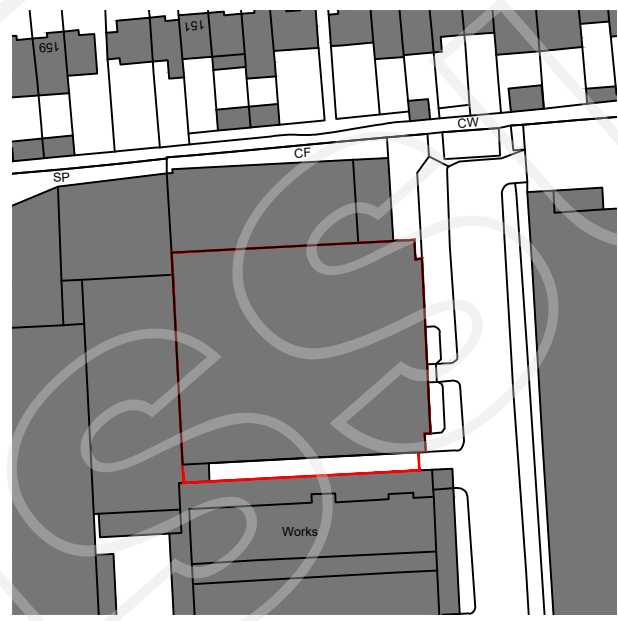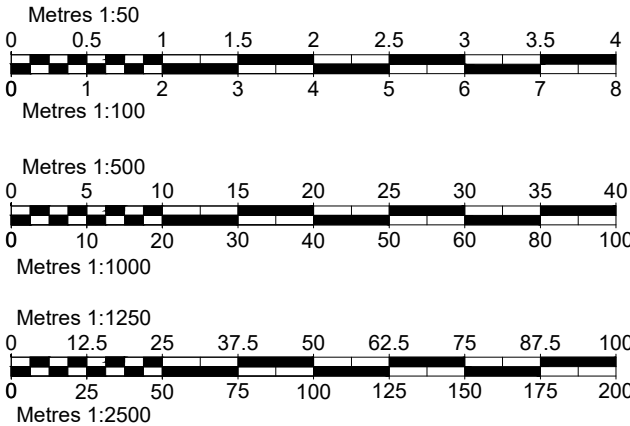

LOCATION PLAN
1:1250

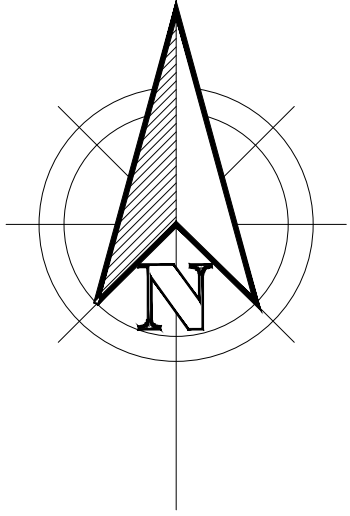

BLOCK PLAN
1:500

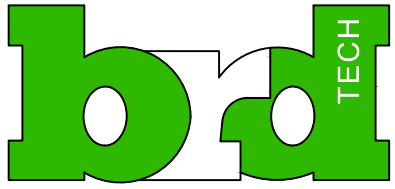1A Church Street Sawbridgeworth Hertfordshire CM21 9AB T:01279 600110 enquiries@brdtech.co.uk www.brdtech.co.uk			 SUSTAINABLE ARCHITECTURE
Project REPLACEMENT ROOF 27 TARIFF ROAD LONDON N17 0DY			
Title EXISTING PLANS AND ELEVATIONS			
Scale @ A1 AS NOTED	Date AUG 2022	Drawn By RWH	
Status PLANNING			
Ref BRD/22/047/001			
 Corporate Building Engineers	 ACCREDITED	 CIAT	GROUP MEMBERSHIP SCHEME MEMBER