



Scale: 1:25

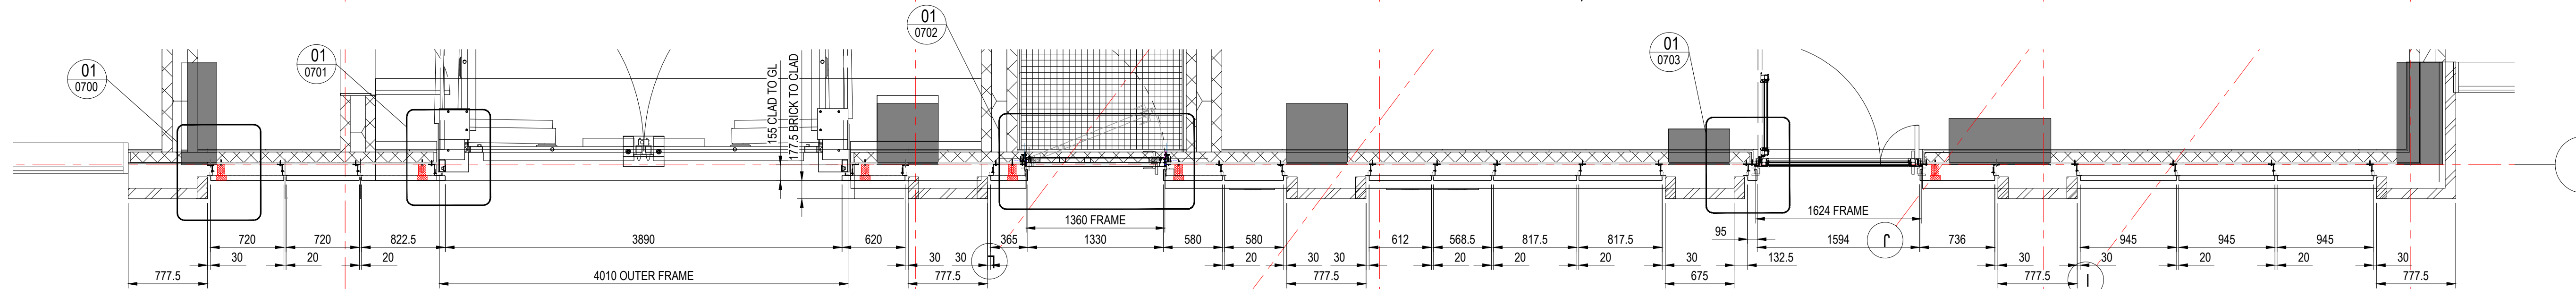

Scale: 1:25

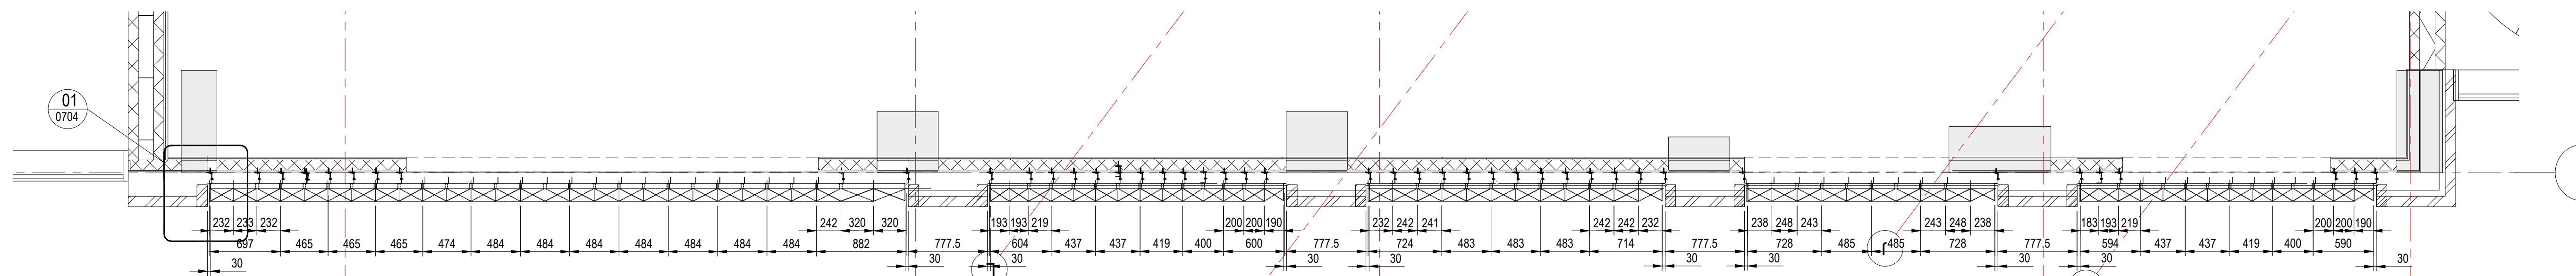

LOWER LEVEL SHOWN DOTTED

Notes to be read in conjunction with this drawing. All dimensions to be signed off by the principle designer prior to fabrication. If additional information is required, ask for clarification. This drawing is to be read in conjunction with all other CCS Facades drawings and schedules and any relevant Engineer and Architect drawings & specifications for this project. Do not scale from this drawing, use figured dimensions only. The point of the dashed triangle on the centre of a window edge indicates the hinged edge of an opening sash.
THIS DRAWING MUST BE READ IN COLOUR.

NOTES:

C01	CONSTRUCTION ISSUE	SJM	03/08/22		
F01	WELFARE/HUMANITY ISSUE	SJM	04/05/22		
REV	DESCRIPTION	BY	DATE		
ASHLEY RD EAST, TOTTENHAM, LONDON					
 19 Lancaster Road Cressex Business Park High Wycombe Buckinghamshire HP12 3TD Tel: 01494 518861 Fax: 01494 518862 Website: www.CCSFacades.co.uk					
CONSTRUCTION					
LEVEL 00 WORKS					
WEST ELEVATION					
GRIDLINE 1					
CLADDING ELEVATION					
GALLIFORD TRY PLC					
DRAWN	CHECKED BY	SCALE	APP'D	DATE	
SJH	ARJ	1:25	A1	05/04/22	
TR-ARE-01-001-X-WP0230-21-0381				C01	