


1. Do not scale this drawing.
2. For structural dimensions and details see Structural Engineers' drawings.
3. All dimensions to be checked on site prior to commencement of any works or preparation of any shop drawings.
4. All errors in co-ordinates, levels and dimensions, are to be reported to the Architect.
5. All temporary works to be responsibility of the contractor.
6. This drawing to be read in conjunction with all relevant Architect's drawings and specifications and with other Consultant's Information.

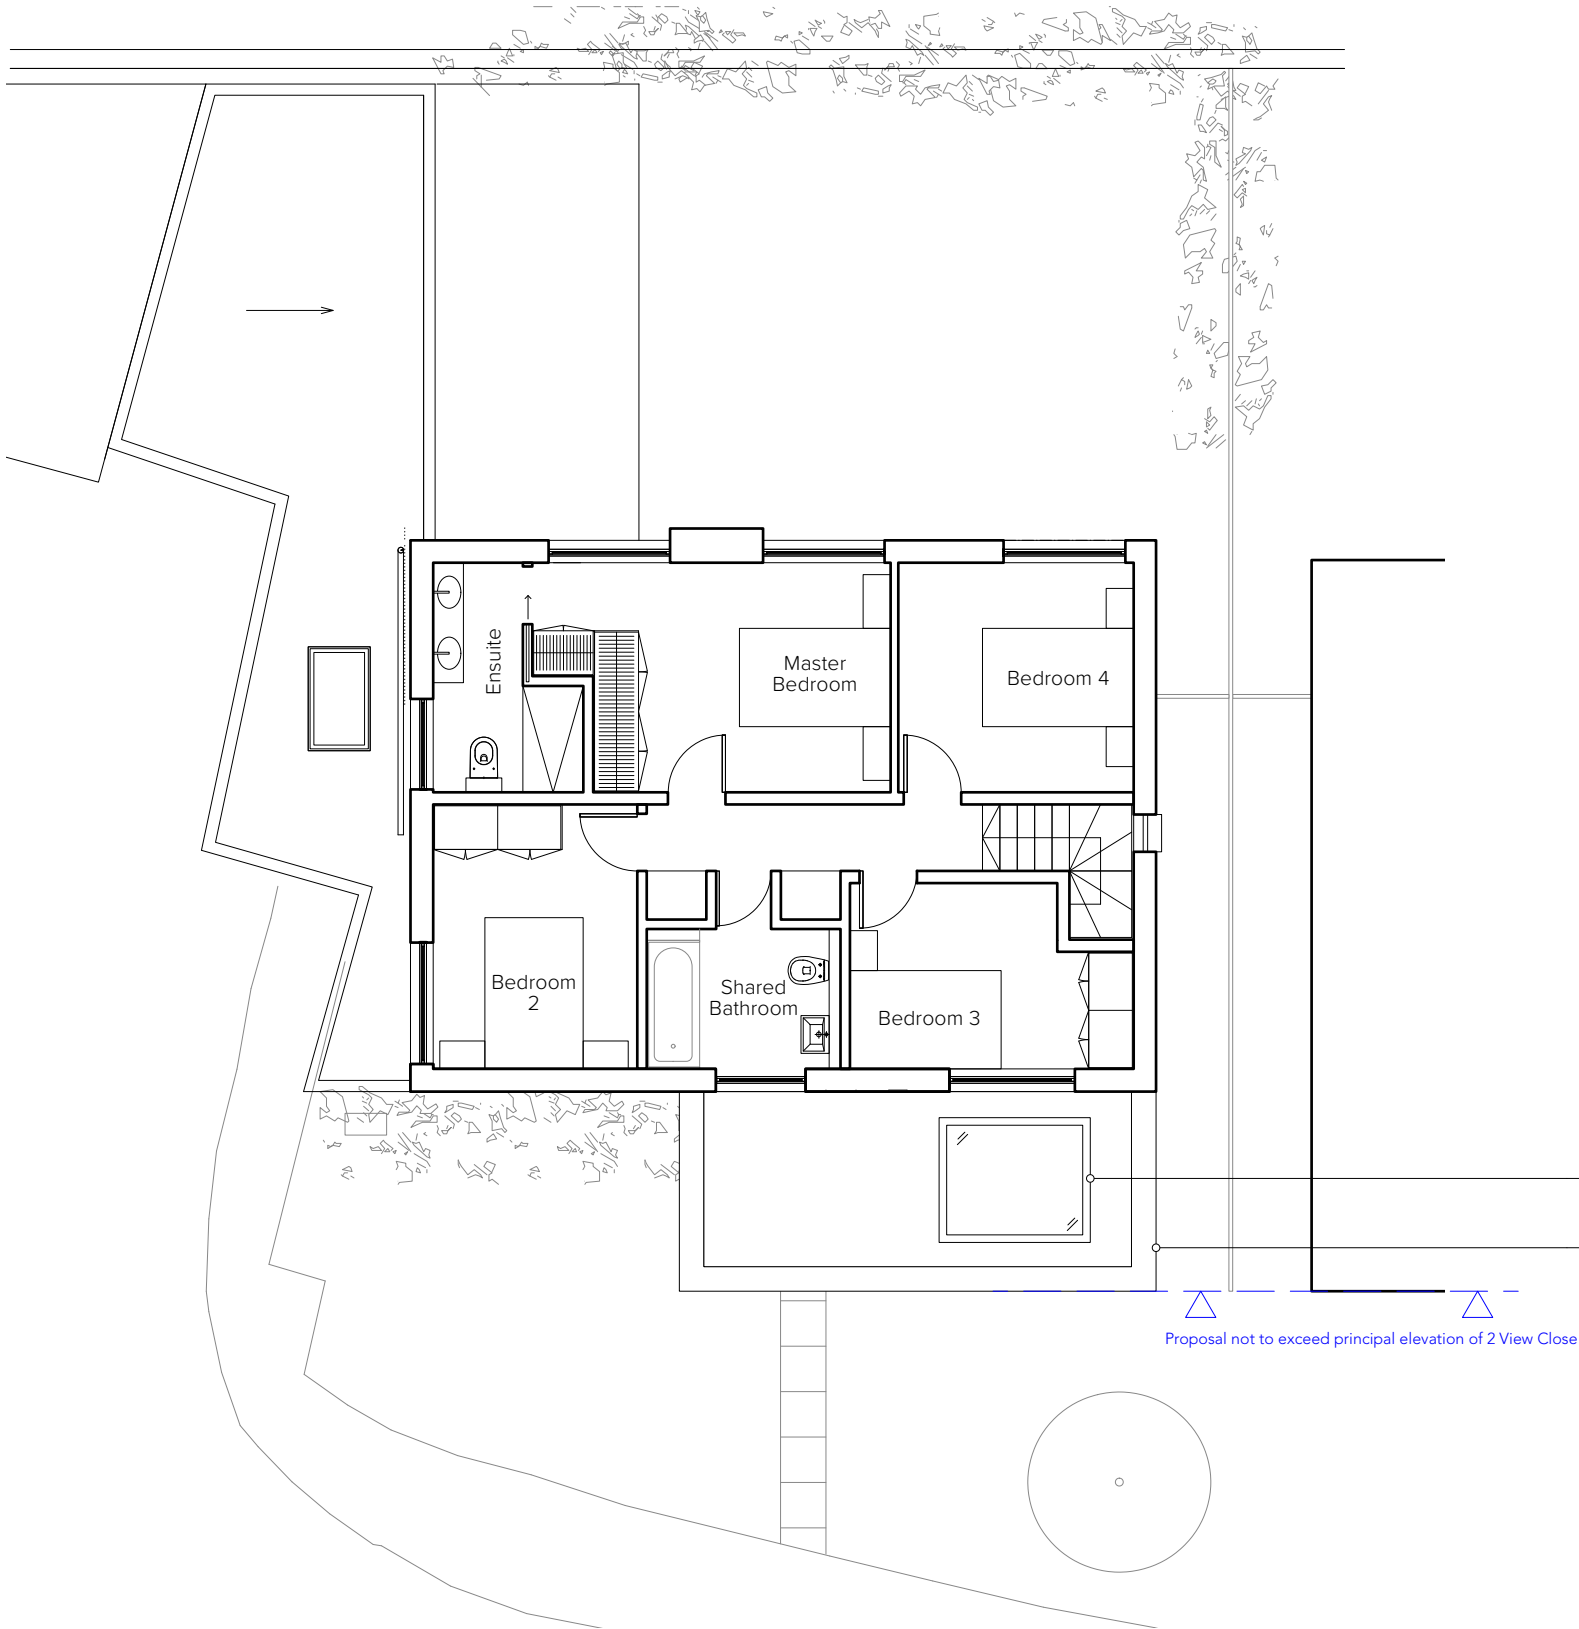

Proposed First Floor Plan

OWA

RIBA CHARTERED PRACTICE
5 BLENHEIM STREET, LONDON W1
INFO@OW-A.CO.UK
WWW.OW-A.CO.UK

Site Address	4 View Close N6
Project	Single Storey Front Extension
Drawing Title	Proposed 1F Plan
Drawing Number	D3_111
Status	PRE-PLANNING
Date	14/06/2022
Revision	
Scale	1:100 @ A3