



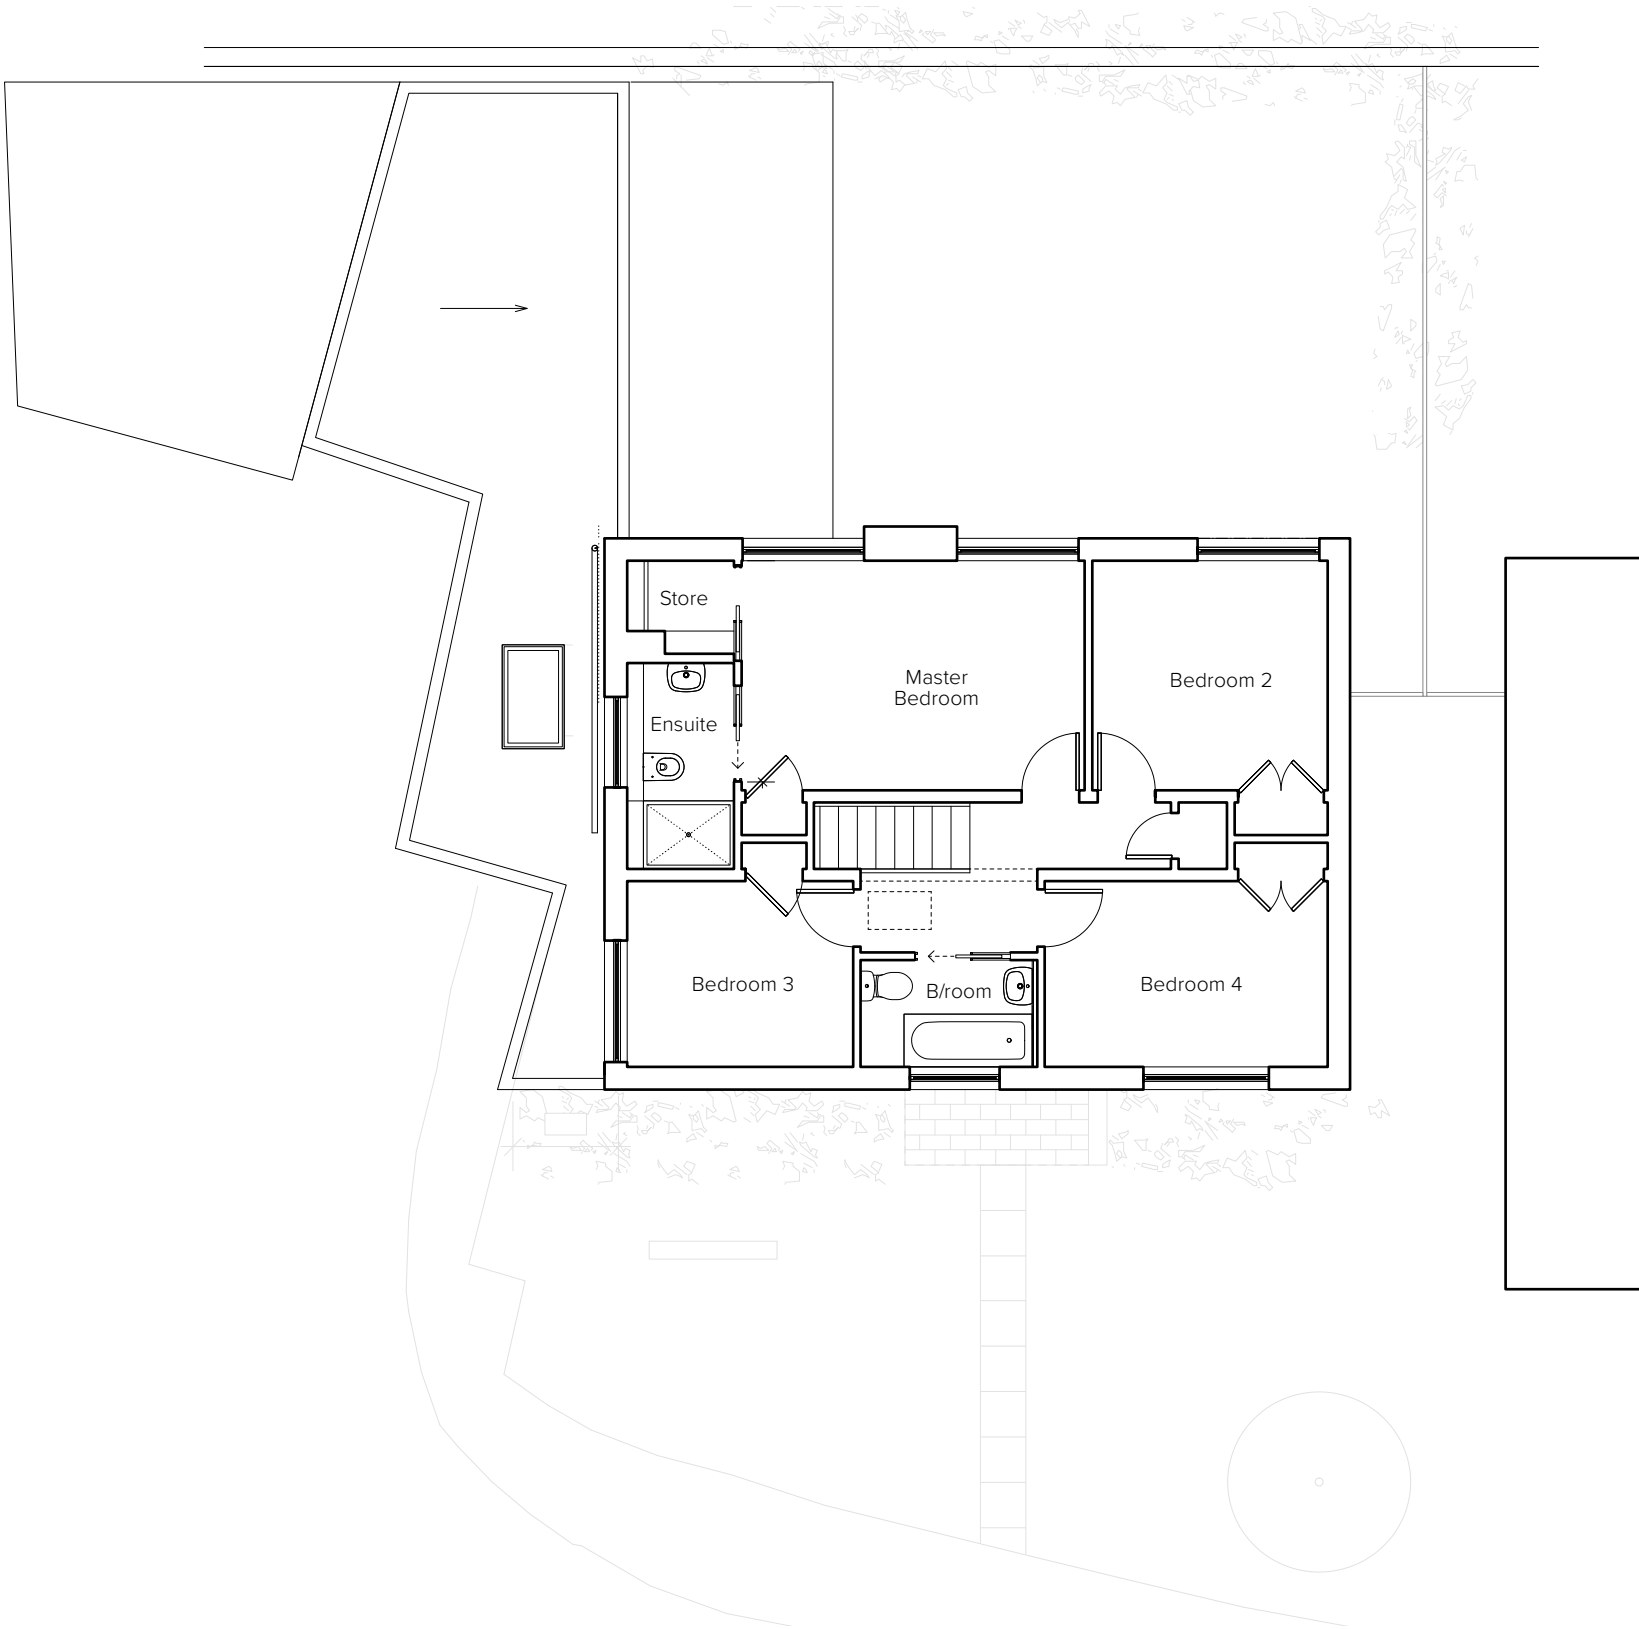

Existing First Floor Plan

1. Do not scale this drawing.
2. For structural dimensions and details see Structural Engineers' drawings.
3. All dimensions to be checked on site prior to commencement of any works or preparation of any shop drawings.
4. All errors in co-ordinates, levels and dimensions, are to be reported to the Architect.
5. All temporary works to be responsibility of the contractor.
6. This drawing to be read in conjunction with all relevant Architect's drawings and specifications and with other Consultant's Information.

 

O W A		RIBA CHARTERED PRACTICE			
5 BLENHEIM STREET, LONDON W1		INFO@OW-A.CO.UK			
WWW.OW-A.CO.UK					
Site Address				4 View Close N6	
Project				Single Storey Front Extension	
Drawing Title				Existing 1F Plan	
Drawing Number				D3_011	
Status				PLANNING	
Date	Revision	Scale			
14/06/2022		1: 100 @ A3			