


All dimensions in millimetres. Where dimensions are not given, drawings must not be scaled and the matter referred back to the Designer.
All dimensions and conditions are to be checked on site by the contractor prior to commencing work. The contractor is responsible for checking that there is no conflict between site dimensions and drawn dimensions.
In the event of any detail or dimensional conflict between drawings, the matter must be referred back to the designer for clarification.

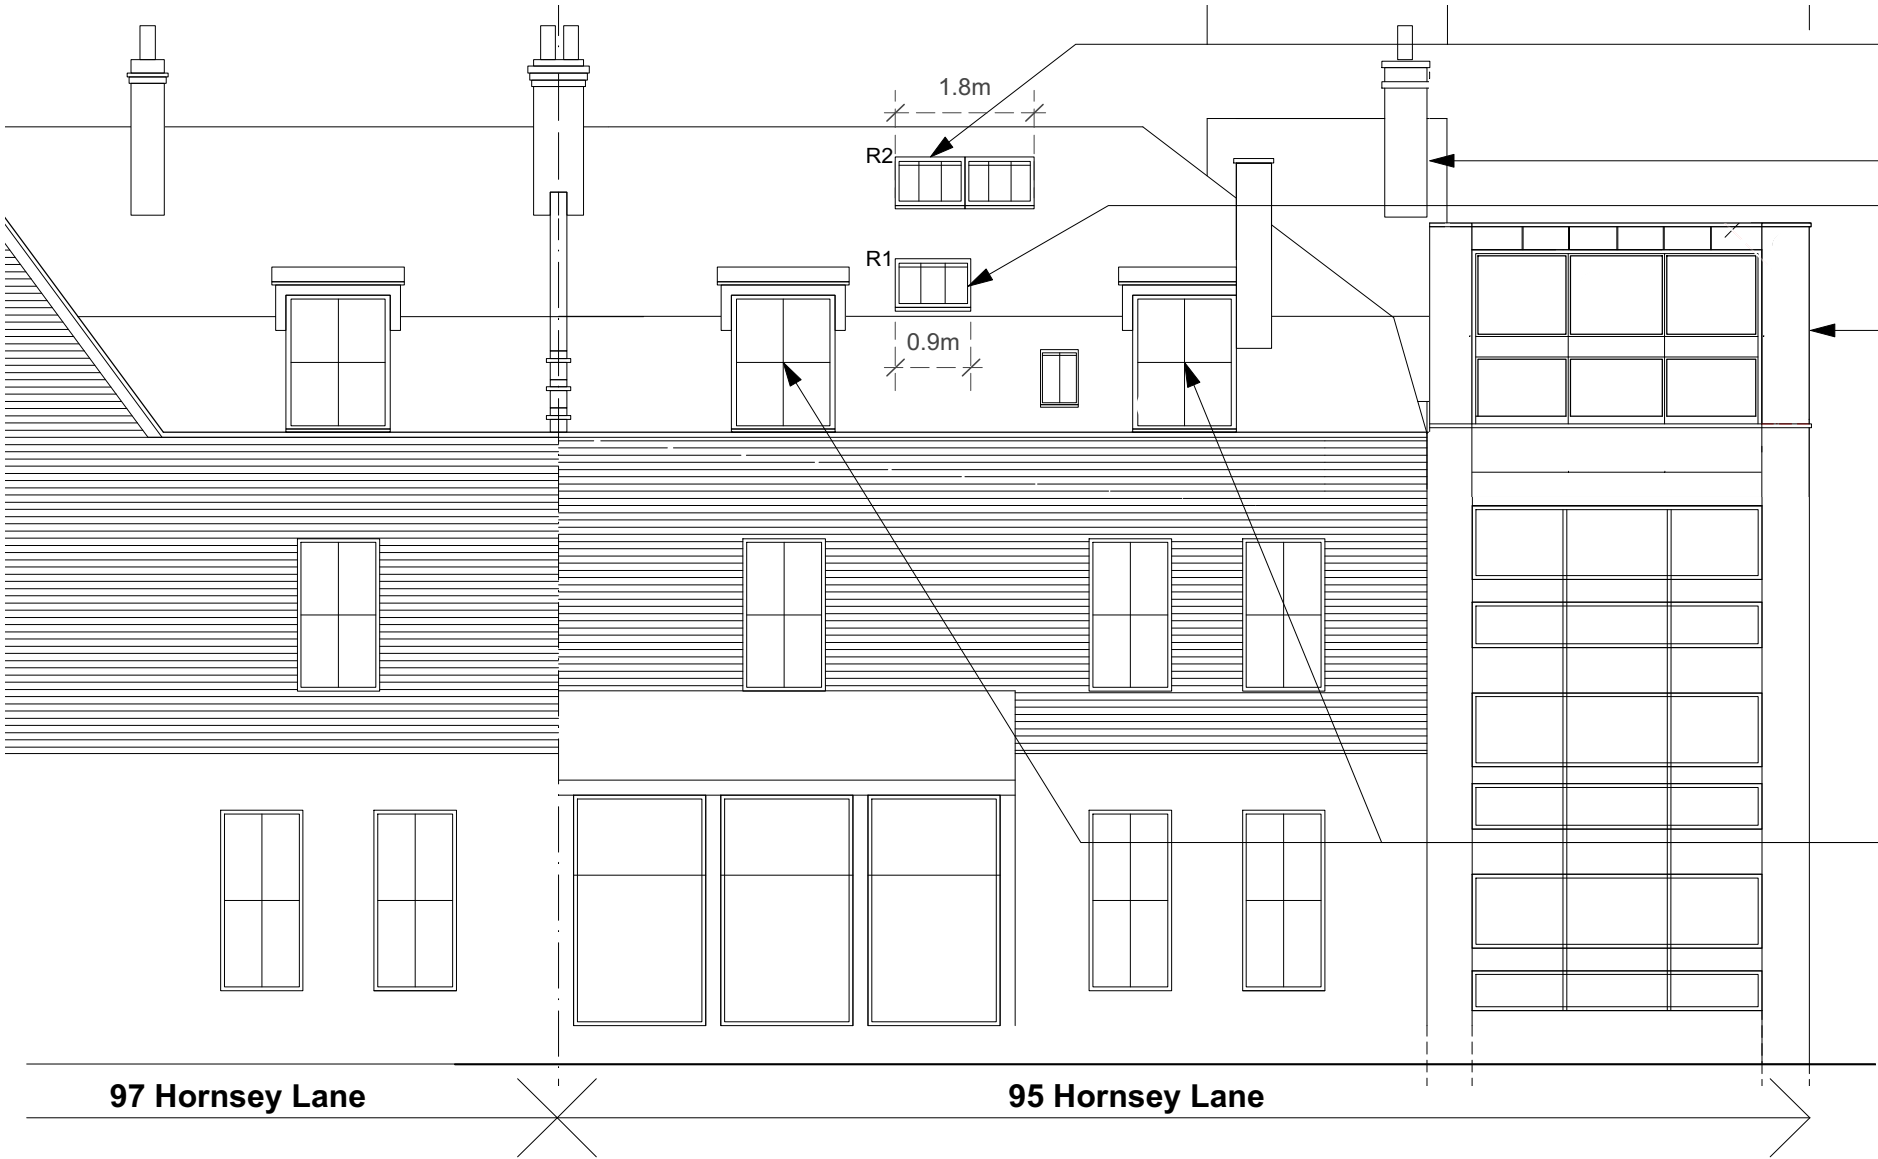

- New skylight to attic space as approved in application ref: HGY/2020/1006 to be conservation style.
- Existing roof and chimney to remain
- New conservation skylight to replace to existing in modified opening.
- New roof extension as approved in application ref: HGY/2020/1006
- R1 to be 1 no. CR11-3 conservation style skylight.
- R2 to be 2 no. CR11-3 conservation style skylight side by side.
- Note: all roof lights to be The Rooflight Company reference CR11-3 to be centre pivot opening with white factory finishes internally. Client to confirm if intergral blinds are required.
- Dimensions shown are approximate, contractor to confirm exact sizes and to check the specified units are suitable for the locations.
- Replace existing windows with new white painted timber to match the existing style and profiles.

Proposed Northwest Elevation (Rear)



Existing Northwest Elevation (Rear)



Scale 1:100 @ A2, 1:50 @ A0