



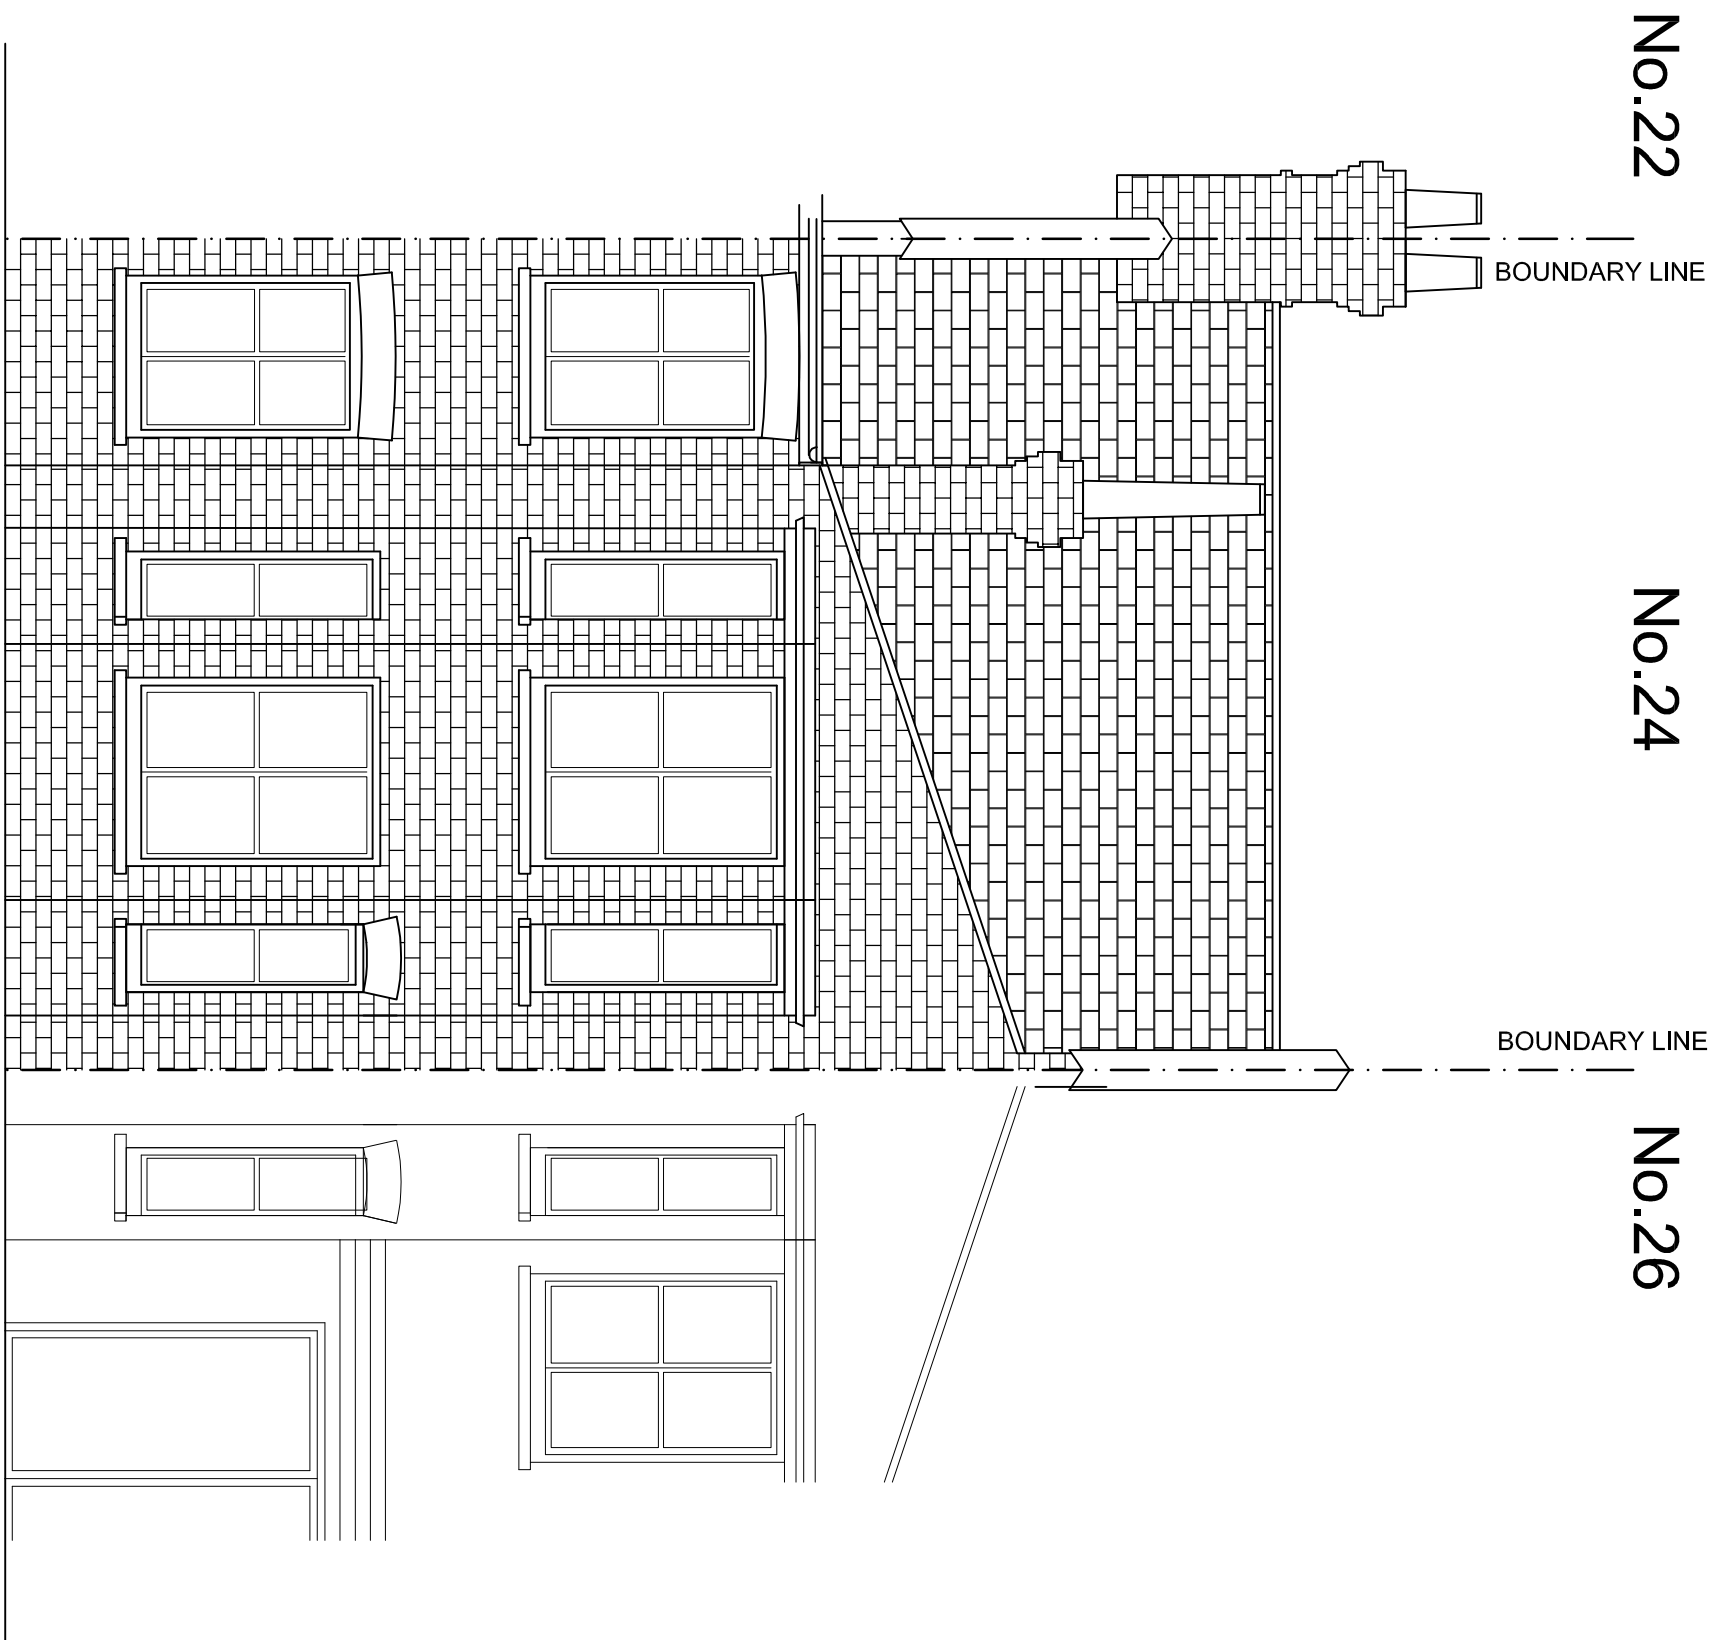


EXISTING REAR ELEVATION

MAIN HOUSE WALLS (GROUND FLOOR - FIRST FLOOR) - SOLID BRICKWORK CONSTRUCTION 215mm blk
MAIN HOUSE WALLS (FIRST FLOOR - EAVES) - SOLID BRICKWORK CONSTRUCTION 215mm blk
ROOFS - CONCRETE TILES COLOUR ORANGE
DOORS - SOLID OAK TIMBER
WINDOWS - SASHED

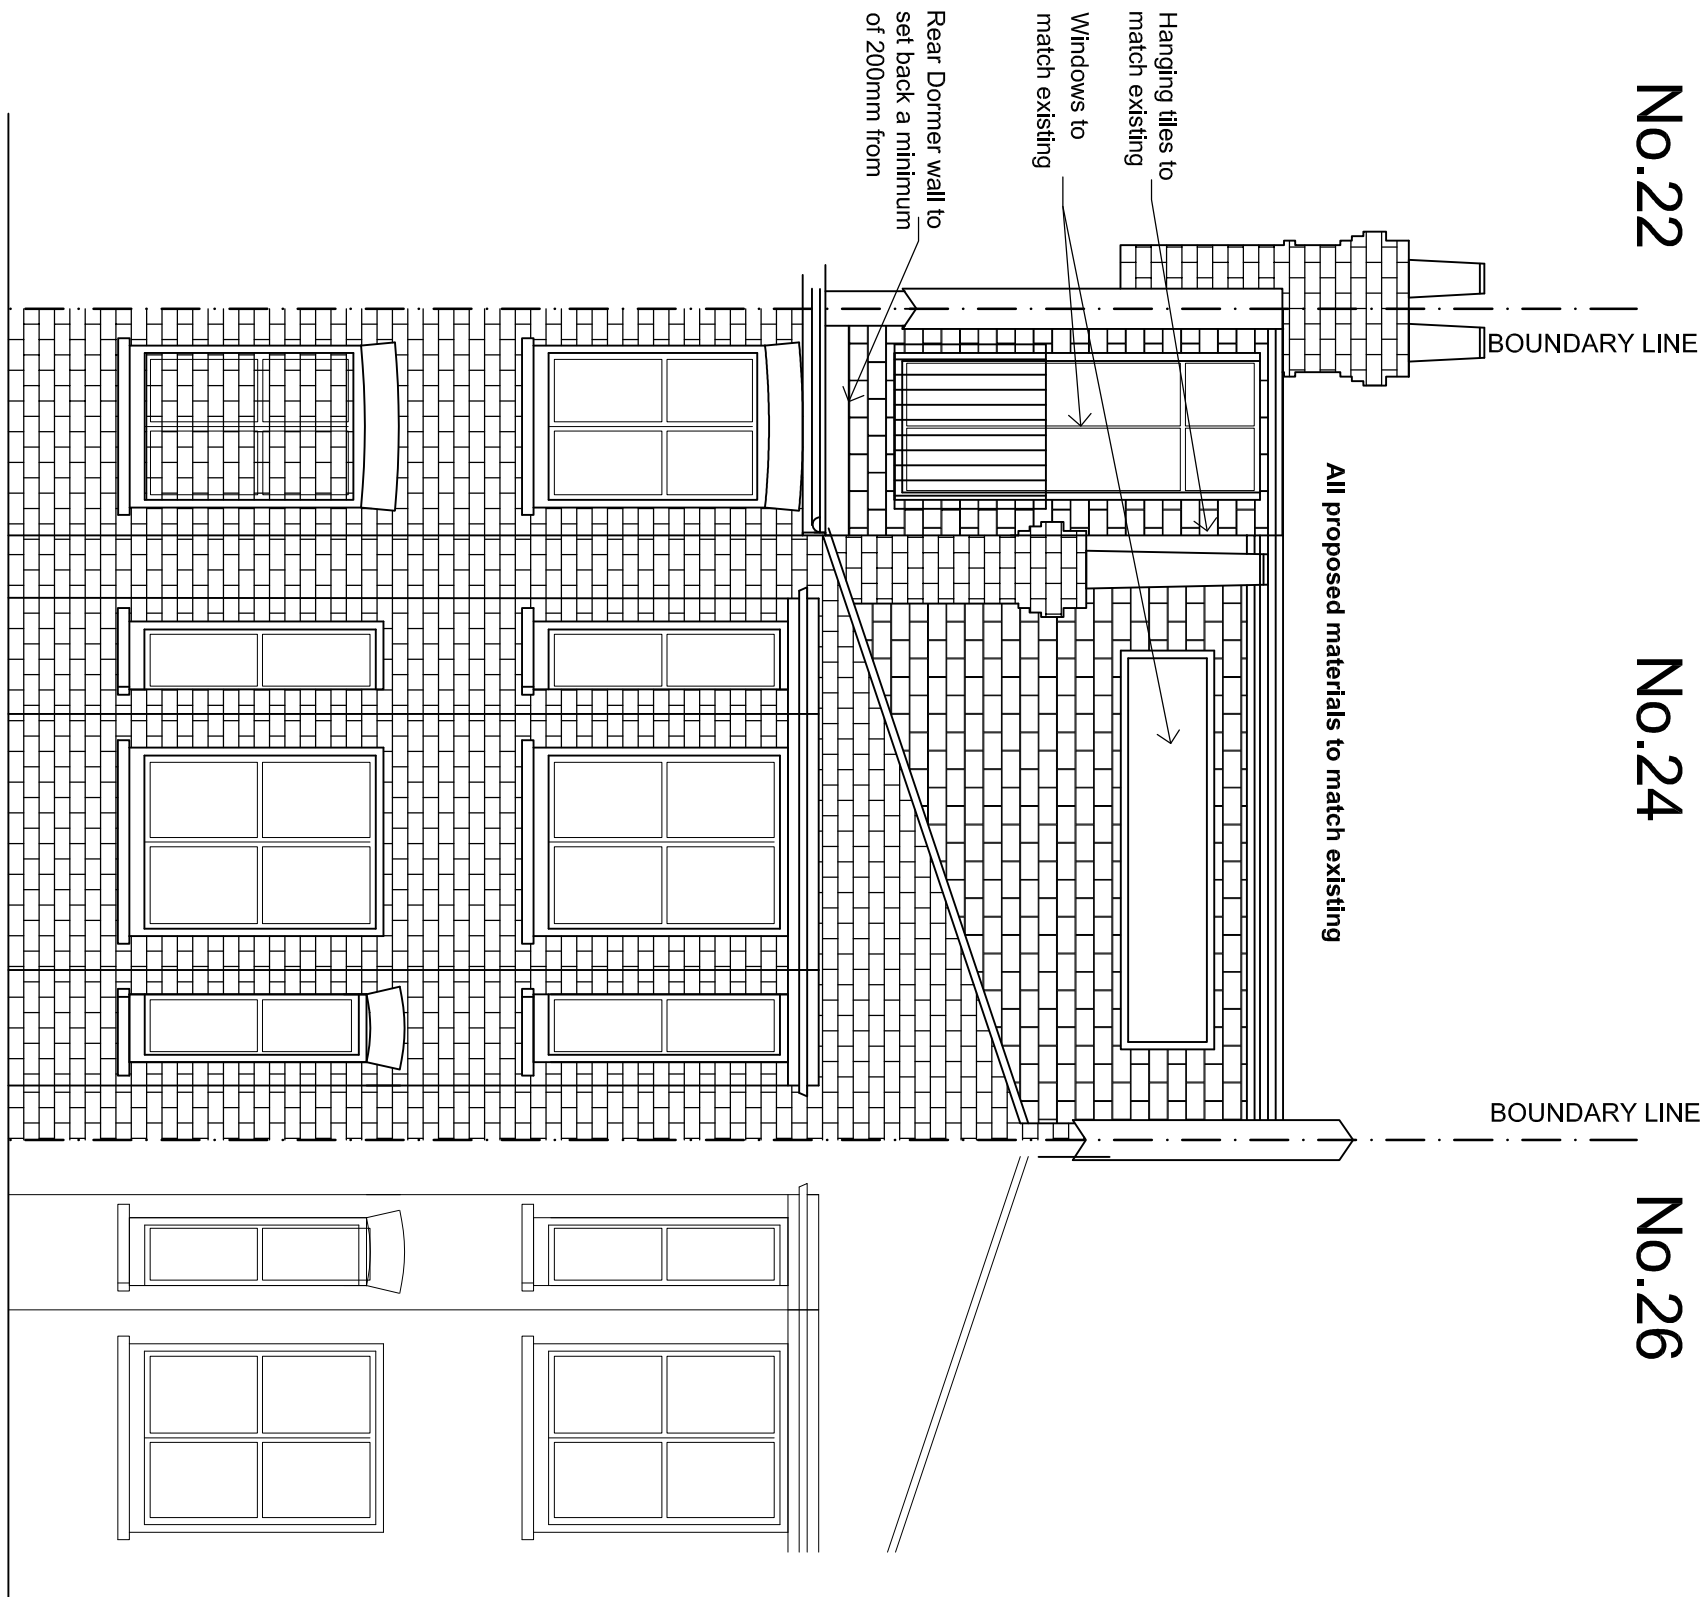


PROPOSED REAR ELEVATION

MAIN HOUSE WALLS (GROUND FLOOR - FIRST FLOOR) - SOLID BRICKWORK CONSTRUCTION 215mm blk
MAIN HOUSE WALLS (FIRST FLOOR - EAVES) - SOLID BRICKWORK CONSTRUCTION 215mm blk
DOORS - SOLID OAK TIMBER
WINDOWS - SASHED

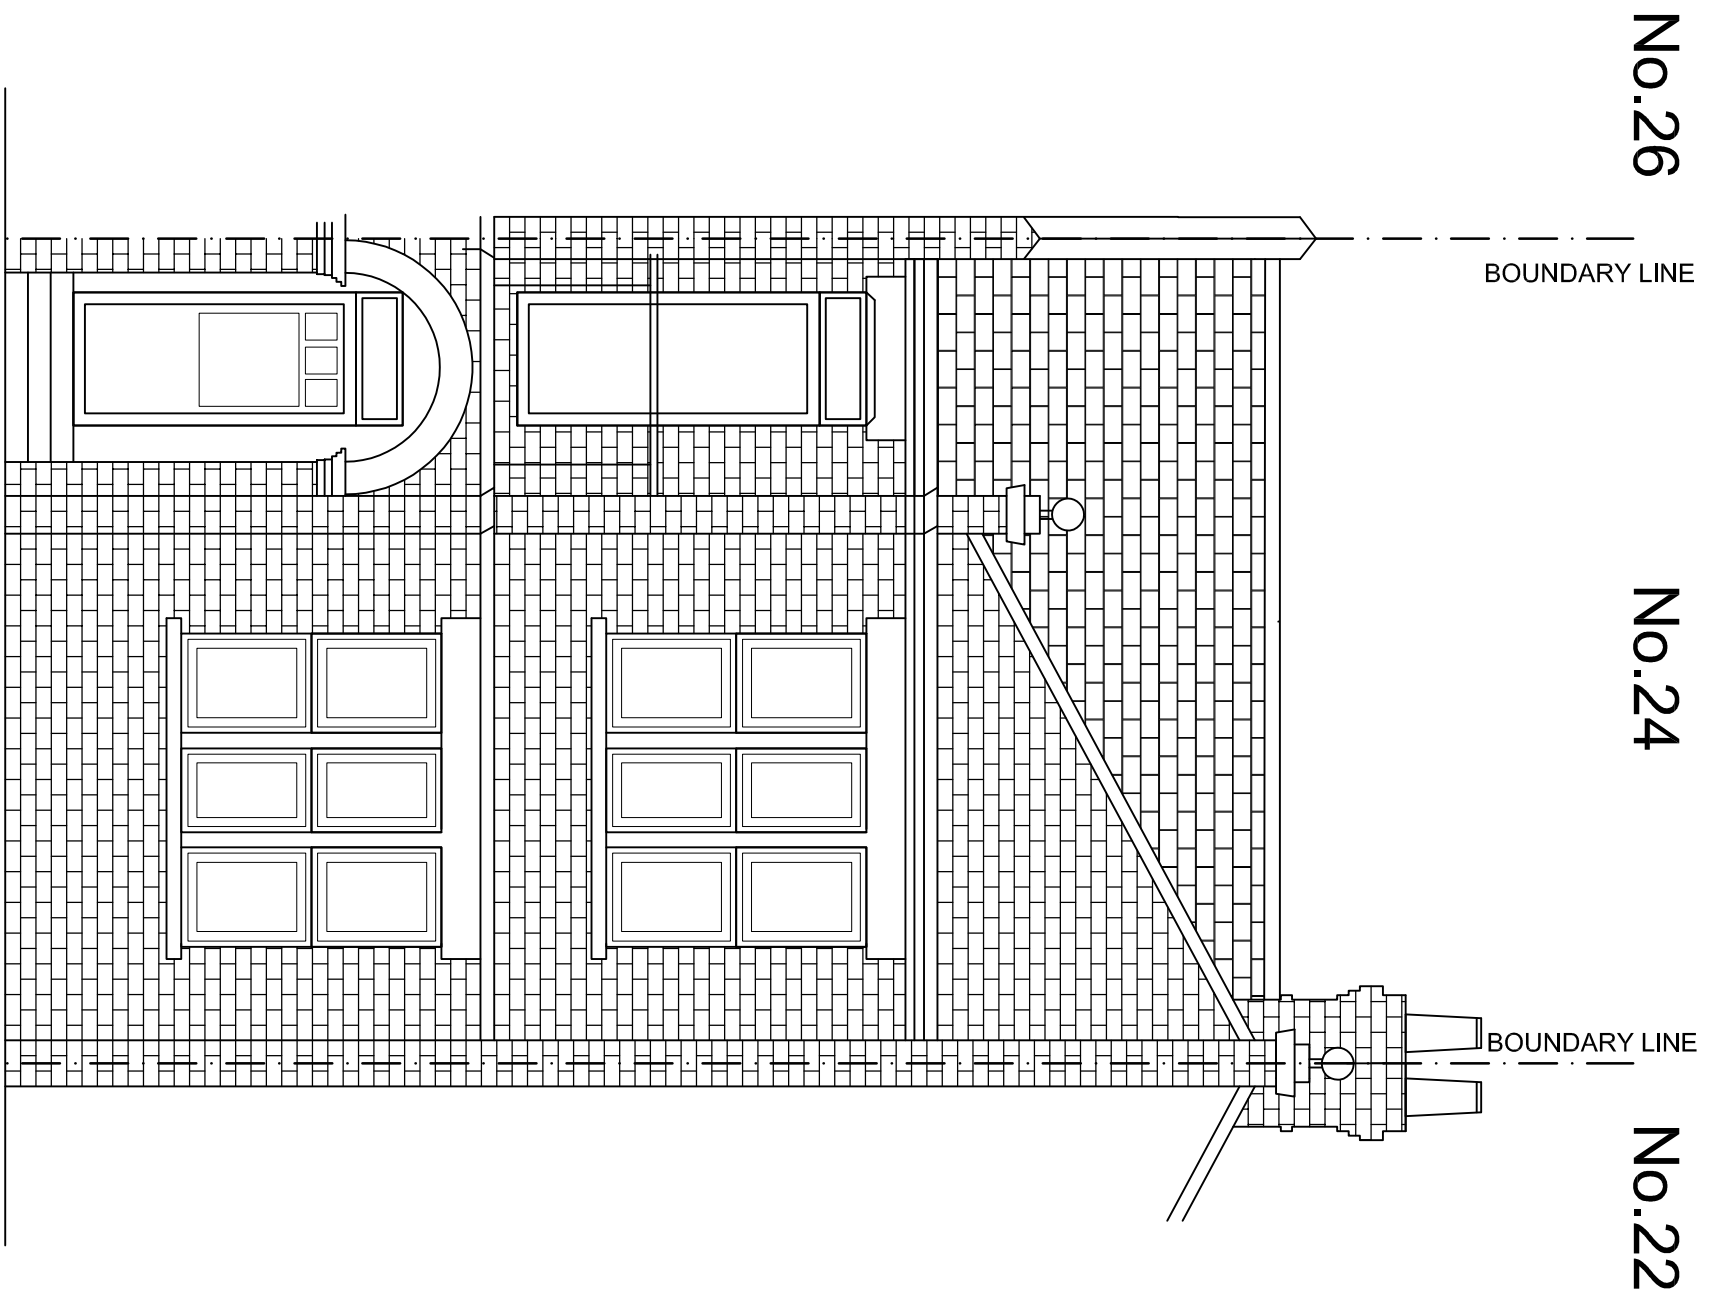


EXISTING FRONT ELEVATION

MAIN HOUSE WALLS (GROUND FLOOR - FIRST FLOOR) - SOLID BRICKWORK CONSTRUCTION 215mm blk
MAIN HOUSE WALLS (FIRST FLOOR - EAVES) - SOLID BRICKWORK CONSTRUCTION 215mm blk
ROOFS - CONCRETE TILES COLOUR ORANGE
DOORS - SOLID OAK TIMBER
WINDOWS - SASHED

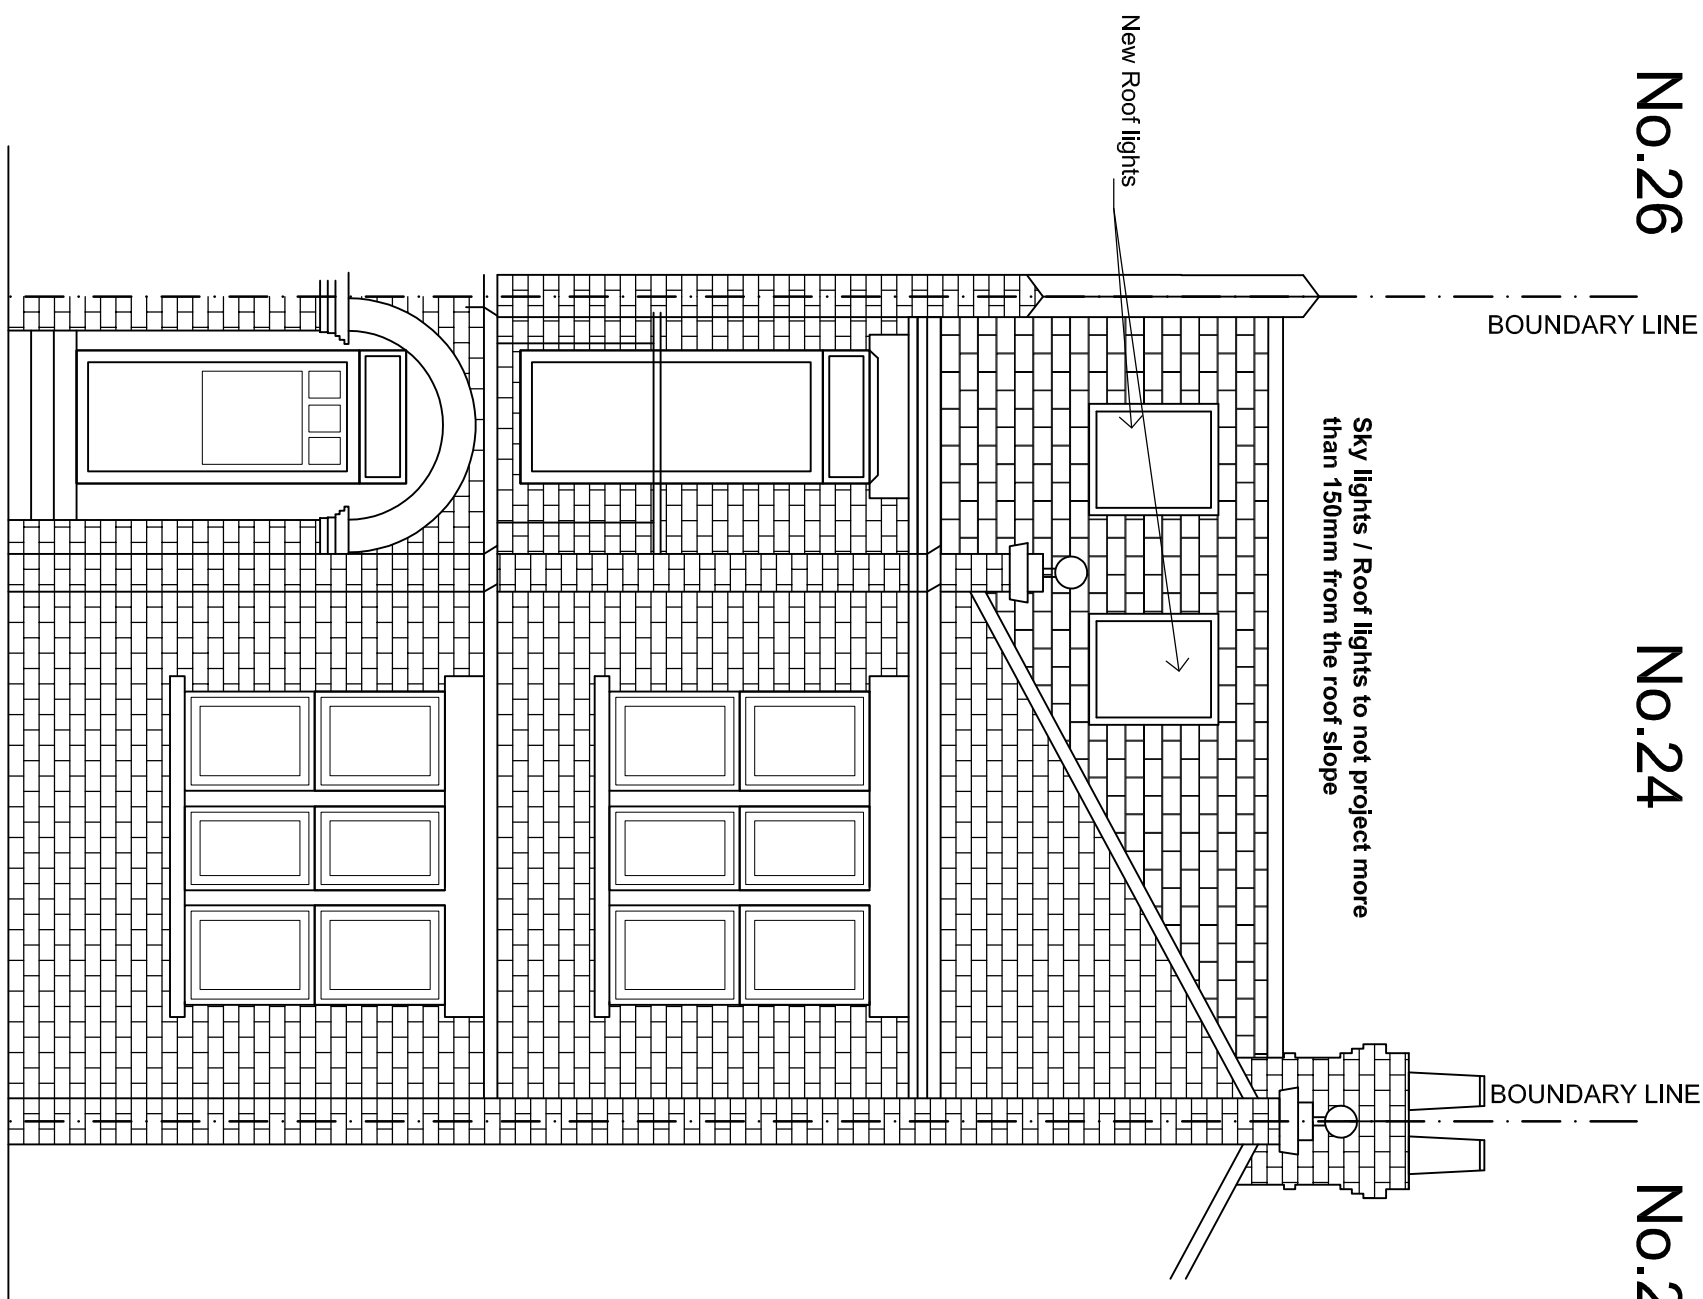

PROPOSED FRONT ELEVATION

MAIN HOUSE WALLS (GROUND FLOOR - FIRST FLOOR) - SOLID BRICKWORK CONSTRUCTION 215mm blk
MAIN HOUSE WALLS (FIRST FLOOR - EAVES) - SOLID BRICKWORK CONSTRUCTION 215mm blk
DOORS - SOLID OAK TIMBER
WINDOWS - SASHED

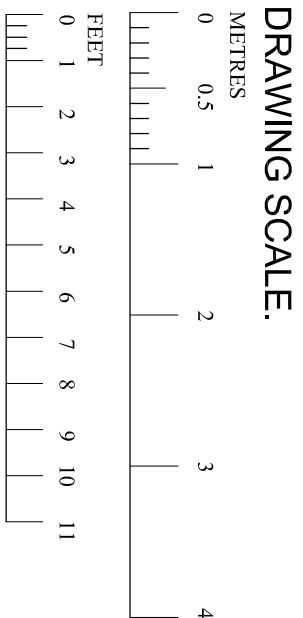

Ver	Date	Drawn	Amendment
1	01/10/22	AJS	Issued for planning permission

Mr. A. RAMKISSOON
24, HARVEY ROAD
LONDON, N8 9PA
ROOF DORMER EXTENSION
EXISTING & PROPOSED
ELEVATIONS

Status
PLANNING ISSUE

Drawn	A.Sparks
Scales	1:50
Drawing No	Ver
1400-03	1