



NOTE :
This drawing / document is intended for planning purposes, do not use this as Construction information unless it is issued for Construction.
This drawing is copyright by Native North Ltd.

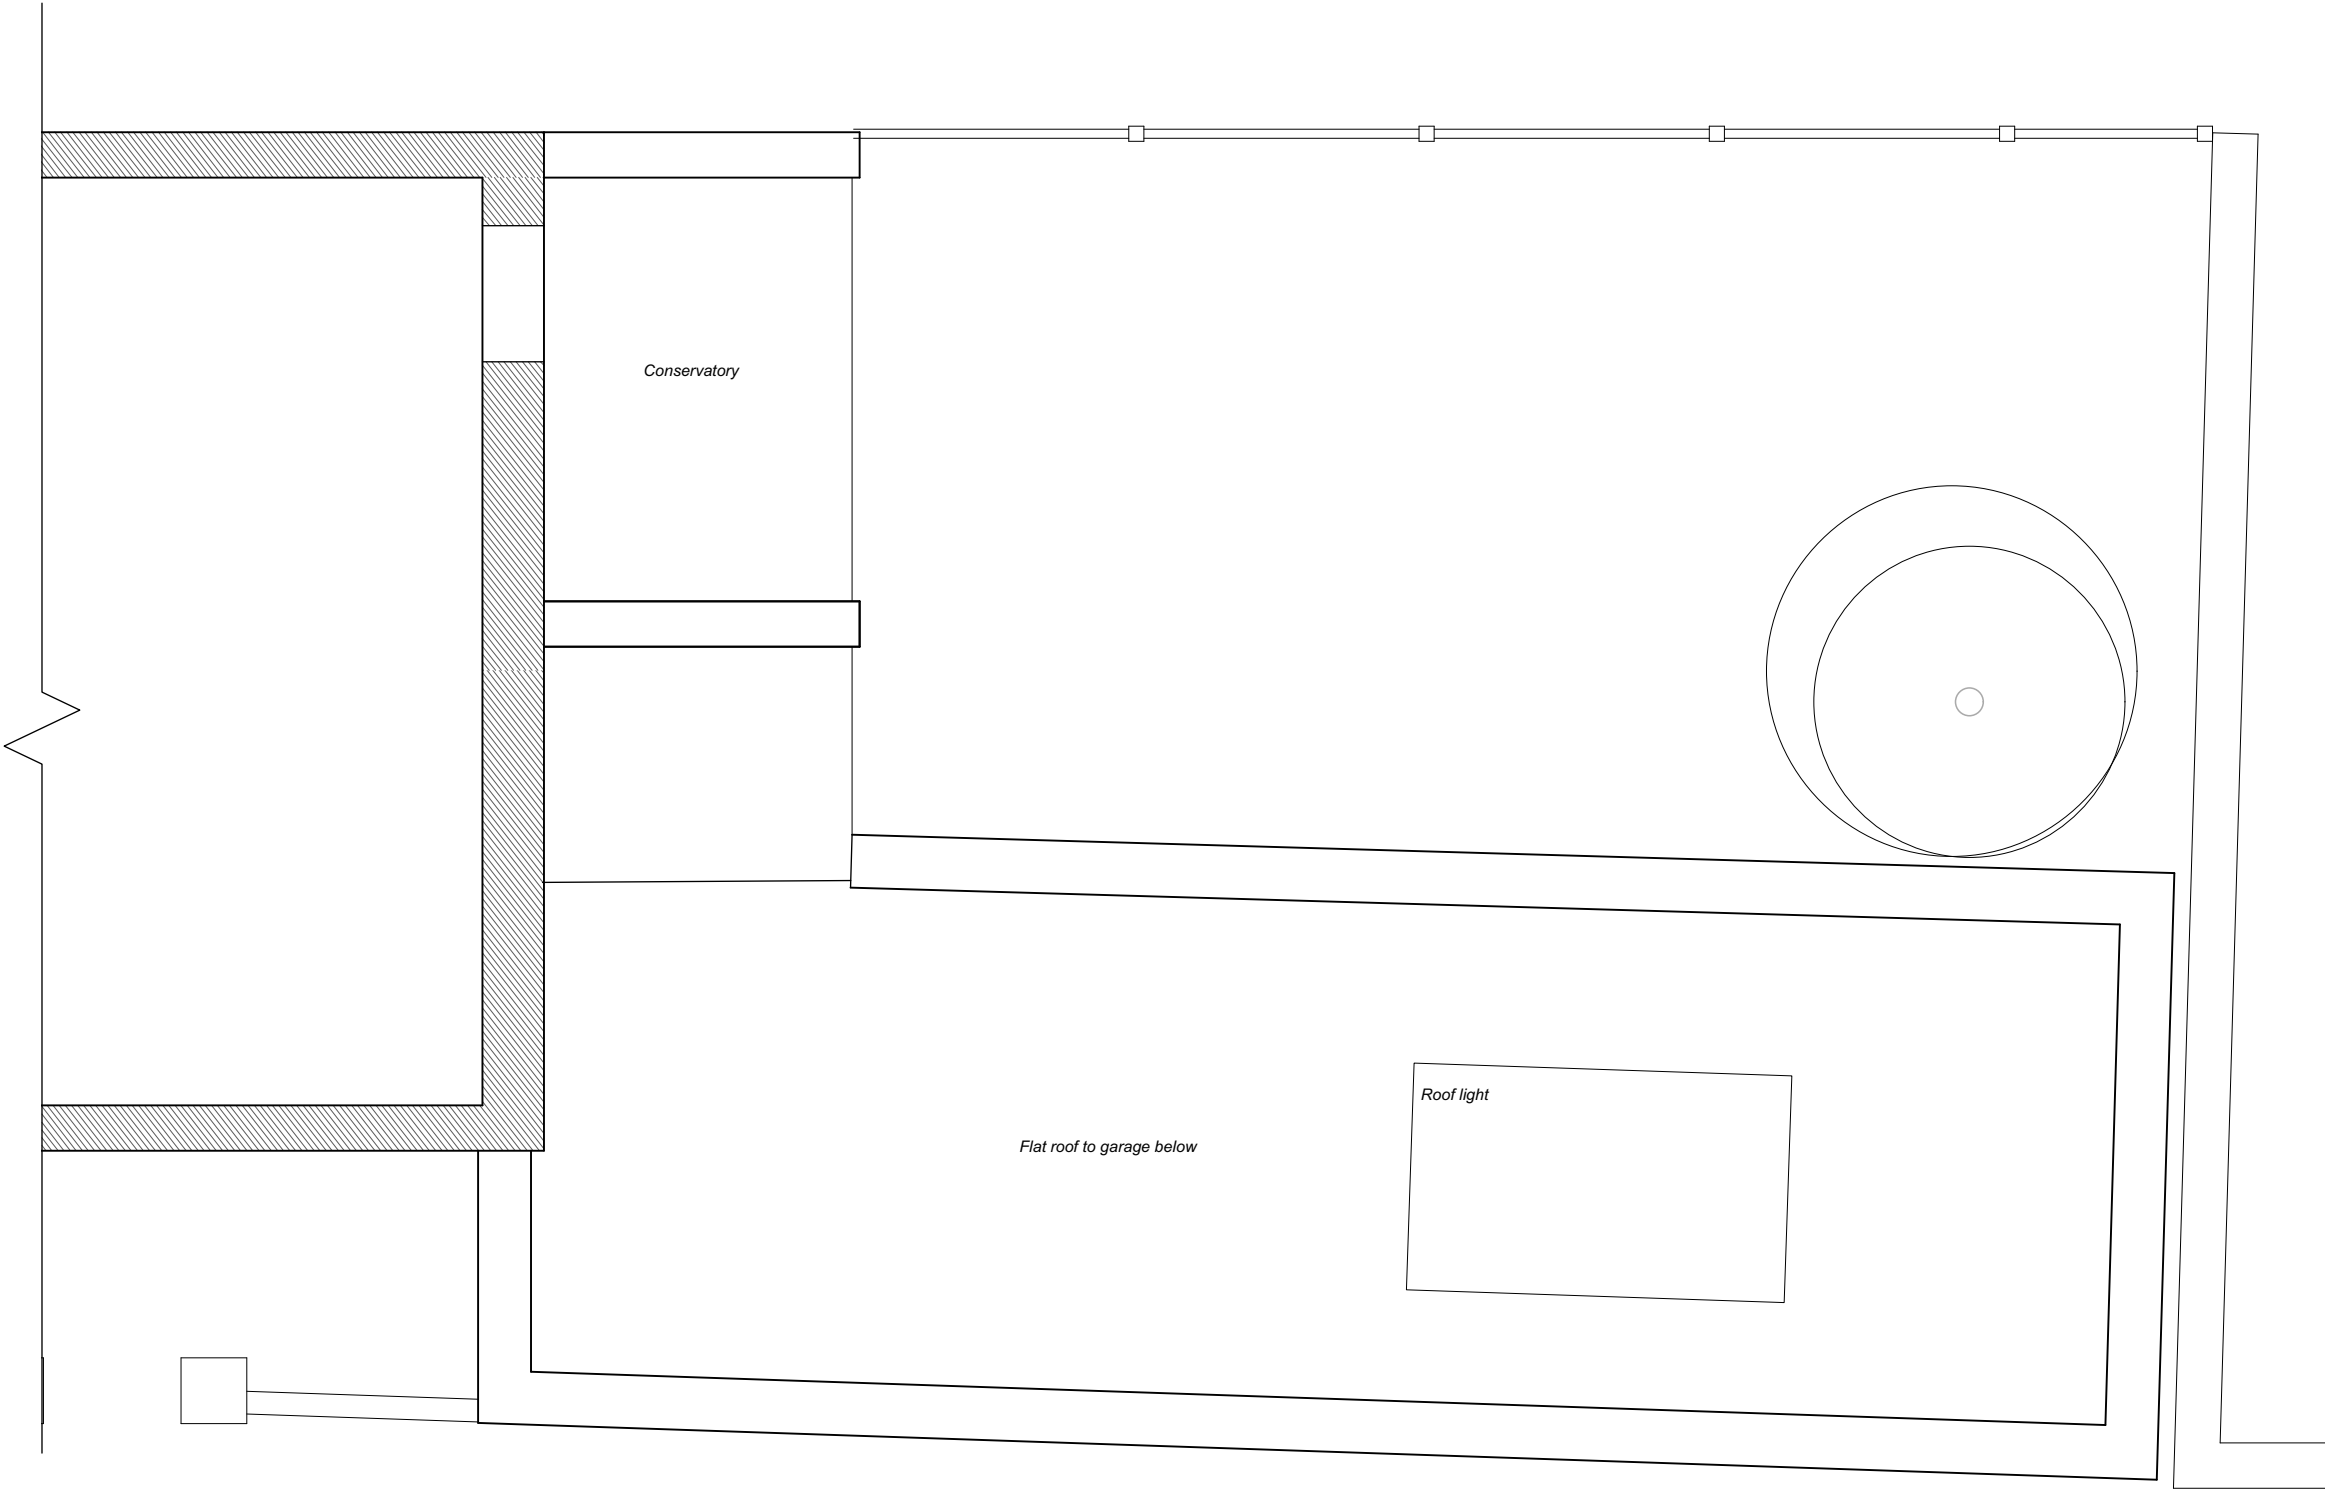

1 Existing First Floor Plan
Scale: 1:50

 

Issue Notes		Date	No.
-------------	--	------	-----

native

north

Sheet No.

120-02

Scale

As Shown @ A3

Project No.

22-08

Drawn By

OW

Date

19/08/2022

Project ID

PLANNING

Sheet Title

Existing First Floor Plan

Project Title

75 Hillfield Park

native north architects

Unit 12a, 5 Durham Yard
Teesdale Street
London, E2 6QF

justin@nativenorth.co
www.nativenorth.co
+44(0)20 3488 1312