



11C Shepherds Hill Site Plan Existing (no changes proposed)

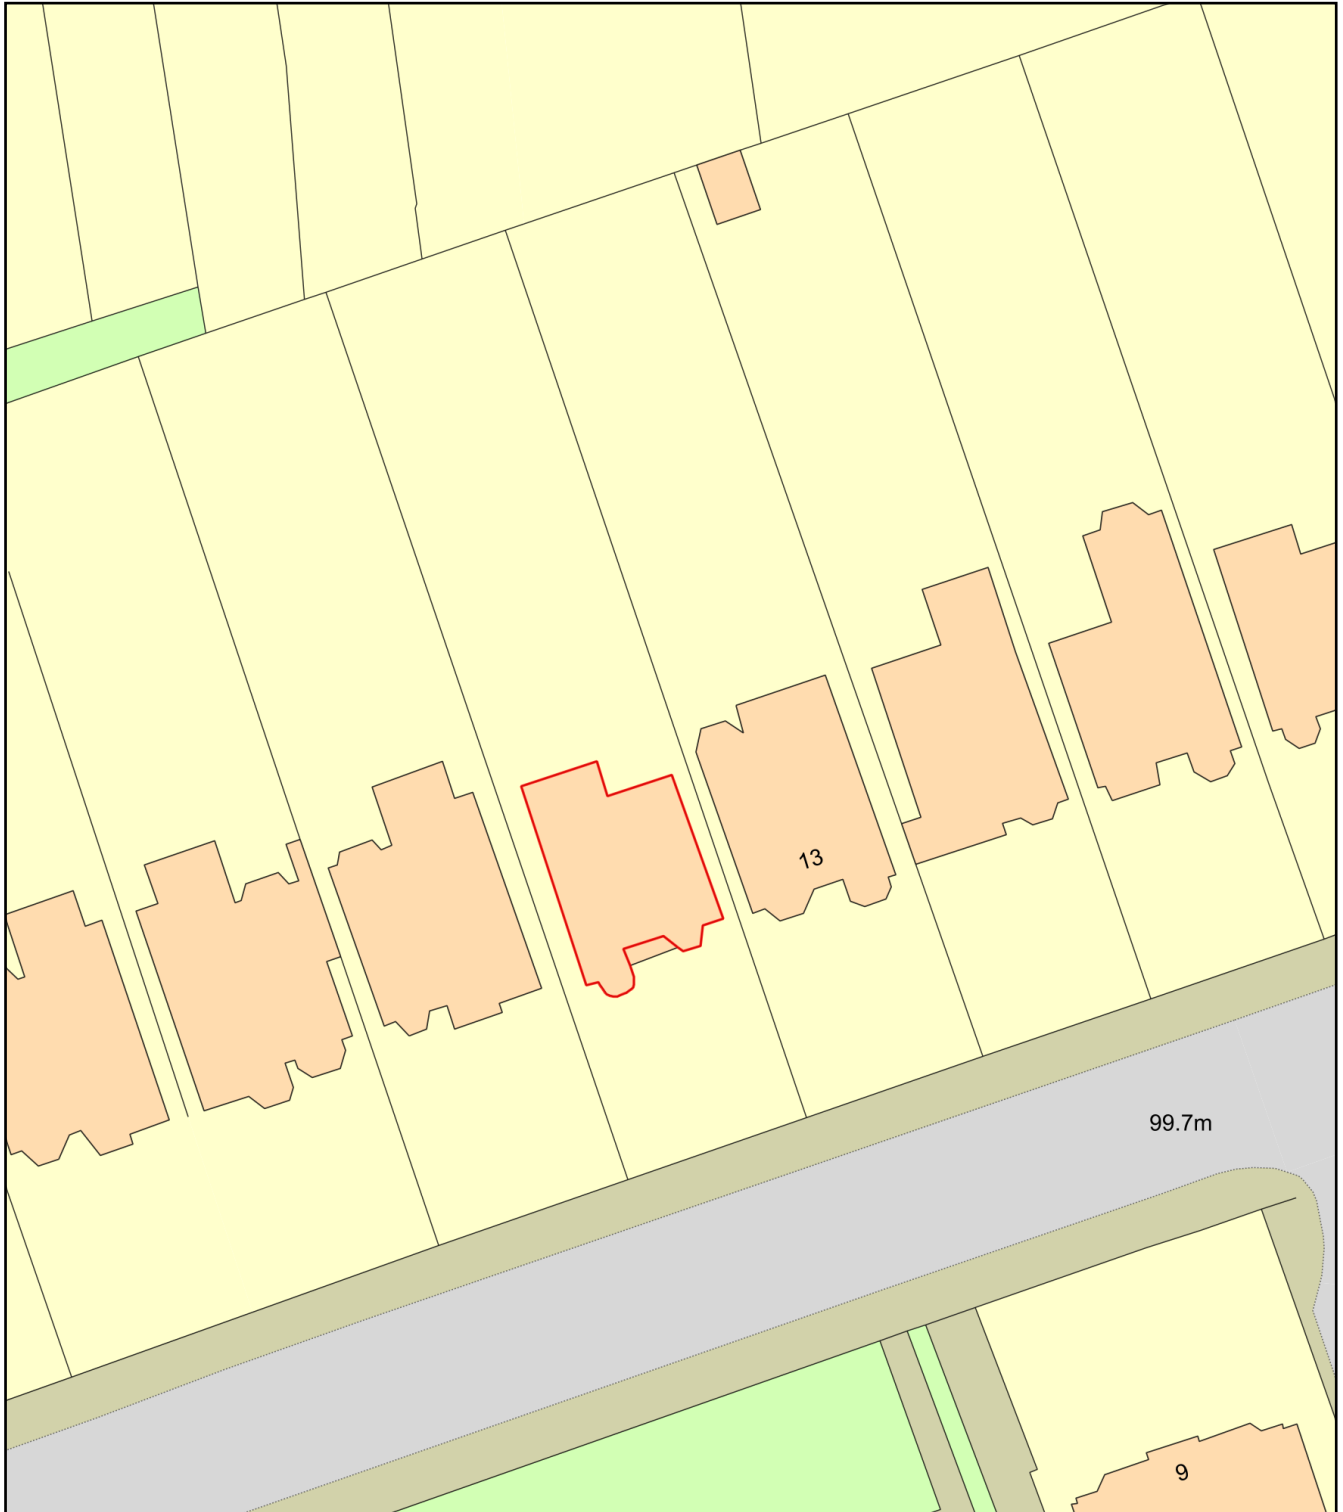

0 20
Metres

 

Plan Produced for: Alexander Ferguson

Date Produced: 23 Sep 2022

Plan Reference Number: TQRQM22266172041755

Scale: 1:500 @ A4