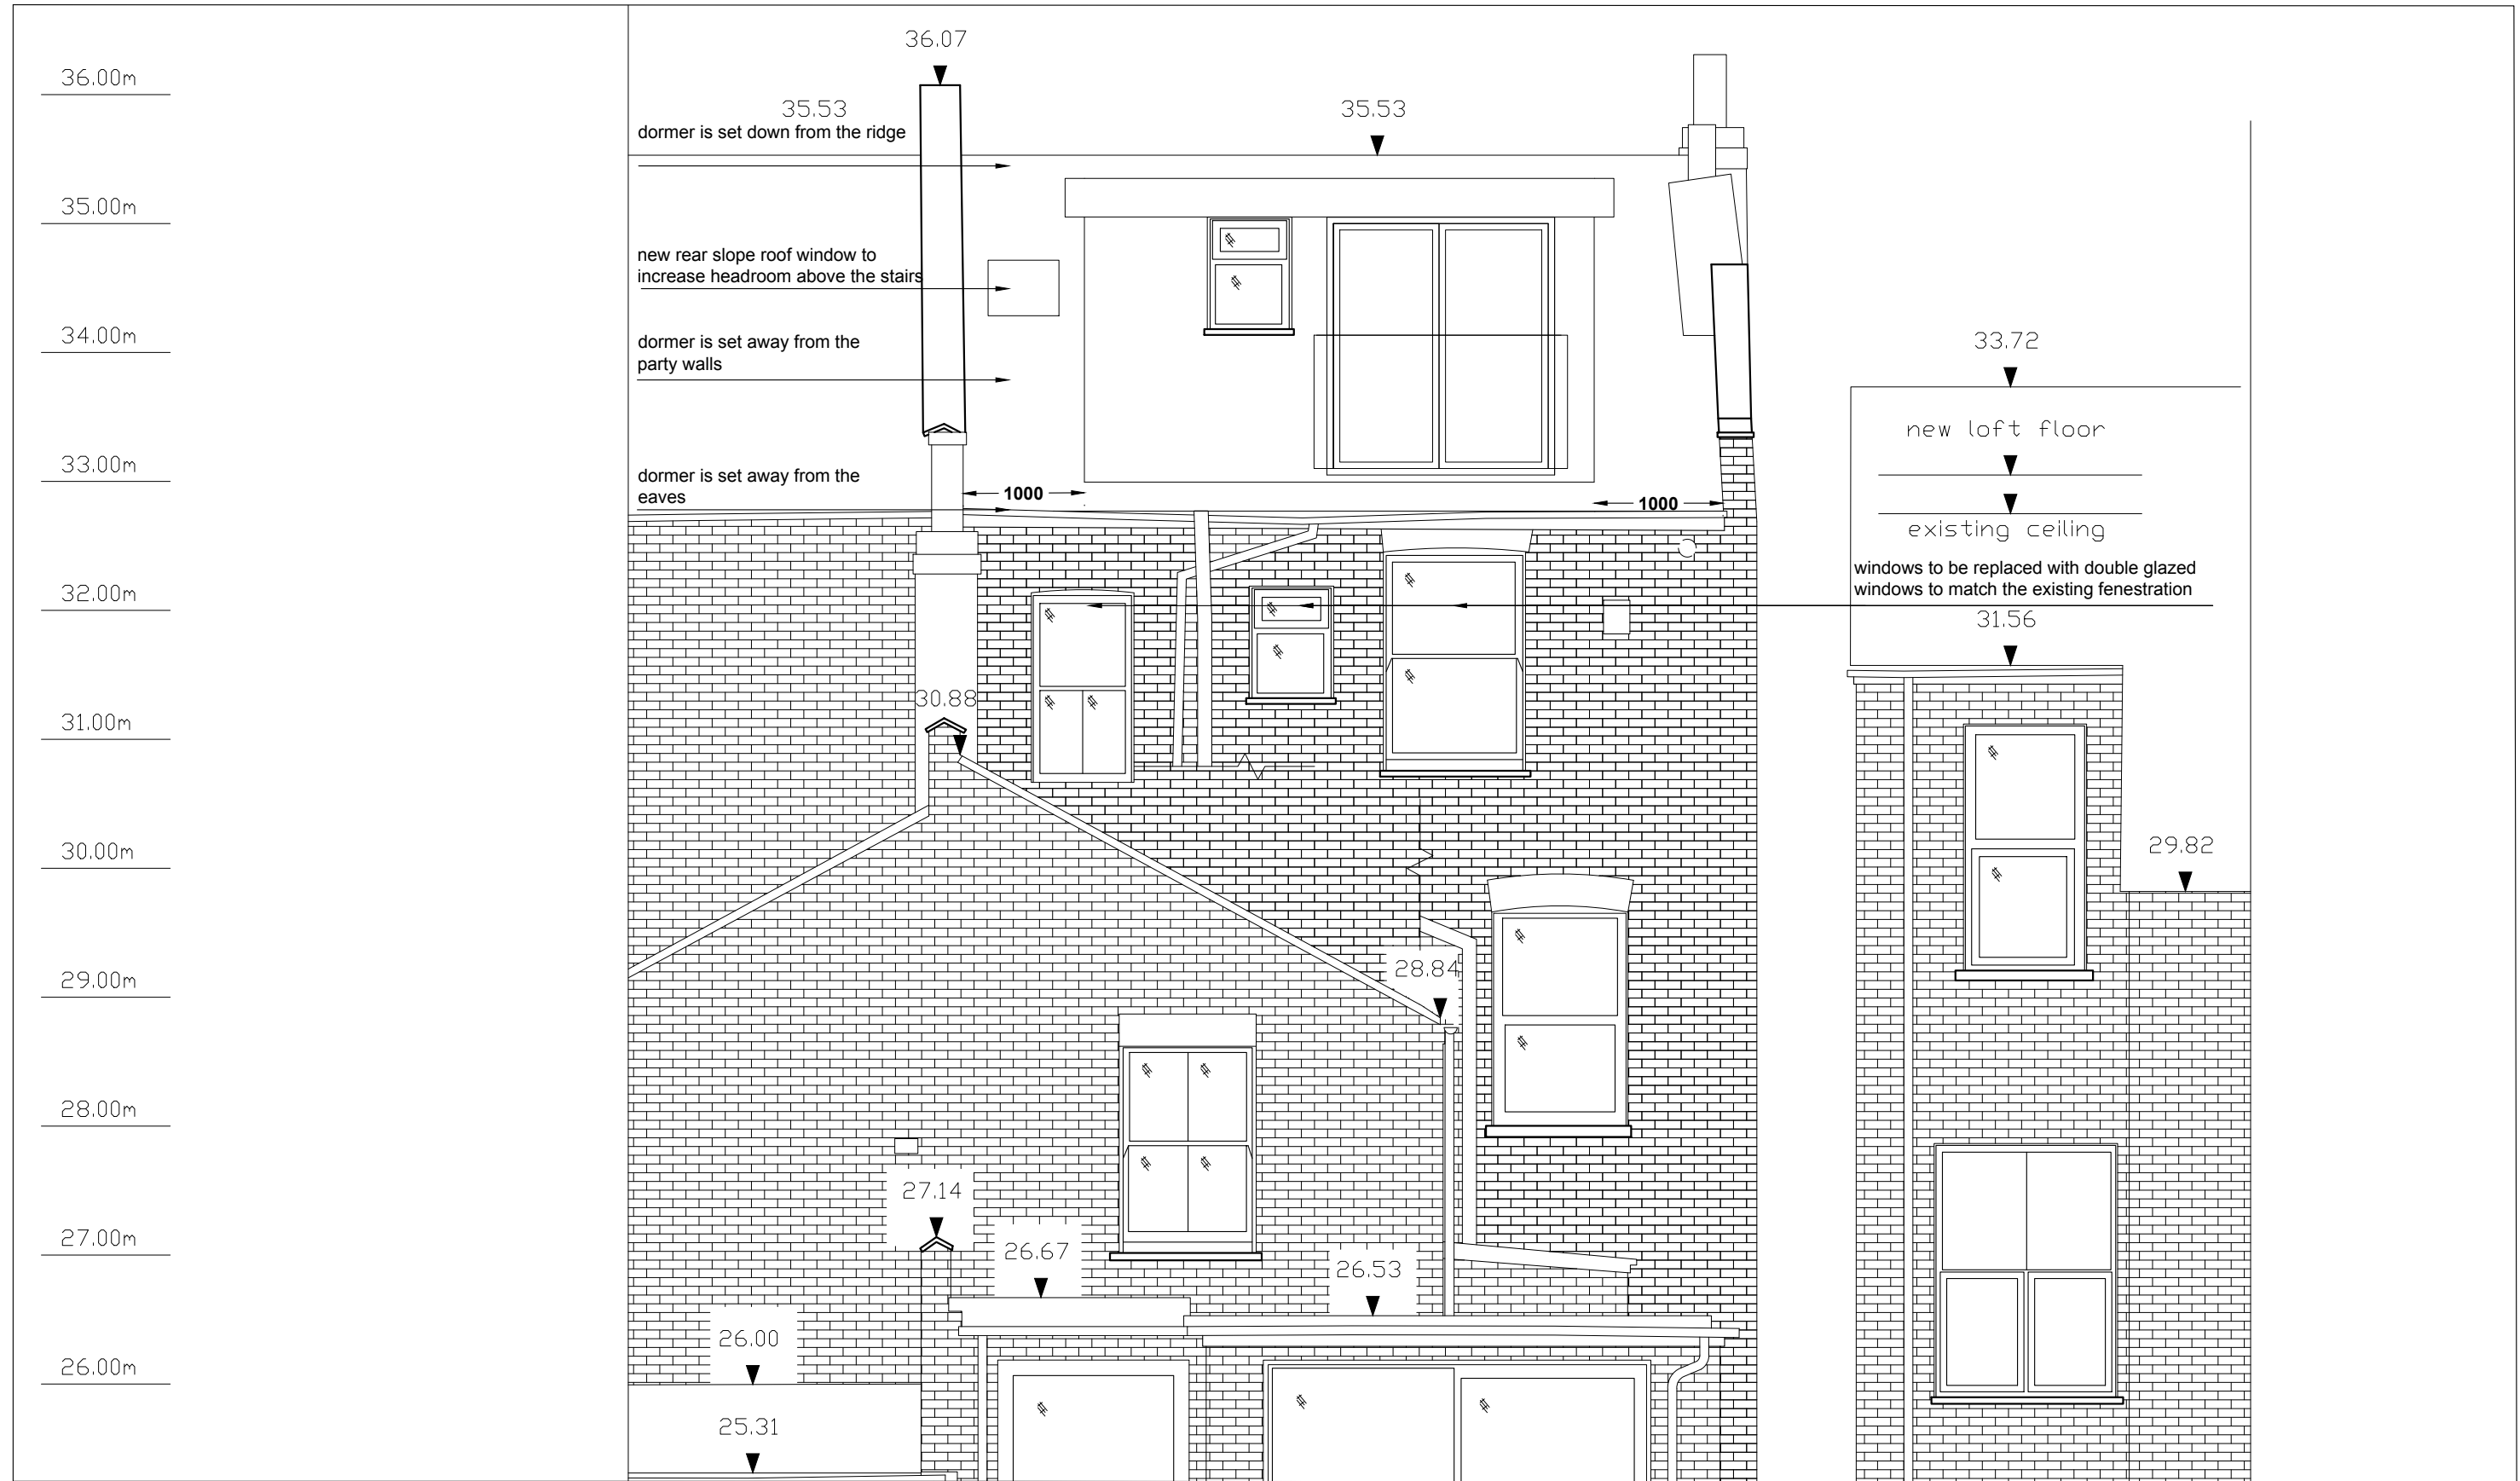


Dimensions are approximate only and must be checked prior to construction		Elinoar Haseen Architecture and Design Ltd Tel: 07870 699937 arch@elinoarhaseen.com	
FOR PLANNING - NOT FOR CONSTRUCTION			
Site Address: Flat 3 7 Nelson Road London N8 9RX	September 13th 2022		Scale: 1:50
	Proposed rear elevation @1:50		
		7NEL /PL301	