



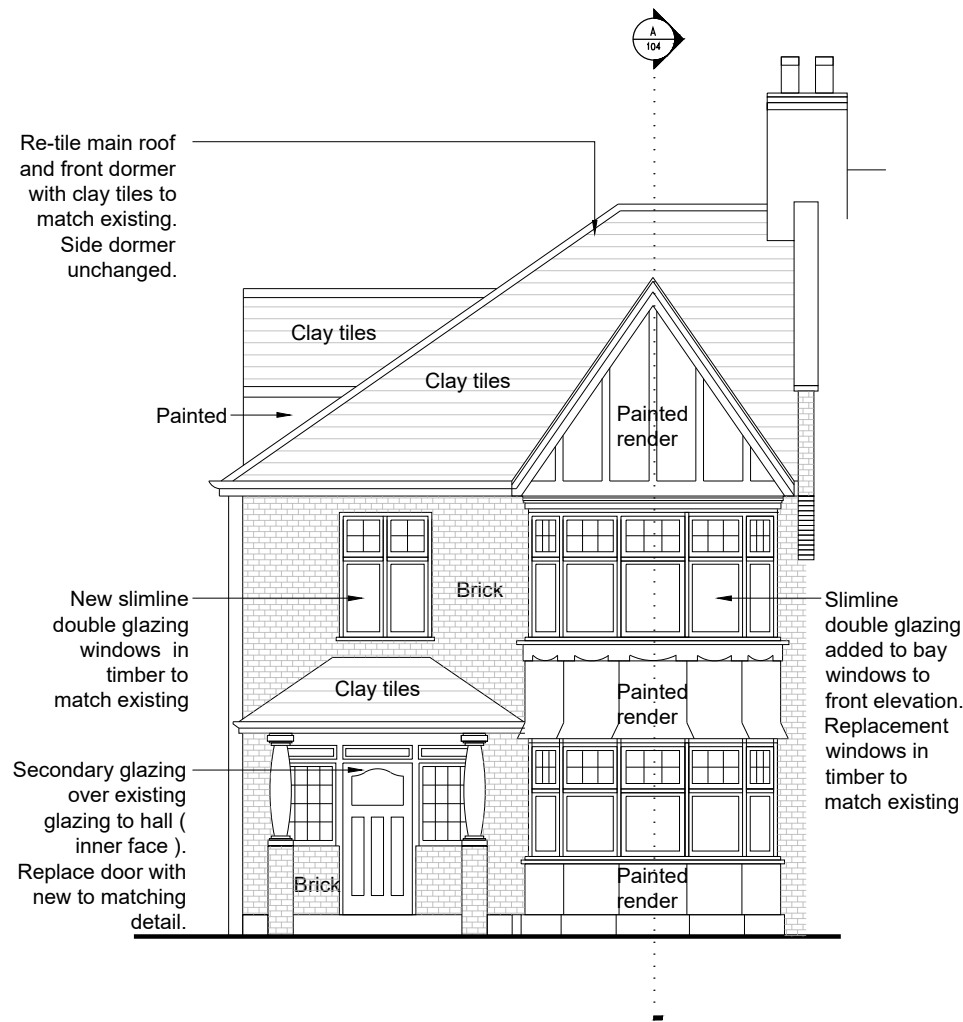

1 Proposed Front Elevation  
Scale: 1:100

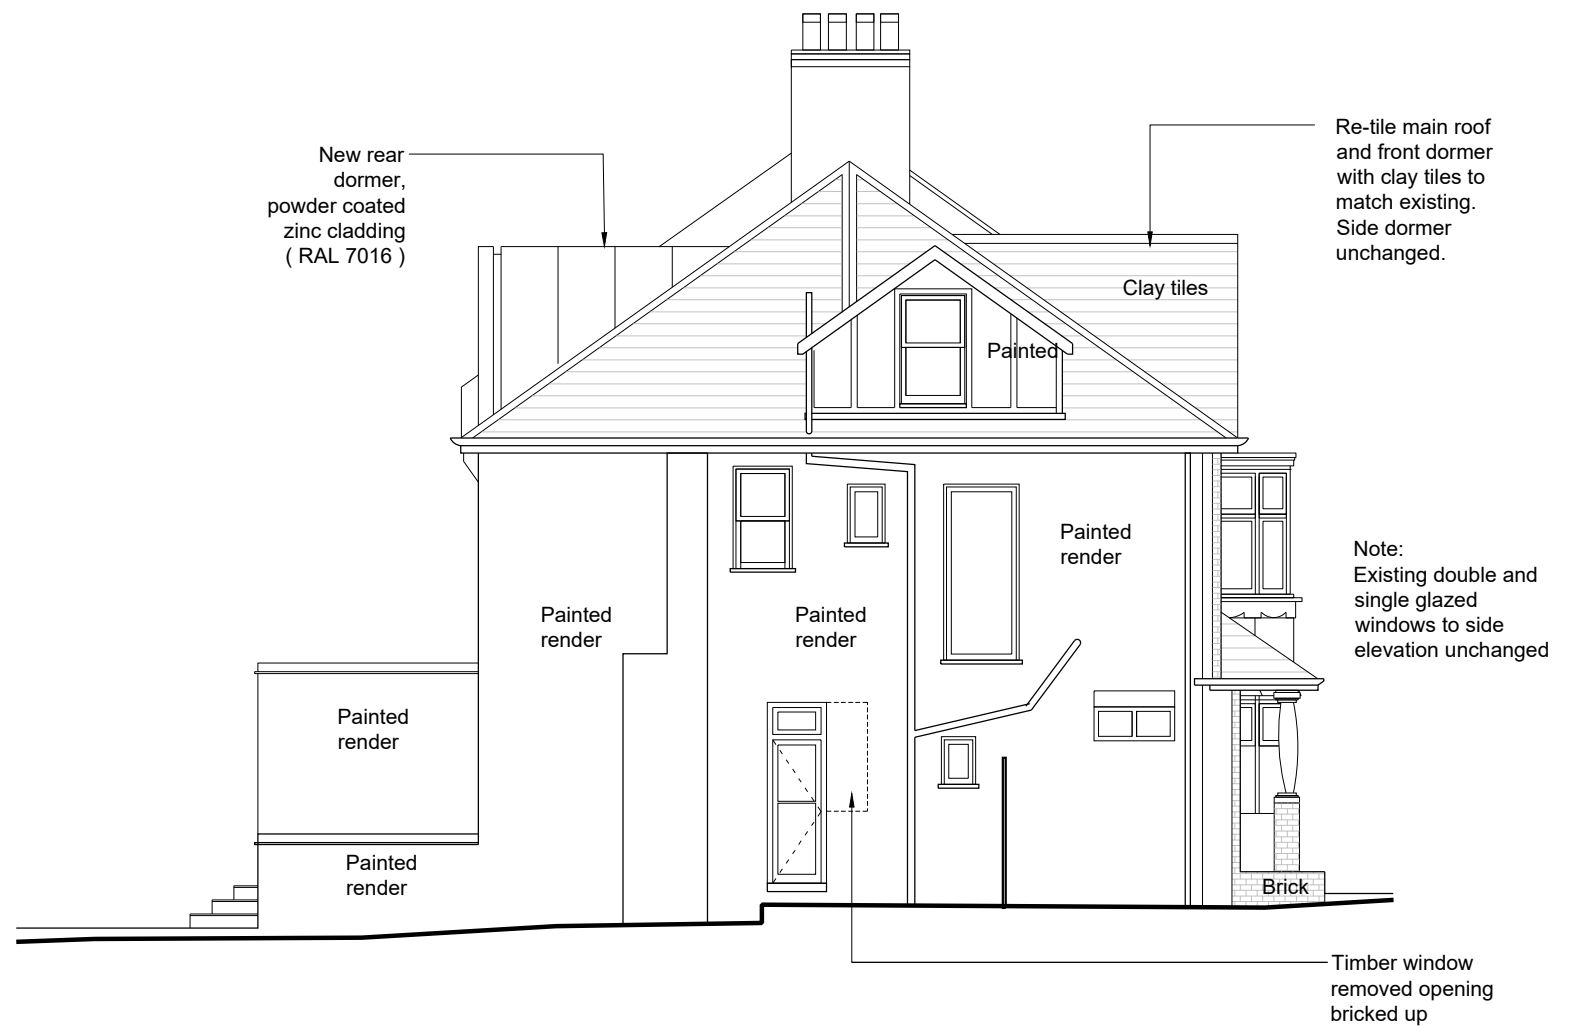

2 Proposed Side Elevation  
Scale: 1:100

1:100  
0 10m

This drawing is not to be scaled.  
Architect to be advised of discrepancies.

HUGH TUFFLEY  
architects  
1 Lancaster Lodge, 27 Upper Park Road  
London NW3 2UW  
T +44 (0)20 31954048  
E mail@hughtuffley.com

TITLE  
**PROPOSED FRONT  
& SIDE ELEVATIONS**

PROJECT  
21 Southwood Lawn Road, N6 5SD  
London

CLIENT  
Mr. & Mrs. Ginnings

DATE  
Sep 2022

STATUS  
Planning

SHEET SIZE  
A3

SCALE  
1:100

DRAWING No

REVISION No

**1227-P-103**