



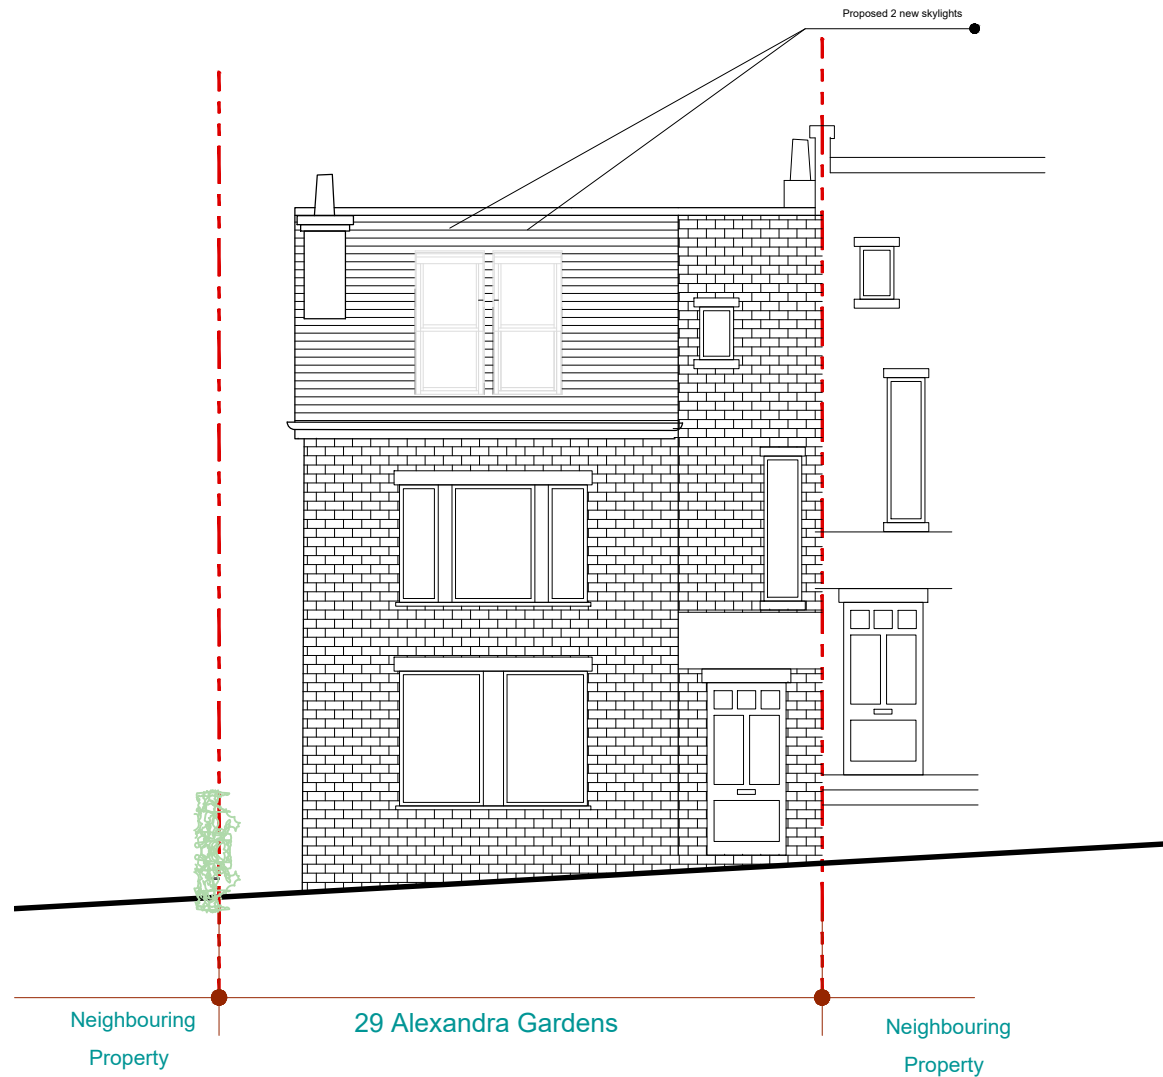

Proposed Front Elevation

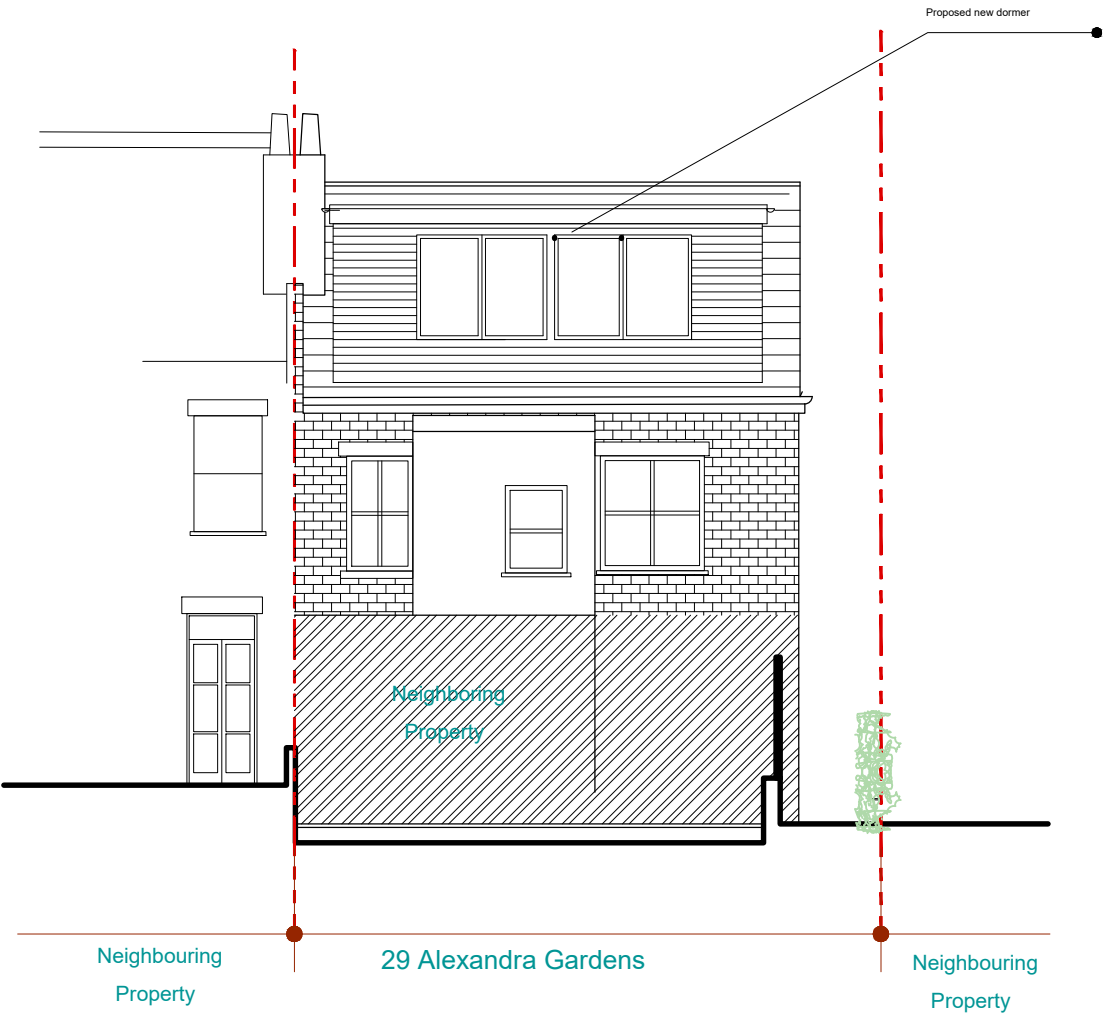


Proposed Rear Elevation

Scale 1:100 0 1 2.5 5 10m

NOTE:
THIS DRAWING IS THE PROPERTY OF JLB DESIGN ASSOCIATES AND NO INFORMATION
CONTAINED HEREON SHALL BE COPIED IN WHOLE OR IN PART, OR PASSED TO ANY OTHER
PARTY WITHOUT WRITTEN CONSENT. COPYRIGHT IS RESERVED.

NOTES

 

PROJECT TITLE:
29 Alexandra Gardens, London N103RN

DRAWING TITLE:
Proposed Front and Rear Elevation

CLIENT:
Alan Reilly

DRAWN: IK
CHECKED: JB
ISSUED BY: IK
STATUS: PA
SCALE: 1:100
A3
DATE: 01/09/2022

JOB AND DRAWING N°:
REVISION:

JLB/242/PR 07



J.L.B Design Associates Ltd
Unit E3U, Ringway, Bounds Green Industrial Estate, London N11 2UD
T: +44 (0)20 20 8368 6699 M: +44 (0)79 58789129
email: jlbdesignasso@yahoo.co.uk