



NOTE :
This drawing / document is intended for planning purposes, do not use this as Construction information unless it is issued for Construction.
This drawing is copyright by Native North Ltd.

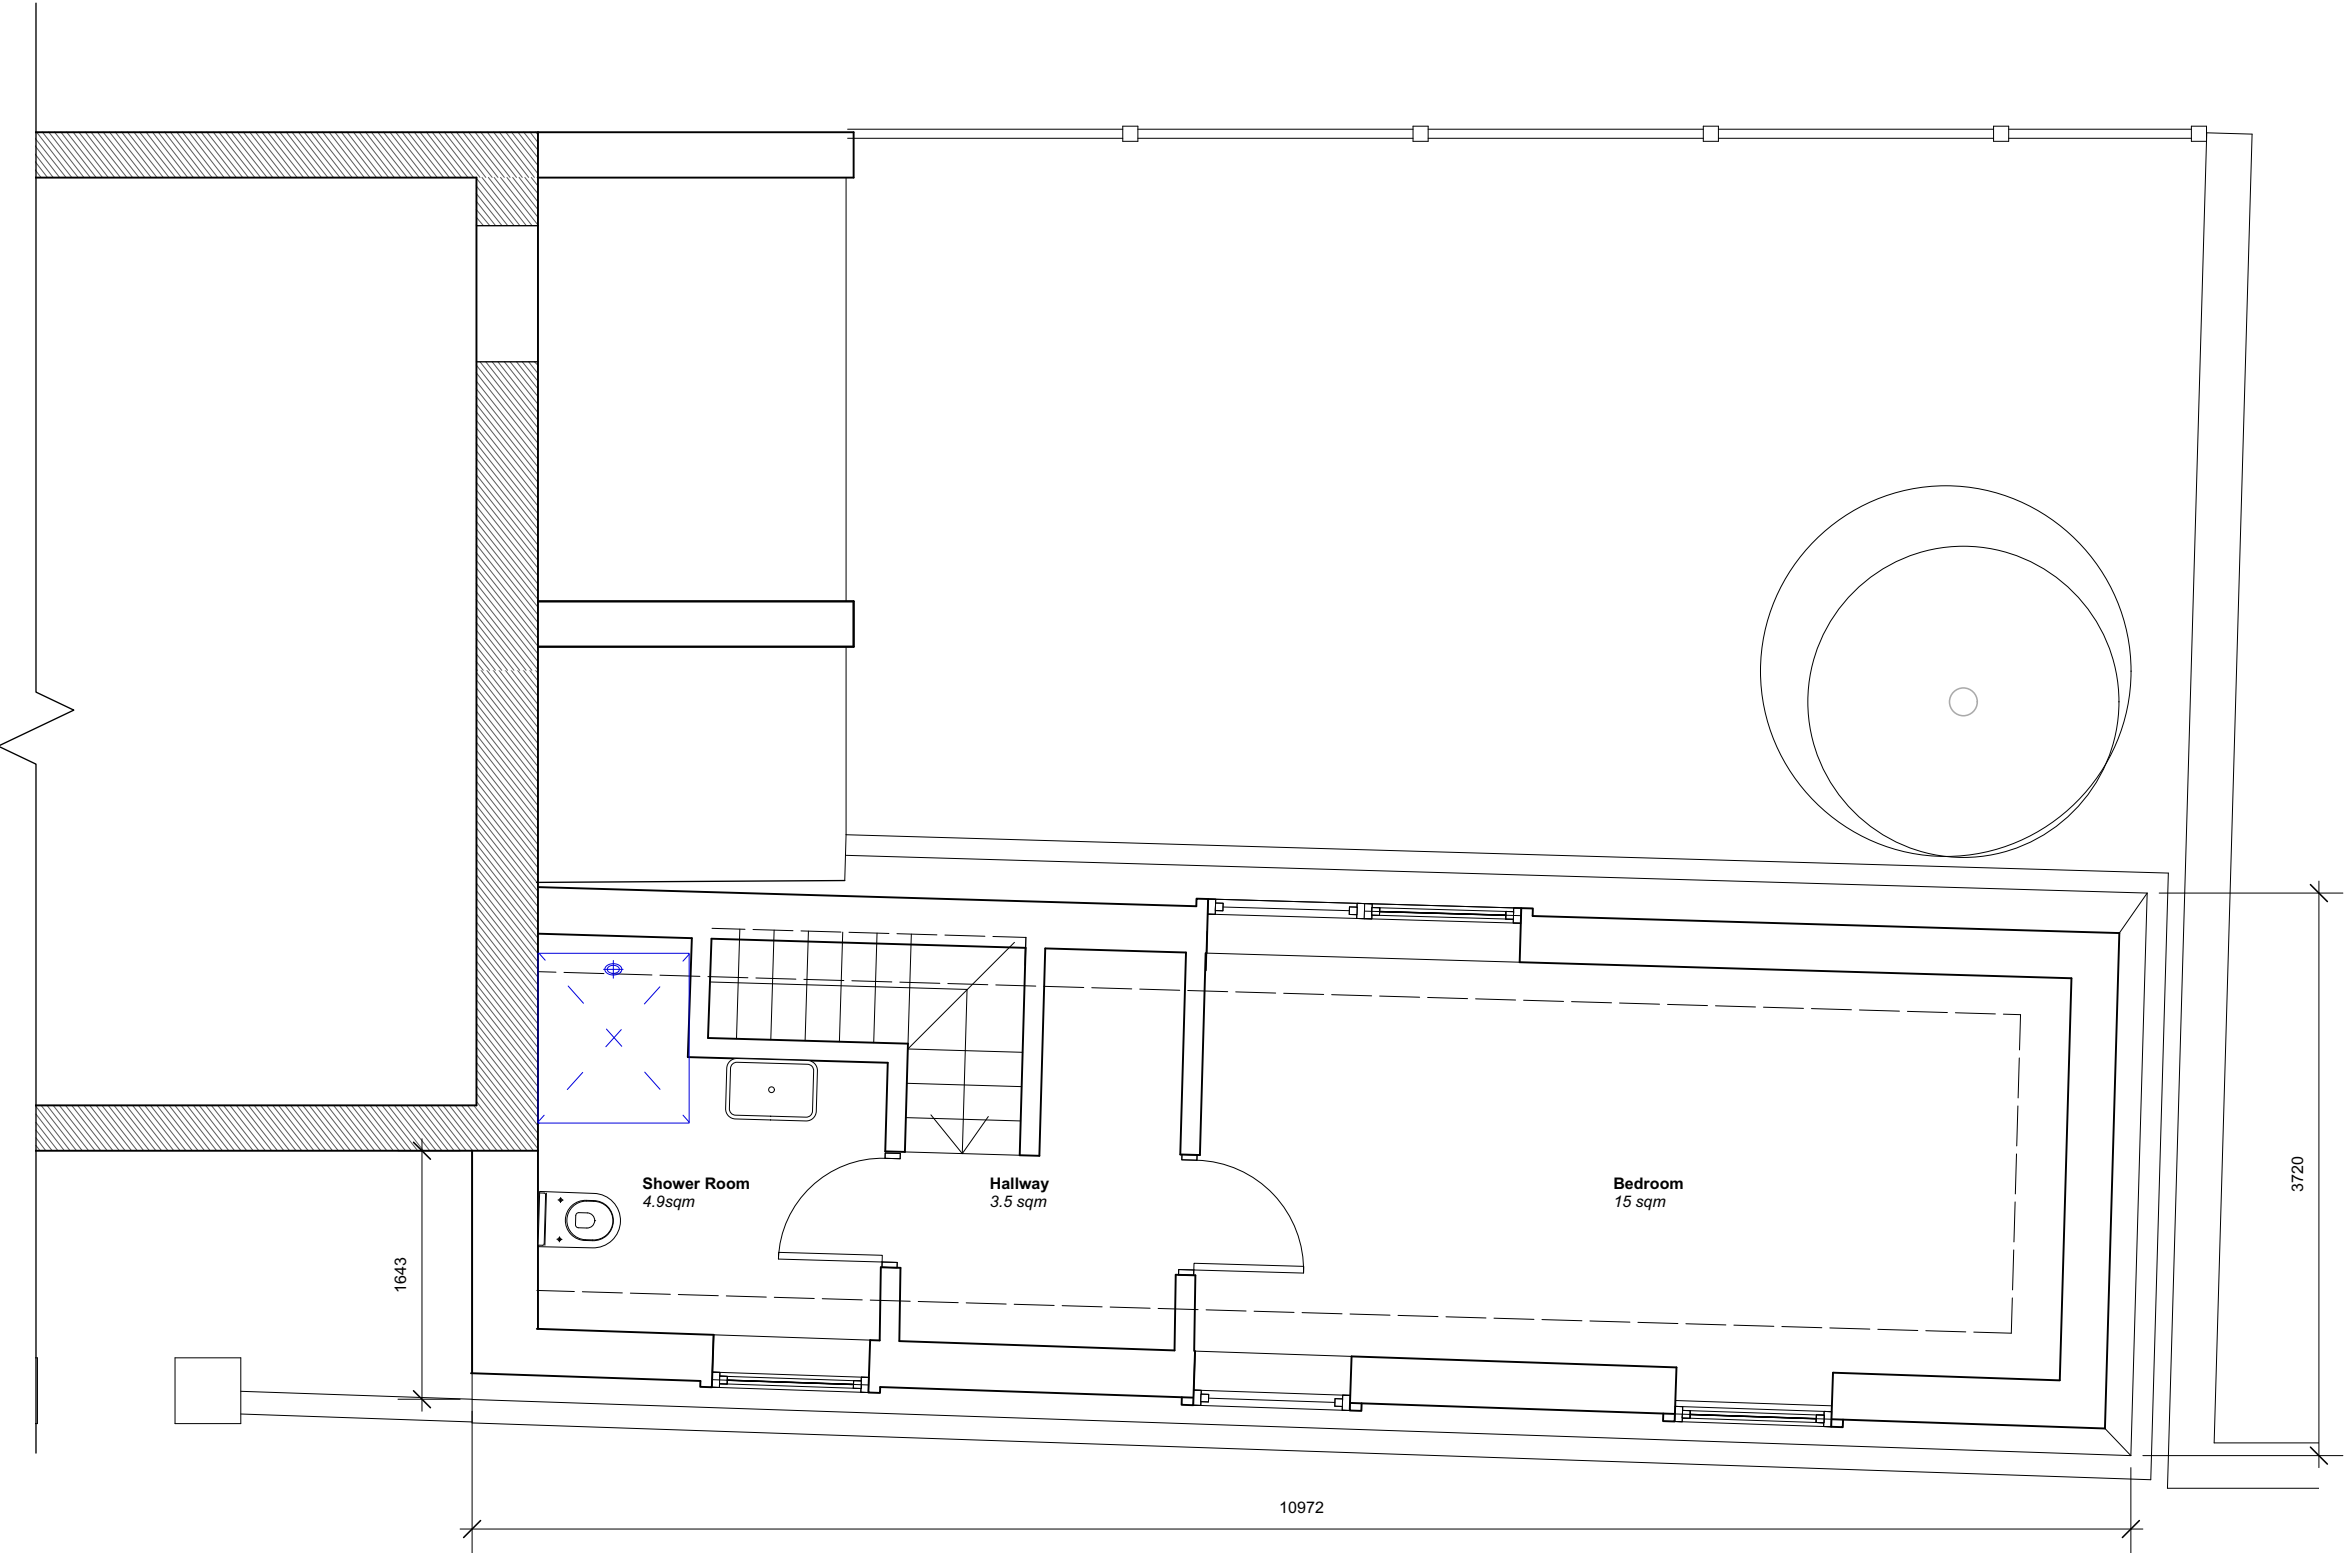

1 Proposed First Floor Plan
Scale: 1:50

 

Issue Notes		Date	No.
native		north	
Sheet No. 300-02			
Scale As Shown @ A3		Project No. 22-08	
Drawn By OW		Date 19/08/2022	
Project ID PLANNING			
Sheet Title Proposed First Floor Plan			
Project Title 75 Hillfield Park			
native north architects			
Unit 12a, 5 Durham Yard Teesdale Street London, E2 6QF		justin@nativenorth.co www.nativenorth.co +44(0)20 3488 1312	