



Client:
LB Haringey

GENERAL NOTE:
This drawing is to be read in conjunction with all other drawings, structural, mechanical & electrical engineer's drawings. Written dimensions take precedence over scaled. All dimensions to be confirmed on site. All areas and dimensions are approximate and subject to change. All details are indicative of design intent. Specialist design subcontractors are to develop and co-ordinate final details for the contract administrators comments. All installations are to be in accordance with manufacturers recommendations, any discrepancy is to be notified to the contract administrator immediately. Kiran Curtis Ltd. accept no responsibility for the accuracy of the existing building represented upon which these drawings are based. This drawing is protected by copyright and must not be copied or reproduced without the written consent of Kiran Curtis Ltd.

Notes:

DESIGN FREEZE

K	22.09.13	Issued for Information	MB	KC
J	22.08.05	Revised Report	MB	KC
I	22.07.15	Issued for Design Freeze	MB	KC
H	22.07.04	Issued for Design Freeze	MB	KC
G	18.05.22	Issued for Information	JS	MB KC
F	01.04.22	Pre Application 3	JS	JAS CM
E	23.03.22	WIIP for Planning	JS	JAS CM
D	22.01.26	Issued for information	MB	CM
C	21.09.09	Stage 2 Pre-app Design Freeze	MB	WVO CM
B	21.06.27	Issued for Pre-Application	WVO	
A	21.08.02	Issued for Information	MB	WVO CM
	21.07.29	Issued for Information	MB	WVO CM
REV	DATE	DESCRIPTION	DWN	CHK

Project:
0552 - Brunel Walk

Drawing Title:
Proposed 3rd Floor Plan - Full Site

Drawing Number:
PL_1004


Scale:	Paper Size:	Revision:
1 : 250	A1	K

KC+A

Designing Brighter Futures
Architecture Urban Design Planning

+44 (0)20 7336 0999
enquiries@kcaarchitects.co.uk
www.kcaarchitects.co.uk

Kemp House
152 - 160 City Road
London EC1V 2NX

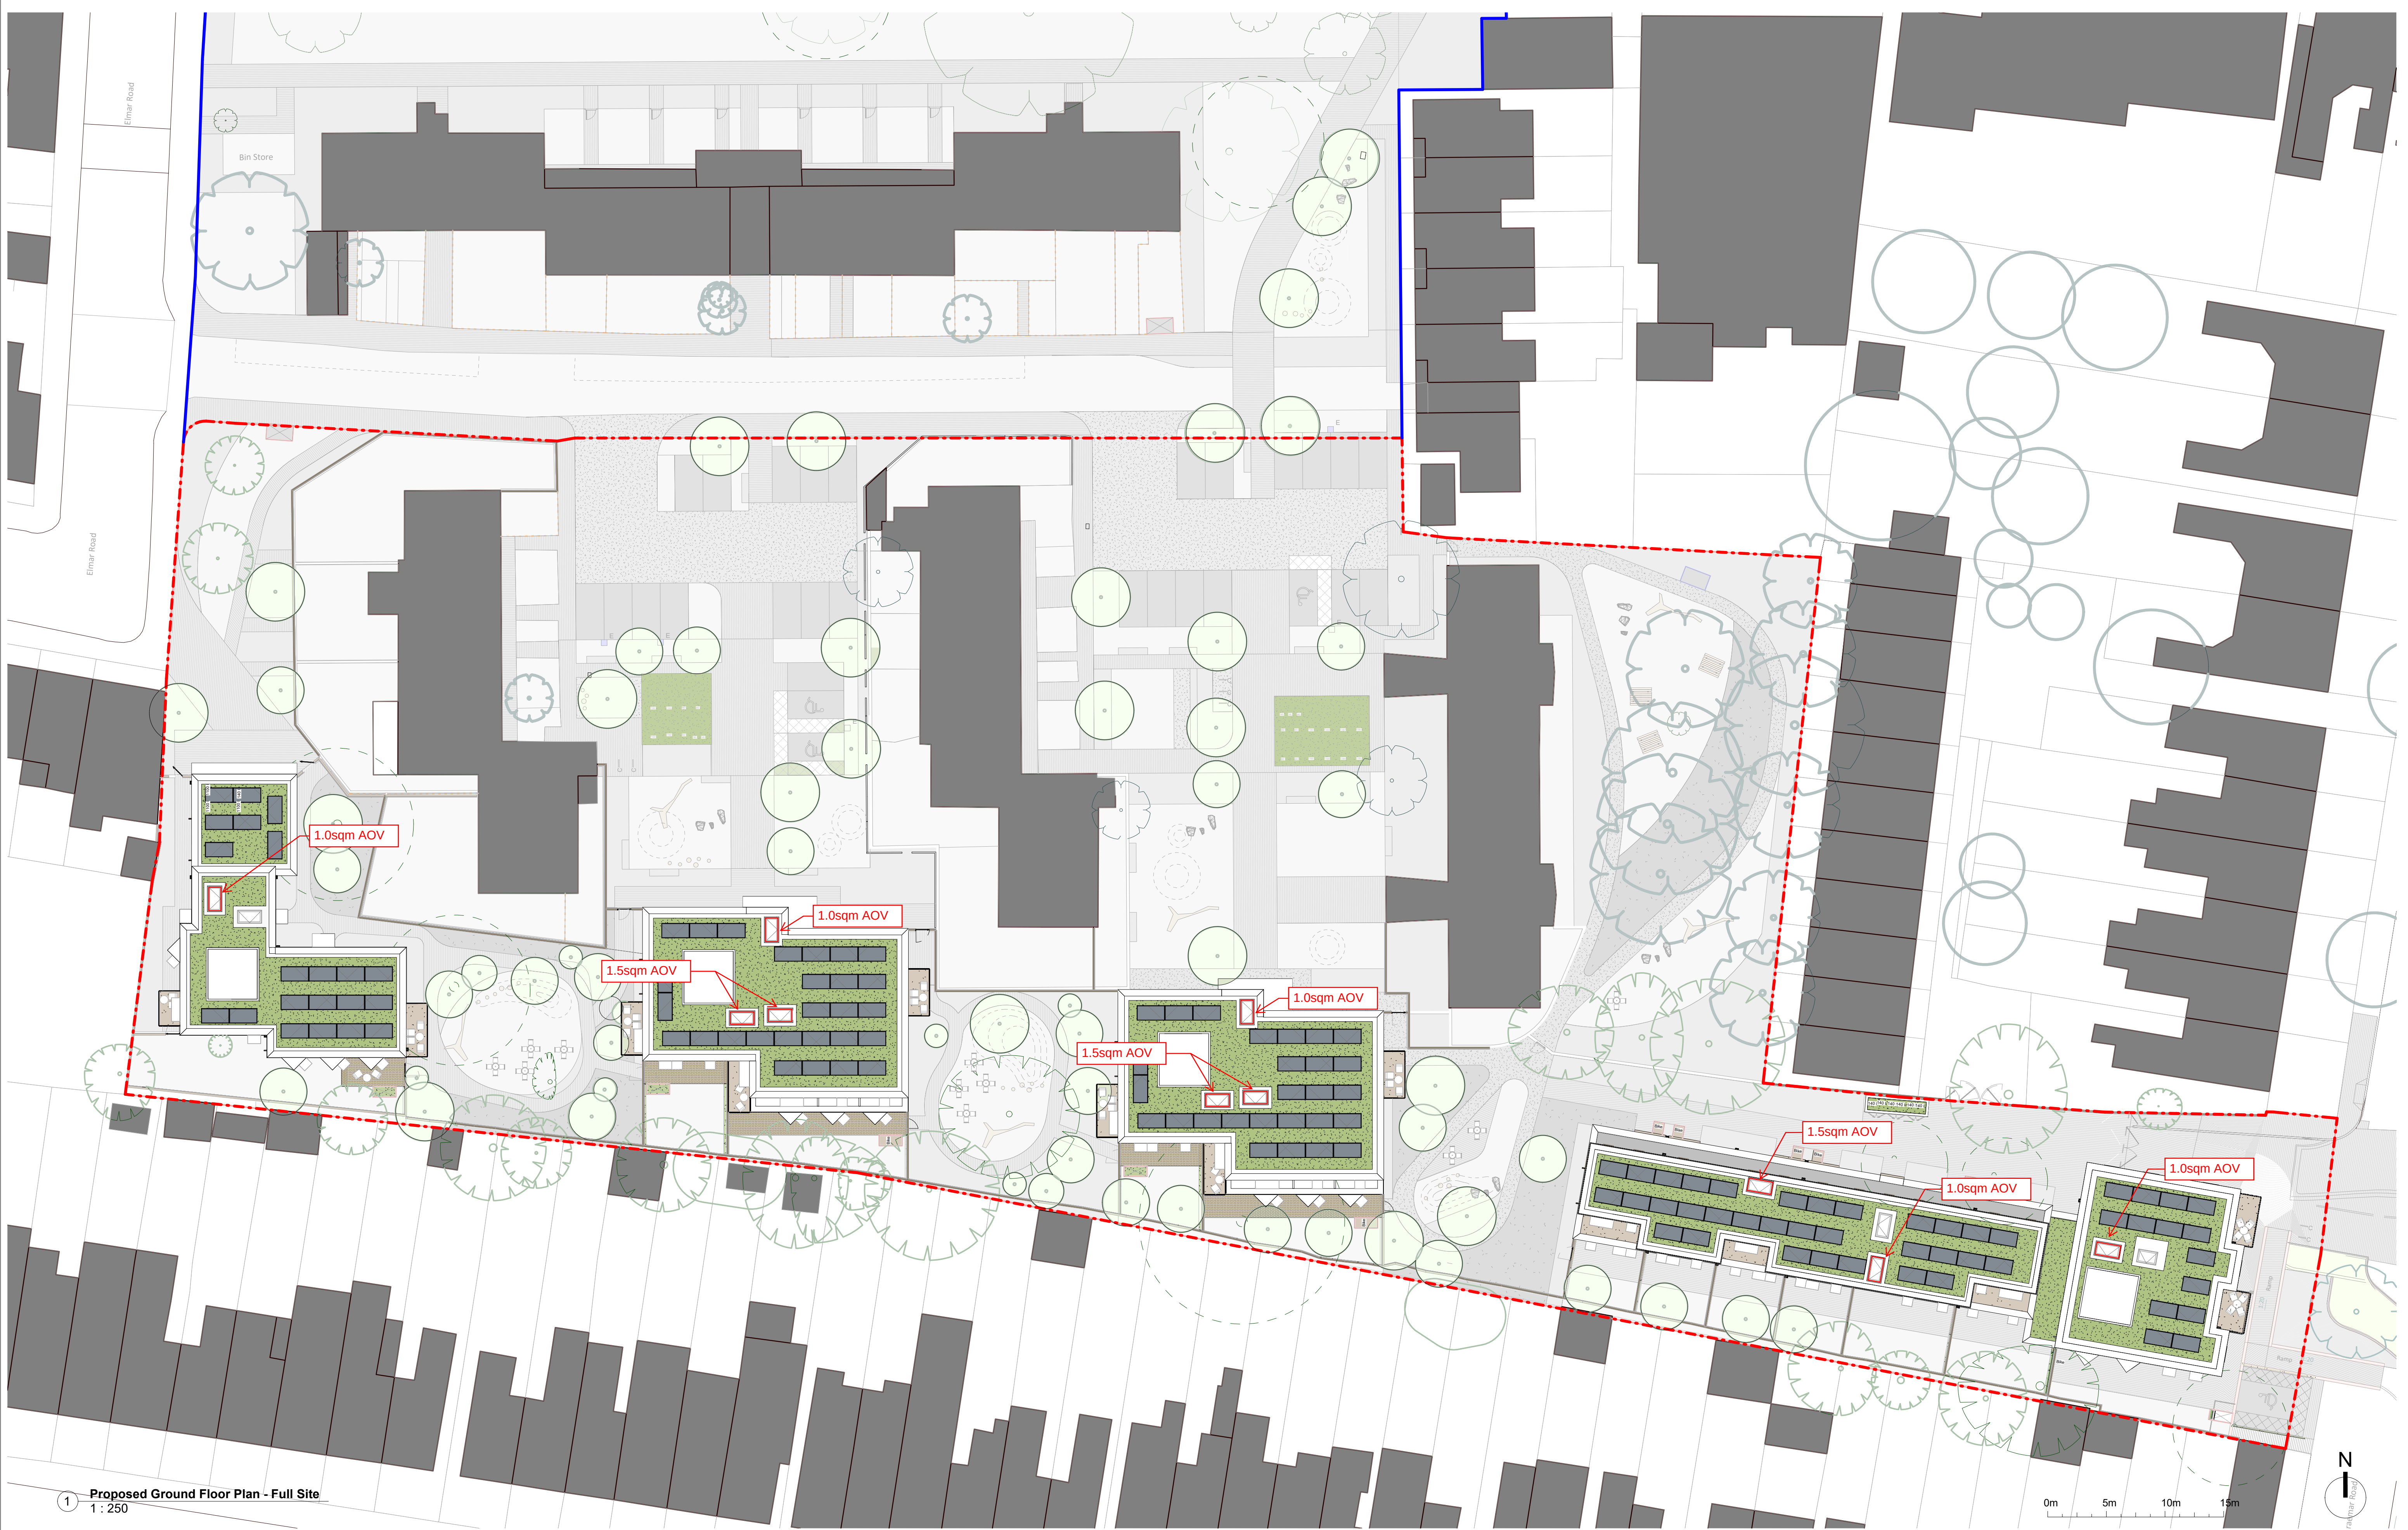

1 Proposed Ground Floor Plan - Full Site
1 : 250

Client:
LB Haringey

GENERAL NOTE:
This drawing is to be read in conjunction with all other drawings, structural, mechanical & electrical engineer's drawings. Written dimensions take precedence over scaled. All dimensions to be confirmed on site. All areas and dimensions are approximate and subject to change. All details are indicative of design intent. Specialist design subcontractors are to develop and co-ordinate final details for the contract administrators comments. All installations are to be in accordance with manufacturers recommendations, any discrepancy is to be notified to the contract administrator immediately. Kiran Curtis Ltd. accept no responsibility for the accuracy of the existing building survey upon which these drawings are based. This drawing is protected by copyright and must not be copied or reproduced without the written consent of Kiran Curtis Ltd.

Notes:

DRAFT

K	22.09.13	Issued for Information	MB	KC
J	22.08.23	Roofscape and landscape revision	MB	KC
I	22.08.05	Revised Roofs	MB	KC
H	22.07.15	Issued for Design Freeze	MB	KC
G	22.07.04	Issued for Design Freeze	MB	KC
F	18.05.22	Issued for Information	JS	MB
E	01.04.22	Pre Application 3	JS	MB
D	23.03.22	WIP for Planning	JS	JAS
C	22.01.26	Issued for Information	MB	CM
B	21.09.09	Stage 2 Pre-app Design Freeze	MB	WO
A	21.08.27	Issued for Pre-Application	WO	CM
-	21.07.22	Issued for Information	MB	WO
REV	DATE	DESCRIPTION	MB	CHK

Project:
0552 - Brunel Walk

Drawing Title:
Proposed Site Plan - Full Site

Drawing Number:
PL_1000

Scale: 1 : 250
Paper Size: A1
Revision: K

KC+A

Designing Brighter Futures
Architecture Urban Design Planning

+44 (0)20 7336 0999
enquiries@kcaarchitects.co.uk
www.kcaarchitects.co.uk

Kemp House
152 - 160 City Road
London EC1V 2NX