




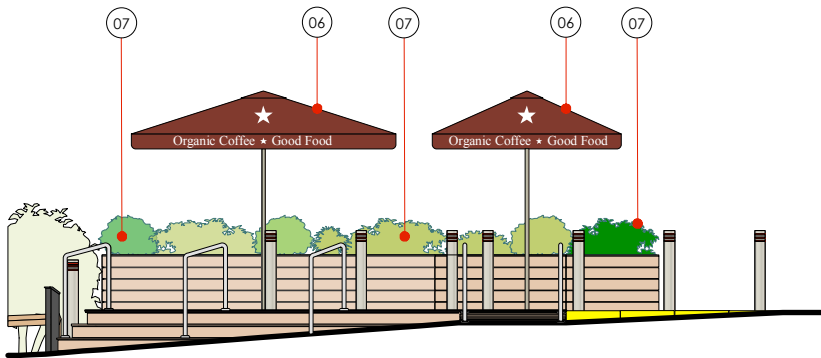


elevation b'b
scale 1:100

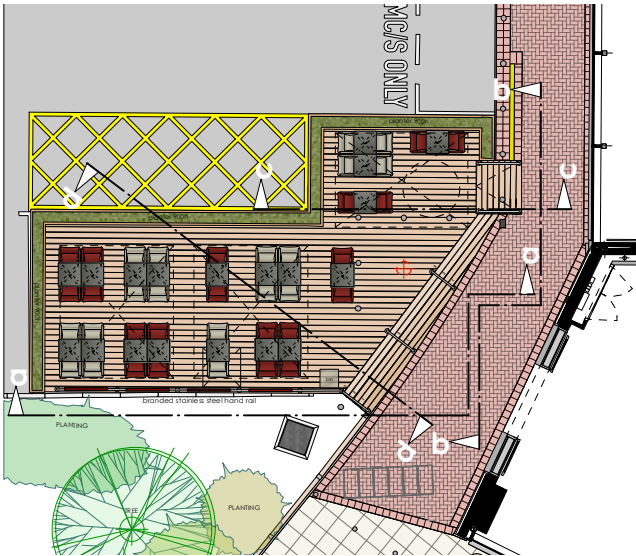


key plan
scale 1:200

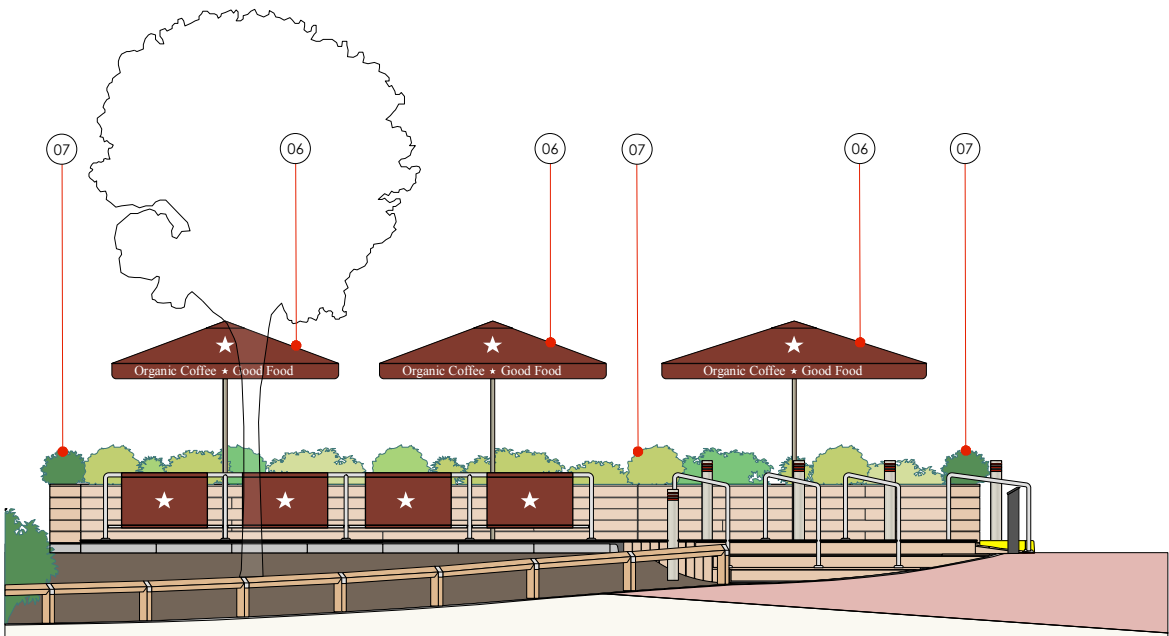

elevation a'a
scale 1:100

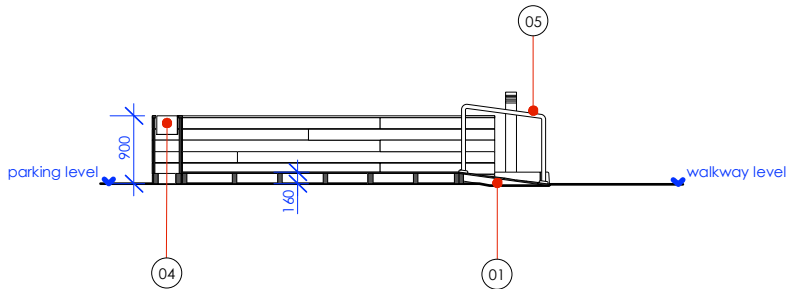

section c'c
scale 1:100

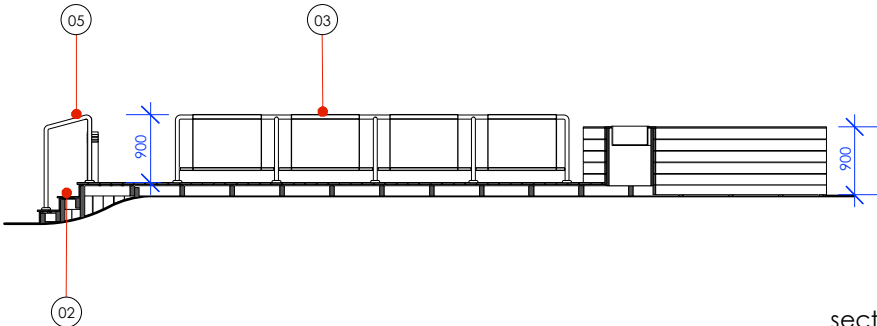

section d'd
scale 1:100

NOTES:		03	PRET BARRIERS stainless steel barrier frames fixed to decking with removable canvas branding	06	PRET PARASOLS removable branded parasols, with hidden base supports inserted into ground under decking					
01	RAMP ramp made from same decking material, securely fixed to main structure	04	PLANTERS planters integrated into side walls with powder coated inserts and drainage holes	07	PLANTING mixture of low maintenance perennial plants similar to: Euonymus emerald gold, Euonymus Microphyllus, Topiary, Leucothoe Scarlett & Pittosporum Golf Ball.					
02	STEPS steps made from same decking material, number and finl position TBC onsite	05	HAND RAILS brushed stainless steel hand rails security fixed to decking structure							

PROJECT	★ PRET ★
LOCATION	Tottenham Hale Retail Park LONDON N15 4QD
DRAWING No.	TD22/PM174/EE01

0 1M 2M 3M 4M 8M SCALE 1:100 METRES			TITLE proposed exterior elevations		REVISIONS	
REVISION		DATE	SCALE @ A3 1:100 & 1:200			
.		22.08.22				

All dimensions to be confirmed on site by Contractor. Structural works to be confirmed by Structural Engineer. All elements to comply with statutory requirements.	
Copyright Tanner Design Limited, Marcar House 13 Parkshot Richmond Surrey TW9 2RG tel. 07974 324216 email. studio@tannerdesign.co.uk www.tannerdesign.co.uk	
TANNER	