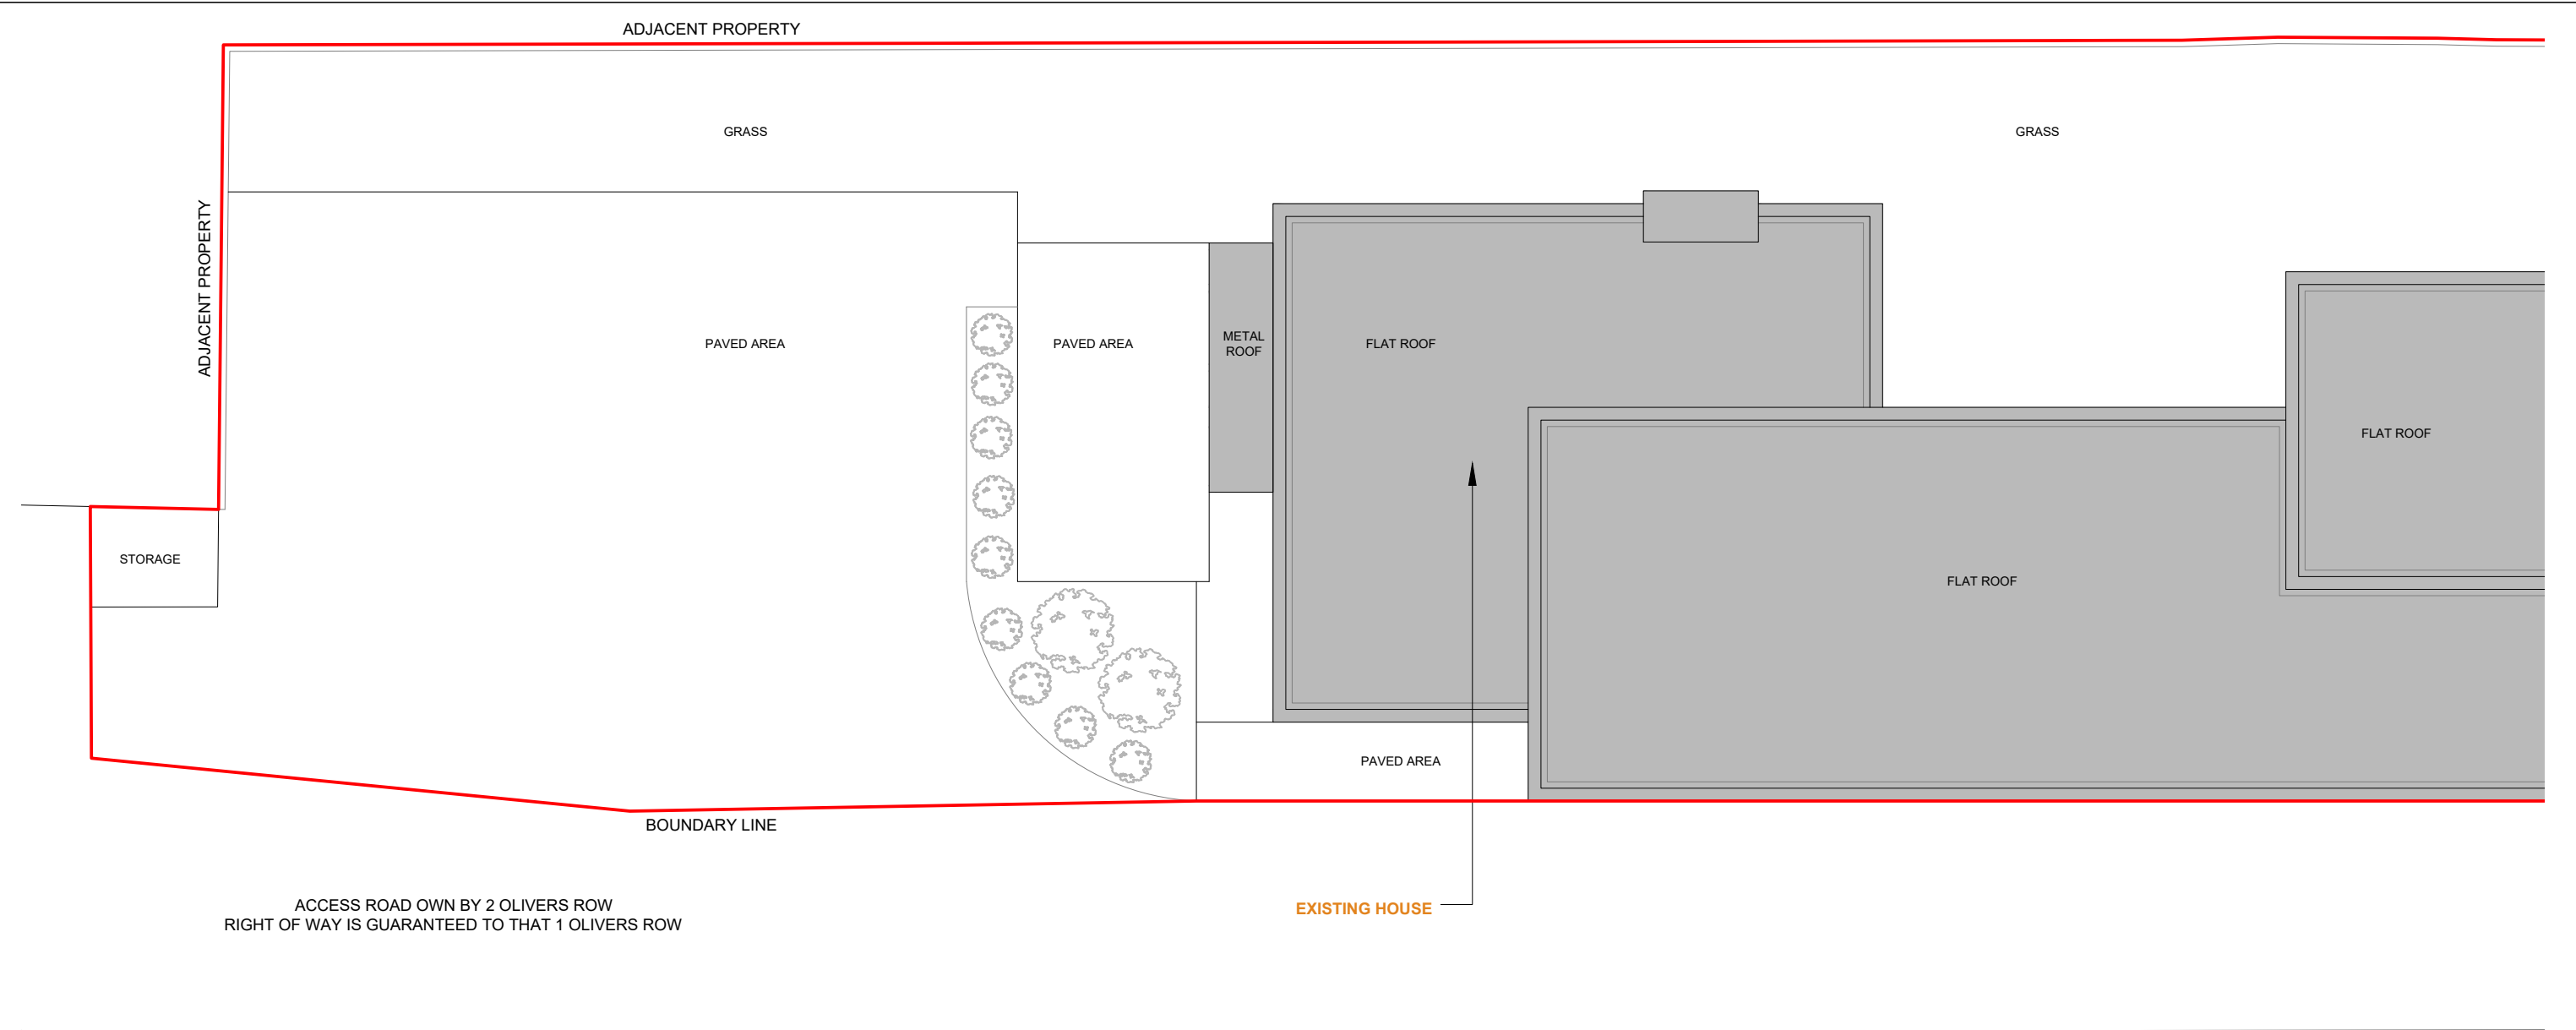


1 ROOF PLAN - EXISTING_
SCALE 1:100 @ A3

 TWINNING DESIGN LLP 330 West End Lane London NW6 1LN T: +44 (0) 20 7431 9550 E: studio@twinningdesign.com W: twinningdesign.com	Revisions		Date	Project				Client			Contractors must verify all dimensions on site before any works are commenced. This drawing remains the property of TWINNING DESIGN LLP and may not be reproduced in any waywithout prior consent.
	A	Issued for comments	27.09.22	1 OLIVERS ROW, N8 9BF				MHK			
				Area							
				MAIN HOUSE							
				Description							
				EXISTING ROOF PLAN							
				Project No.	Date	Scale	Drawing No.	CAD File No.	Revision	Drawn by	Issue
				2203~MAN		1:100@A3	GA-EX-PL-02	-	A	EC	PLANNING